PROJECT:

219 WEST 139TH STREET

NEW YORK, NEW YORK

CLIENT/OWNER: **MR. JAMES W. HARRIS, JR.**

PLOT PLAN:

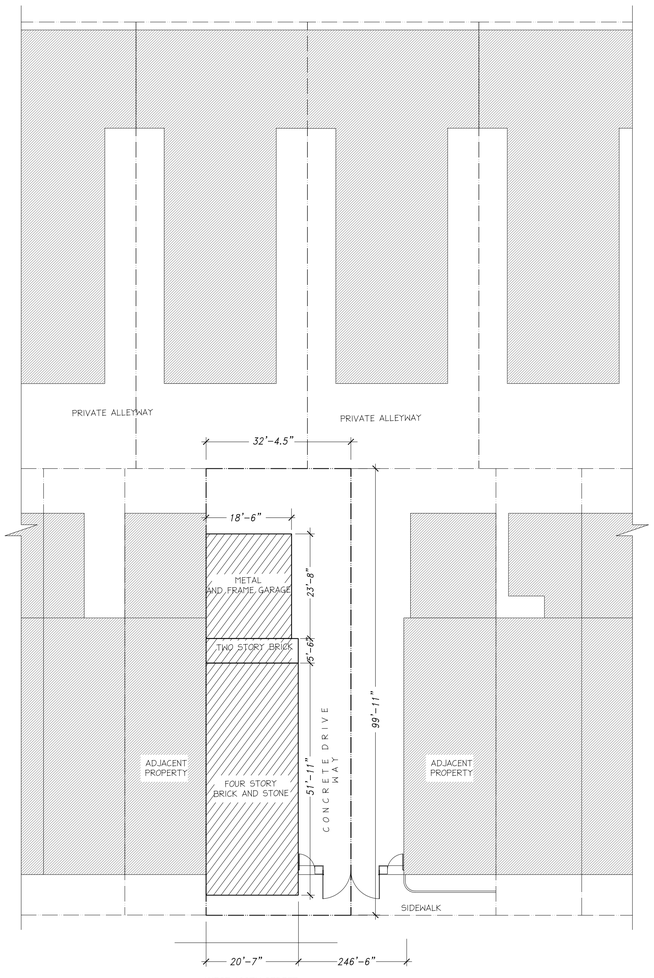

ADDRESS: 219 WEST 139 STREET
NEW YORK, N.Y.
MAP NO.: 6A BLOCK: 2025
ZONE: R7-2 LOT: 21
CONSTRUCTION CLASS: 2B
OCCUPANCY CLASS: B2

N

LPC HISTORICAL MAP:

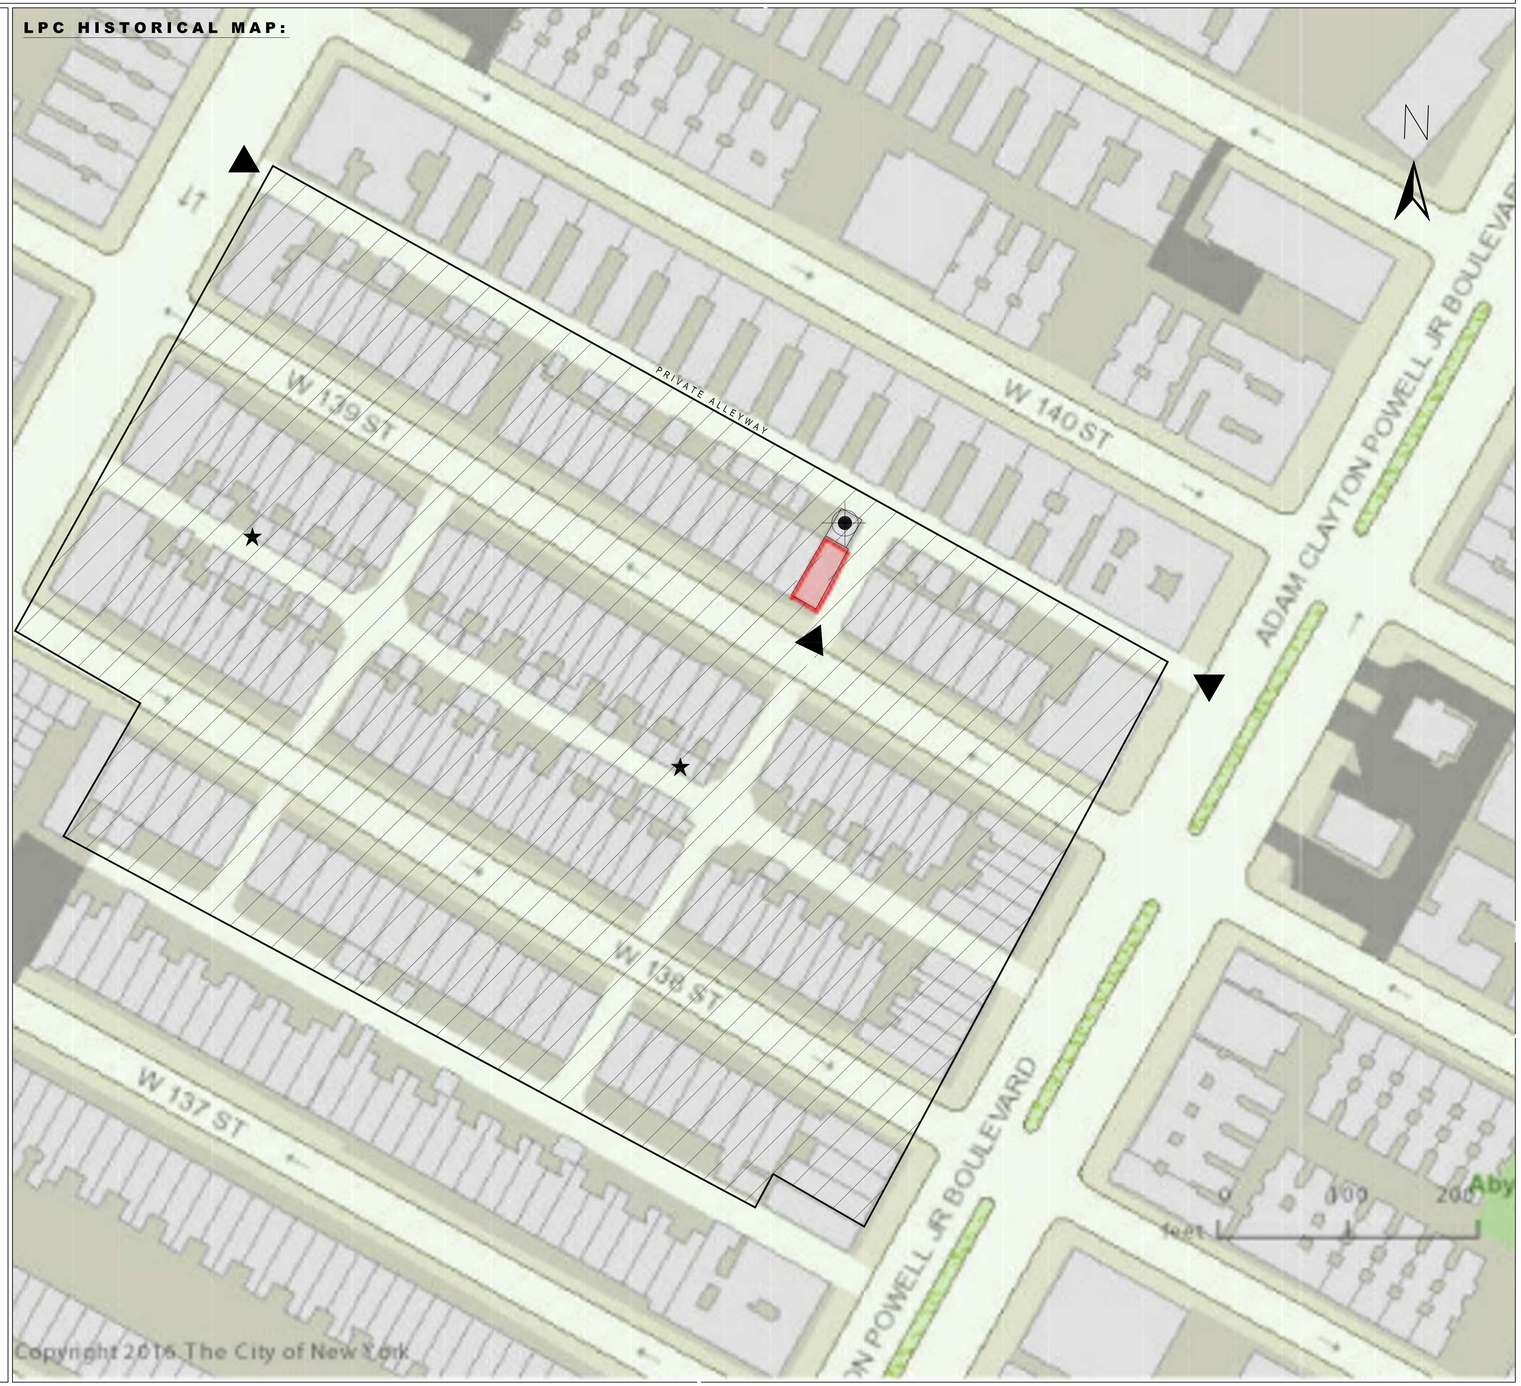

SPONSOR:
JAMES W. HARRIS, JR.
219 WEST 139TH STREET
APARTMENT 1
NEW YORK, NEW YORK 10030

SYLVESTER R. YAVANA, R.A.
1360 FULTON STREET STUDIO 517
BROOKLYN, NEW YORK 11216
PHONE: (718) 230 8133
FAX: (718) 230 8138
E-MAIL: sryrain@aol.com

LEGEND:

- DESIGNATED HISTORIC DISTRICT
- LOACTIONS OF GARAGE
- ENTRY TO PRIVATE ALLEYWAY
- LOACTIONS OF SIMILAR GARAGES

NOTES:

SEE PAGE 6 FOR IMAGES OF SIMILAR GARAGES

GARAGE RENOVATION
219 WEST 139TH STREET
NEW YORK, NY

DATE:	REVISIONS:

APPLICATION NUMBER:

DRAWING TITLE:
COVER SHEET

PROJECT #:	SCALE:	DATE:
15071	AS SHOWN	3/8/2016
SHEET #: 01 OF 06	SHEET DESIGNATION #: A-001.00	

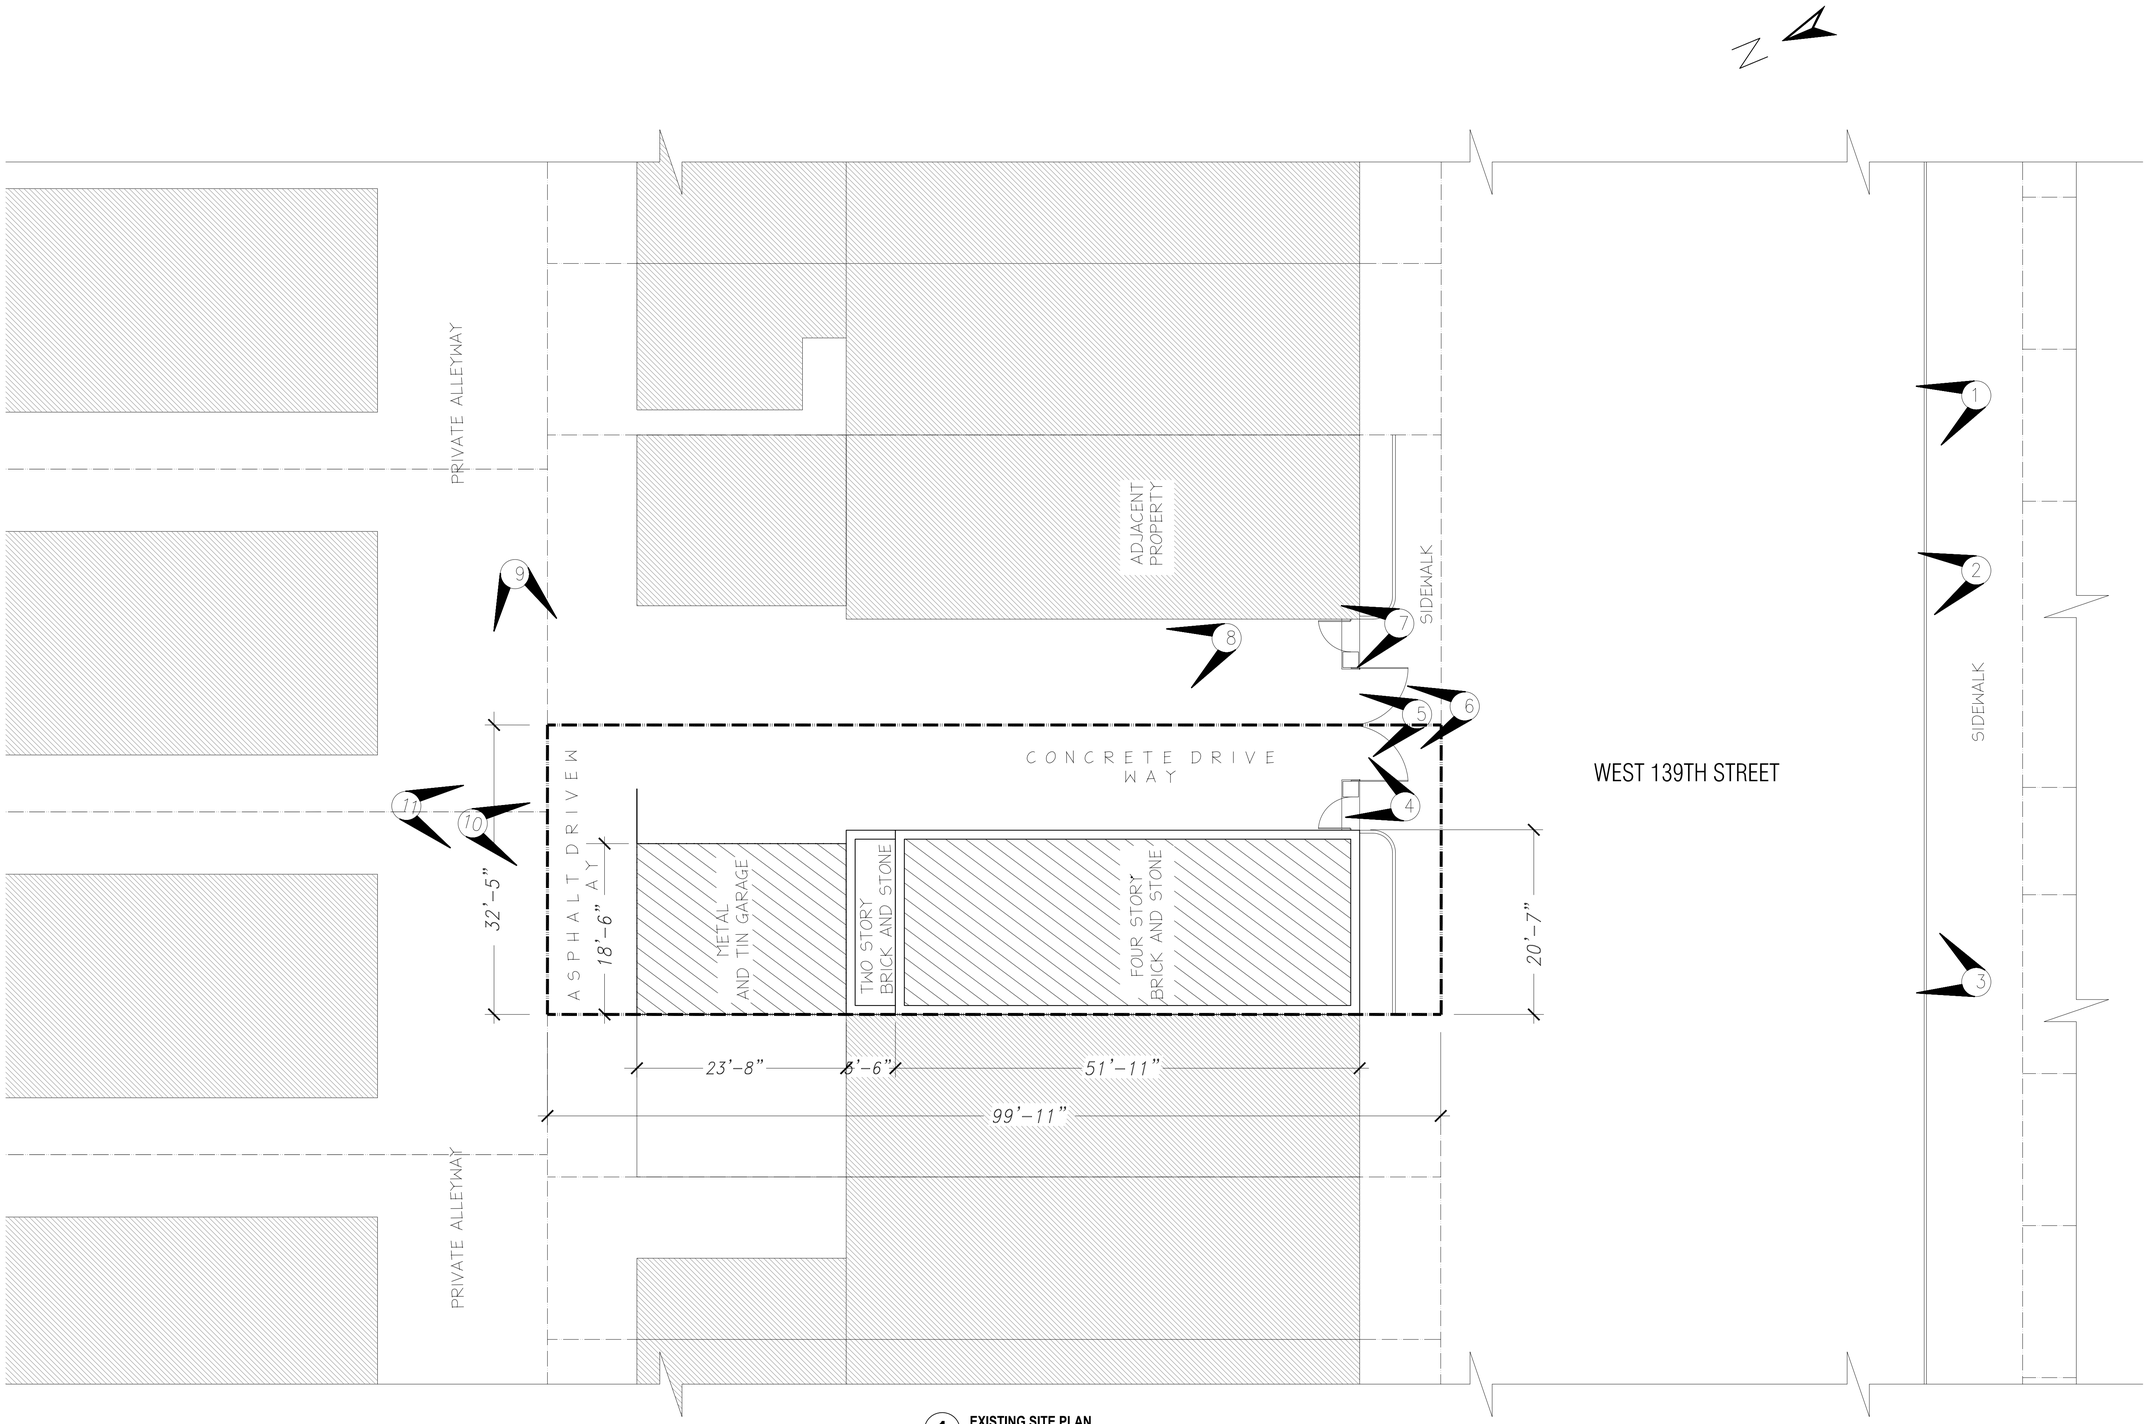

1 EXISTING SITE PLAN
SCALE: 1/8" = 1'-0"

SPONSOR:
JAMES HARRIS JR.
219 WEST 139TH STREET
APARTMENT 1
NEW YORK, NEW YORK 10030

SYLVESTER R. YAVANA, R.A.
1360 FULTON STREET STUDIO 517
BROOKLYN, NEW YORK 11216
PHONE: (718) 230 8133
FAX: (718) 230 8136
E-MAIL: sryrain@aol.com

LEGEND:

IMAGE DIRECTION

RESPONSE TO LANDMARKS PRESERVATION COMMISSION'S OBJECTIONS.

DATE:	REVISIONS:

APPLICATION NUMBER:

DRAWING TITLE:
EXISTING SITE PLAN

PROJECT #:	SCALE:	DATE:
15071	AS SHOWN	3/8/2016
SHEET #: 02 of 06	SHEET DESIGNATION #: A-002.00	

1 IMAGE DIRECTION #1

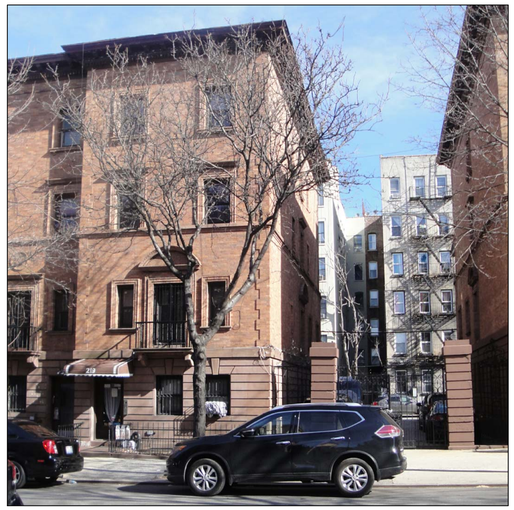

2 IMAGE DIRECTION # 2

3 IMAGE DIRECTION #3

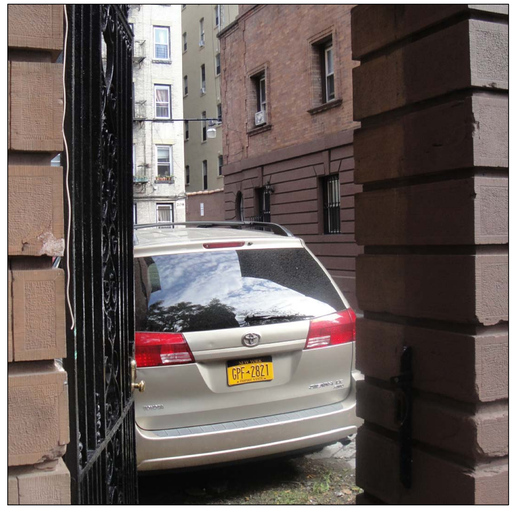

4 IMAGE DIRECTION #4

5 IMAGE DIRECTION #5

6 IMAGE DIRECTIONT #6

SPONSOR:
JAMES HARRIS JR.
219 WEST 139TH STREET
APARTMENT 1
NEW YORK, NEW YORK 10030

SYLVESTER R. YAVANA, R.A.
1360 FULTON STREET STUDIO 517
BROOKLYN, NEW YORK 11216
PHONE: (718) 230 8133
FAX: (718) 230 8138
E-MAIL: sryrain@aol.com

LEGEND:

RESPONSE TO LANDMARKS PRESERVATION COMMISSION'S OBJECTIONS.

DATE:	REVISIONS:

APPLICATION NUMBER:

DRAWING TITLE:
SIGHTLINE PICTURES

PROJECT #:	SCALE:	DATE:
15071	AS SHOWN	3/8/2016
SHEET #: 03 of 06	SHEET DESIGNATION #: A-003.00	

7 IMAGE DIRECTION #7

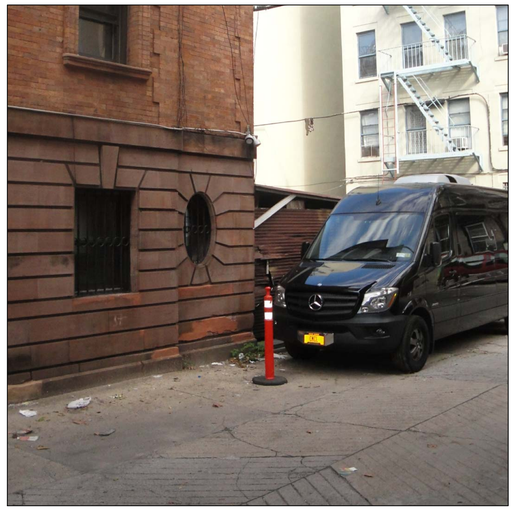

8 IMAGE DIRECTION #8

9 IMAGE DIRECTION #9

10 IMAGE DIRECTION #10

11 IMAGE DIRECTION #11

SPONSOR:
JAMES HARRIS JR.
219 WEST 139TH STREET
APARTMENT 1
NEW YORK, NEW YORK 10030

SYLVESTER R. YAVANA, R.A.
1360 FULTON STREET STUDIO 517
BROOKLYN, NEW YORK 11216
PHONE: (718) 230 8133
FAX: (718) 230 8138
E-MAIL: sryrain@aol.com

LEGEND:

RESPONSE TO LANDMARKS PRESERVATION COMMISSION'S OBJECTIONS.

DATE:	REVISIONS:

APPLICATION NUMBER:

DRAWING TITLE:
SIGHTLINE PICTURES

PROJECT #:	SCALE:	DATE:
15071	AS SHOWN	3/8/2016
SHEET #: 04 of 06	SHEET DESIGNATION #: A-004.00	

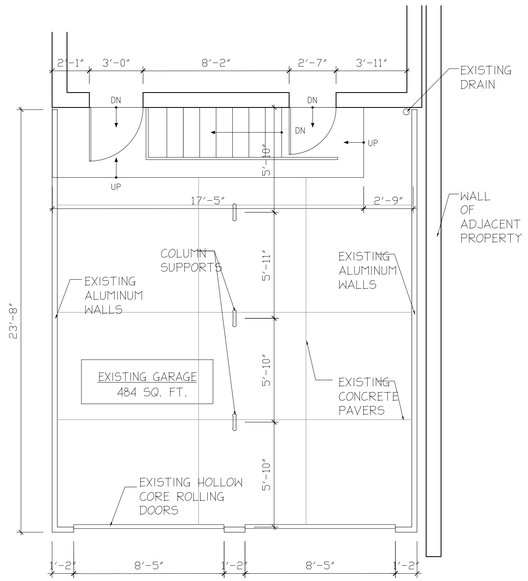

1 EXISTING GARAGE PLAN

2 IMAGE OF EXISTING GARAGE

3 IMAGE OF EXISTING GARAGES

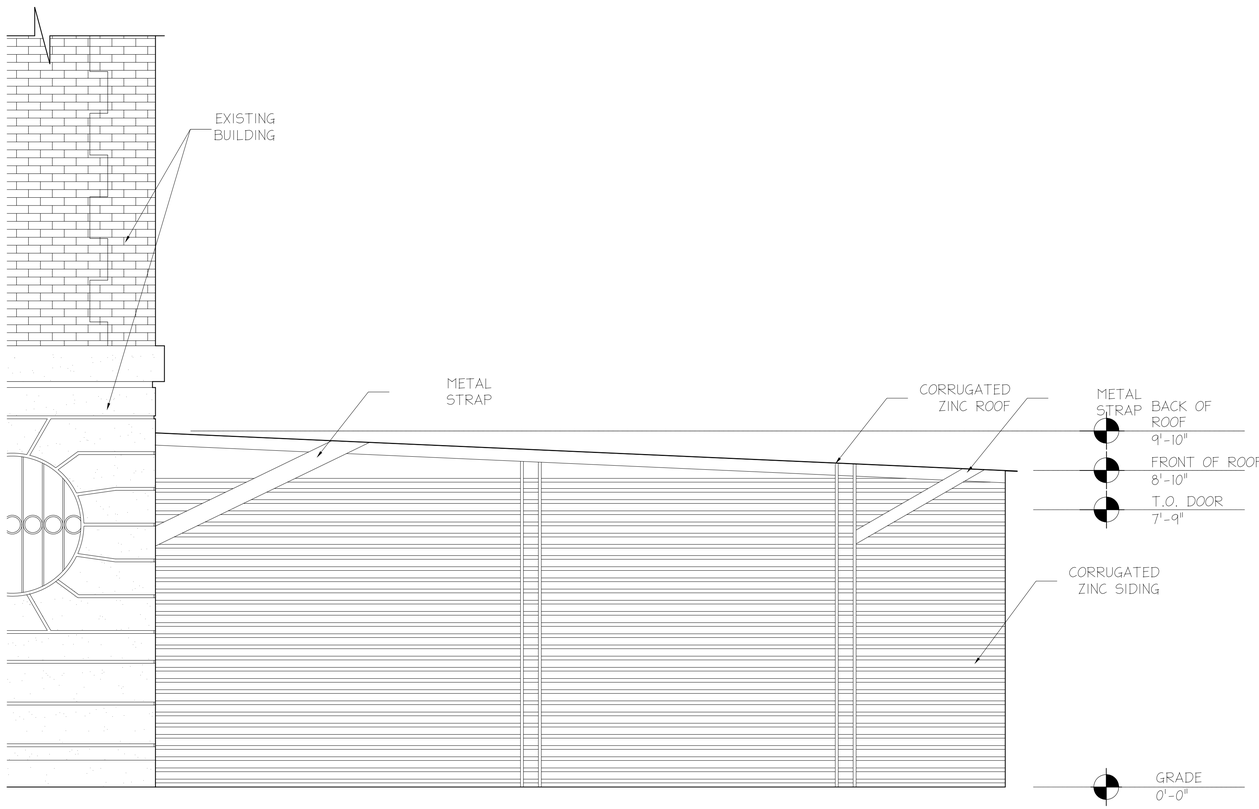

4 SIDE ELEVATION OF EXISTING GARAGE

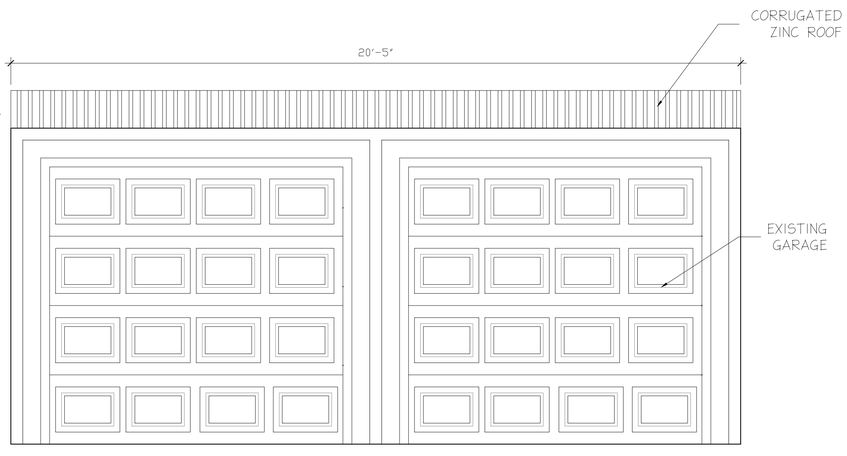

5 FRONT ELEVATION OF EXISTING ARAGE

SPONSOR:
JAMES HARRIS JR.
219 WEST 139TH STREET
APARTMENT 1
NEW YORK, NEW YORK 10030

SYLVESTER R. YAVANA, R.A.
1360 FULTON STREET STUDIO 517
BROOKLYN, NEW YORK 11216
PHONE: (718) 230 8133
FAX: (718) 230 8138
E-MAIL: sryrain@aol.com

LEGEND:

RESPONSE TO LANDMARKS PRESERVATION COMMISSION'S OBJECTIONS.

DATE:	REVISIONS:

APPLICATION NUMBER:

DRAWING TITLE:
EXISTING CONDITIONS

PROJECT #:	SCALE:	DATE:
15071	AS SHOWN	3/8/2016
SHEET #: 05 of 06	SHEET DESIGNATION #: A-005.00	

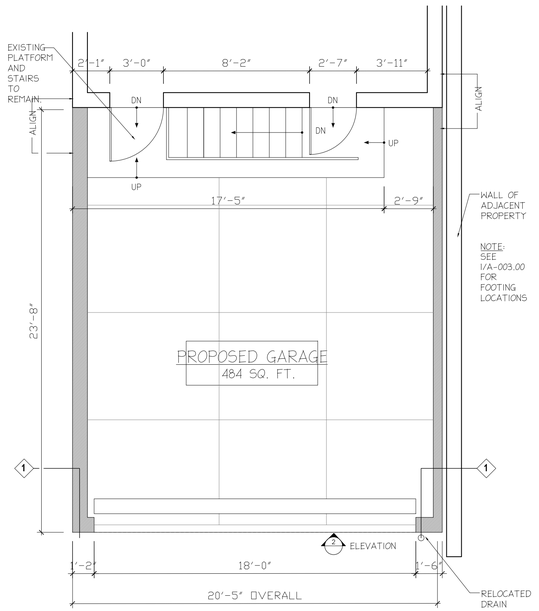

1 PROPOSED GARAGE PLAN

IMAGES OF SIMULAR GARAGE WITHIN THE HISTORICAL DISTRICT

2 IMAGE OF SIMULAR GARAGE

3 IMAGE OF SIMULAR GARAGE

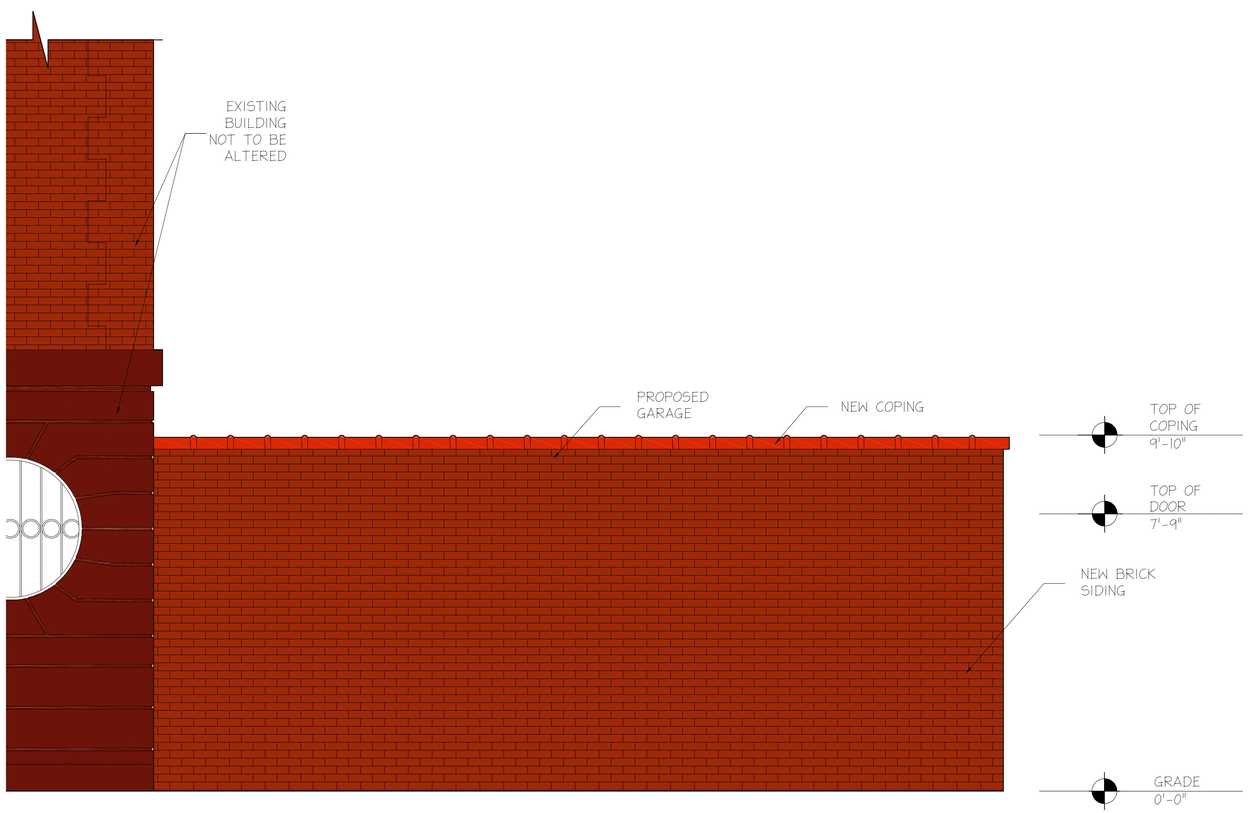

4 SIDE ELEVATION OF PROPOSED GARAGE

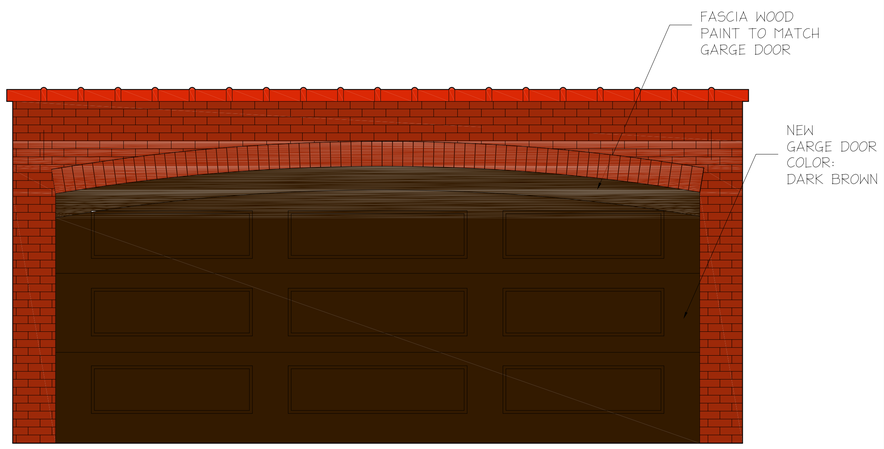

5 FRONT ELEVATION OF PROPOSED GARAGE

SWATCHE SAMPLE FOR GARAGE DOOR

DARK BROWN

SPONSOR:
JAMES HARRIS JR.
219 WEST 139TH STREET
APARTMENT 1
NEW YORK, NEW YORK 10030

SYLVESTER R. YAVANA, R.A.
1360 FULTON STREET STUDIO 517
BROOKLYN, NEW YORK 11216
PHONE: (718) 230 8133
FAX: (718) 230 8138
E-MAIL: sryrain@aol.com

LEGEND:

RESPONSE TO LANDMARKS PRESERVATION COMMISSION'S OBJECTIONS.

DATE:	REVISIONS:

APPLICATION NUMBER:

DRAWING TITLE:
PROPOSED CONITIONS

PROJECT #:	SCALE:	DATE:
15071	AS SHOWN	3/8/2016
SHEET #: 06 of 06	SHEET DESIGNATION #: A-006.00	