TAX PHOTO CIRCA 1940

LANDMARKS DESIGNATION PHOTO

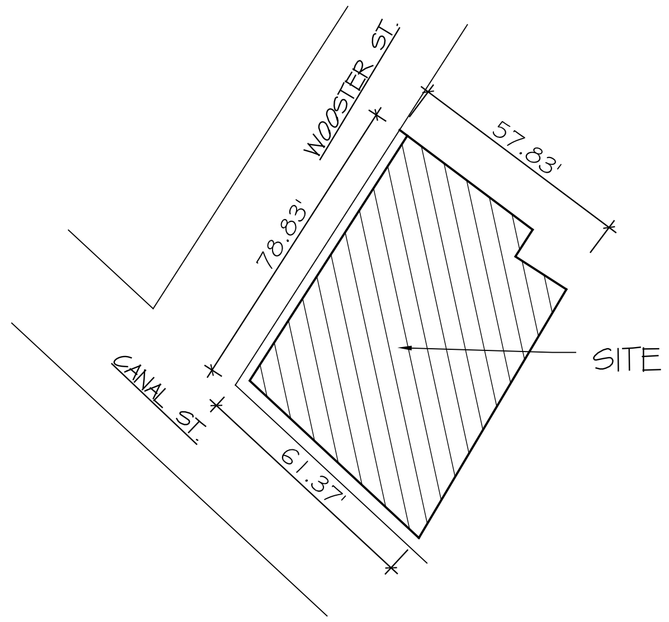

LOCATION MAP

CURRENT PHOTO 2014

PROPOSED STOREFRONT

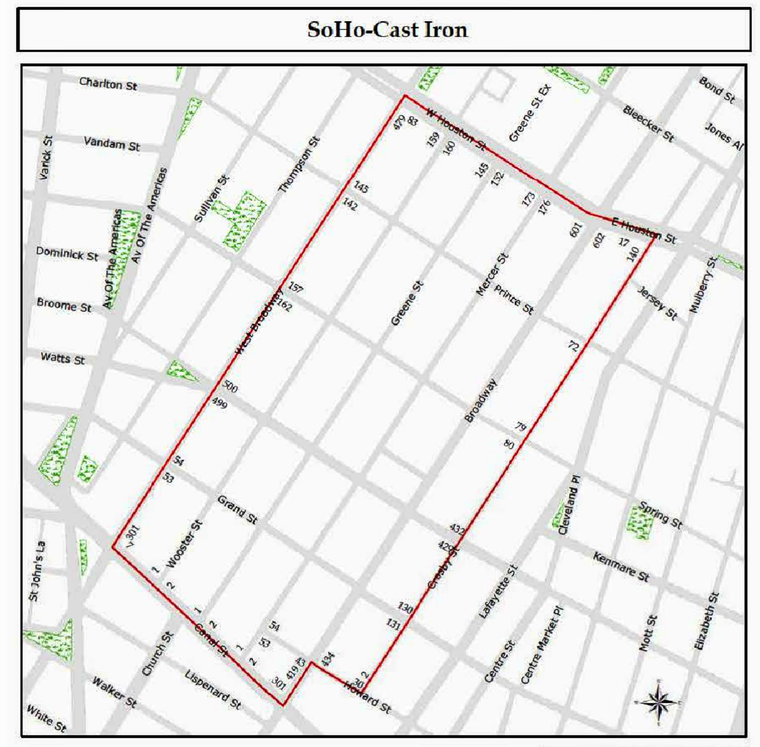

LANDMARK PRESERVATION
COMMISSION PRESENTATION

DOCKET # 173435

ALFRED KARMAN, ARCHITECT
121 WEST 27th STREET, SUITE #1103
NEW YORK, NY 10001
(212) 941-1112 alfrdkarman@gmail.com

PROJECT
FACADE RESTORATION
351 CANAL ST.
NEW YORK, N.Y.

DRAWING DATE: 11/11/2015
PRESENTATION DATE: 12/8/2015

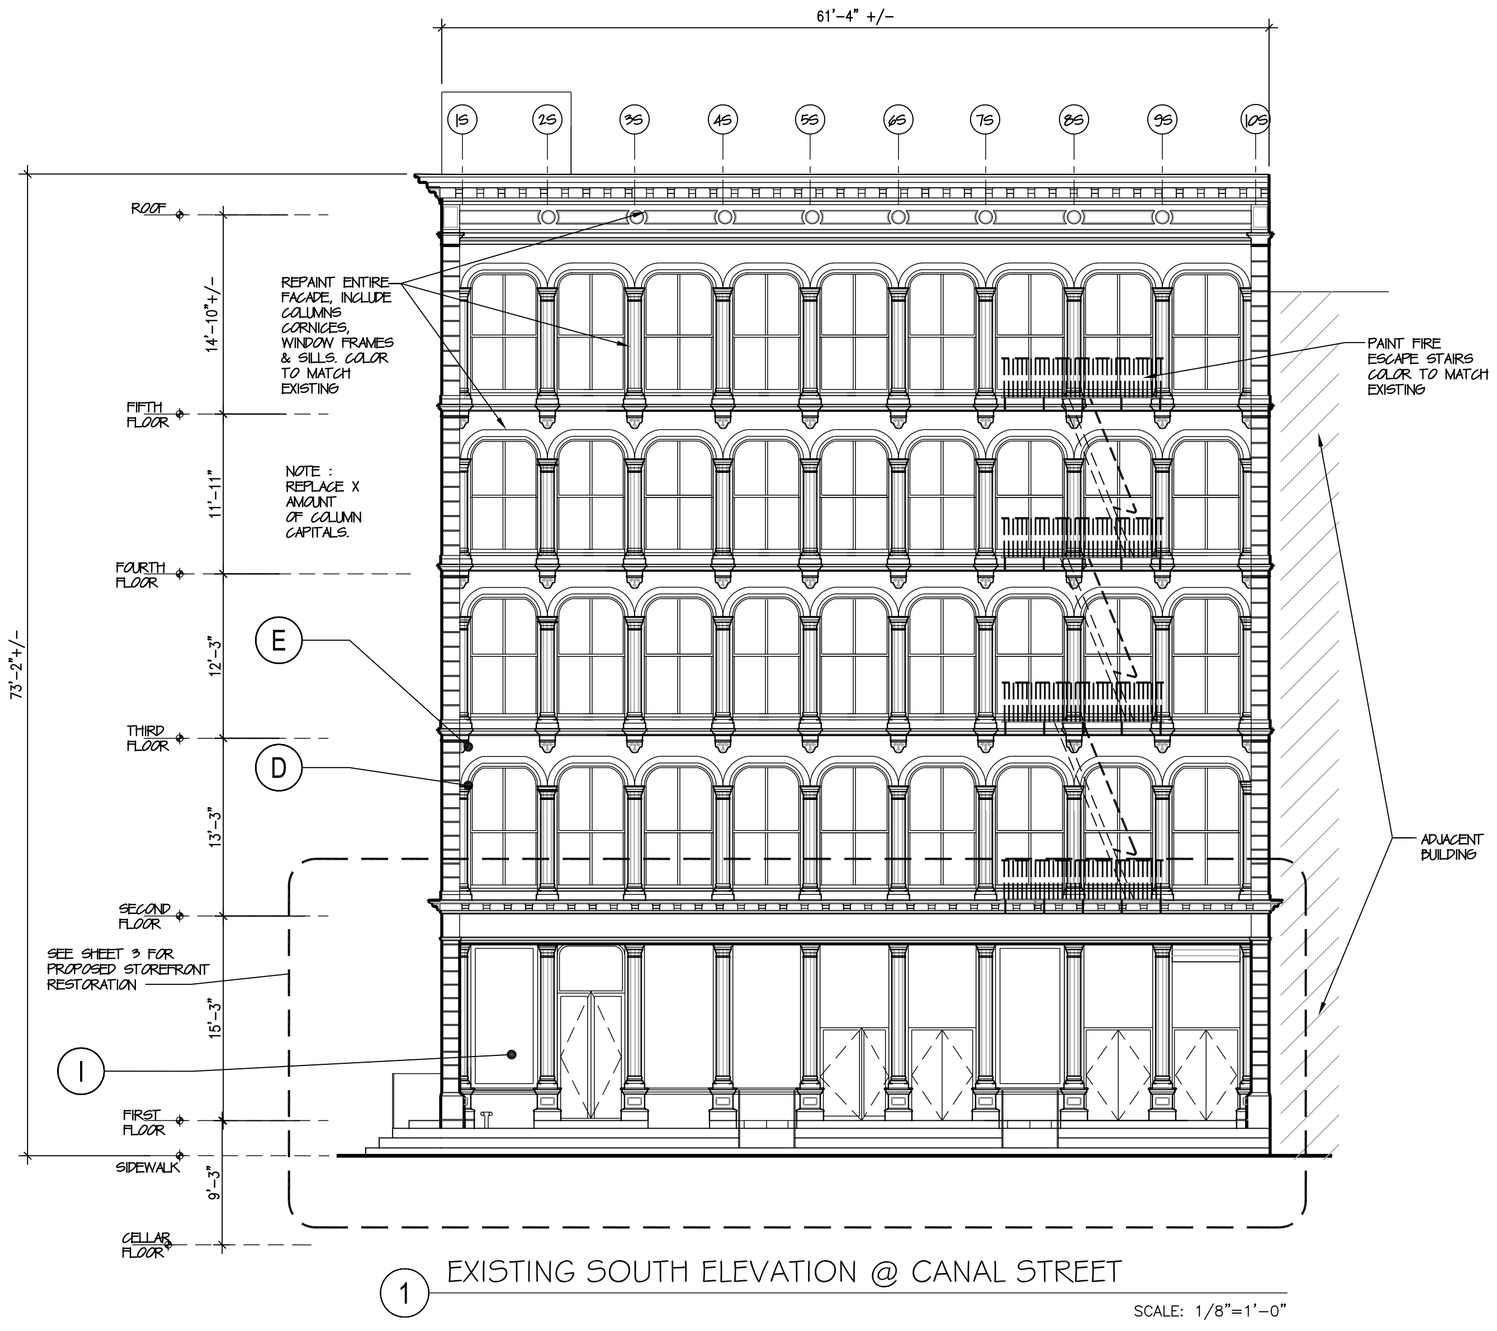

1 EXISTING SOUTH ELEVATION @ CANAL STREET

SCALE: 1/8"=1'-0"

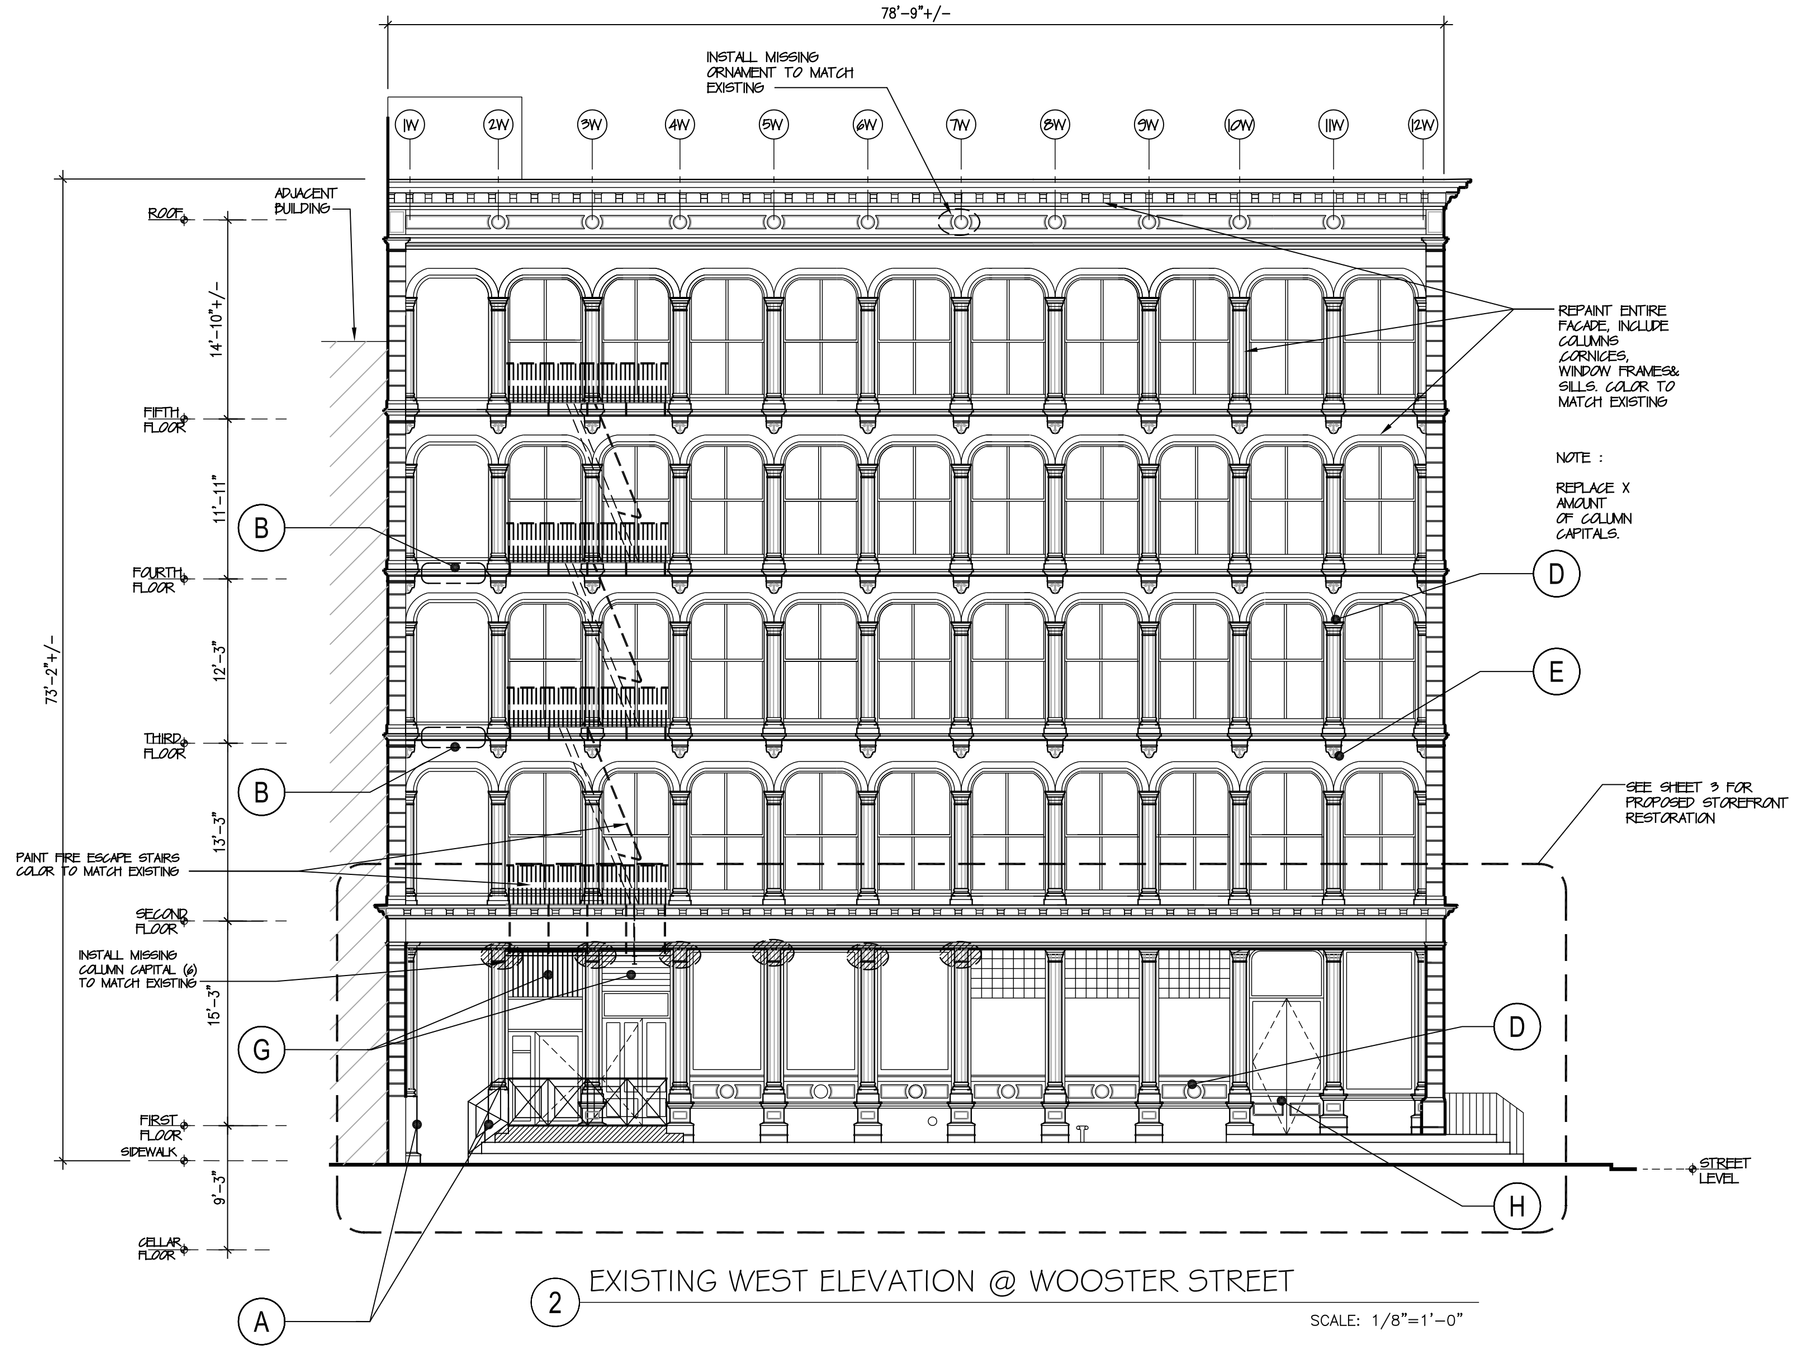

2 EXISTING WEST ELEVATION @ WOOSTER STREET

SCALE: 1/8"=1'-0"

A INSTALL COLUMN BASE TO MATCH EXISTING

B MISSING CORNICE

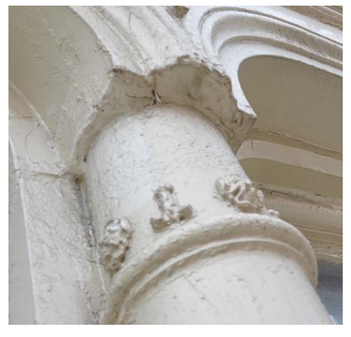

C MISSING / BROKEN OFF COLUMN CAPITAL

D TYPICAL COLUMN CAPITAL

E TYPICAL ORNAMENT

F TYPICAL CASTIRON PANEL

G EXIST. LOUVER VENT & STAIR SUPPORT BEAM @ SIDE ENTRANCES

H EXIST. ENTRANCE DOOR @ WOOSTER STREET

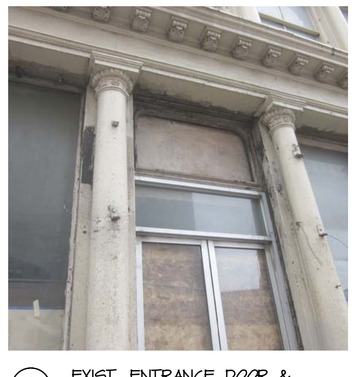

I EXIST. ENTRANCE DOOR & TRANSOM @ CANAL STREET

LANDMARK PRESERVATION COMMISSION PRESENTATION

DOCKET # 173435

ALFRED KARMAN, ARCHITECT
121 WEST 27th STREET, SUITE #1103
NEW YORK, NY 10001
(212) 941-1112 alfrdkarman@gmail.com

PROJECT

FACADE RESTORATION

351 CANAL ST.
NEW YORK, N.Y.

DRAWING DATE: 11/11/2015

PRESENTATION DATE: 12/08/2015

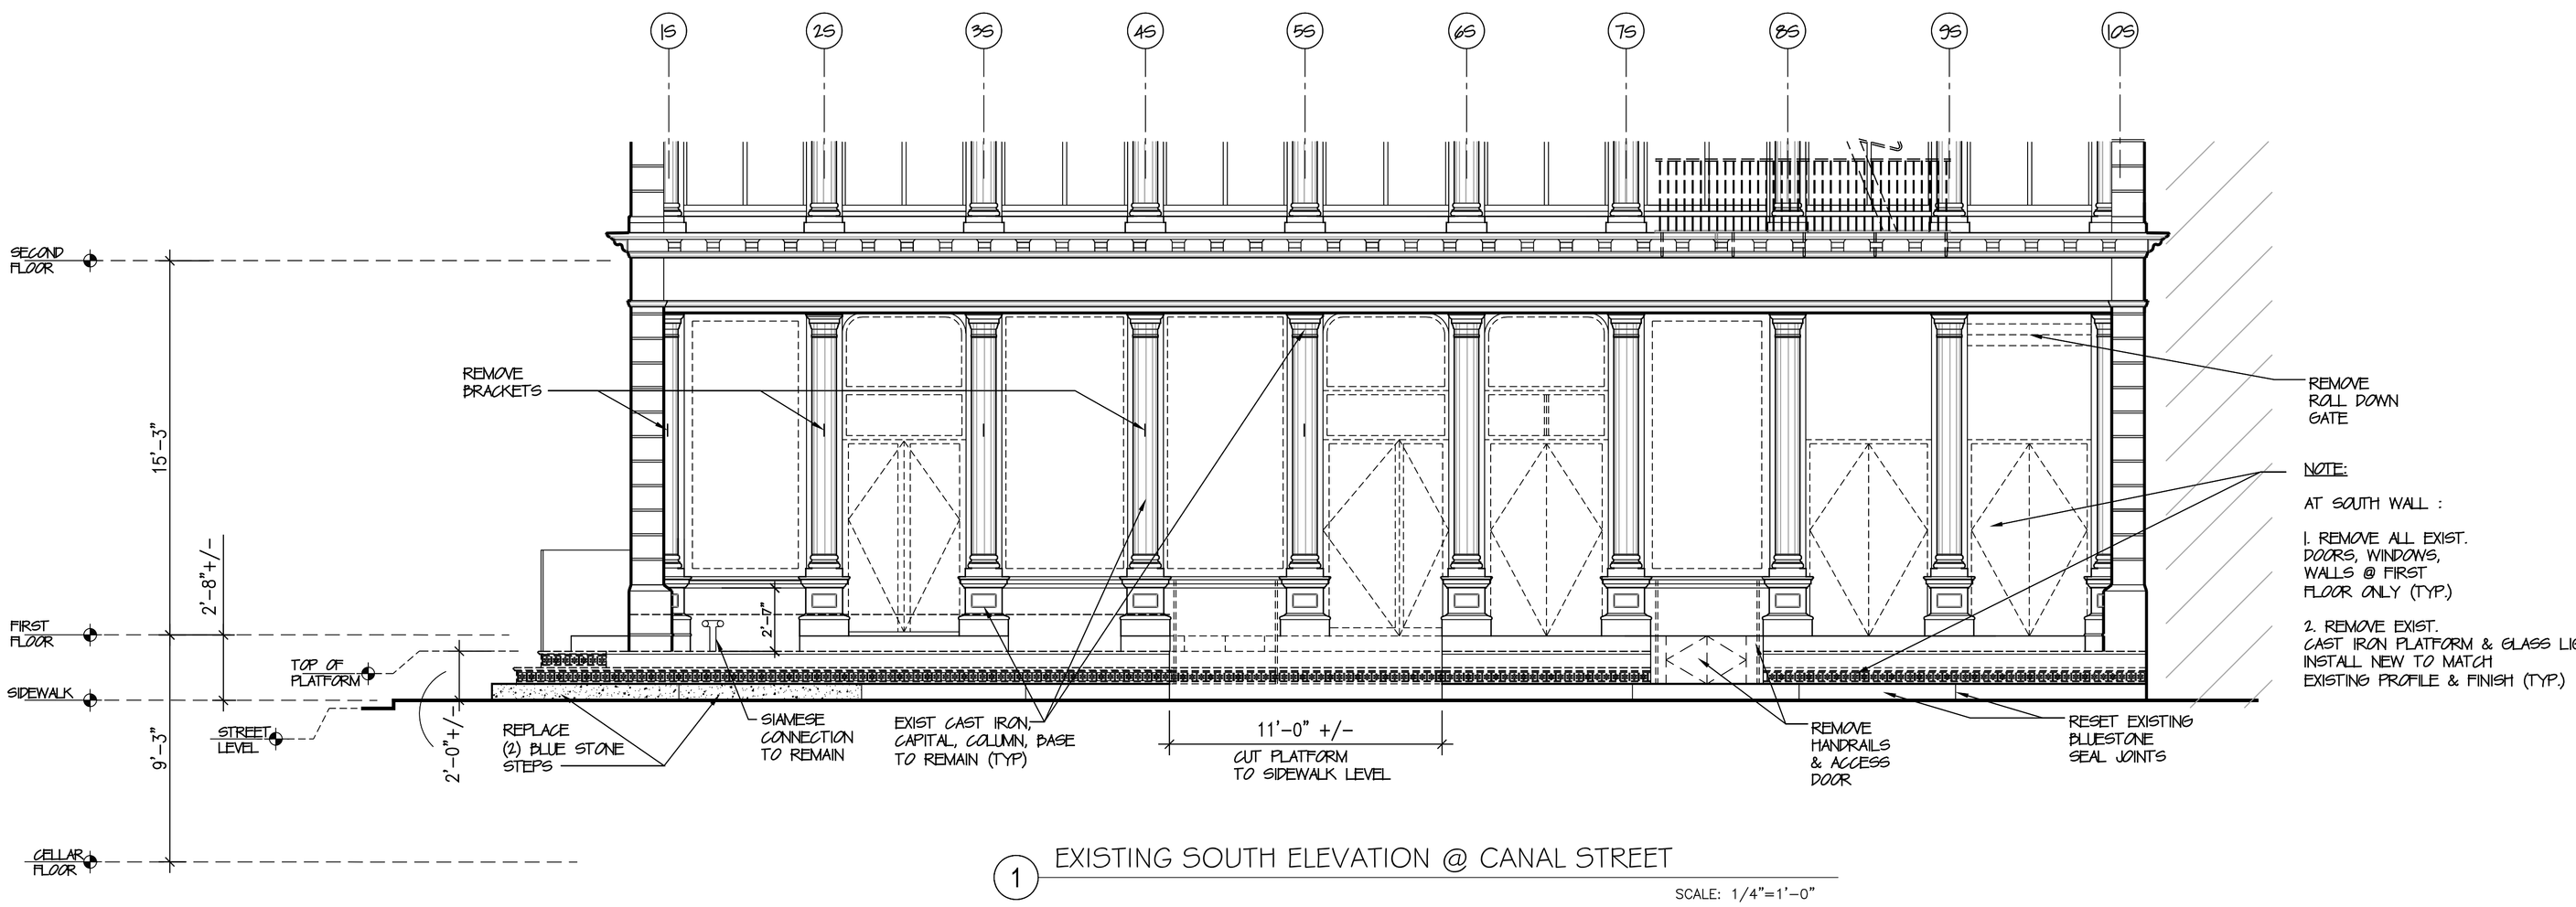

1 EXISTING SOUTH ELEVATION @ CANAL STREET

SCALE: 1/4"=1'-0"

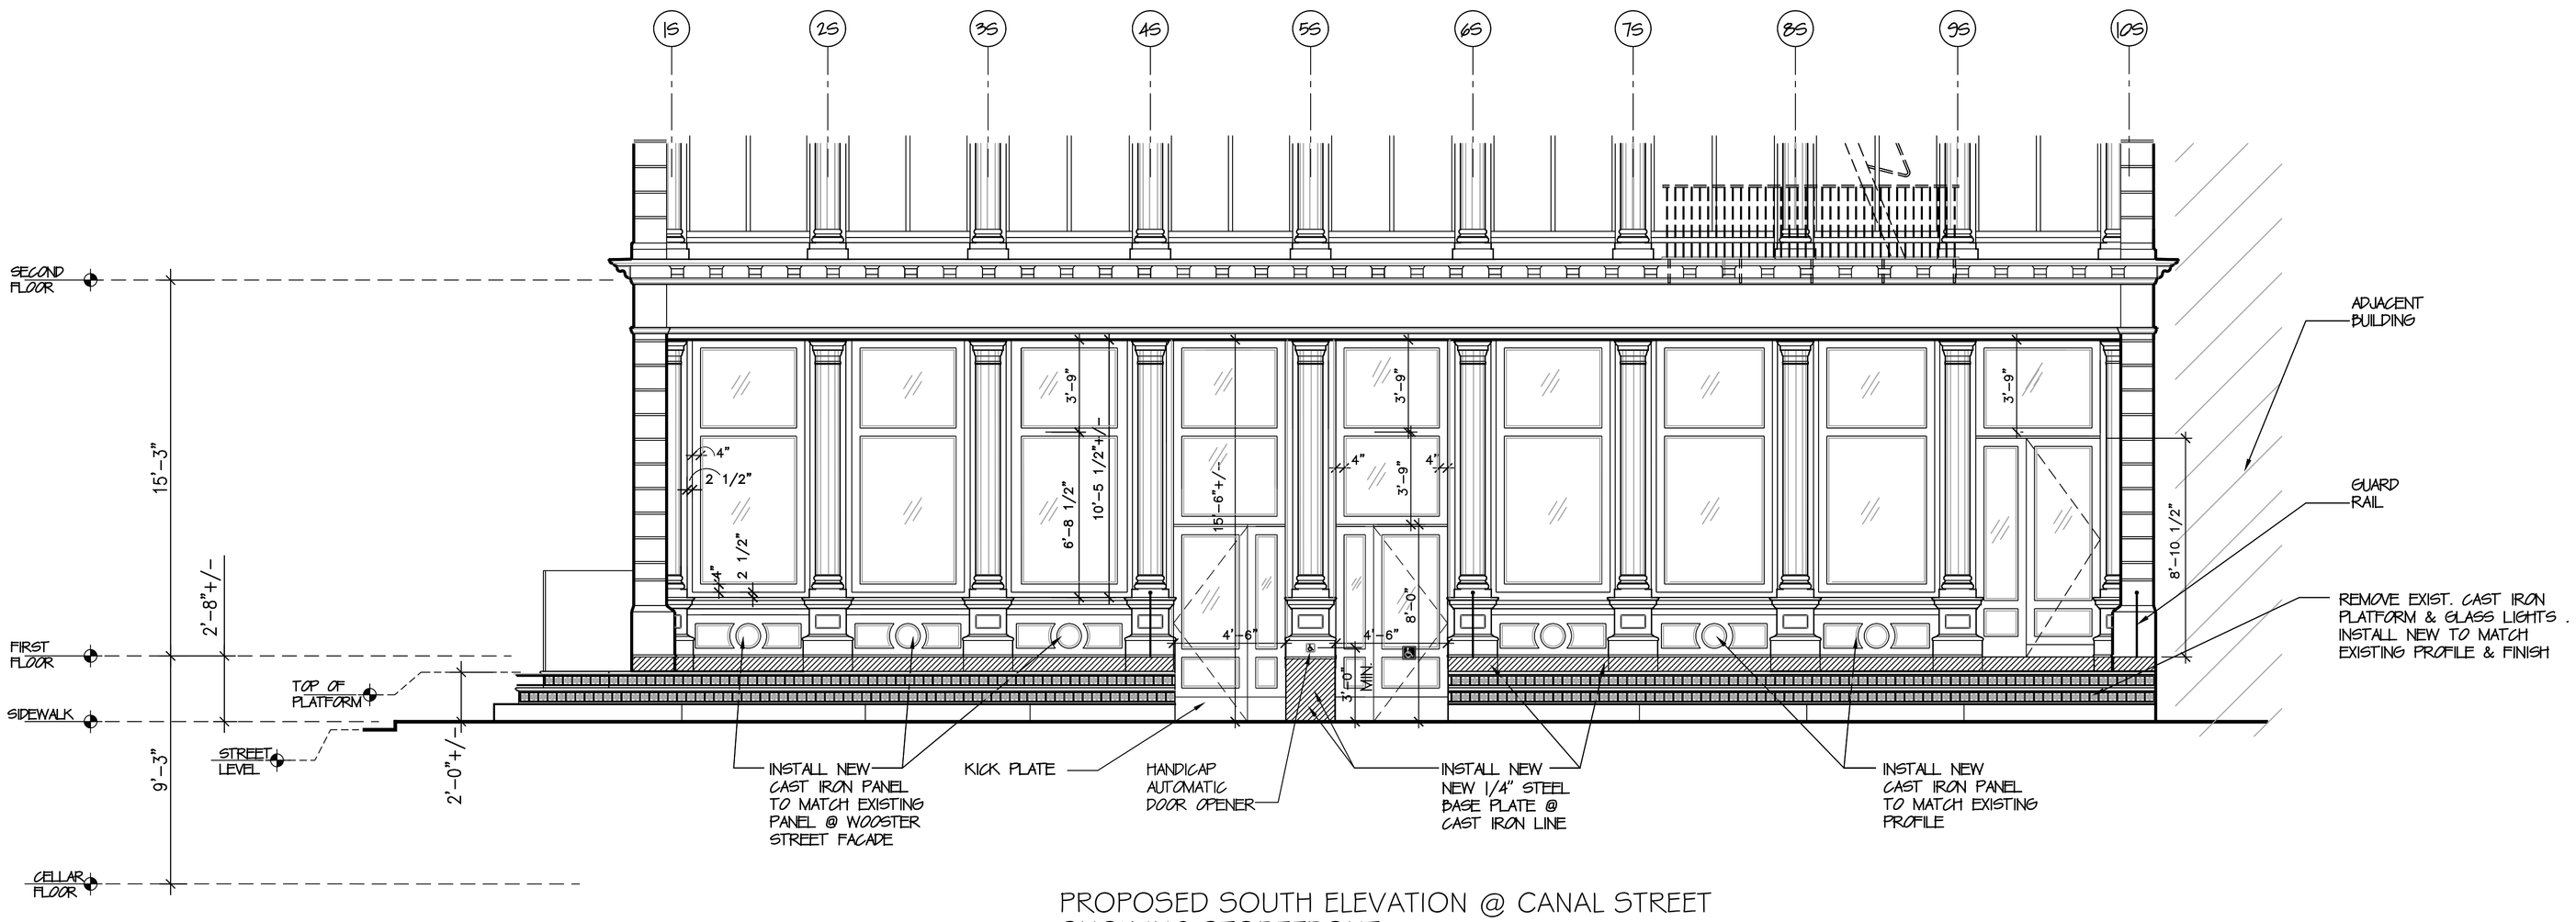

2 PROPOSED SOUTH ELEVATION @ CANAL STREET SHOWING STOREFRONT

SCALE: 1/4"=1'-0"

LANDMARK PRESERVATION COMMISSION PRESENTATION

DOCKET # 173435

ALFRED KARMAN, ARCHITECT
121 WEST 27th STREET, SUITE #1103
NEW YORK, NY 10001
(212) 941-1112 alfrdkarman@gmail.com

PROJECT

FACADE RESTORATION

351 CANAL ST.
NEW YORK, N.Y.

DRAWING DATE: 11/11/2015

PRESENTATION DATE: 12/08/2015

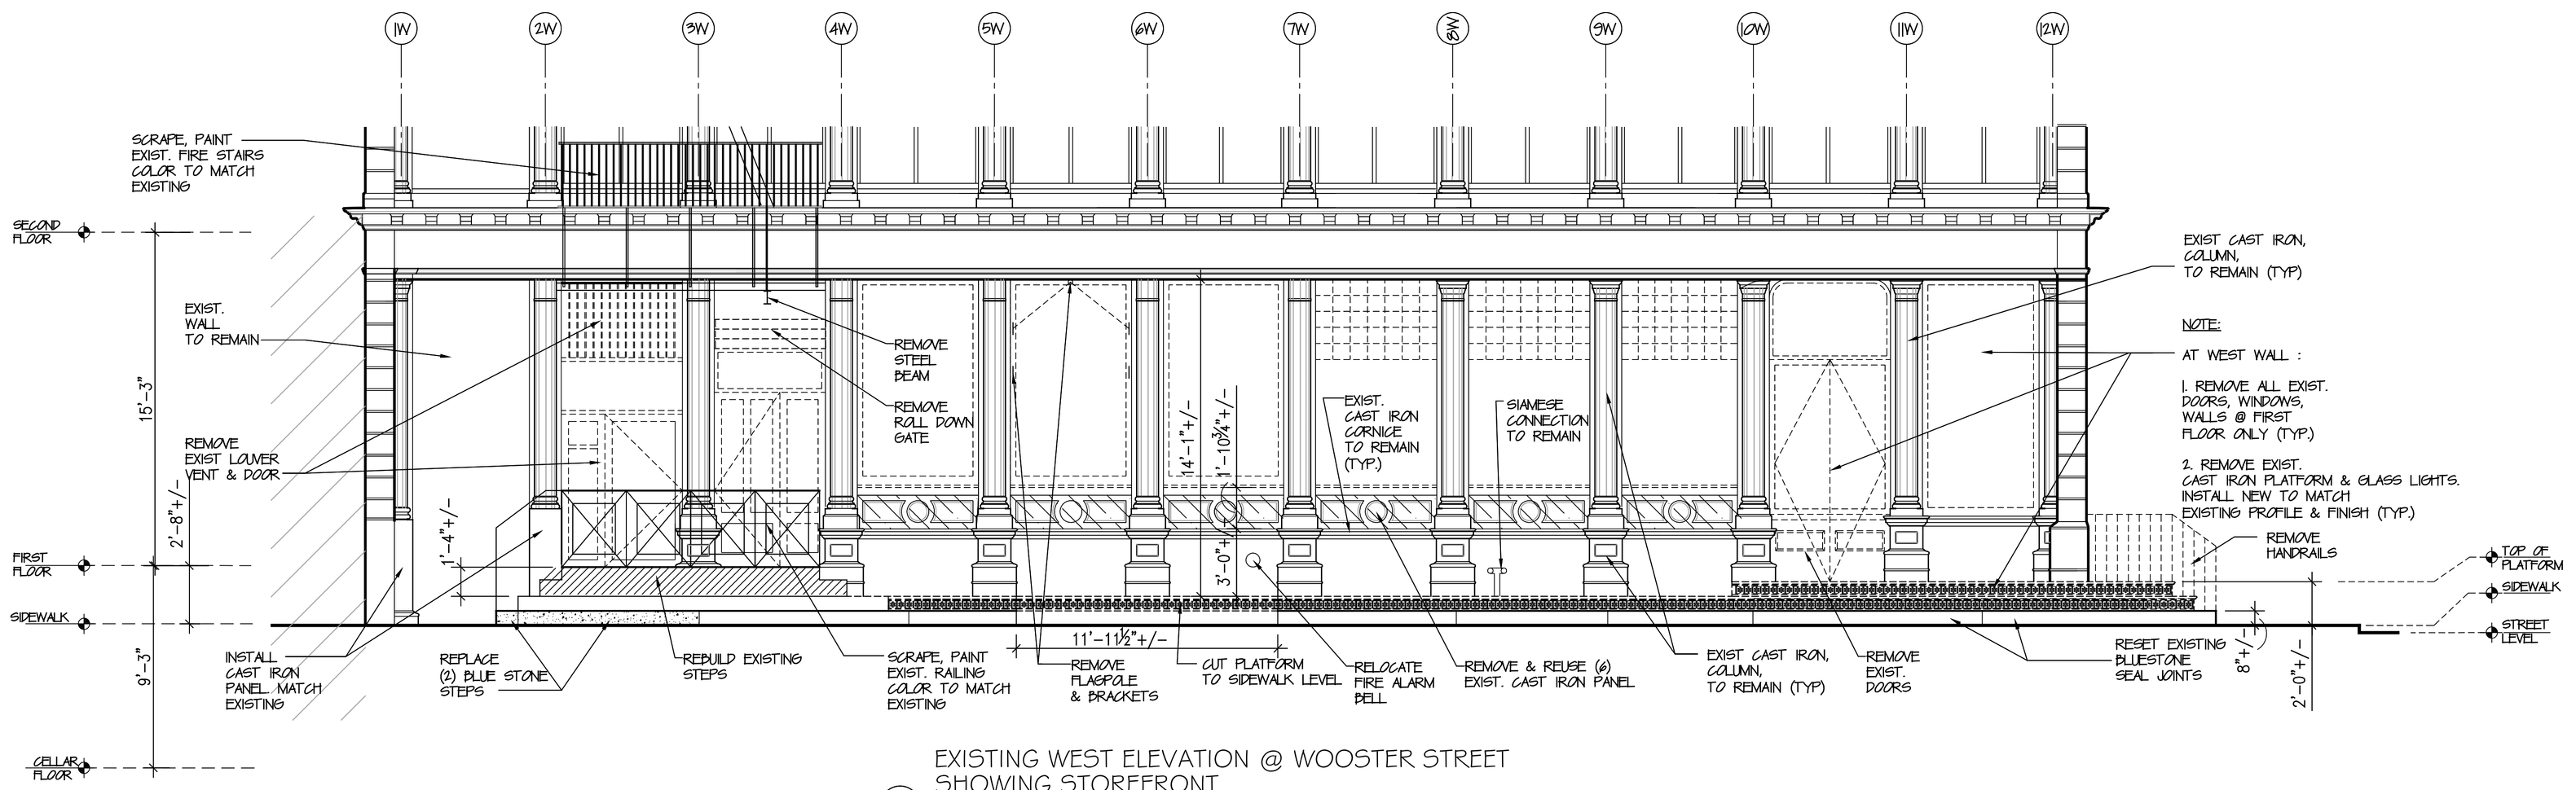

1 EXISTING WEST ELEVATION @ WOOSTER STREET SHOWING STOREFRONT

SCALE: 1/4"=1'-0"

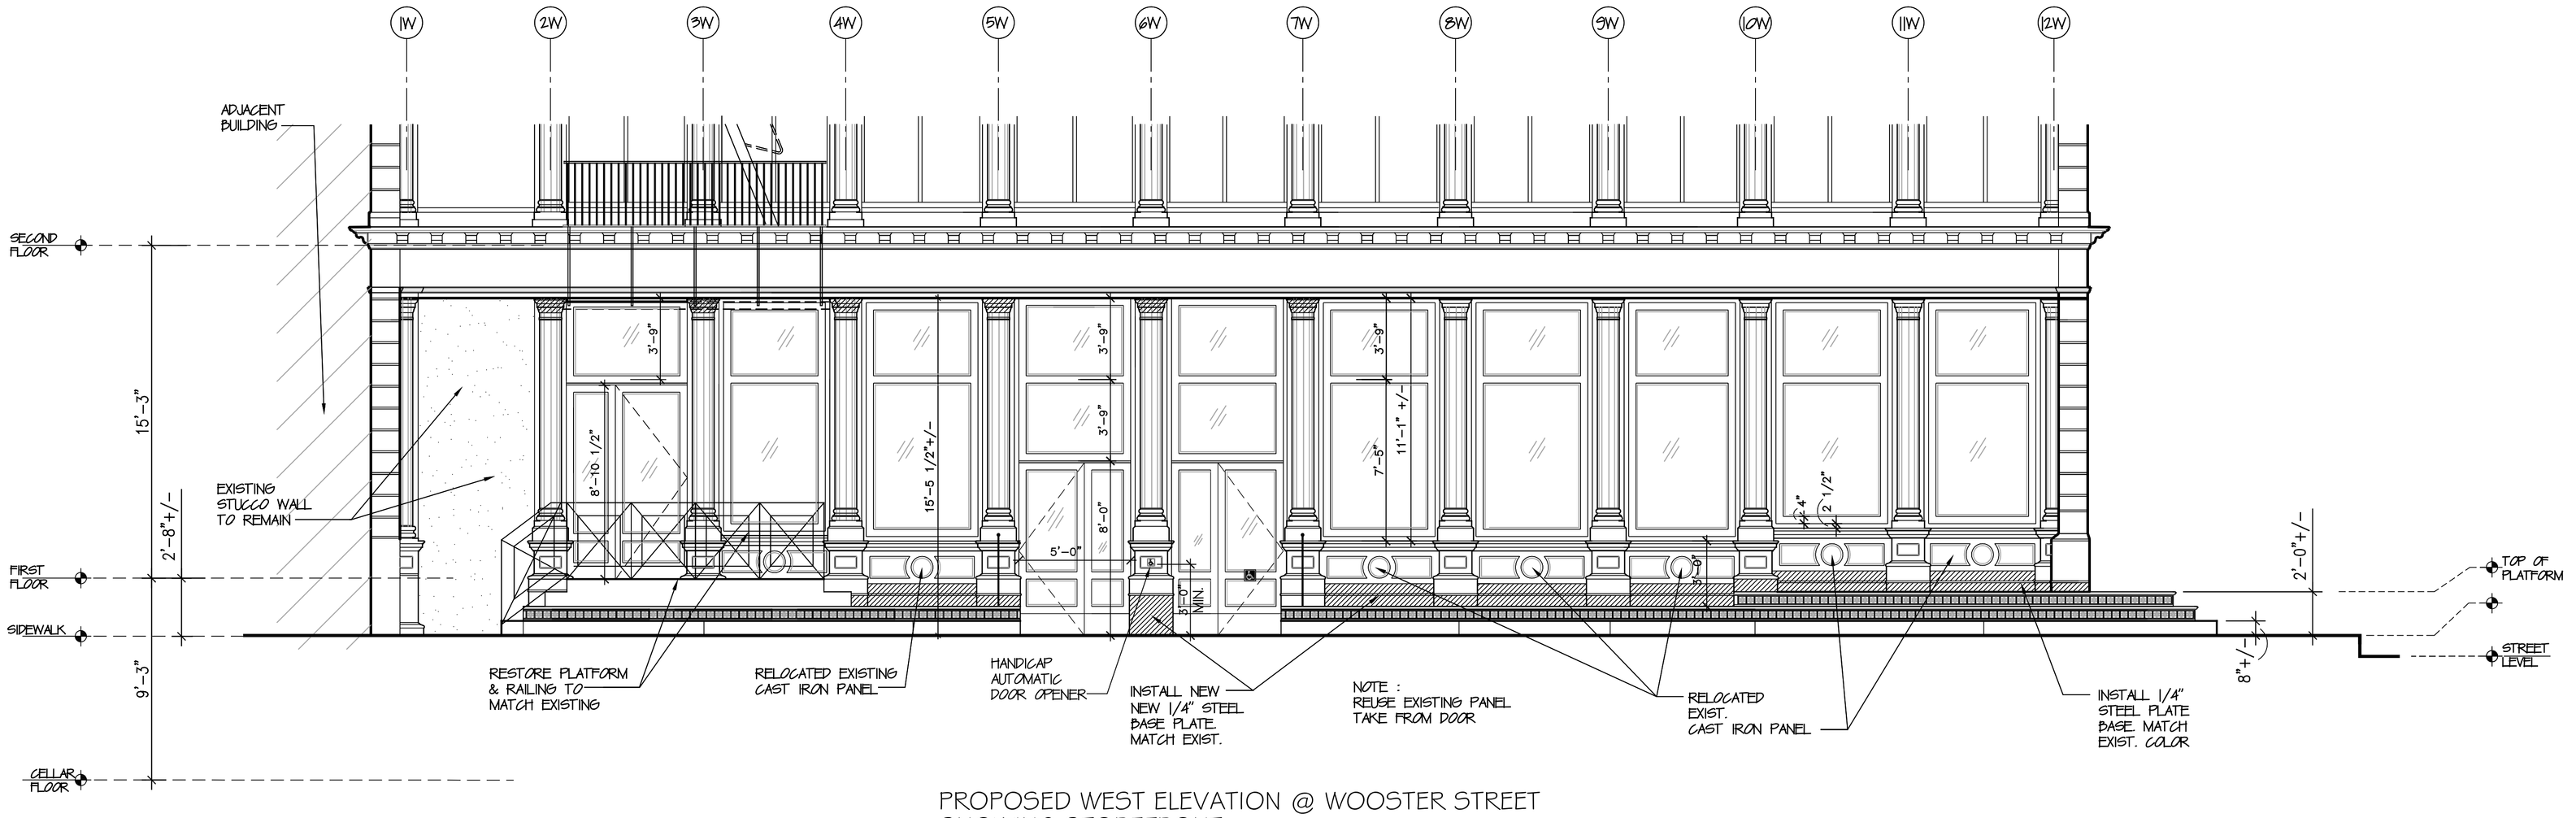

2 PROPOSED WEST ELEVATION @ WOOSTER STREET SHOWING STOREFRONT

SCALE: 1/4"=1'-0"

LANDMARK PRESERVATION COMMISSION PRESENTATION

DOCKET # 173435

ALFRED KARMAN, ARCHITECT
121 WEST 27th STREET, SUITE #1103
NEW YORK, NY 10001
(212) 941-1112 alfrdkarman@gmail.com

PROJECT

FACADE RESTORATION

351 CANAL ST.
NEW YORK, N.Y.

DRAWING DATE: 11/11/2015

PRESENTATION DATE: 12/08/2015

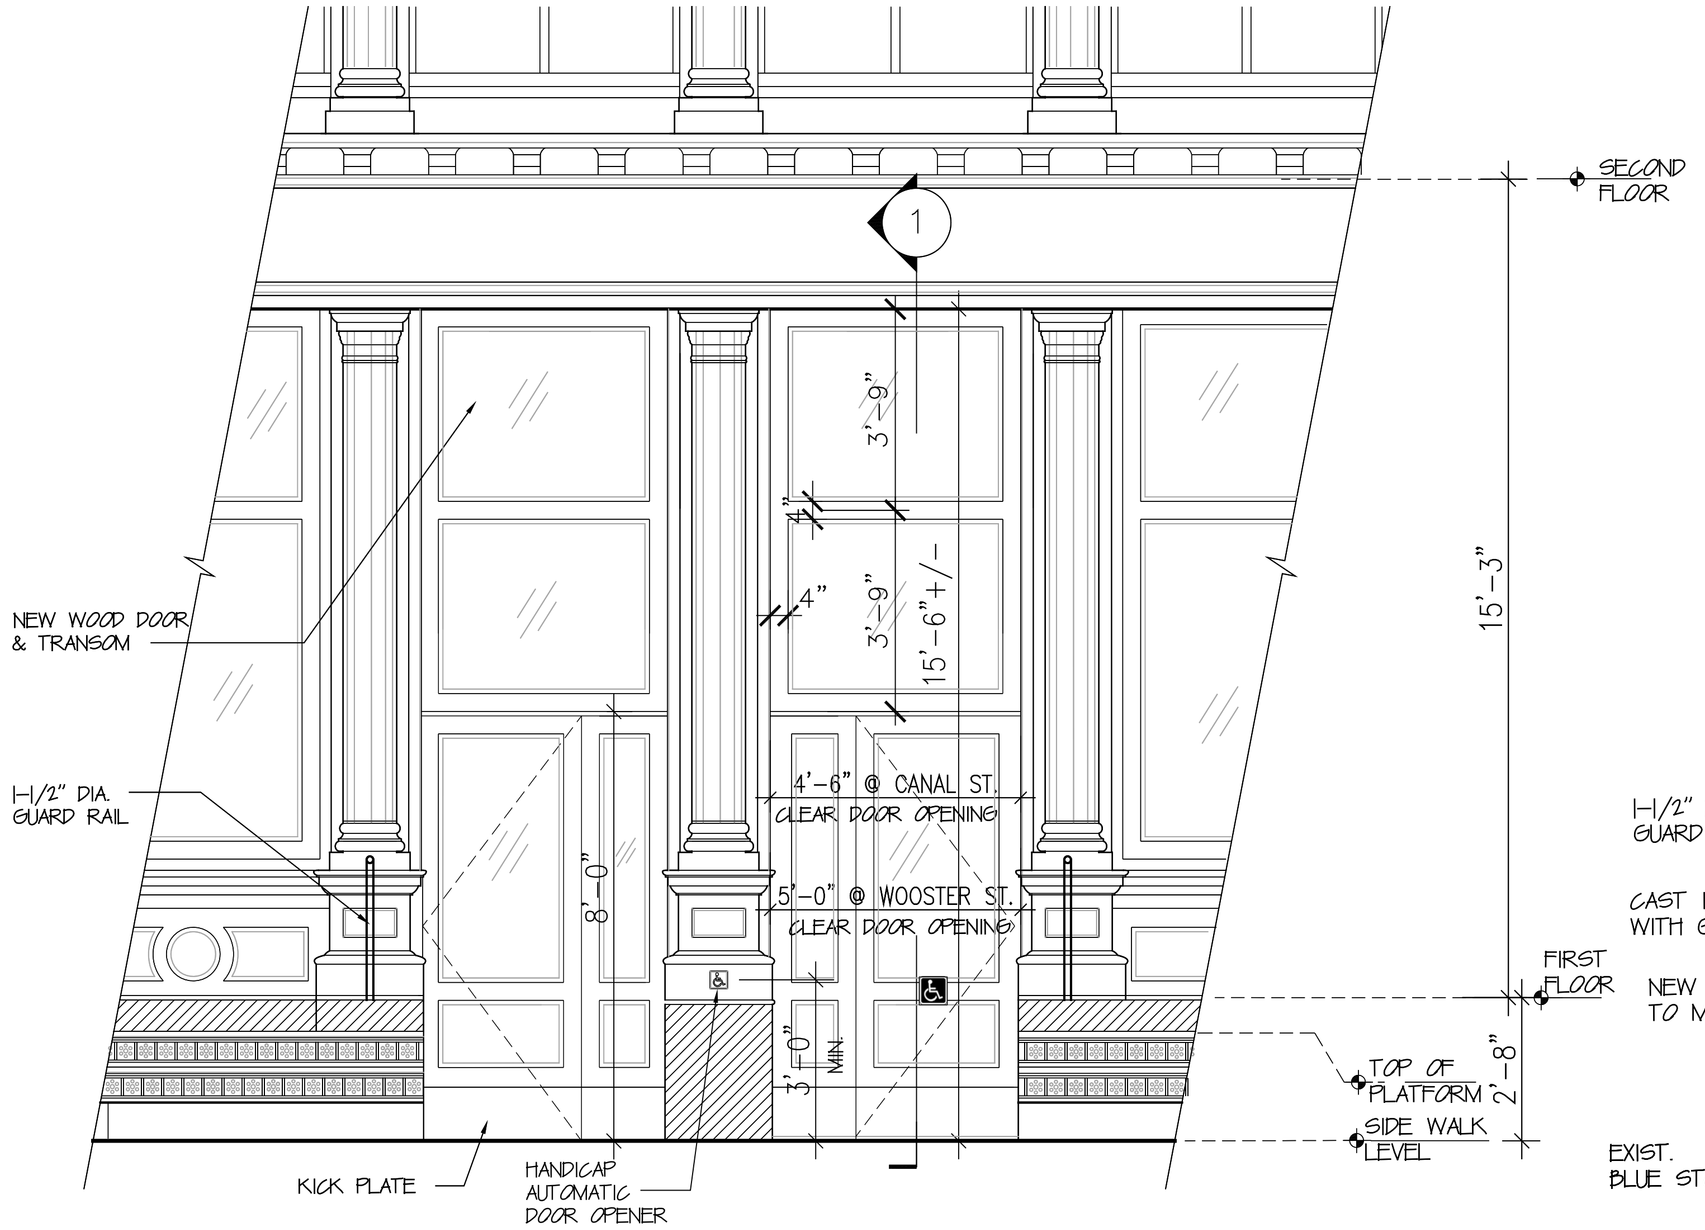

STORE FRONT ENTRANCE DOOR (TYPICAL)

SCALE: 1/2"=1'-0"

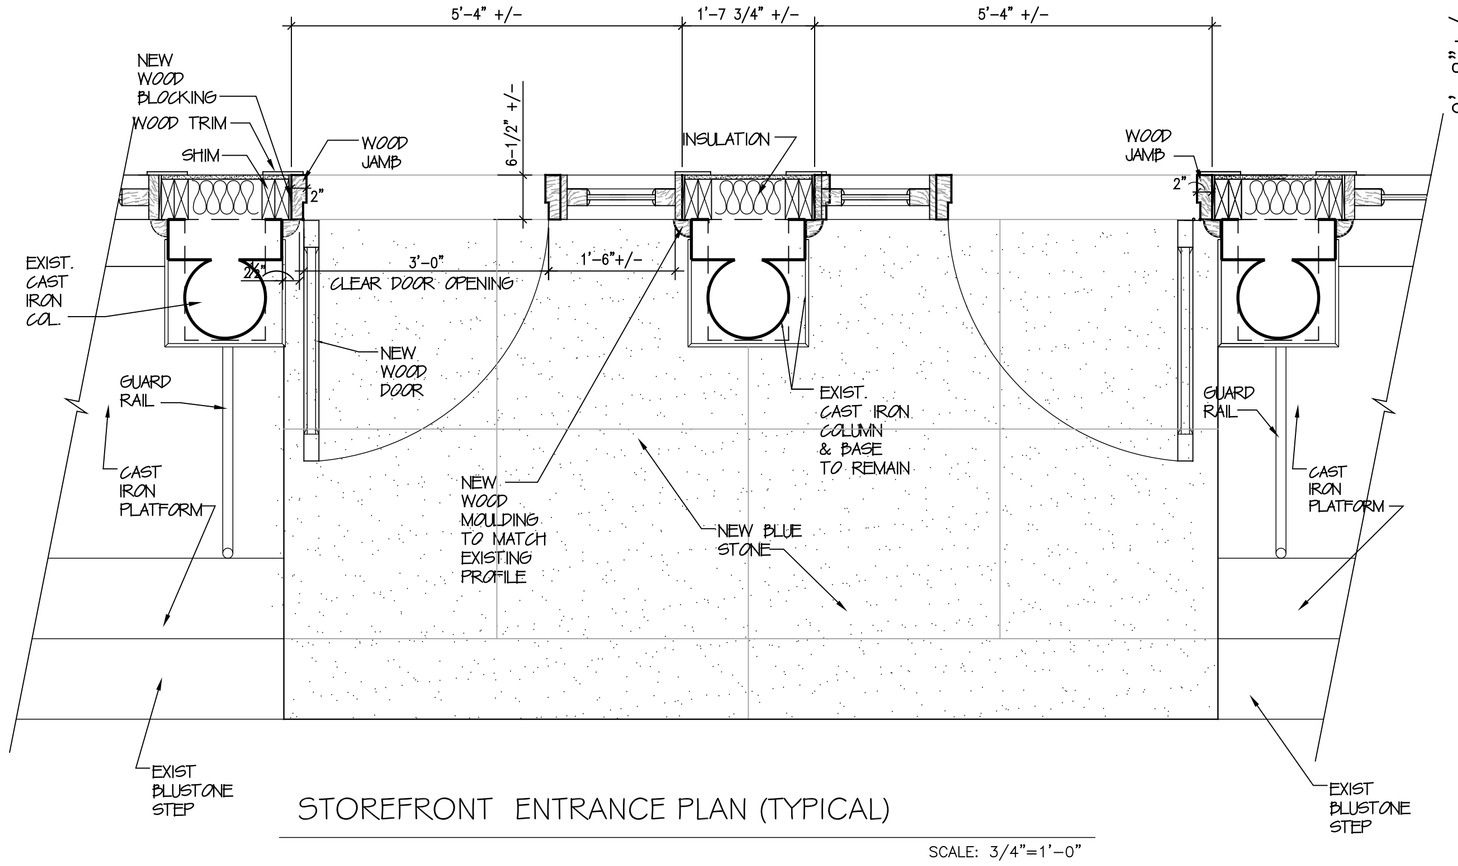

STOREFRONT ENTRANCE PLAN (TYPICAL)

SCALE: 3/4"=1'-0"

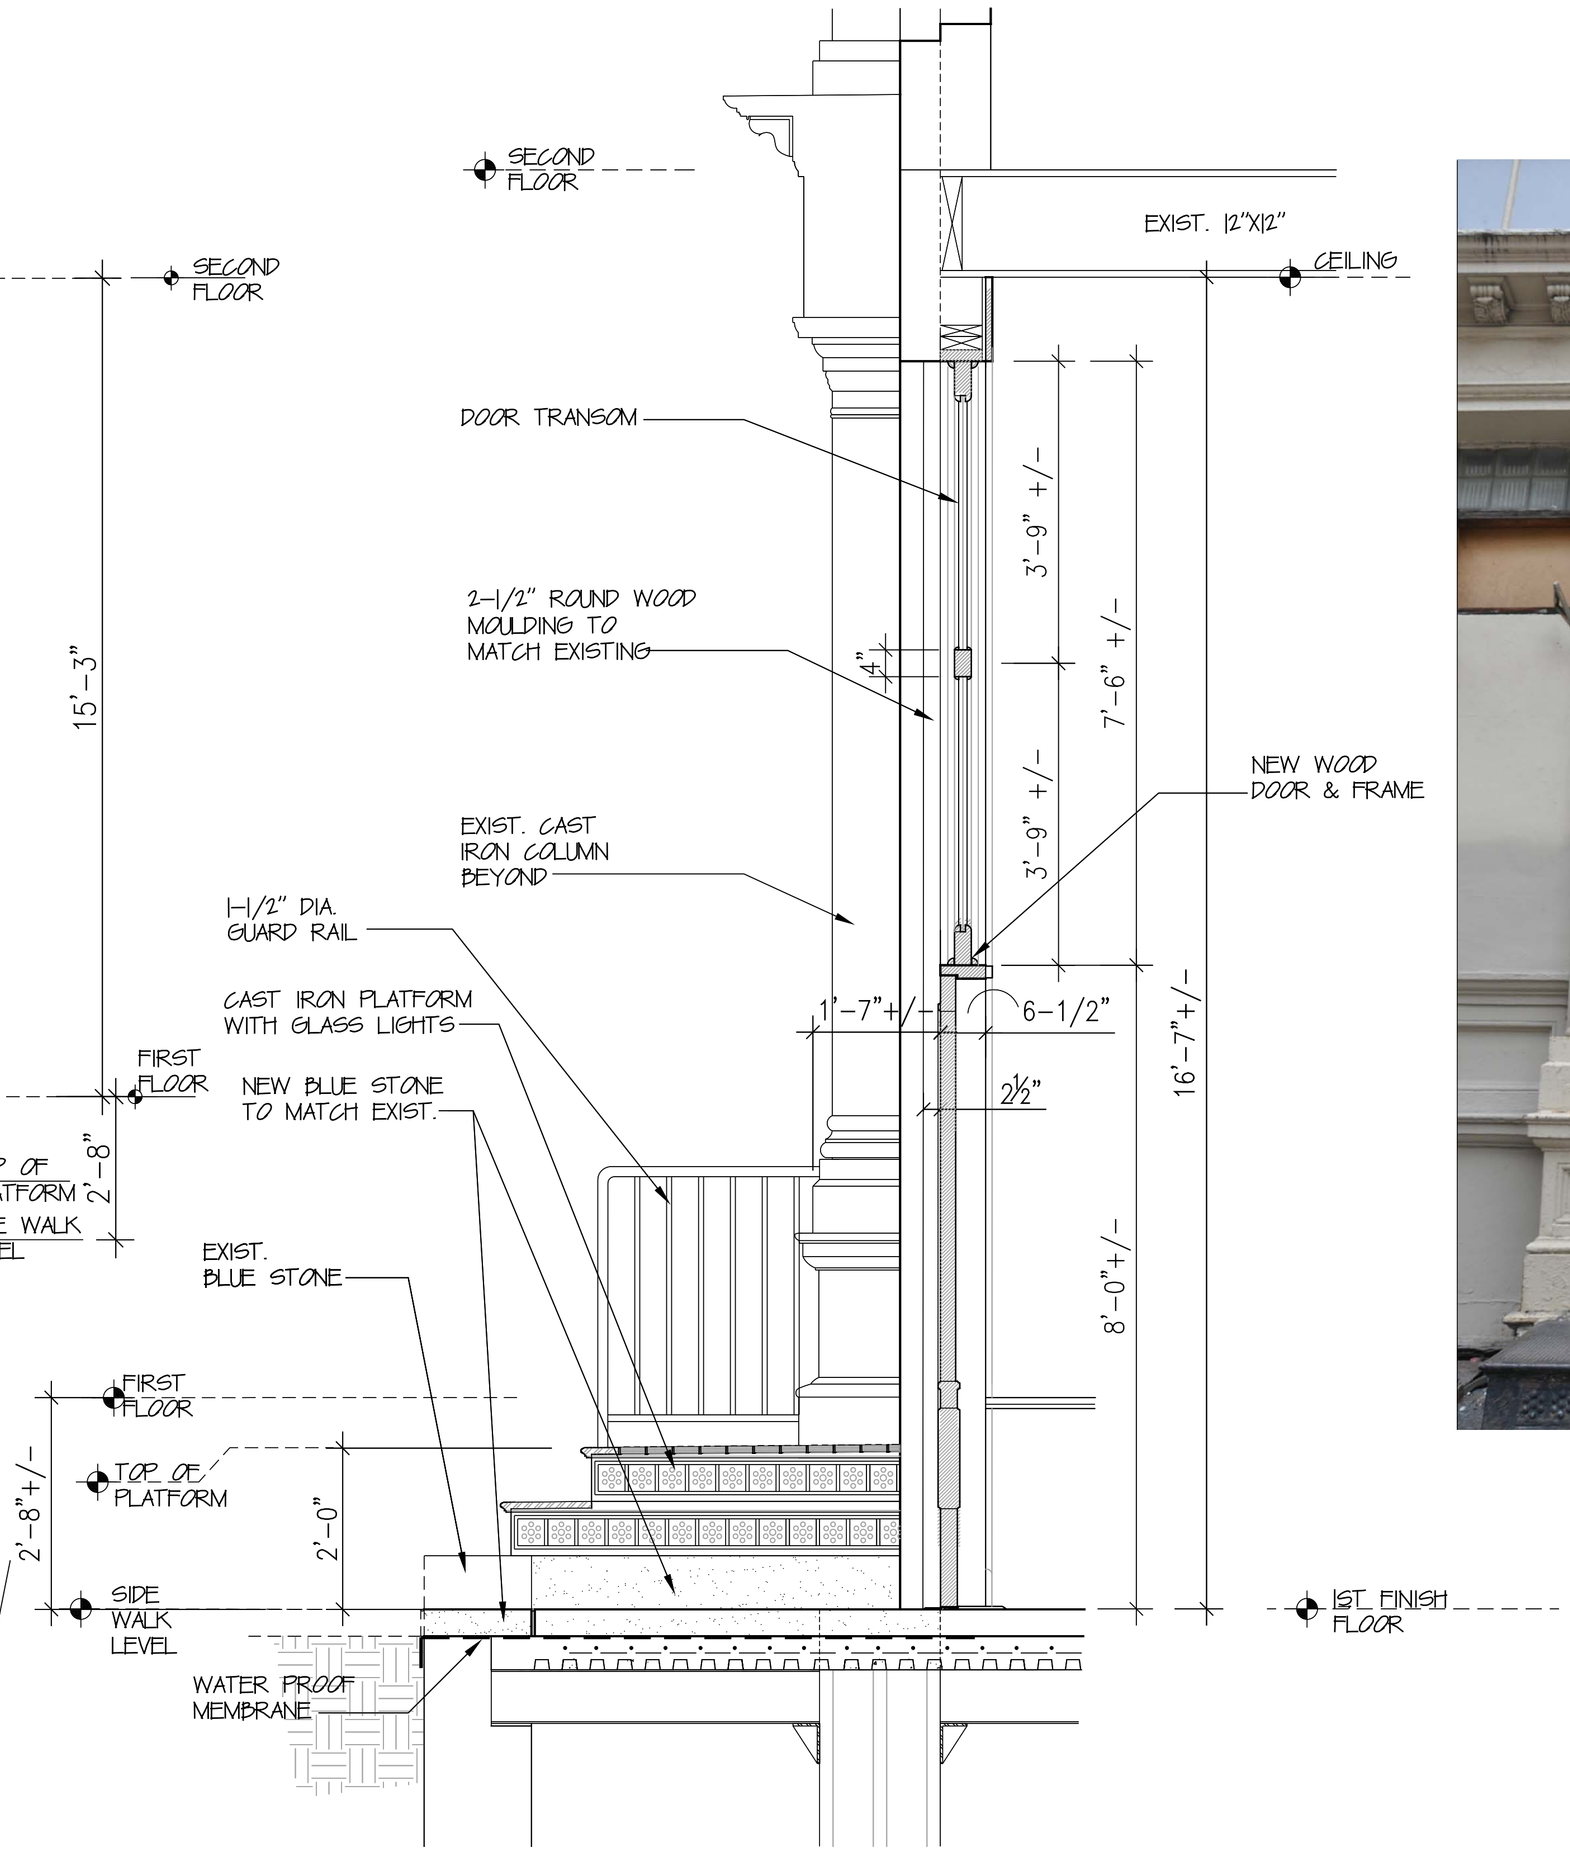

1 STORE FRONT DOOR SECTION

SCALE: 3/4"=1'-0"

EXISTING ENTRANCE DOOR

LANDMARK PRESERVATION COMMISSION PRESENTATION

DOCKET # 173435

ALFRED KARMAN, ARCHITECT
121 WEST 27th STREET, SUITE #1103
NEW YORK, NY 10001
(212) 941-1112 alfrdkarman@gmail.com

PROJECT

FACADE RESTORATION

351 CANAL ST.
NEW YORK, N.Y.

DRAWING DATE: 11/11/2015

PRESENTATION DATE: 12/8/2015

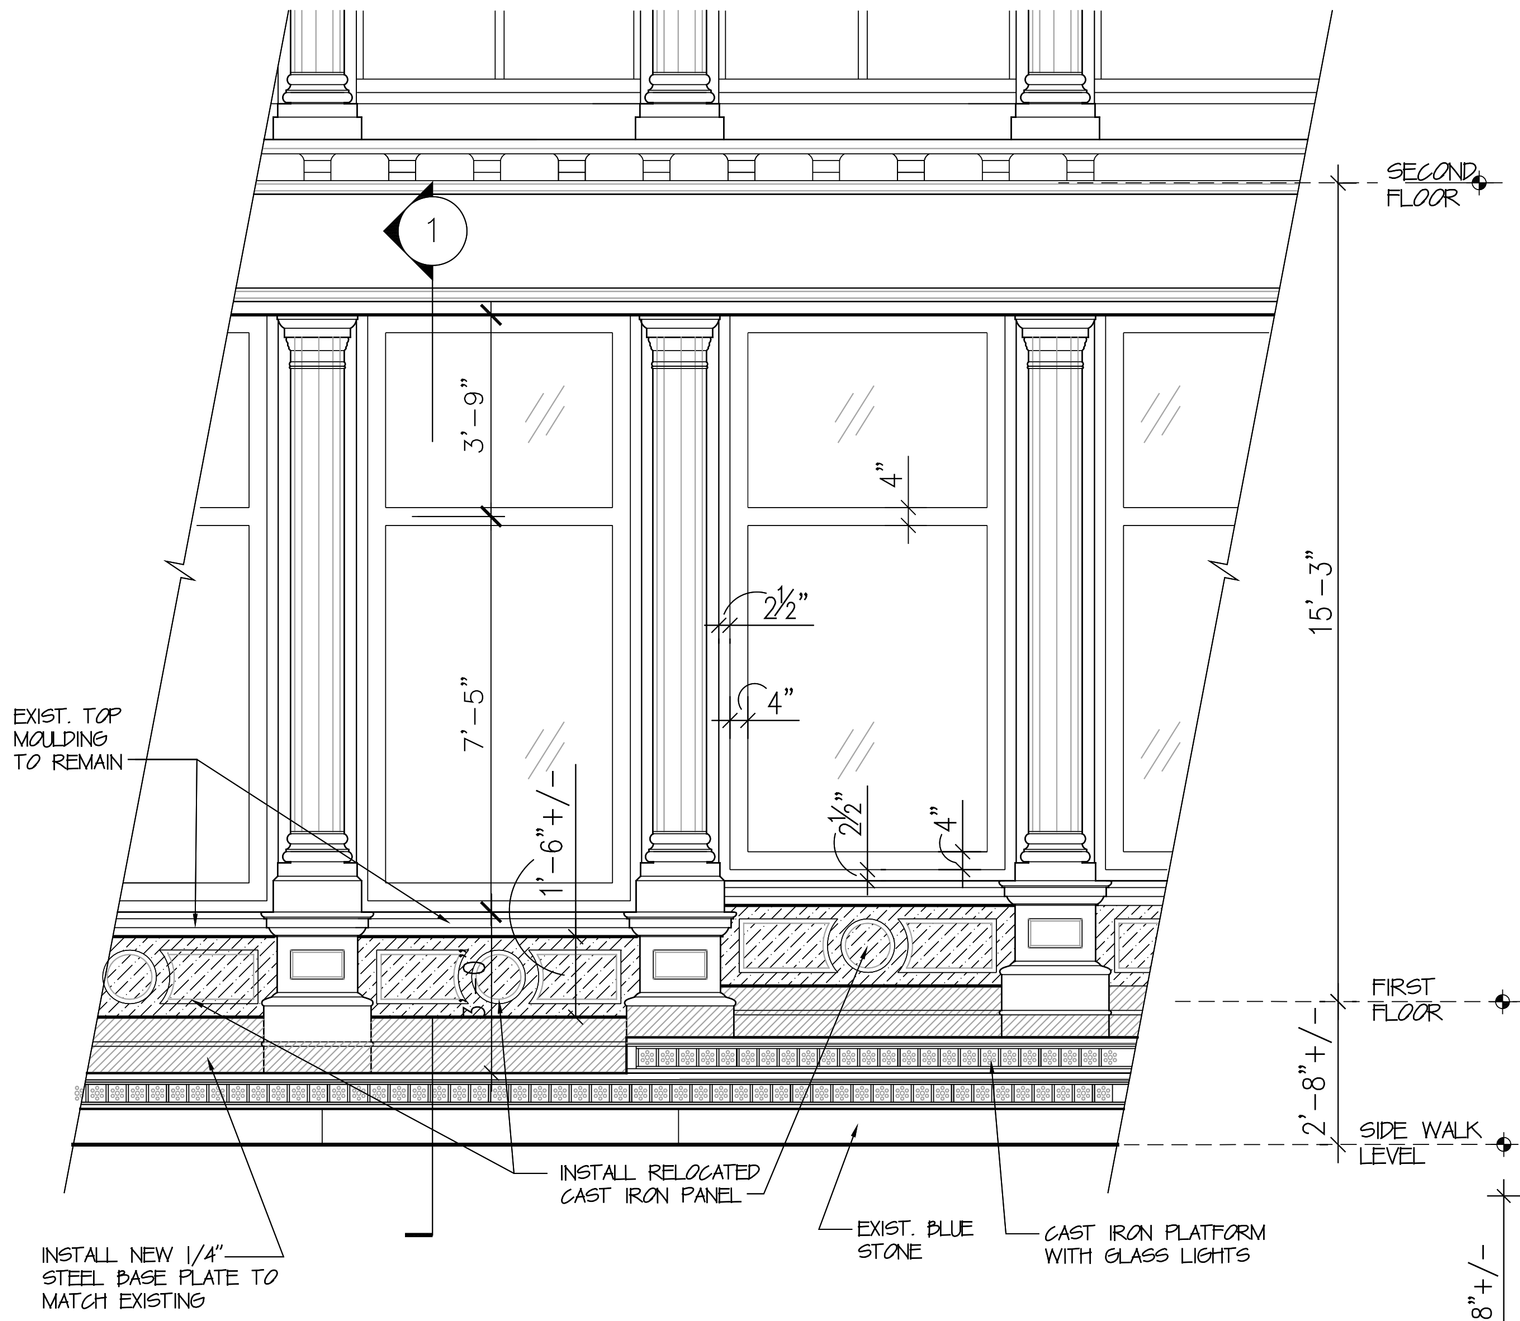

STORE FRONT WINDOWS SHOWING CAST IRON PANEL
@ WOOSTER STREET. (TYPICAL FOR CANAL STREET)

SCALE: 1/2"=1'-0"

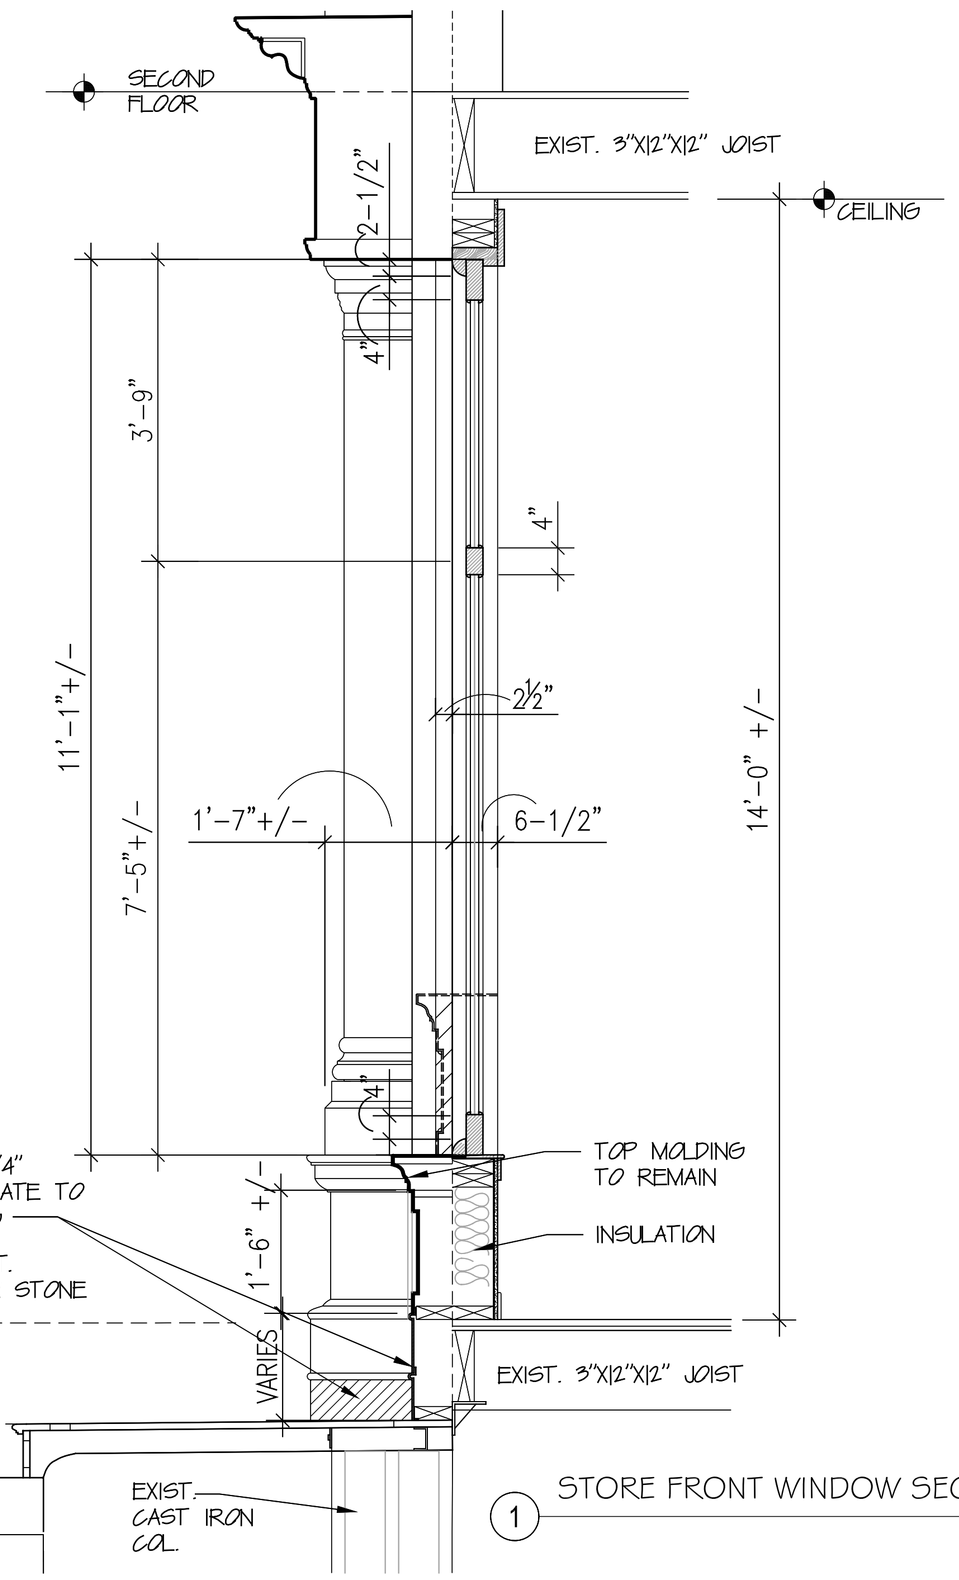

1 STORE FRONT WINDOW SECTION

SCALE: 3/4"=1'-0"

PROPOSED WINDOW STOREFRONT & PANEL
@ WOOSTER ST.

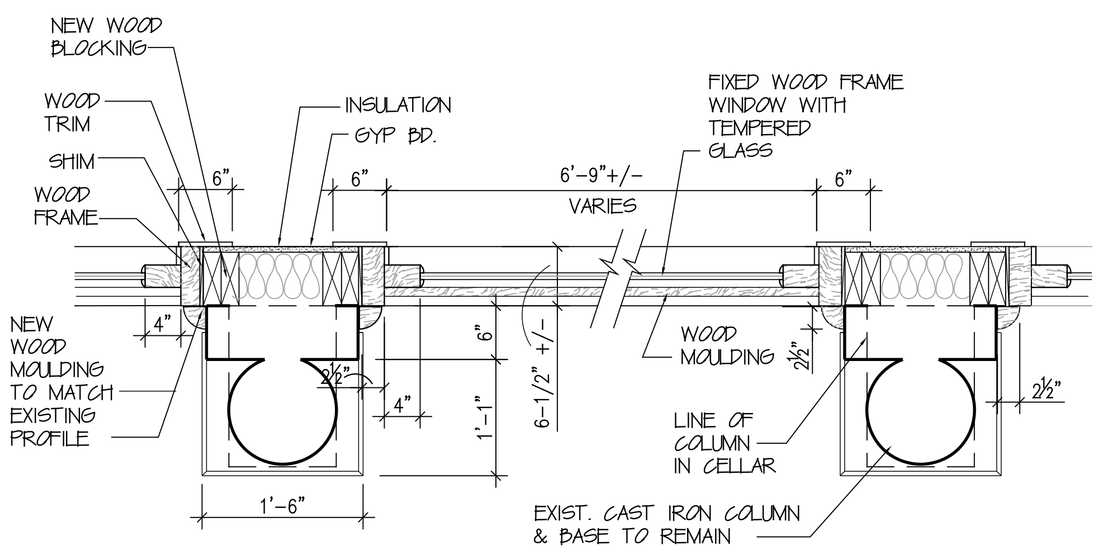

(TYPICAL) STORE FRONT WINDOWS PLAN (CANAL & WOOSTER ST.)

SCALE: 1/2"=1'-0"

PROPOSED WINDOW STOREFRONT & PANEL
@ WOOSTER ST.

LANDMARK PRESERVATION
COMMISSION PRESENTATION

DOCKET # 173435

ALFRED KARMAN, ARCHITECT
121 WEST 27th STREET, SUITE #1103
NEW YORK, NY 10001
(212) 941-1112 alfrdkarman@gmail.com

PROJECT
FACADE RESTORATION
351 CANAL ST.
NEW YORK, N.Y.

DRAWING DATE: 11/11/2015
PRESENTATION DATE: 12/8/2015

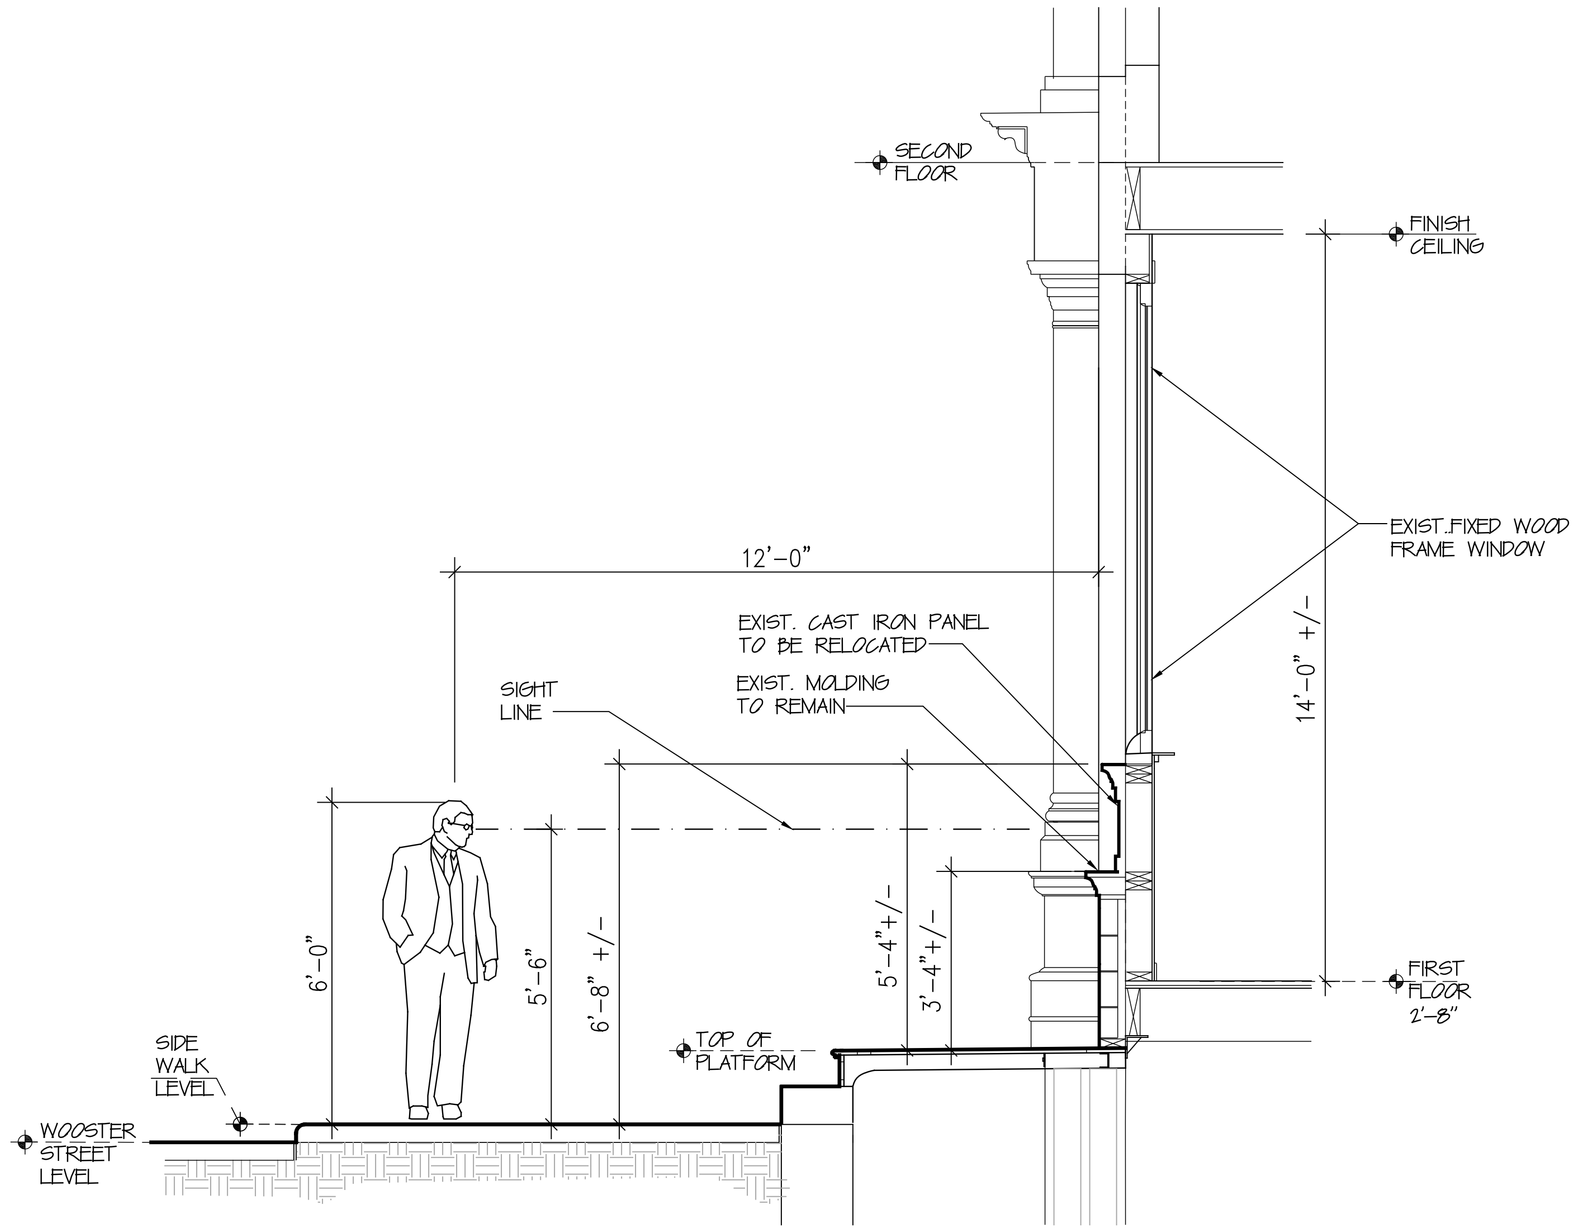

SIGHT LINE (EXISTING LOCATION OF STOREFRONT WINDOW PANEL)
ALONG WOOSTER STREET LOOKING EAST

SCALE: 1/2"=1'-0"

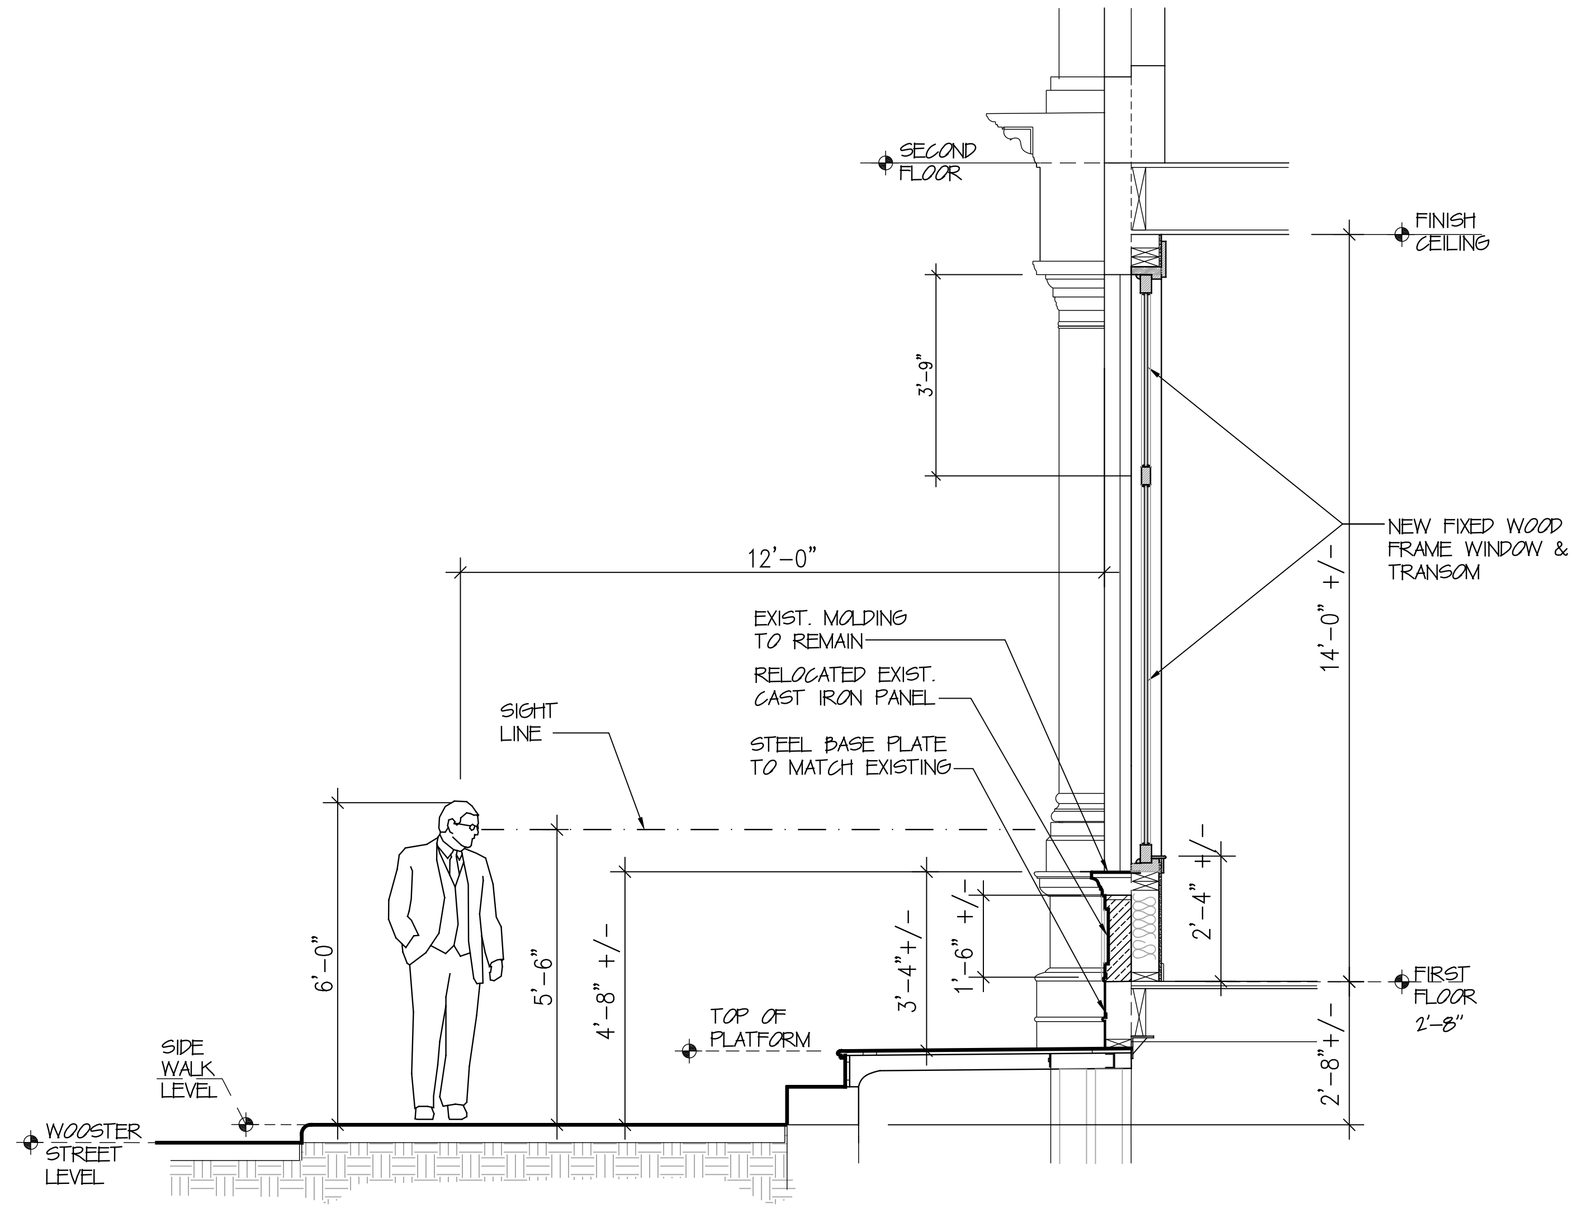

SIGHT LINE (PROPOSED LOCATION OF STOREFRONT WINDOW PANEL)
ALONG WOOSTER STREET LOOKING EAST

SCALE: 1/2"=1'-0"

NEW METAL PANEL

NEW CAST IRON PANELS @ CANAL STREET

LANDMARK PRESERVATION COMMISSION PRESENTATION

DOCKET # 173435

ALFRED KARMAN, ARCHITECT
121 WEST 27th STREET, SUITE #1103
NEW YORK, NY 10001
(212) 941-1112 alfrdkarman@gmail.com

PROJECT
FACADE RESTORATION
351 CANAL ST.
NEW YORK, N.Y.

DRAWING DATE: 11/11/2015
PRESENTATION DATE: 12/8/2015

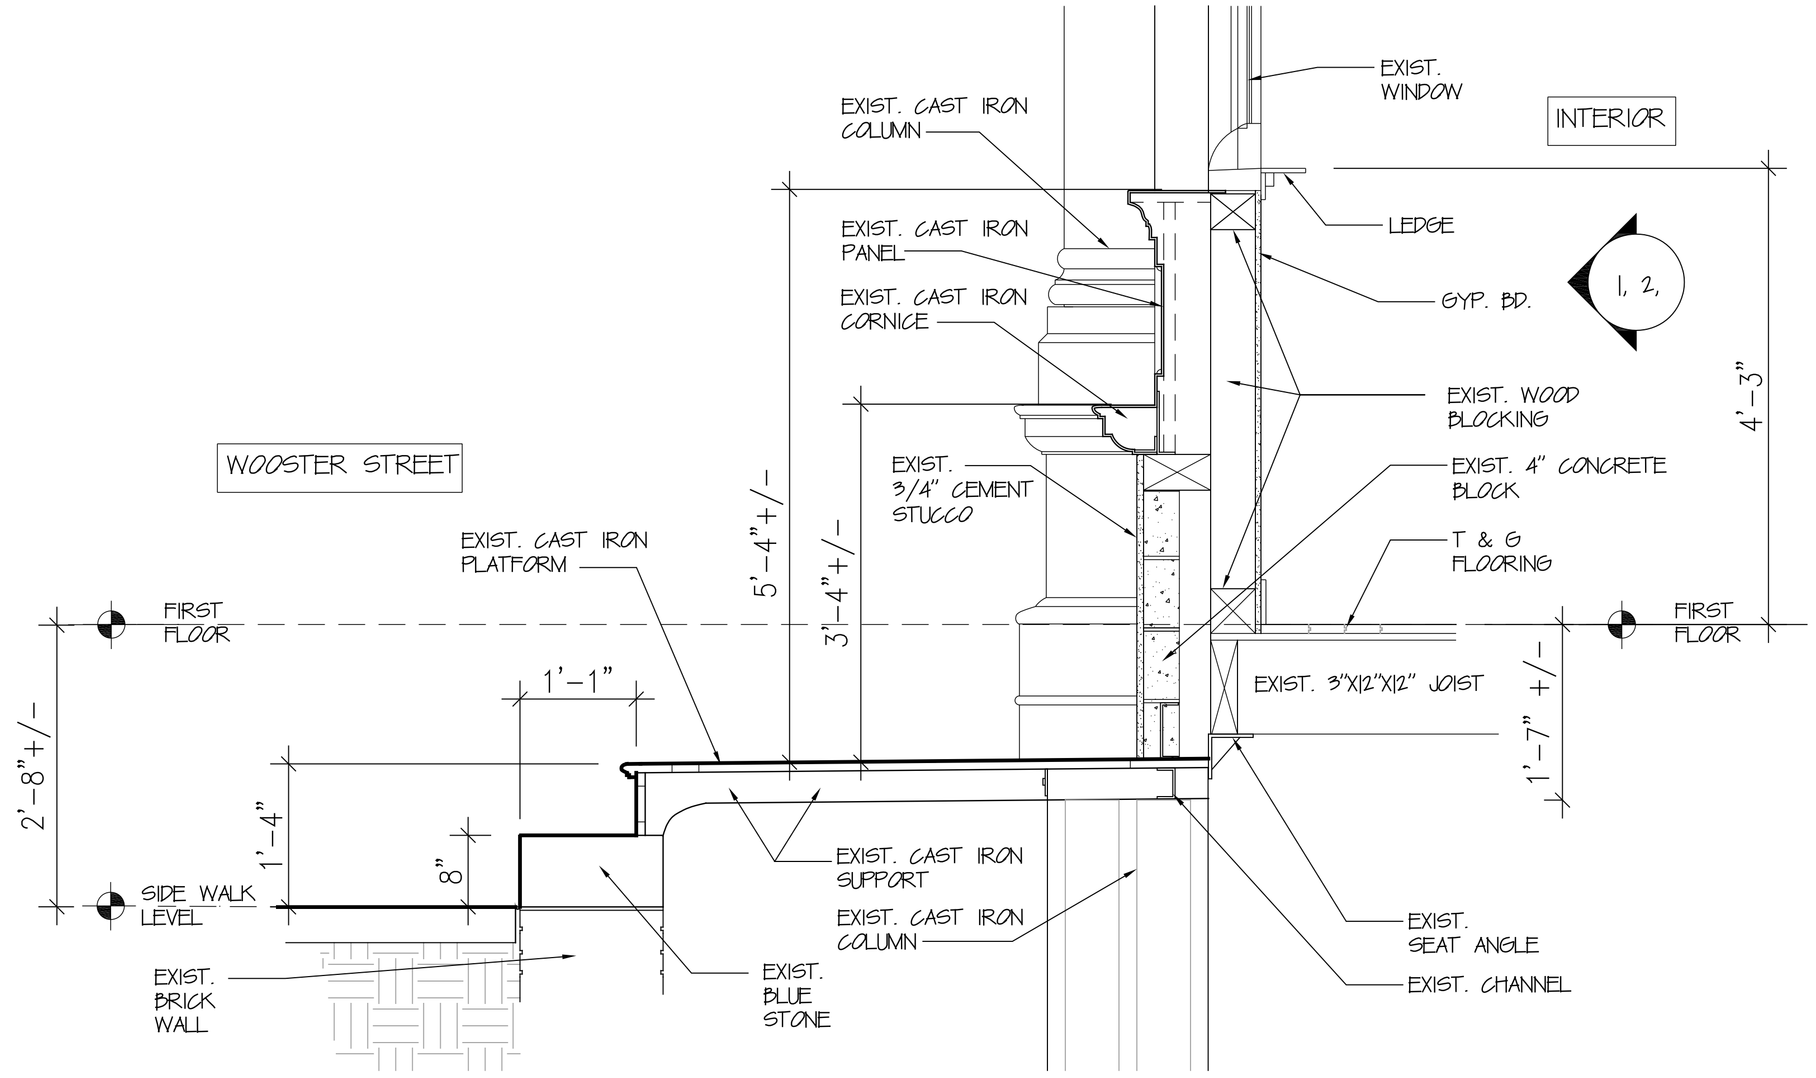

EXISTING SECTION (SHOWING CAST IRON PANEL) @ WOOSTER STREET

SCALE: 1"=1'-0"

1

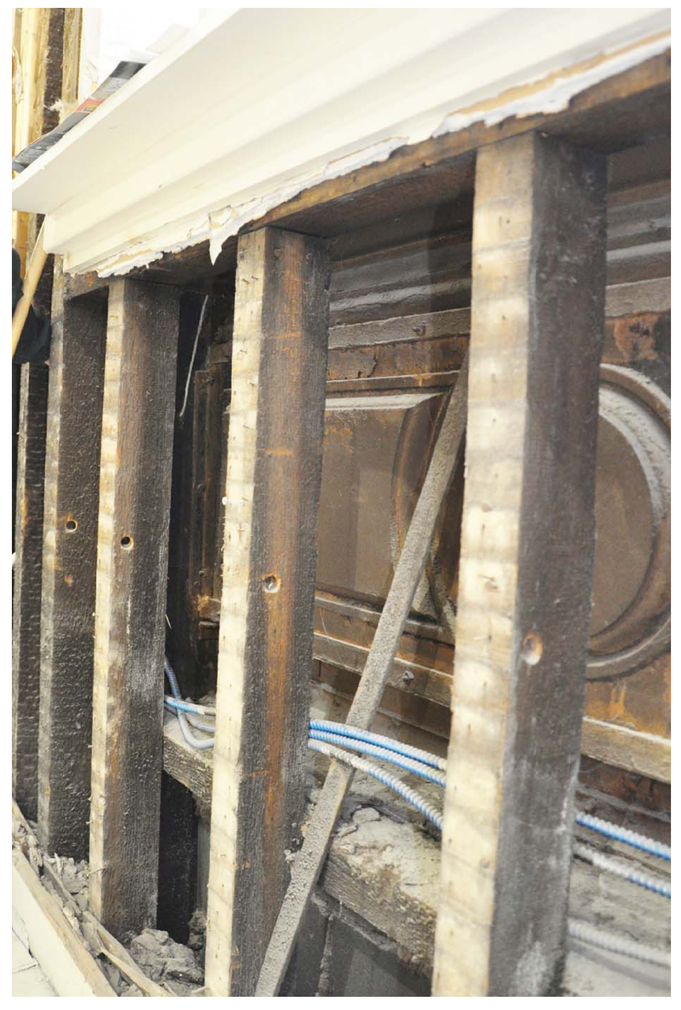

2

EXIST. INTERIOR ELEVATION CAST IRON PANEL @ WOOSTER STREET

LANDMARK PRESERVATION COMMISSION PRESENTATION

DOCKET # 173435

ALFRED KARMAN, ARCHITECT
121 WEST 27th STREET, SUITE #1103
NEW YORK, NY 10001
(212) 941-1112 afrk@karman@gmail.com

PROJECT

FACADE RESTORATION

351 CANAL ST.
NEW YORK, N.Y.

DRAWING DATE: 11/11/2015

PRESENTATION DATE: 12/8/2015

A EXIST. ELEVATED CAST IRON PLATFORM & BLUESTONE STEP

B EXIST. ELEVATED CAST IRON PLATFORM & BLUESTONE STEP

C EXIST. GLASS LIGHT MODULE & FRAMING – SHOWN UNDERSIDE OF PLATFORM

D EXIST. GLASS LIGHTS @ PLATFORM RISER

EXIST. GLASS LIGHT UNIT (TYPICAL)

EXIST. GLASS LIGHT MODULE (TYPICAL)

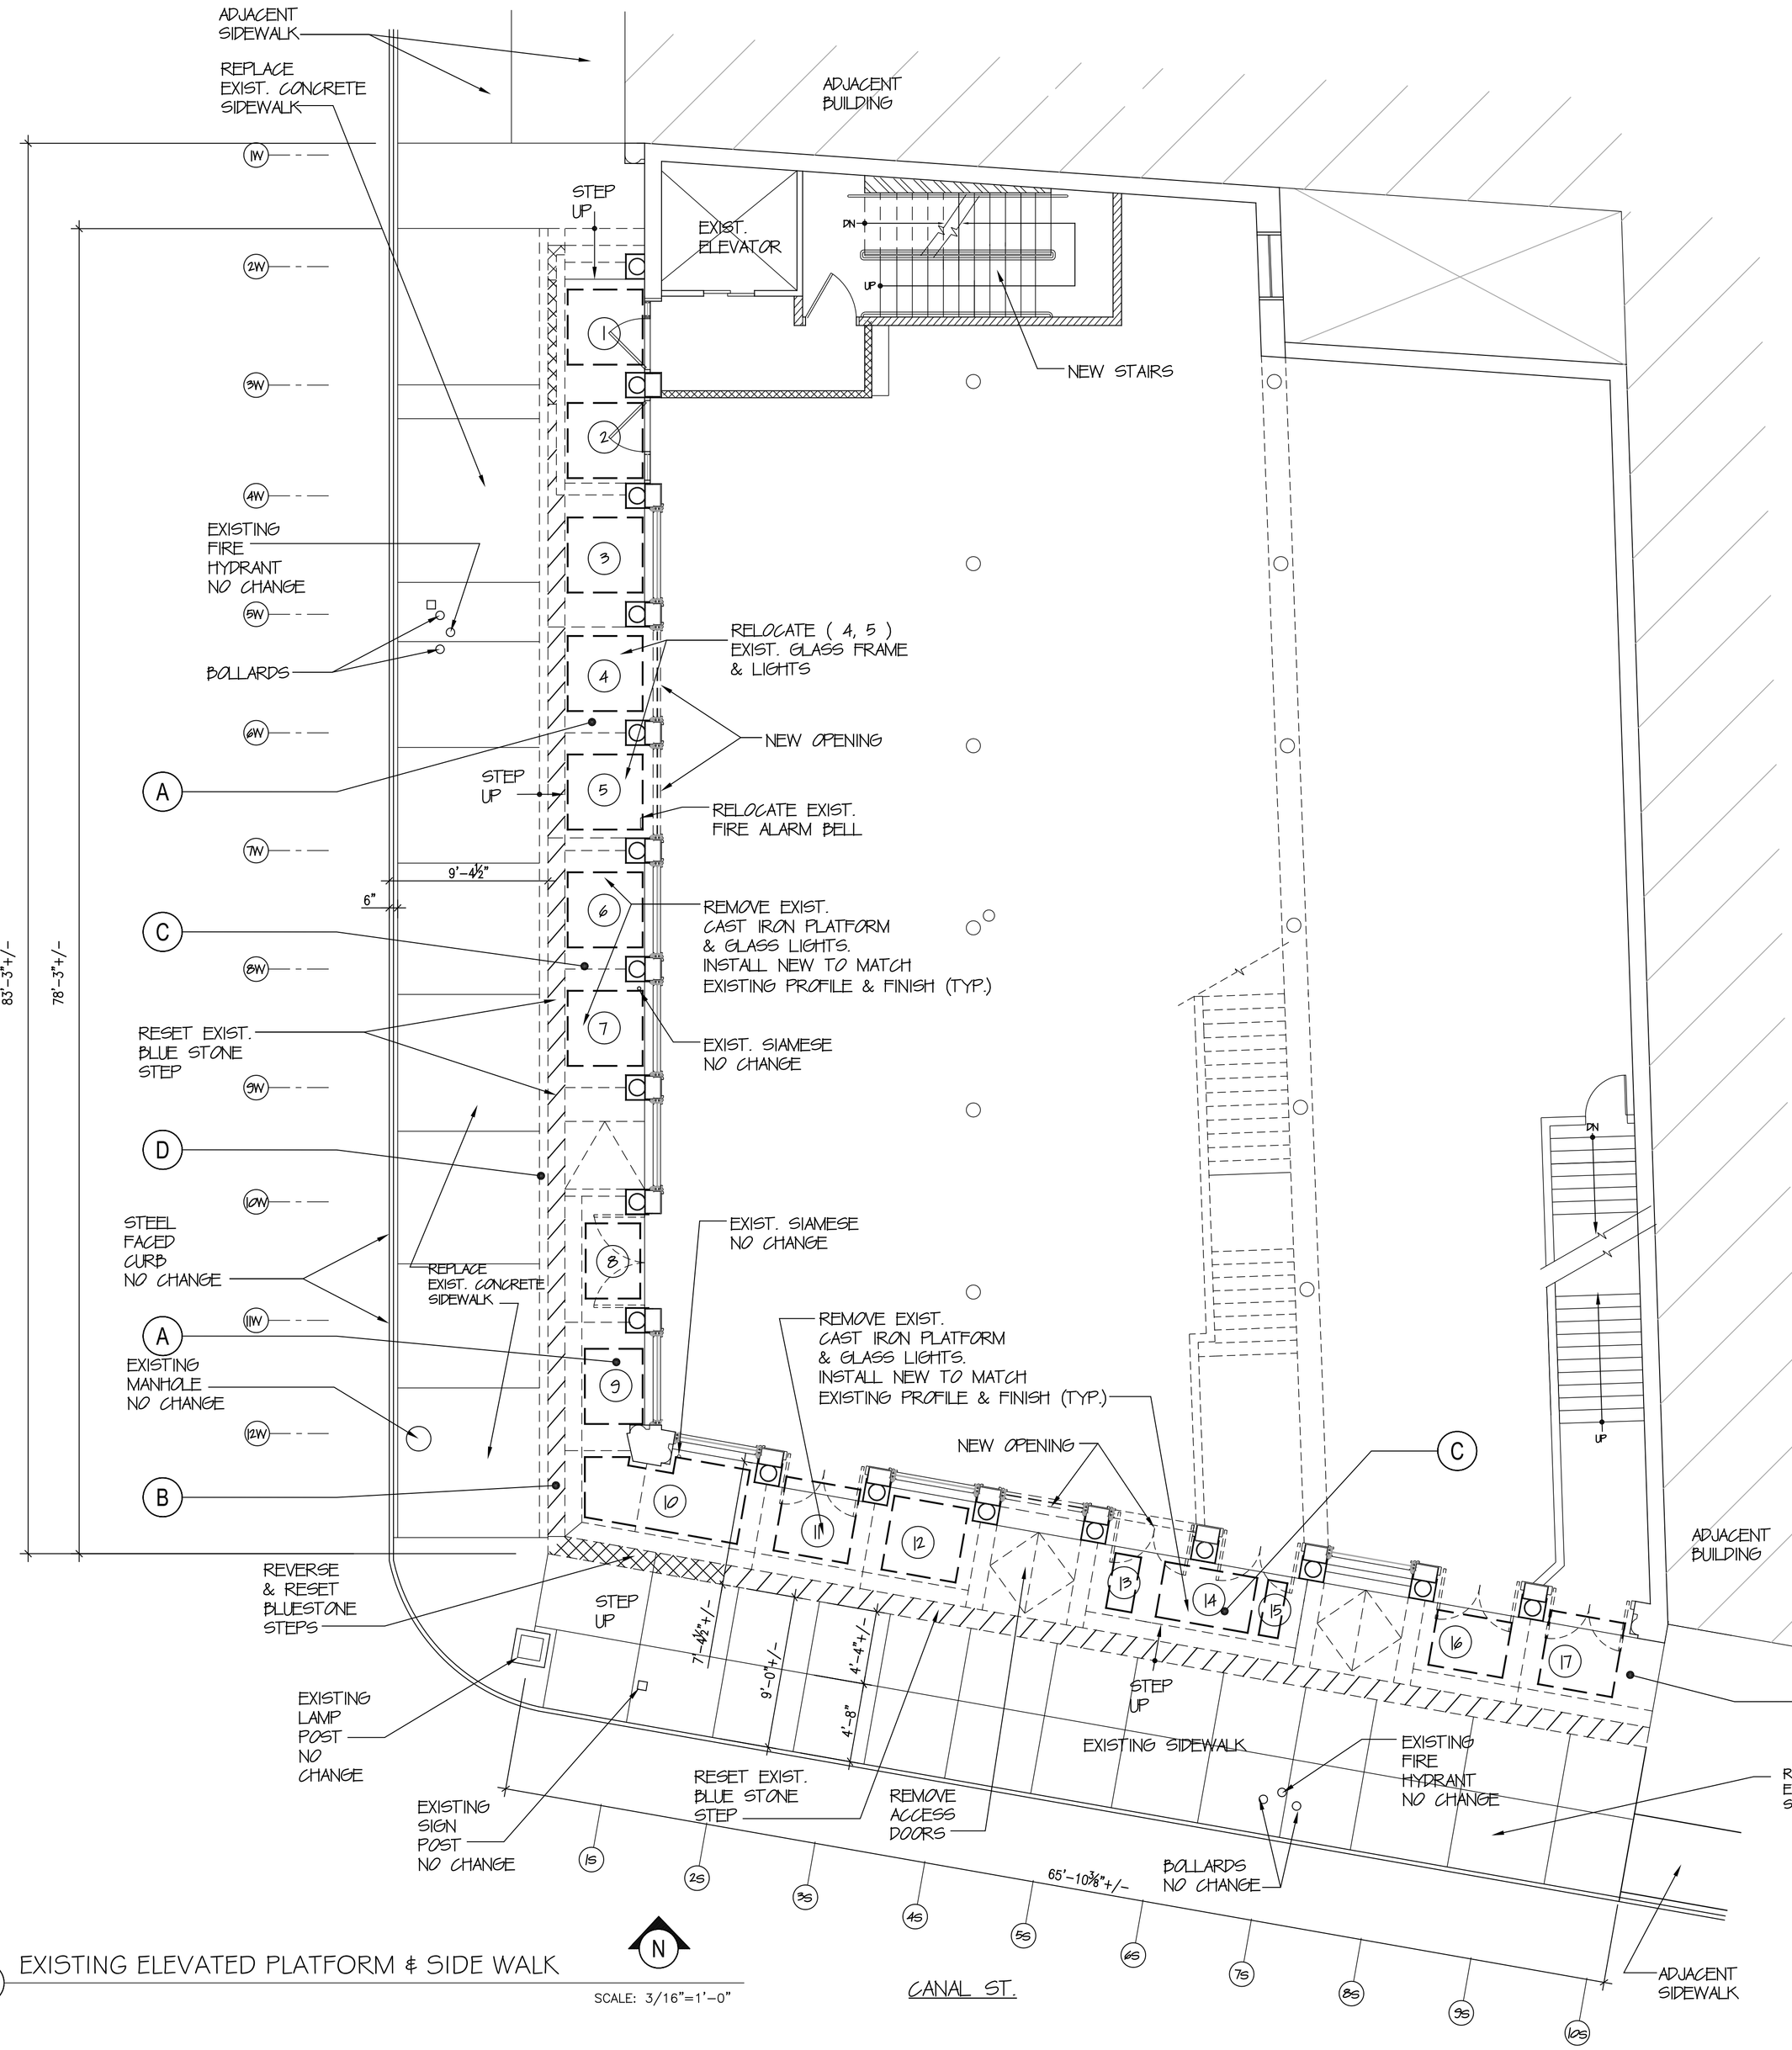

1 EXISTING ELEVATED PLATFORM & SIDE WALK

SCALE: 3/16"=1'-0"

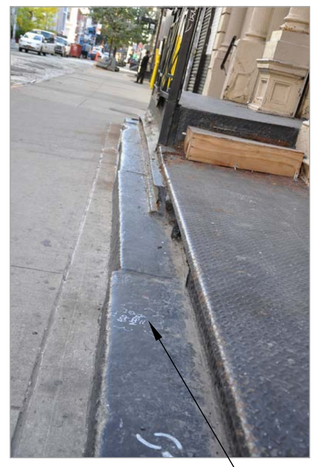

EXIST. BLUESTONE STEP ALONG WOOSTER ST. LOOKING NORTH

EXIST. BLUESTONE STEP @ SW CORNER CANAL STREET

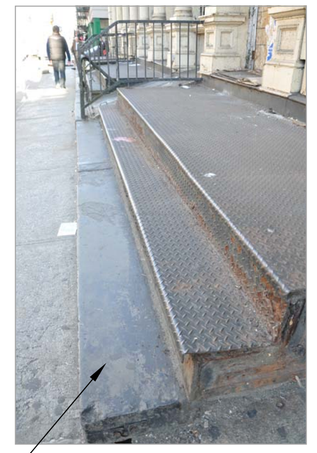

EXIST. BLUESTONE STEP ALONG CANAL ST. LOOKING WEST

LEGEND :

EXIST. BLUE STONE STEP

LANDMARK PRESERVATION COMMISSION PRESENTATION

DOCKET # 173435

ALFRED KARMAN, ARCHITECT
121 WEST 27th STREET, SUITE #1103
NEW YORK, NY 10001
(212) 941-1112 alfrdkarman@gmail.com

PROJECT

FACADE RESTORATION

351 CANAL ST.
NEW YORK, N.Y.

DRAWING DATE: 11/11/2015

PRESENTATION DATE: 12/08/2015

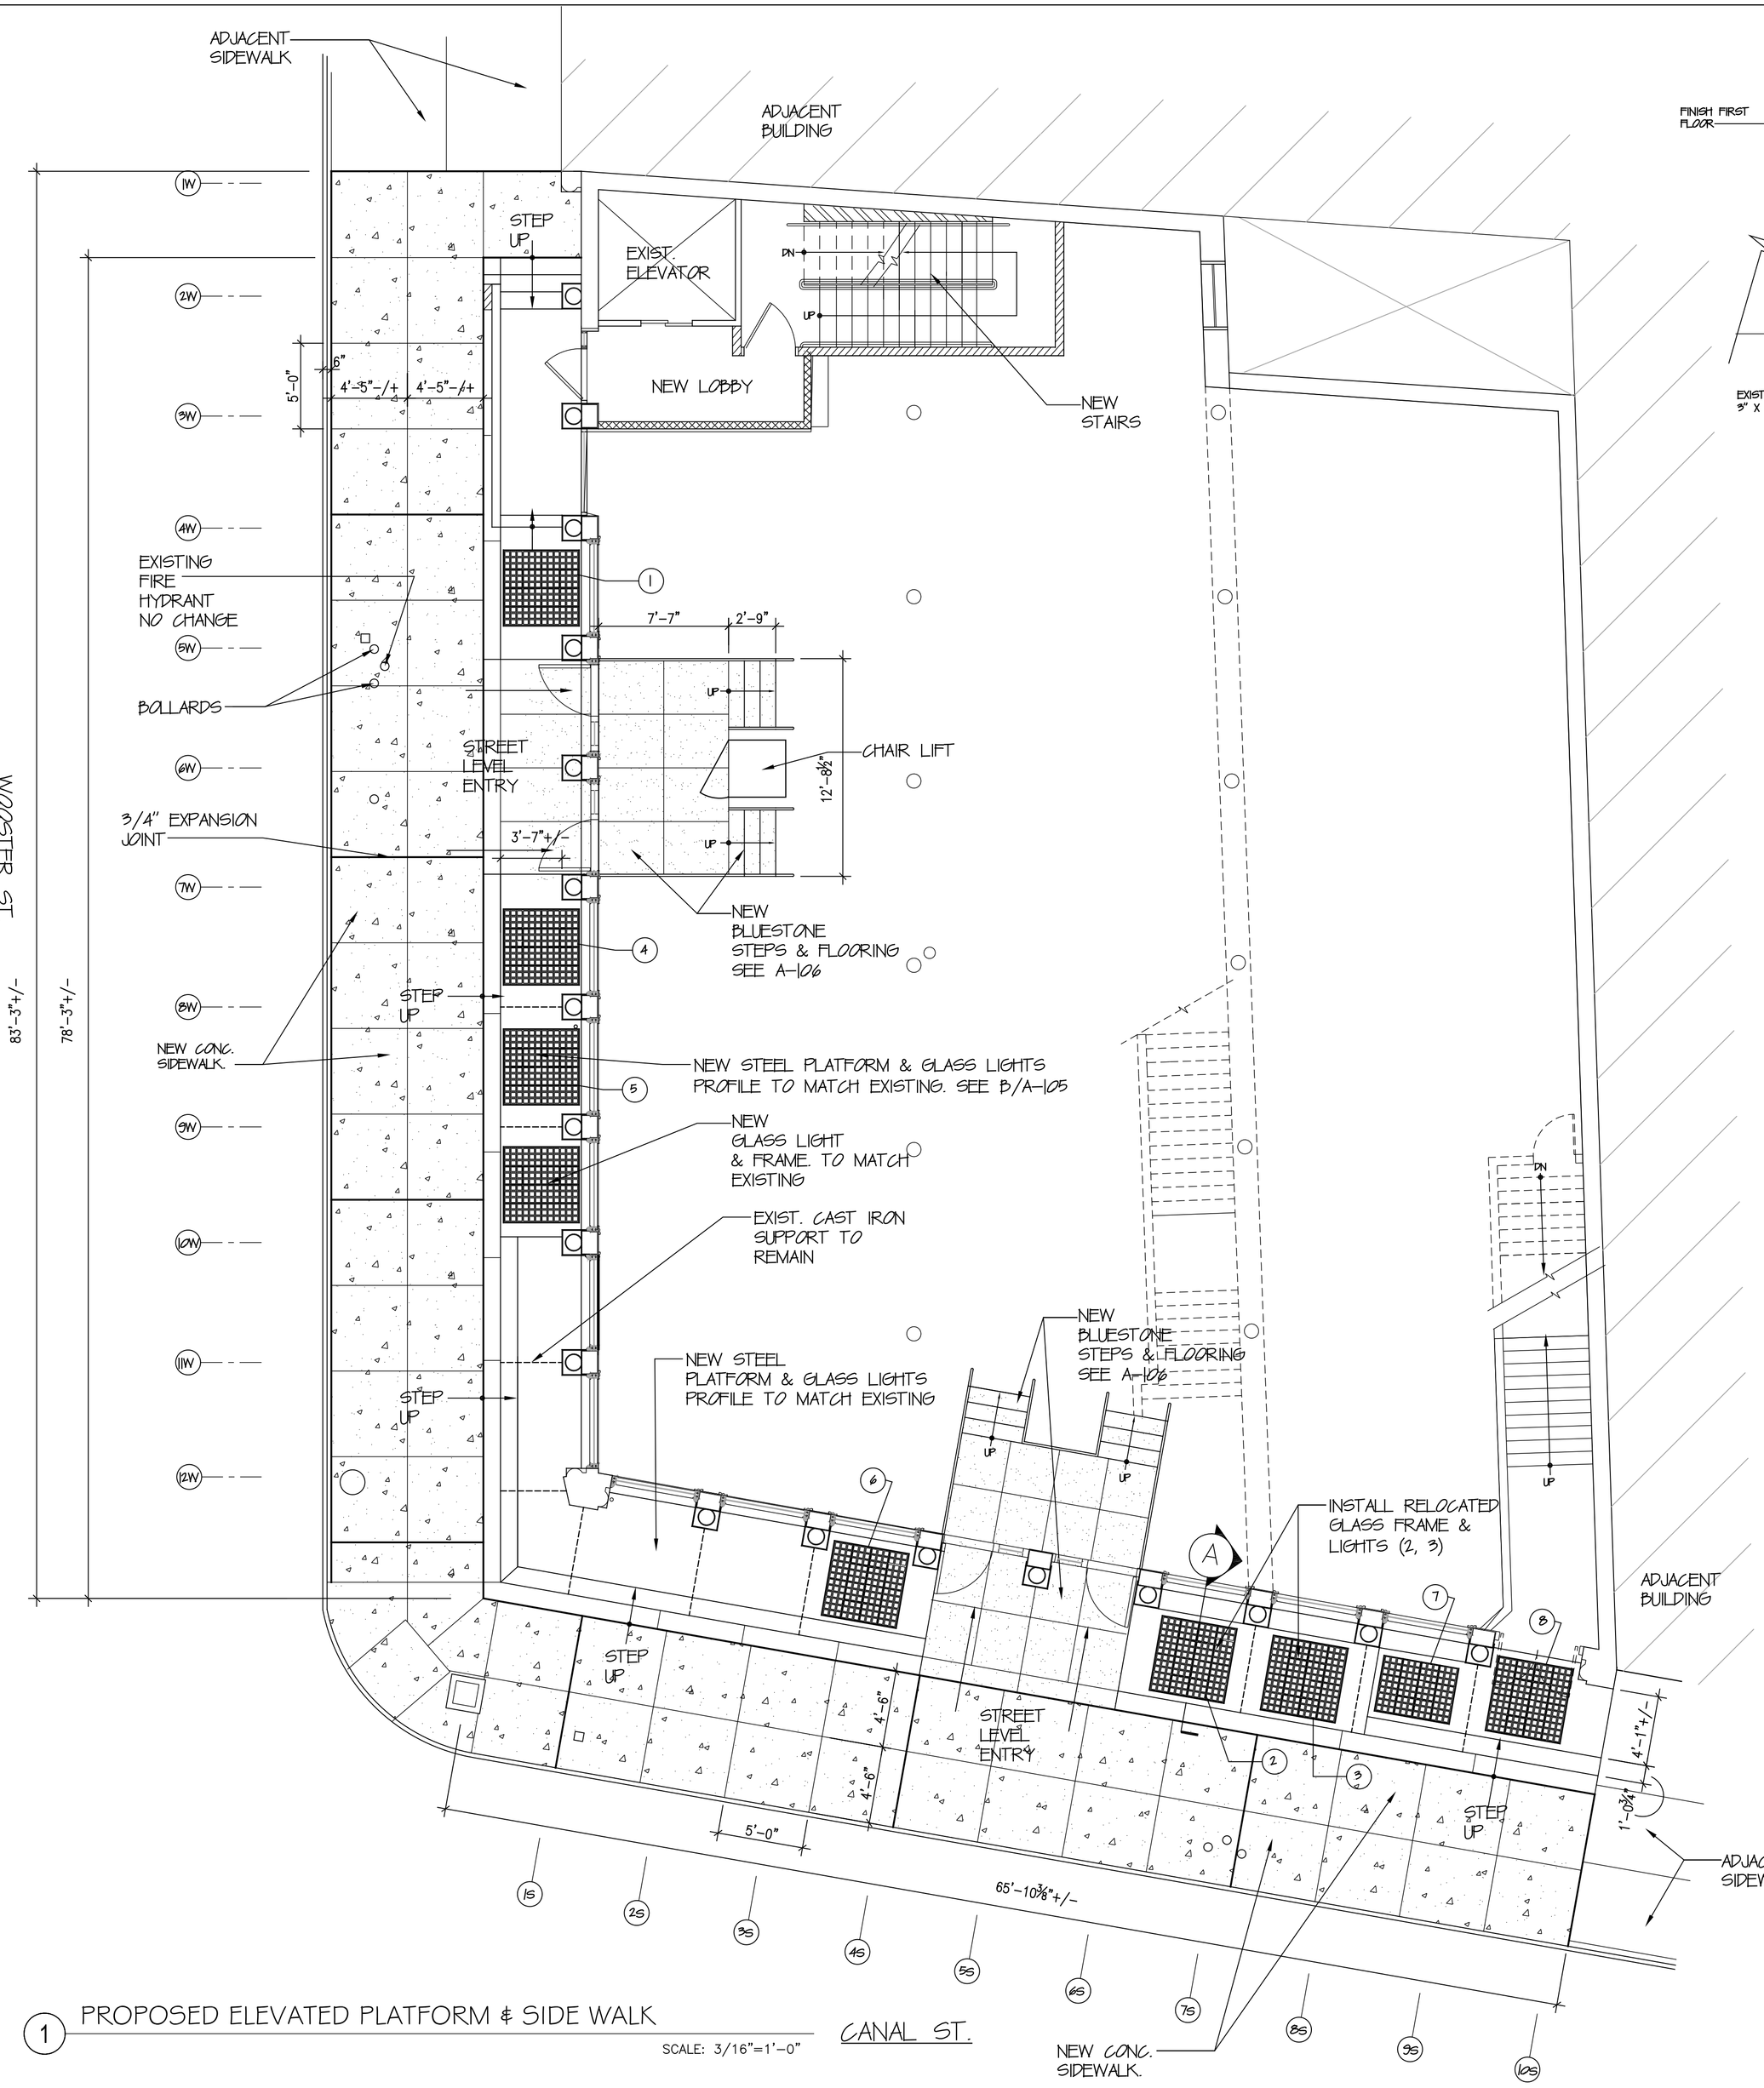

1 PROPOSED ELEVATED PLATFORM & SIDE WALK

SCALE: 3/16"=1'-0"

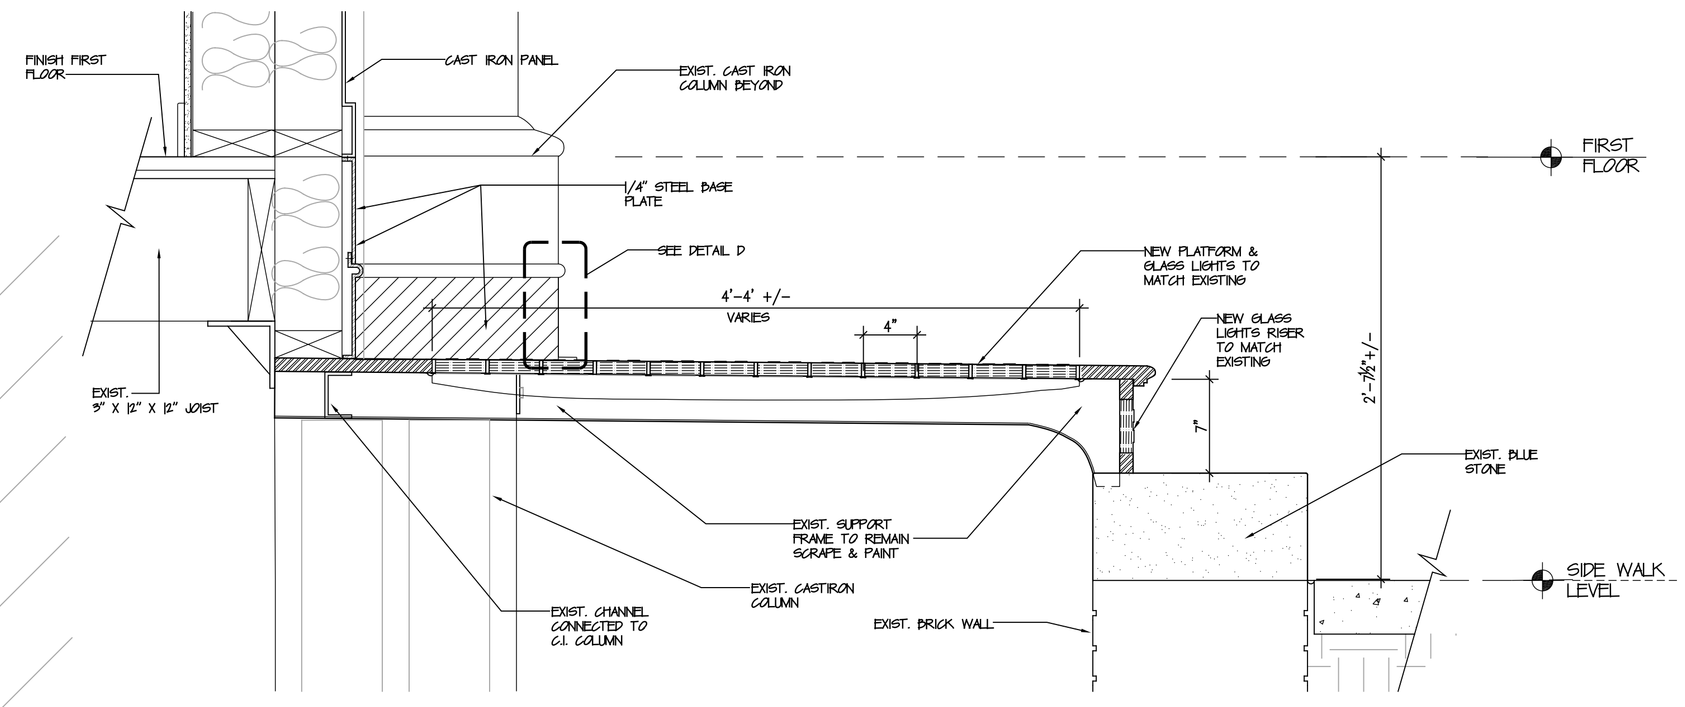

A GLASS LITE & NOSING DETAIL (TYP.)

SCALE: 1-1/2"=1'-0"

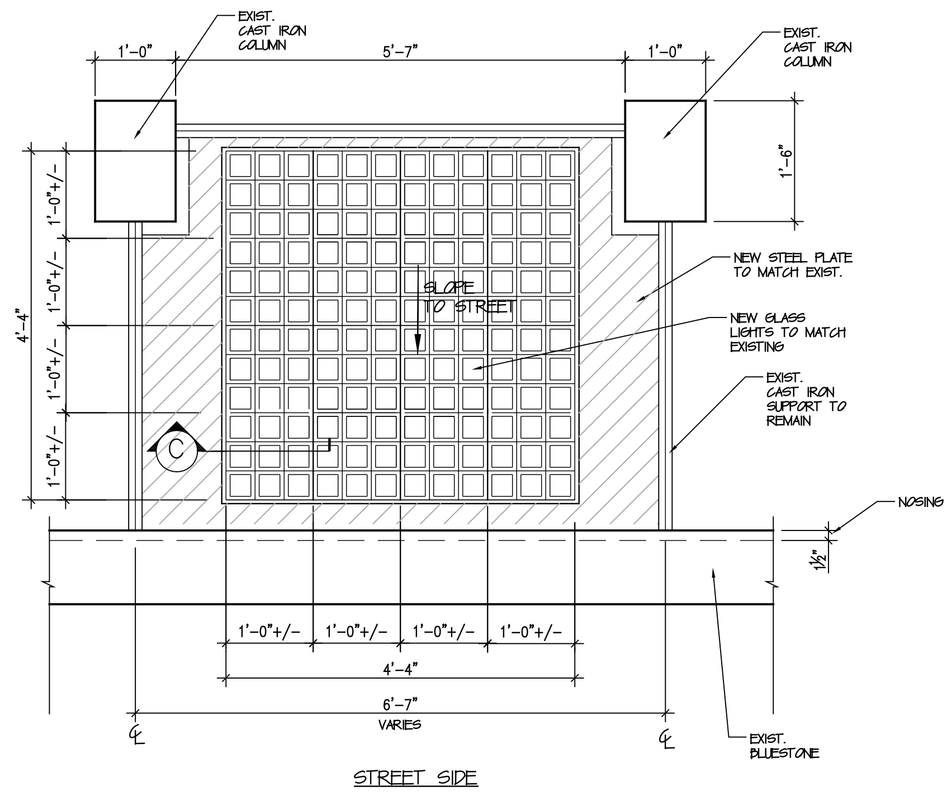

STREET SIDE

B PROPOSED GLASS LIGHT MODULE (TYP.)

SCALE: 3/4"=1'-0"

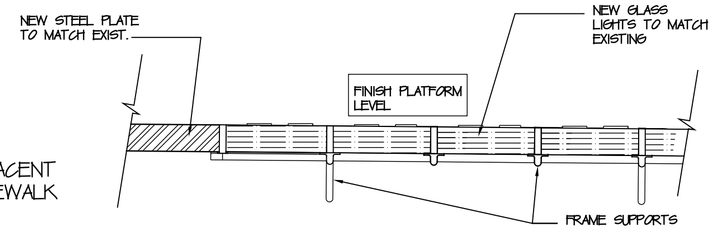

C PROPOSED GLASS LIGHT (TYP.)

SCALE: 3"=1'-0"

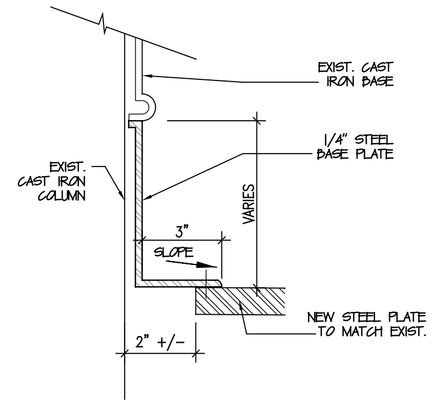

D COLUMN BASE DETAIL

SCALE: 3"=1'-0"

LANDMARK PRESERVATION COMMISSION PRESENTATION

DOCKET # 173435

ALFRED KARMAN, ARCHITECT
121 WEST 27th STREET, SUITE #1103
NEW YORK, NY 10001
(212) 941-1112 alfrdkarman@gmail.com

PROJECT

FACADE RESTORATION

351 CANAL ST.
NEW YORK, N.Y.

DRAWING DATE: 11/11/2015

PRESENTATION DATE: 12/08/2015