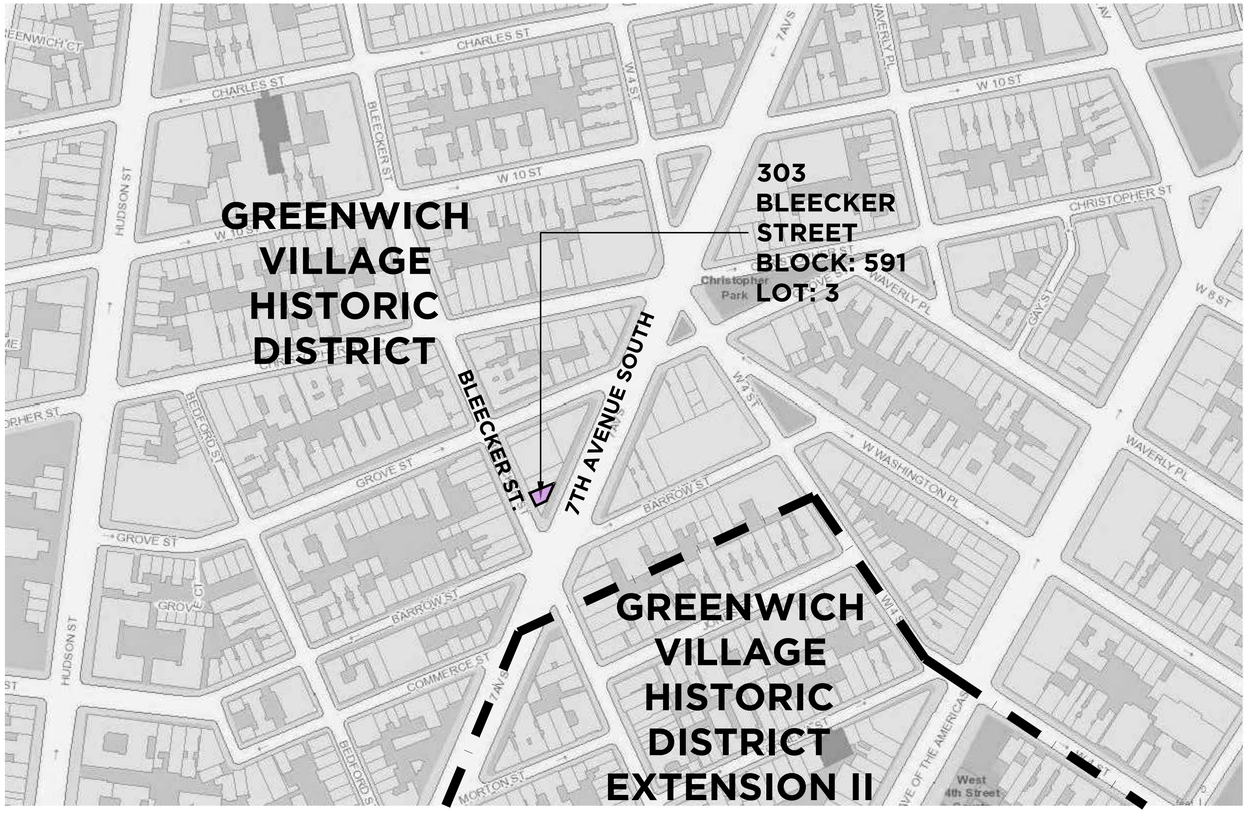


LOCATION MAP

NOT TO SCALE

N

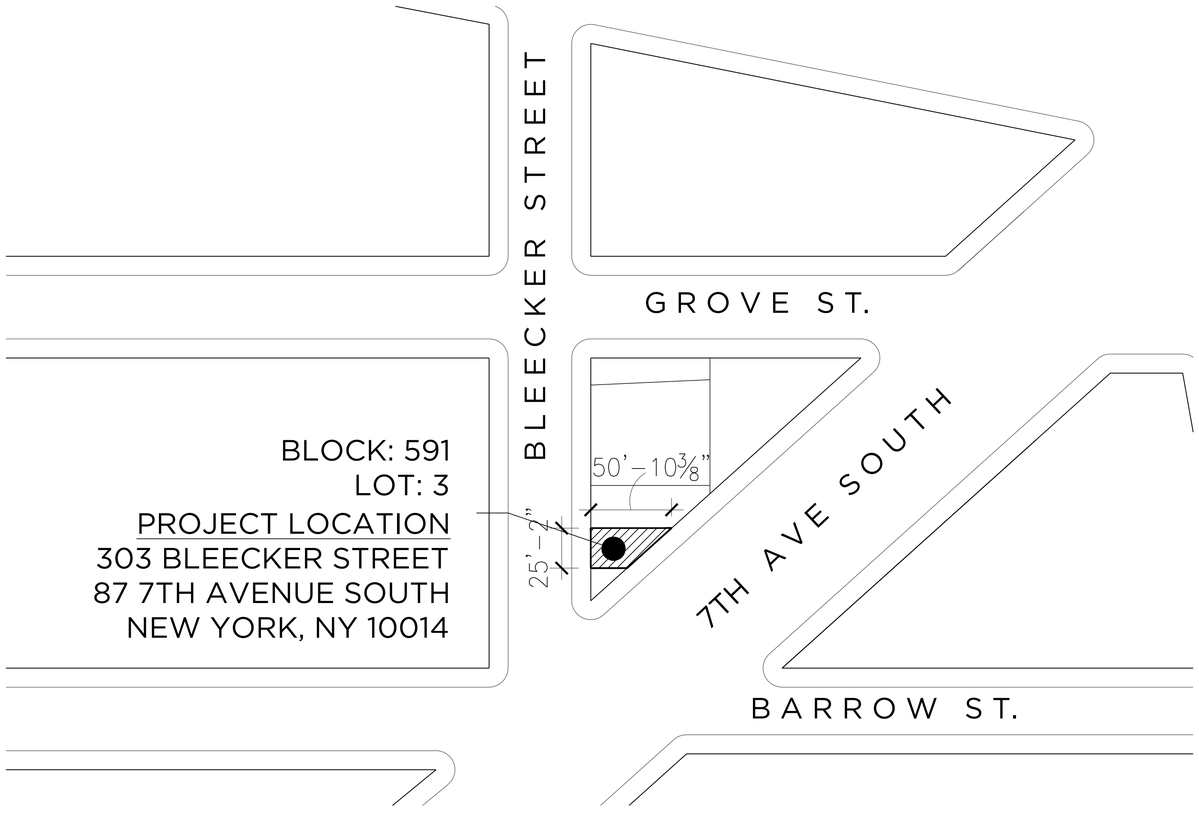


BLOCK PLAN

NOT TO SCALE

N

EROPEL, LLC

303 BLEECKER STREET / 84-86 7TH AVENUE SOUTH, NEW YORK, NY 10014

STOREFRONT ALTERATION

Bruno Kearney Architects, LLP
481 Broadway NY, NY 10013
212.343.7274
3 June 2016

T-100

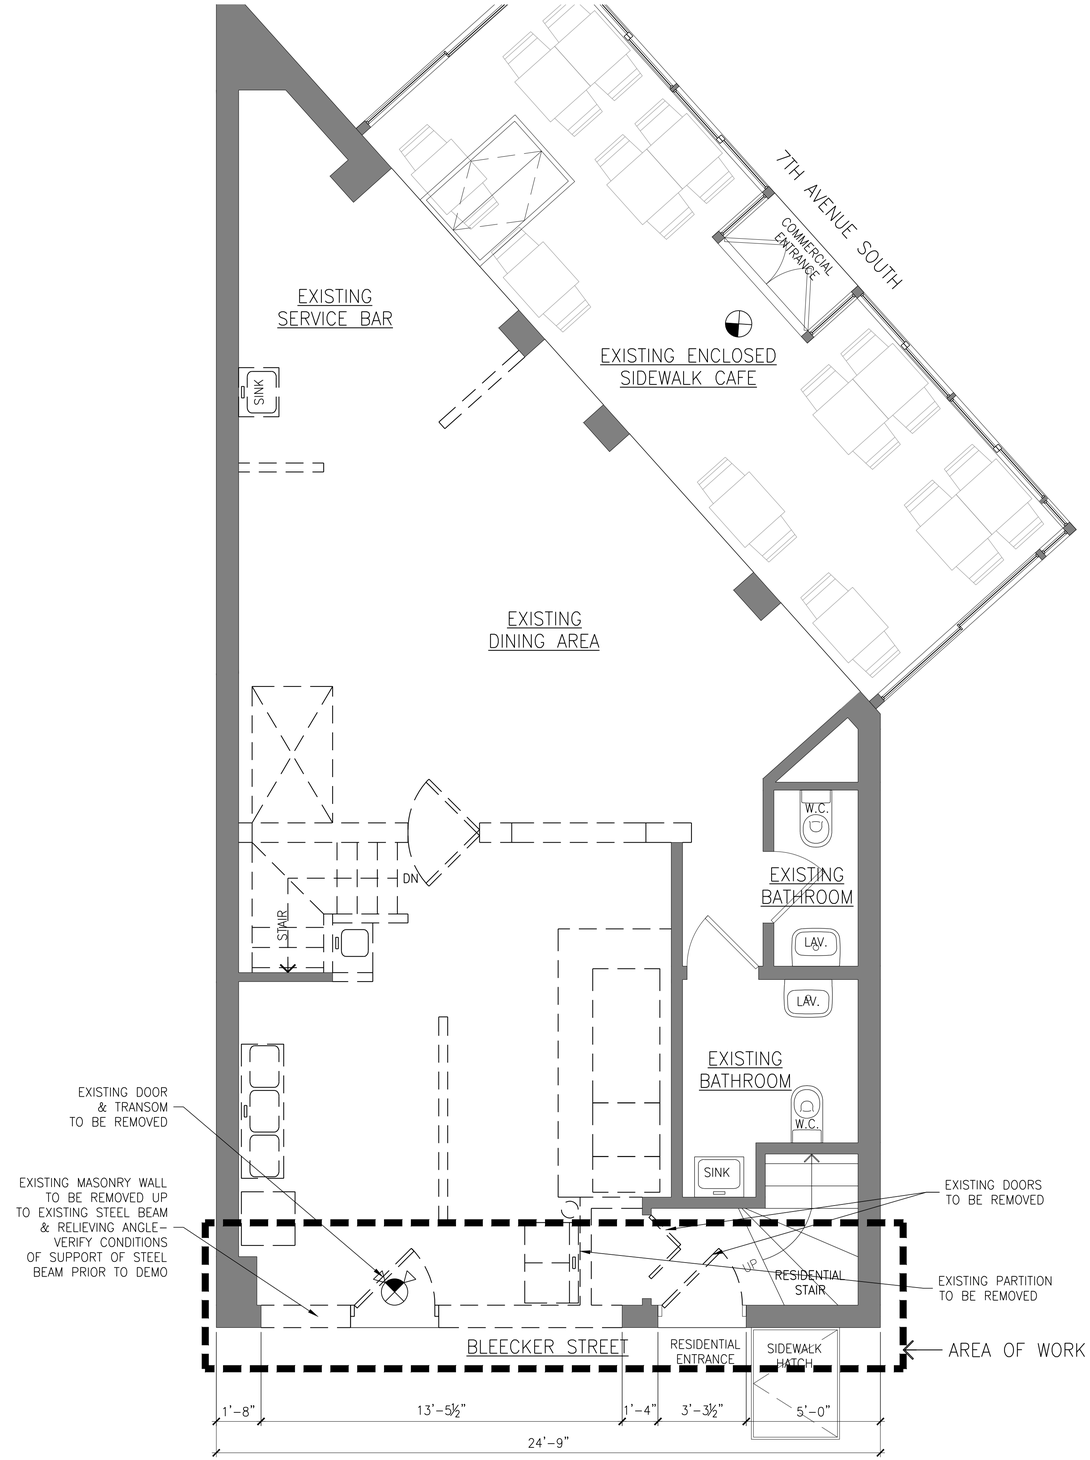


## 1ST FLOOR DEMOLITION PLAN

N

Scale: 1/4" = 1'-0"

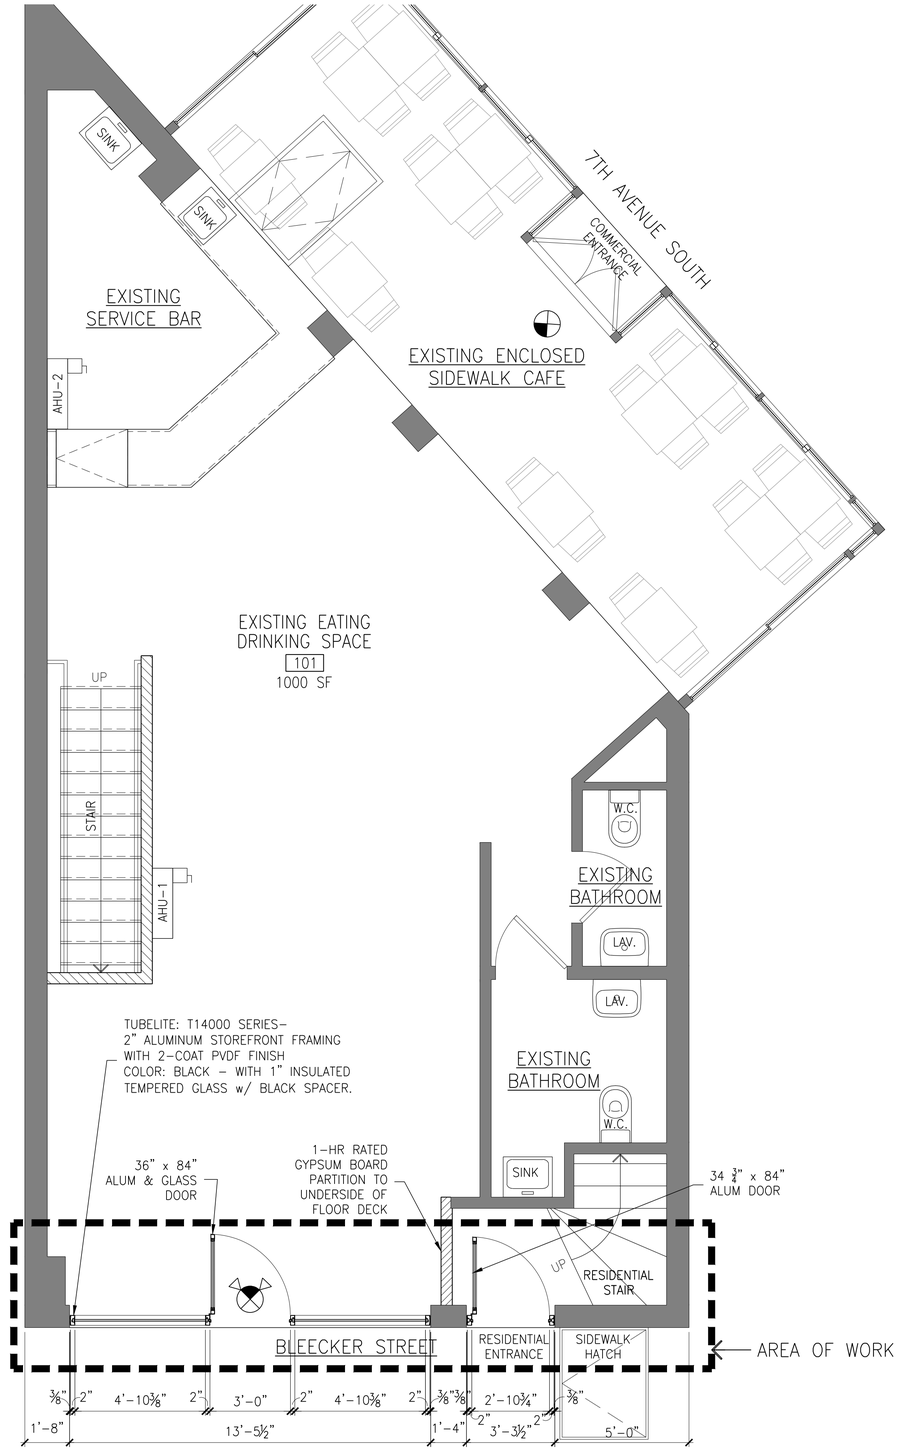


## PROPOSED 1ST FLOOR PLAN

N

Scale: 1/4" = 1'-0"

EROPEL, LLC

303 BLEECKER STREET / 84-86 7TH AVENUE SOUTH, NEW YORK, NY 10014

STOREFRONT ALTERATION

Bruno Kearney Architects, LLP
481 Broadway NY, NY 10013
212.343.7274
3 June 2016

A-100

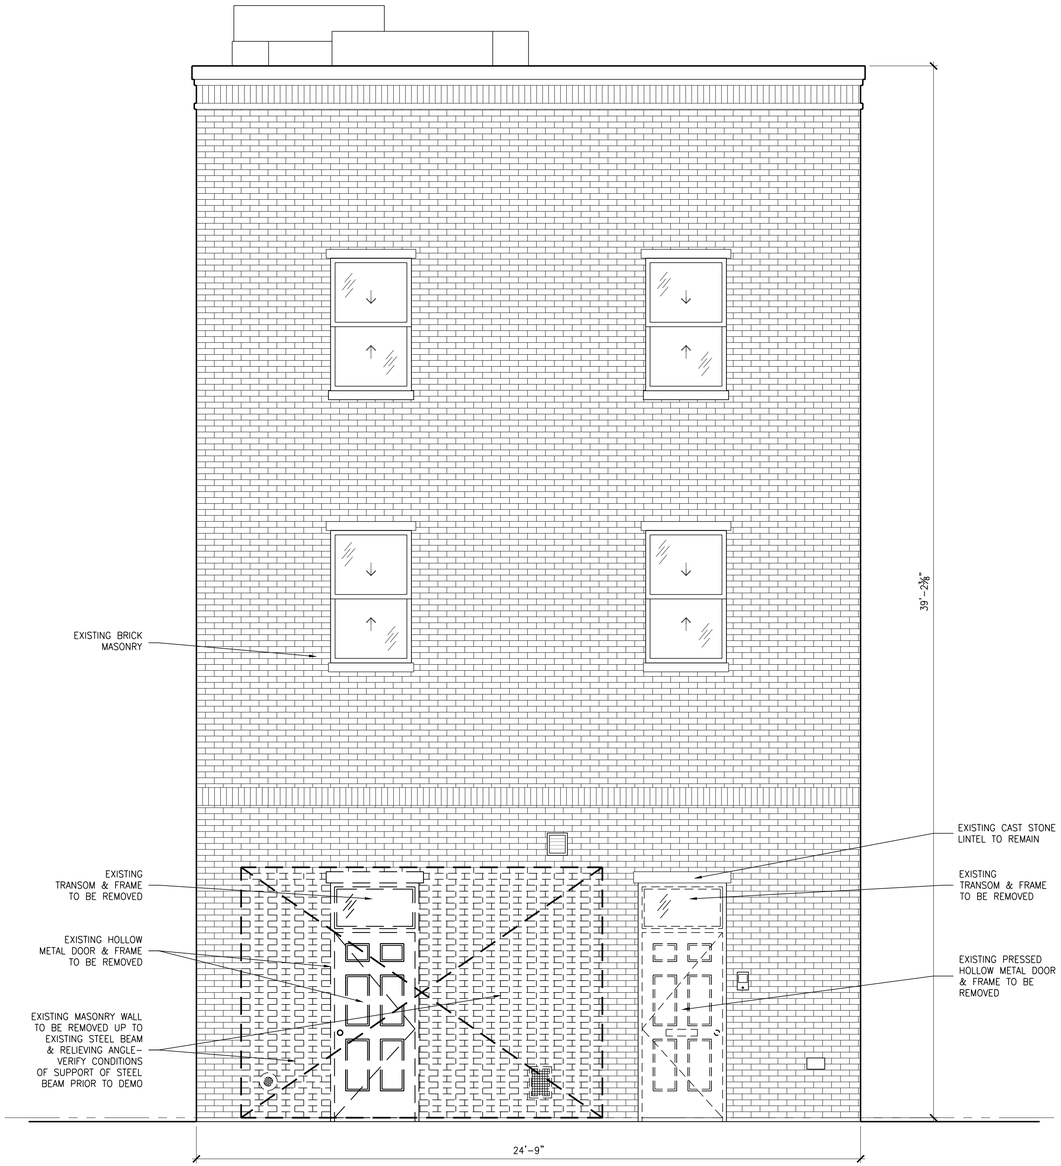


## EXISTING BLEECKER STREET ELEVATION

Scale: 3/8" = 1'-0"

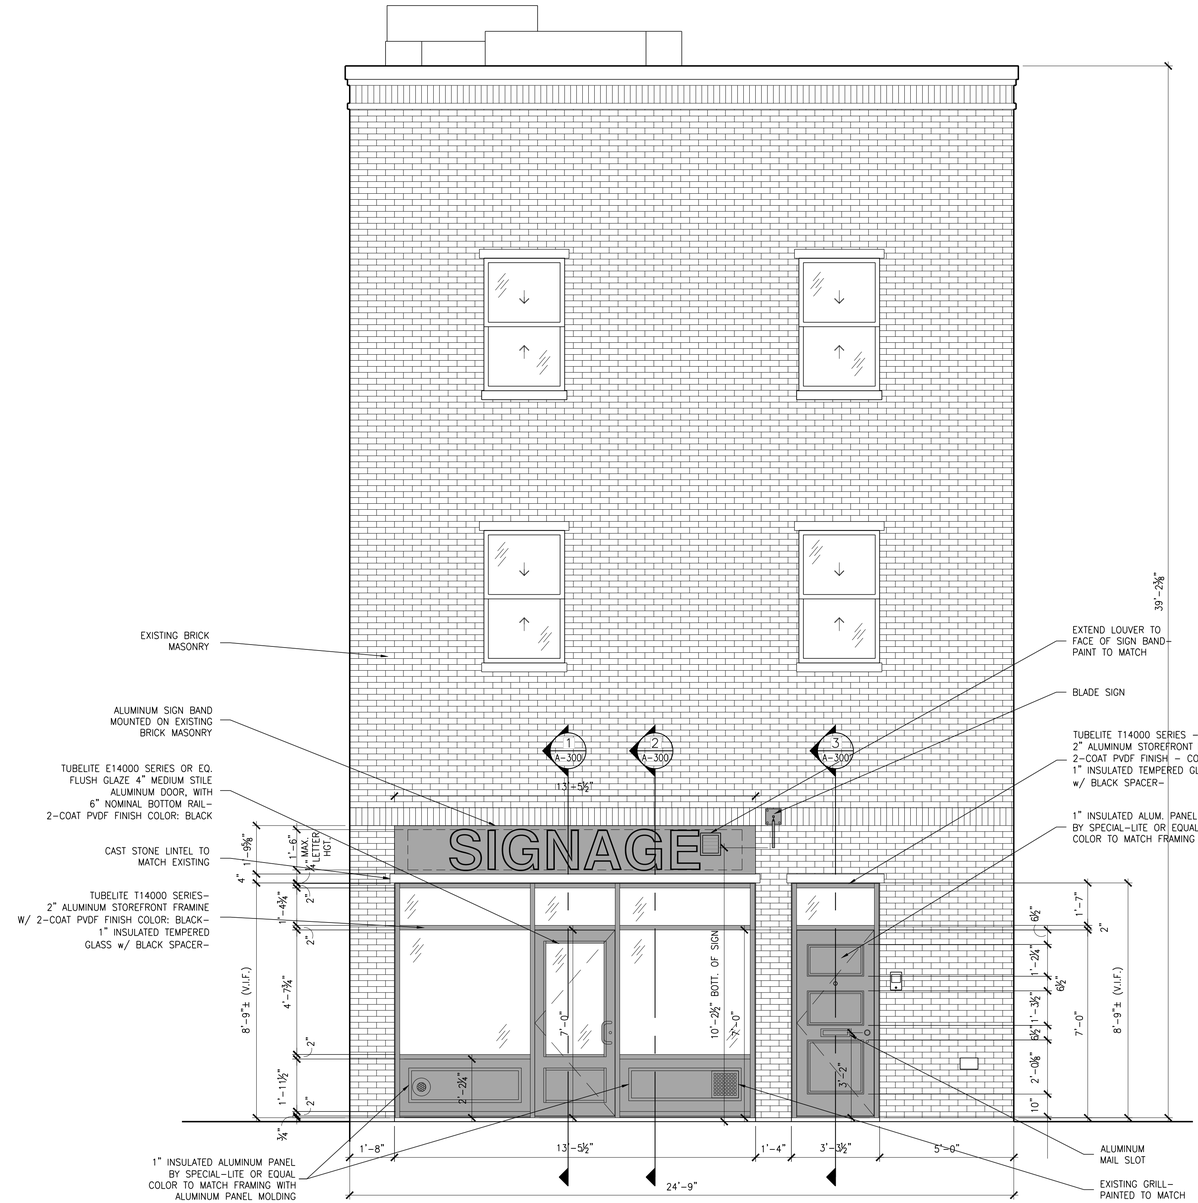


## PROPOSED BLEECKER STREET ELEVATION

Scale: 3/8" = 1'-0"

EROPEL, LLC

303 BLEECKER STREET / 84-86 7TH AVENUE SOUTH, NEW YORK, NY 10014

STOREFRONT ALTERATION

Bruno Kearney Architects, LLP
481 Broadway NY, NY 10013
212.343.7274
3 June 2016

A-200

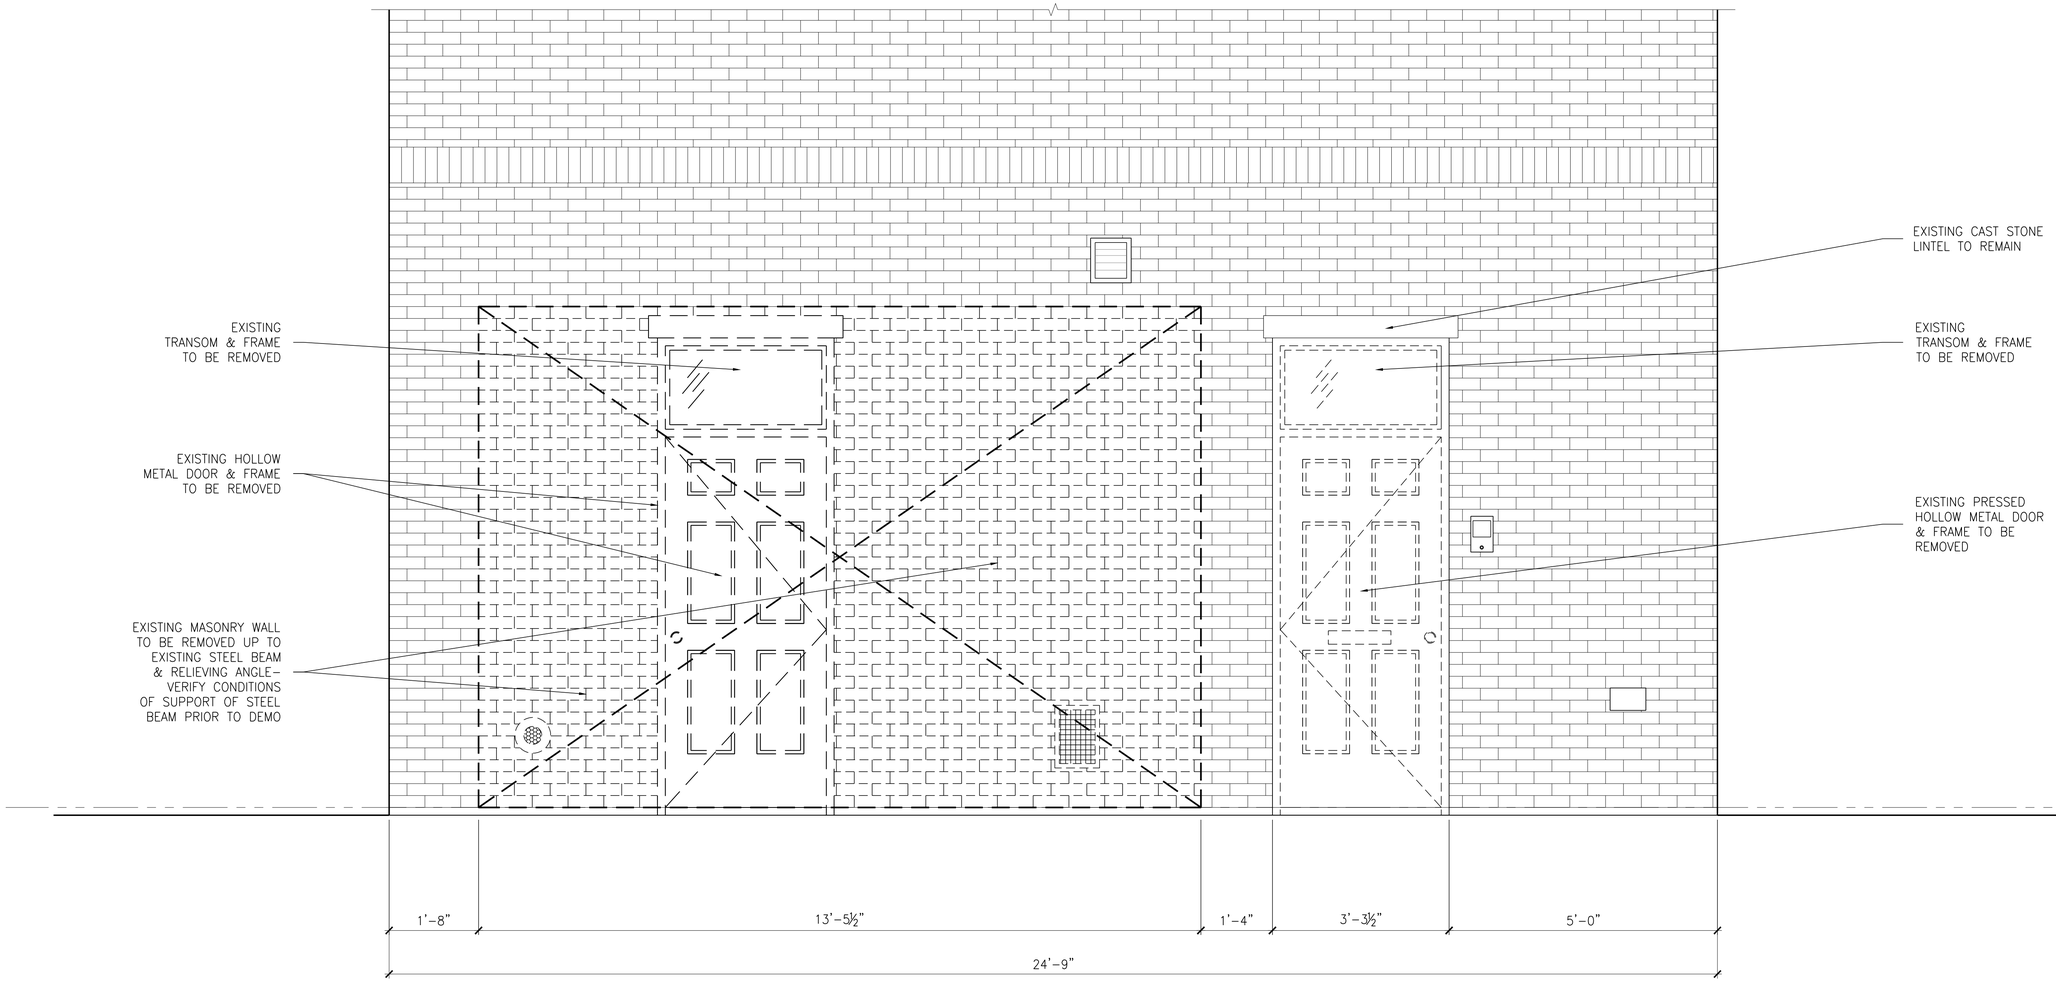


# PROPOSED BLEECKER STREET STOREFRONT ELEVATION

Scale: 3/4" = 1'-0"

EROPEL, LLC

303 BLEECKER STREET / 84-86 7TH AVENUE SOUTH, NEW YORK, NY 10014

STOREFRONT ALTERATION

Bruno Kearney Architects, LLP
481 Broadway NY, NY 10013
212.343.7274
3 June 2016

A-201

# PROPOSED BLEECKER STREET STOREFRONT ELEVATION

Scale: 3/4" = 1'-0"

## EROPEL, LLC

303 BLEECKER STREET / 84-86 7TH AVENUE SOUTH, NEW YORK, NY 10014

## STOREFRONT ALTERATION

Bruno Kearney Architects, LLP
481 Broadway NY, NY 10013
212.343.7274
3 June 2016

A-202

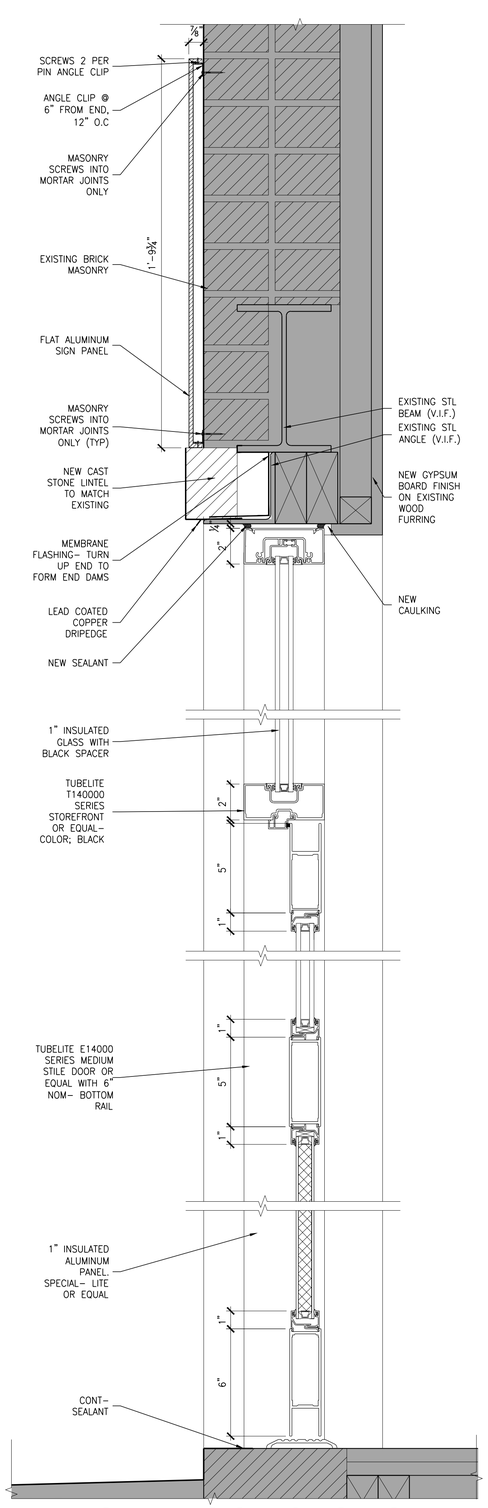


## STOREFRONT DOOR SECTION DETAIL

Scale: 3" = 1'-0"

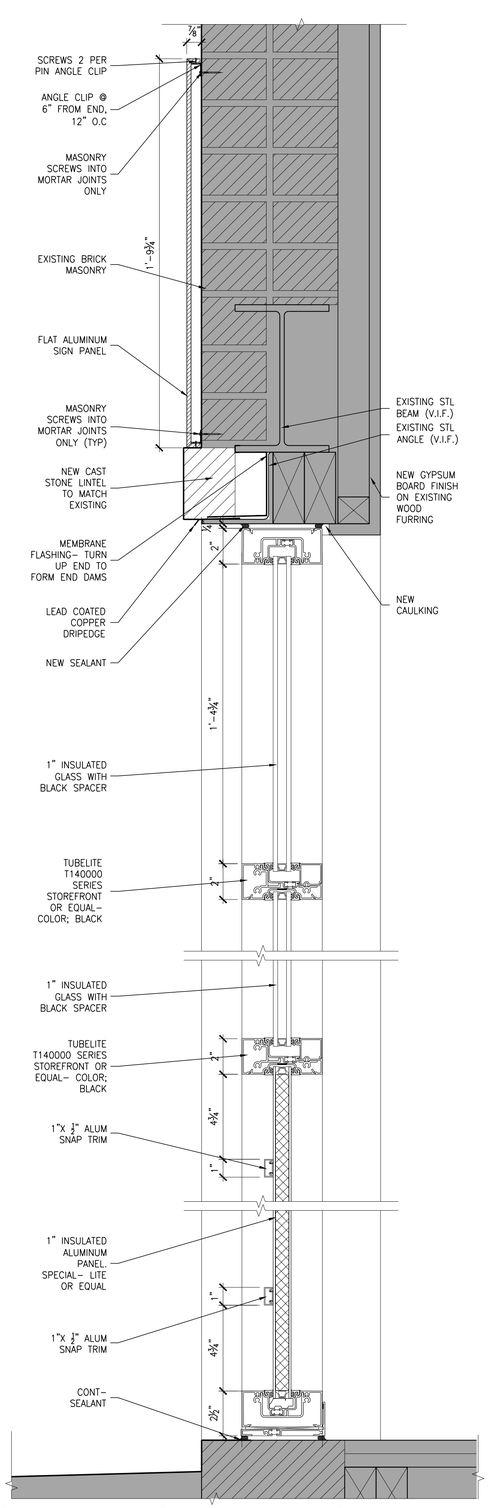


## STOREFRONT SECTION DETAIL

Scale: 3" = 1'-0"

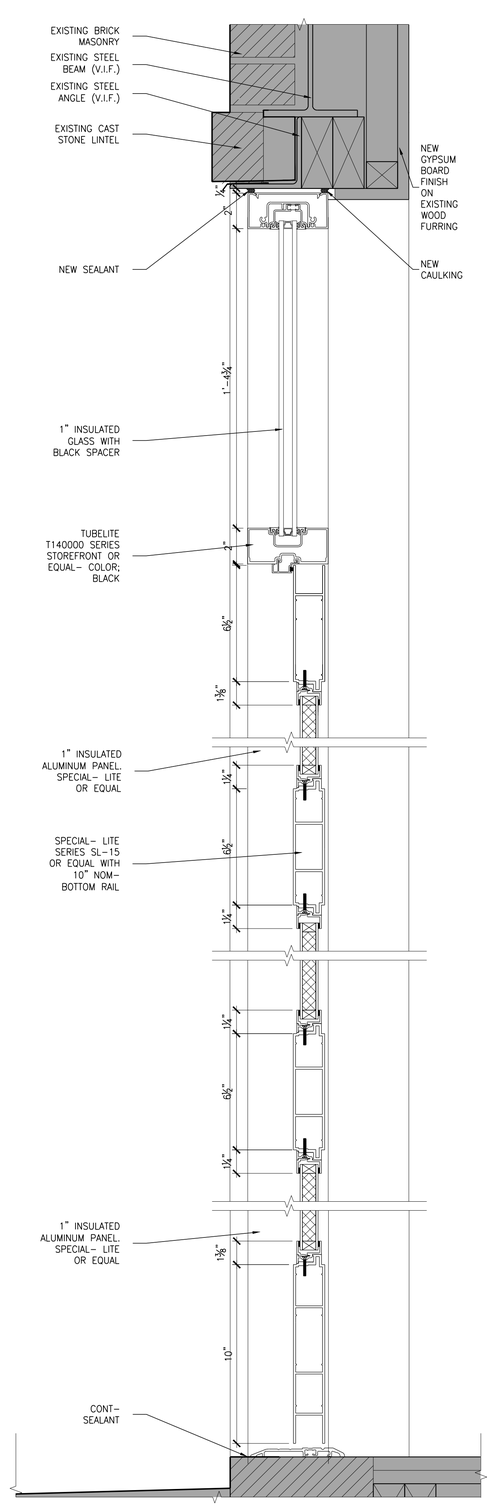


## RESIDENTIAL DOOR SECTION DETAIL

Scale: 3" = 1'-0"

EROPEL, LLC

303 BLEECKER STREET / 84-86 7TH AVENUE SOUTH, NEW YORK, NY 10014

STOREFRONT ALTERATION

Bruno Kearney Architects, LLP
481 Broadway NY, NY 10013
212.343.7274
3 June 2016

A-300

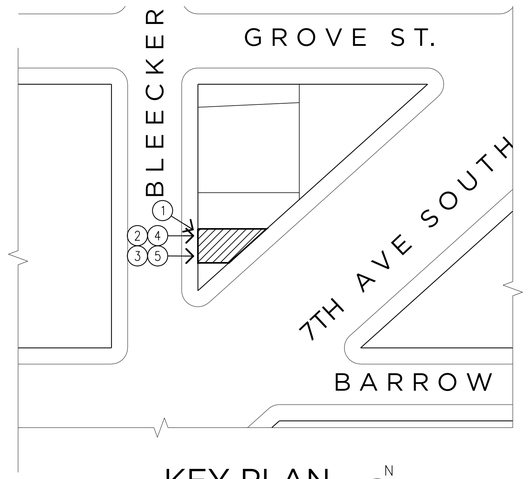


KEY PLAN N

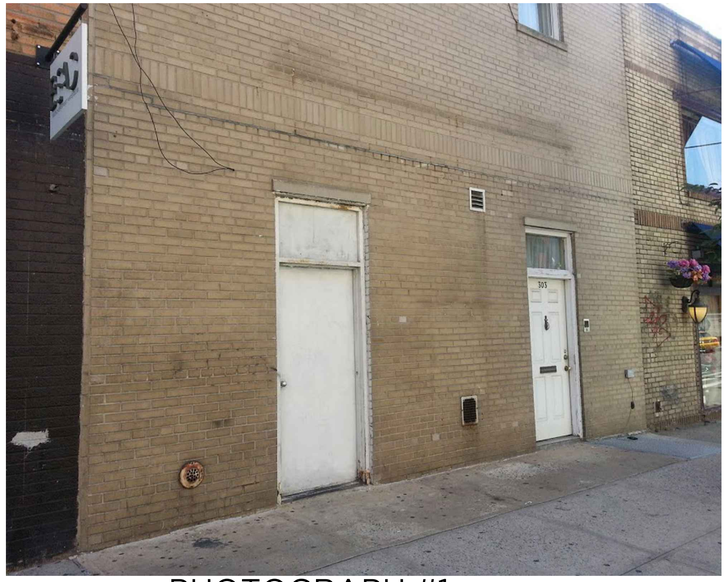

PHOTOGRAPH #1
303 BLEECKER STREET
MAY 30, 2013

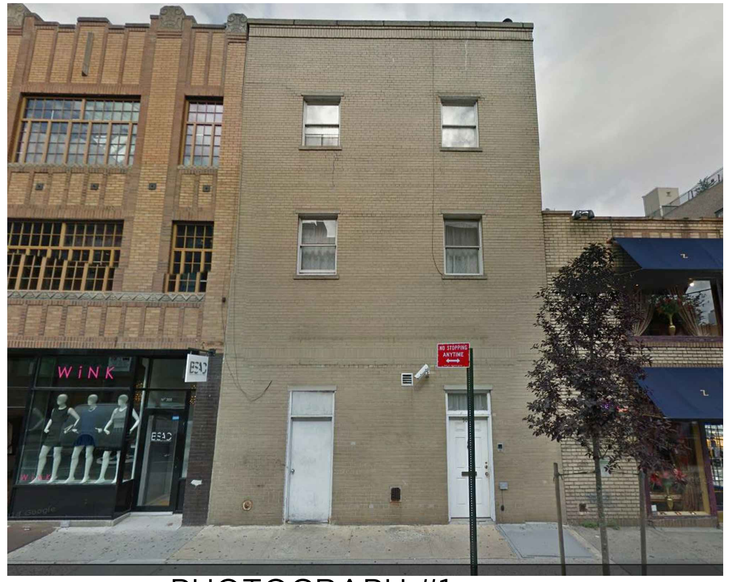


PHOTOGRAPH #1
303 BLEECKER STREET
MAY 1, 2009

PHOTOGRAPH #3
303 BLEECKER STREET
NOVEMBER 12, 2014

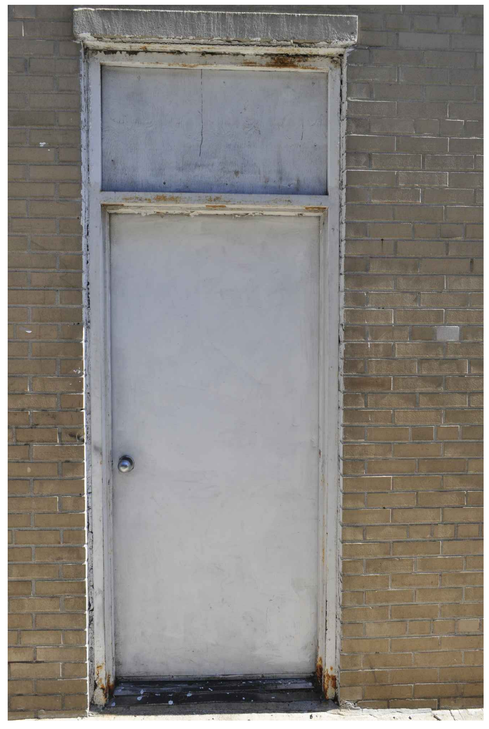

PHOTOGRAPH #4
303 BLEECKER STREET
SEPTEMBER 23, 2014

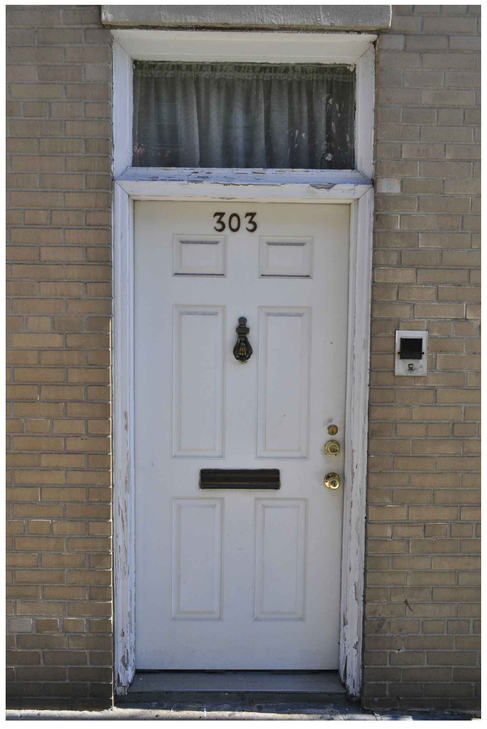


PHOTOGRAPH #5
303 BLEECKER STREET
SEPTEMBER 23, 2014

EROPEL, LLC

303 BLEECKER STREET / 84-86 7TH AVENUE SOUTH, NEW YORK, NY 10014

STOREFRONT ALTERATION

Bruno Kearney Architects, LLP
481 Broadway NY, NY 10013
212.343.7274
3 June 2016

A-400

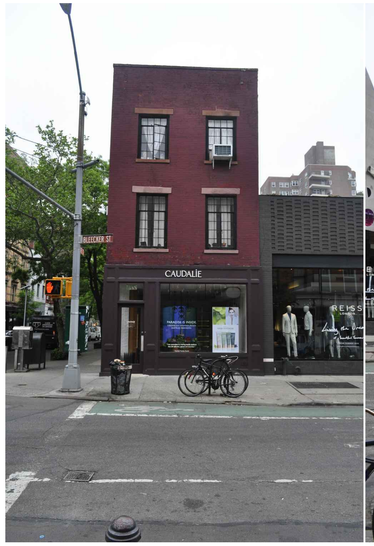


PHOTOGRAPH #1
BLOCK 591- BLEECKER ST
MAY 18, 2015

PHOTOGRAPH #2
BLOCK 591- BLEECKER ST
MAY 18, 2015

PHOTOGRAPH #3
BLOCK 591- BLEECKER ST
MAY 18, 2015

PHOTOGRAPH #4
BLOCK 591- BLEECKER ST
MAY 18, 2015

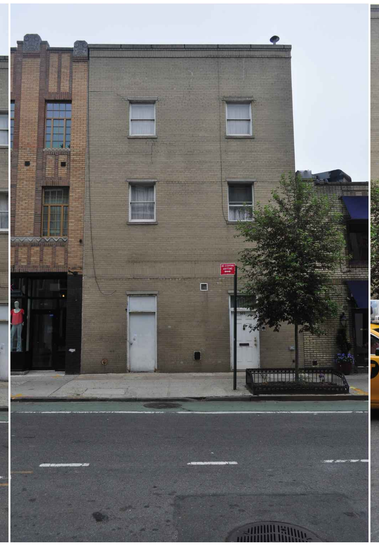

PHOTOGRAPH #5
BLOCK 591- BLEECKER ST
MAY 18, 2015

PHOTOGRAPH #6
BLOCK 591- BLEECKER ST
MAY 18, 2015

PHOTOGRAPH #7
BLOCK 588- BLEECKER ST
MAY 18, 2015

EROPEL, LLC

303 BLEECKER STREET / 84-86 7TH AVENUE SOUTH, NEW YORK, NY 10014

STOREFRONT ALTERATION

Bruno Kearney Architects, LLP
481 Broadway NY, NY 10013
212.343.7274
3 June 2016

A-401

PHOTOGRAPH #1
BLOCK 591- BLEECKER ST

MAY 14, 2015

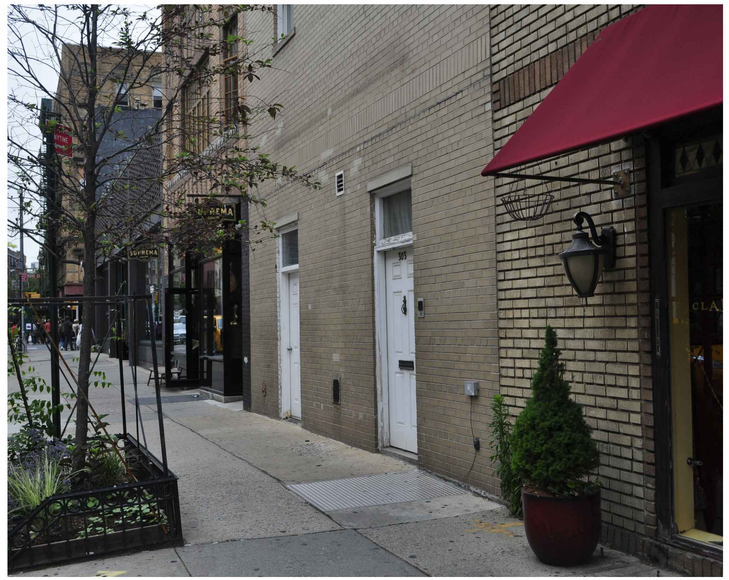


PHOTOGRAPH #2
BLOCK 591- BLEECKER ST

JUNE 3, 2016

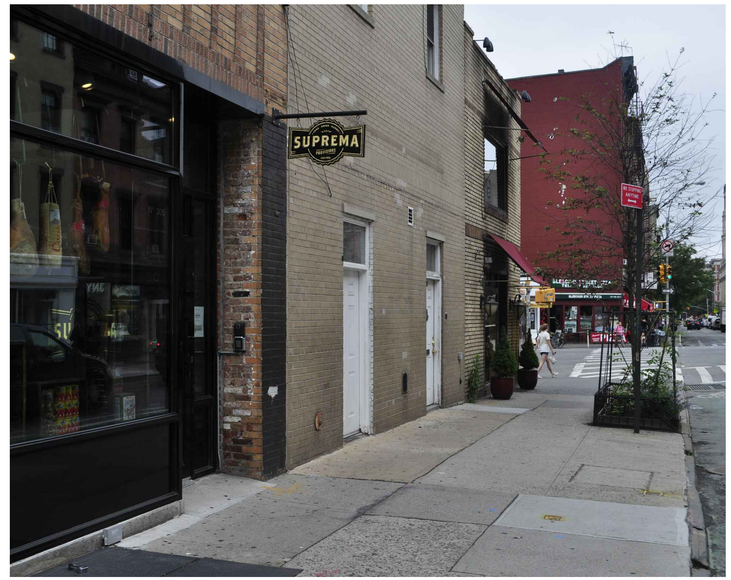


PHOTOGRAPH #3
BLOCK 591- BLEECKER ST

JUNE 3, 2016

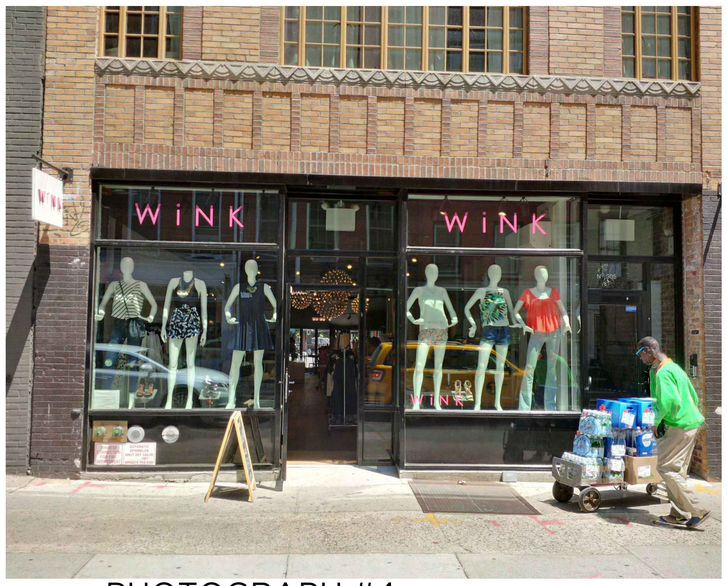


PHOTOGRAPH #4
305 BLEECKER STREET

MAY 14, 2015

PHOTOGRAPH #5
305 BLEECKER STREET

MAY 14, 2015

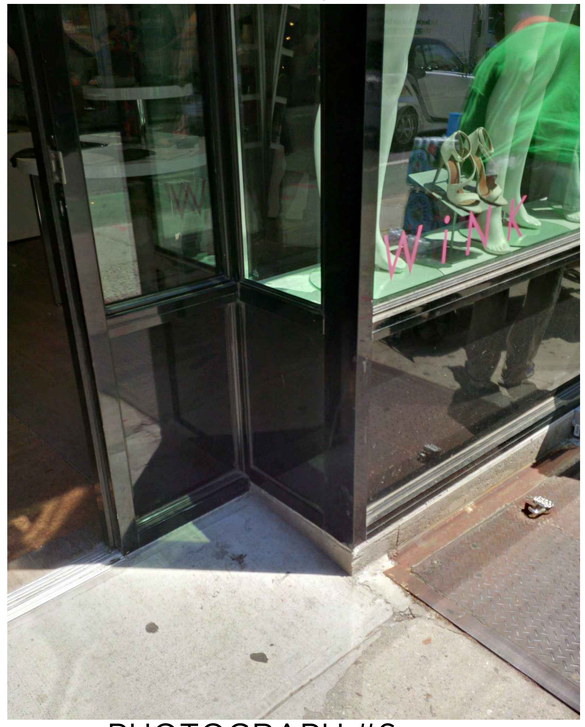


PHOTOGRAPH #6
305 BLEECKER STREET

MAY 14, 2015

EROPEL, LLC

303 BLEECKER STREET / 84-86 7TH AVENUE SOUTH, NEW YORK, NY 10014

STOREFRONT ALTERATION

Bruno Kearney Architects, LLP
481 Broadway NY, NY 10013
212.343.7274
3 June 2016

A-402

EXISTING PHOTOGRAPH
303 BLEECKER STREET

SEPTEMPER 23, 2014

PROPOSED STOREFRONT RENDERING-
303 BLEECKER STREET

EROPEL, LLC

303 BLEECKER STREET / 84-86 7TH AVENUE SOUTH, NEW YORK, NY 10014

STOREFRONT ALTERATION

Bruno Kearney Architects, LLP
481 Broadway NY, NY 10013
212.343.7274
3 June 2016

A-500

EXISTING PHOTOGRAPH
BLOCK 591- BLEECKER ST.

MAY 14, 2015

PROPOSED STOREFRONT RENDERING-
BLOCK 591- BLEECKER STREET

EROPEL, LLC

303 BLEECKER STREET / 84-86 7TH AVENUE SOUTH, NEW YORK, NY 10014

STOREFRONT ALTERATION

Bruno Kearney Architects, LLP
481 Broadway NY, NY 10013
212.343.7274
3 June 2016

A-501