6 Ave
ONE WAY
ONE WAY
ONE WAY
ONE WAY
ups

65-77 WORTH STREET
CHURCH STREET FRONTAGE

1 VIEWPOINT 1
N.T.S.

65-77 WORTH STREET
CHURCH STREET FRONTAGE

2 VIEWPOINT 2
N.T.S.

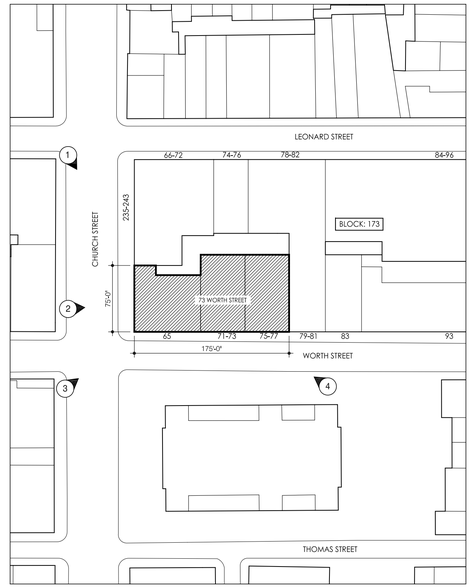

1 PLOT PLAN
NOT TO SCALE

65-77 WORTH STREET
WORTH STREET FRONTAGE

3 VIEWPOINT 3
N.T.S.

65-77 WORTH STREET
CHURCH STREET FRONTAGE
WORTH STREET FRONTAGE

4 VIEWPOINT 4
N.T.S.

PROPERTY PROFILE

ADDRESS:	BLOCK: 173	BUILDING HEIGHT: 90'-0"	OCCUPANCY CLASS:
73 Worth Street	LOT: 7502	STORIES: Bsmt, 1-6	ZONING DISTRICT: C6-2A
New York, NY 10013	MAP: 12A	CONST. CLASS: IA	LANDMARK

DRAWING INDEX: CB 1

DWG. #	DRAWING DESCRIPTION	ISSUE DATE
A1	PLOT PLAN, EXISTING CONDITIONS PHOTOS	6/09/2016
A2	HISTORIC PHOTOGRAPHS	6/09/2016
A3	PROPOSED ELEVATION	6/09/2016
A4	PROPOSED ACCESSIBILITY UPGRADE PLAN & ELEVATION	6/09/2016
A5	PROPOSED PRISMATIC GLASS AND STEEL CANOPY	6/09/2016
A6	ALTERNATE CANOPY DESIGN: CAST IRON AND BULLET GLASS	6/09/2016
A7	CANOPY PRECEDENT IMAGES	6/09/2016

Project:
73 WORTH STREET
73 Worth Street
New York, NY 10013

BIALOSKY + PARTNERS
ARCHITECTS

28 Greene Street; 2nd floor
New York, New York 10013
t. 212.941.1390
f. 212.941.9995
www.wbarchitect.com

2775 S. Moreland Blvd.
Cleveland, Ohio 44120
t. 216.752.8750
f. 216.752.9437
www.bialosky.com

Project No: 73-Worth
Drawn / Checked: TS

Issue: COMMUNITY BOARD 06/09/2016

Seal:

D.O.B. Identification Number

PLOT PLAN & EXISTING CONDITIONS PHOTOS

A1

Copyright © 2016 Bialosky + Partners Architects

1 **PRINT OF WORTH STREET BETWEEN BROADWAY AND CHURCH**
DATE: CA. 1864

2 **PARITAL VIEW OF EASTERN EDGE OF 77 WORTH**
DATE: CA. 1885

3 **WORTH STREET LOOKING EAST 65-77 WORTH AT LEFT EDGE OF FRAME**
DATE: 1898

4 **CHURCH STREET LOOKING NORTH 65-77 WORTH AT RIGHT EDGE OF FRAME**
DATE: CA. EARLY 1900's

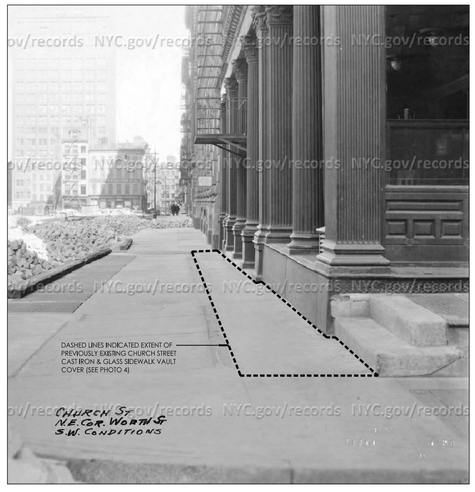

5 **CHURCH STREET LOOKING NORTH 65-77 WORTH AT RIGHT SIDE OF FRAME**
DATE: 1930

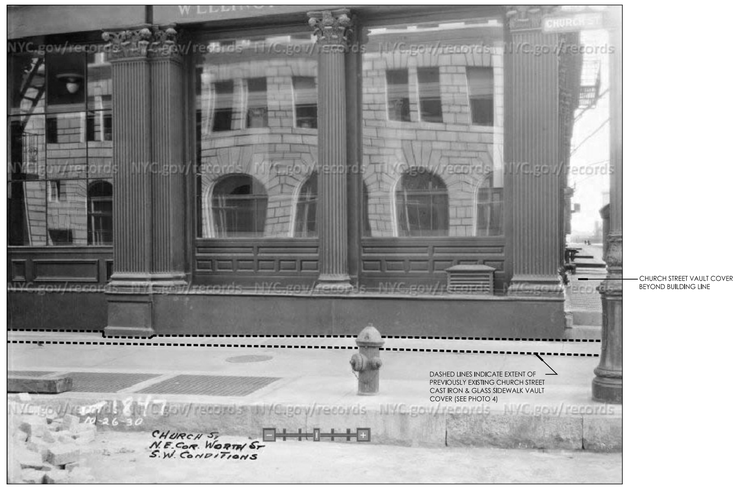

6 **CHURCH STREET LOOKING EAST AT CHRUCH STREET FACADE OF 65-77 WORTH**
DATE: 1930

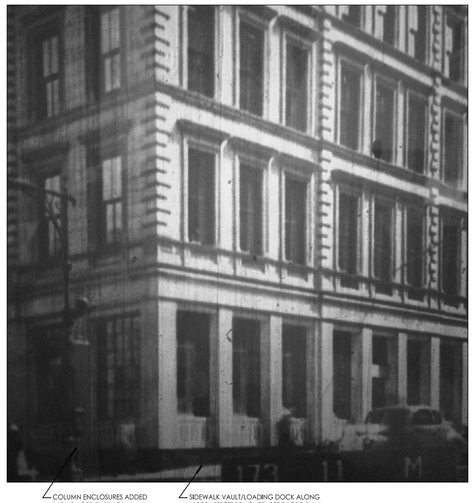

7 **1940's TAX PHOTO OF 65-77 WORTH ST. CORNER OF CHURCH AND WORTH STREETS**
DATE: CA. 1885

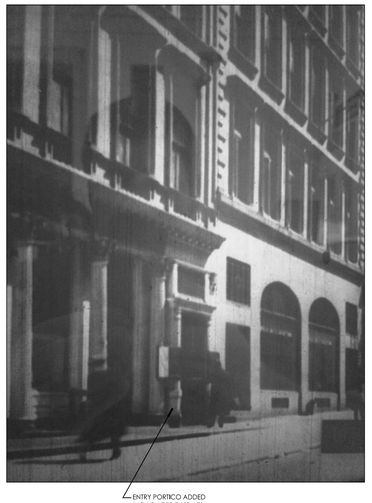

8 **1940's TAX PHOTO OF 65-77 WORTH ST. EASTERN END OF 77 WORTH STREET**
DATE: CA. 1885

COMMUNITY BOARD 1

Project:
73 WORTH STREET
73 Worth Street
New York, NY 10013

BIALOSKY + PARTNERS
ARCHITECTS

28 Greene Street: 2nd floor
New York, New York 10013
t. 212.941.1390
f. 212.941.9995
www.wbarchitect.com

2775 S. Moreland Blvd.
Cleveland, Ohio 44120
t. 216.752.8750
f. 216.752.9437
www.bialosky.com

Project No: 73-Worth
Drawn / Checked: TS

Issue: COMMUNITY BOARD 06/09/2016

Seal:

D.O.B. Identification Number

HISTORIC PHOTOGRAPHS

A2

Copyright © 2016 Bialosky + Partners Architects

1 **RENDERED ELEVATION**

SCALE: 3/32" = 1'-0"

0' 5' 10' 20' 40'

COMMUNITY BOARD 1

Project:

73 WORTH STREET

73 Worth Street New York, NY 10013

BIALOSKY + PARTNERS
ARCHITECTS

28 Greene Street; 2nd floor
New York, New York 10013
t. 212.941.1390
f. 212.941.9995
www.wbarchitect.com

2775 S. Moreland Blvd.
Cleveland, Ohio 44120
t. 216.752.8750
f. 216.752.9437
www.bialosky.com

Project No: 73-Worth
Drawn / Checked: TS

Issue: COMMUNITY BOARD 06/09/2016

Seal:

D.O.B. Identification Number

RENDERED ELEVATION ALONG WORTH STREET

A3

Copyright © 2016 Bialosky + Partners Architects

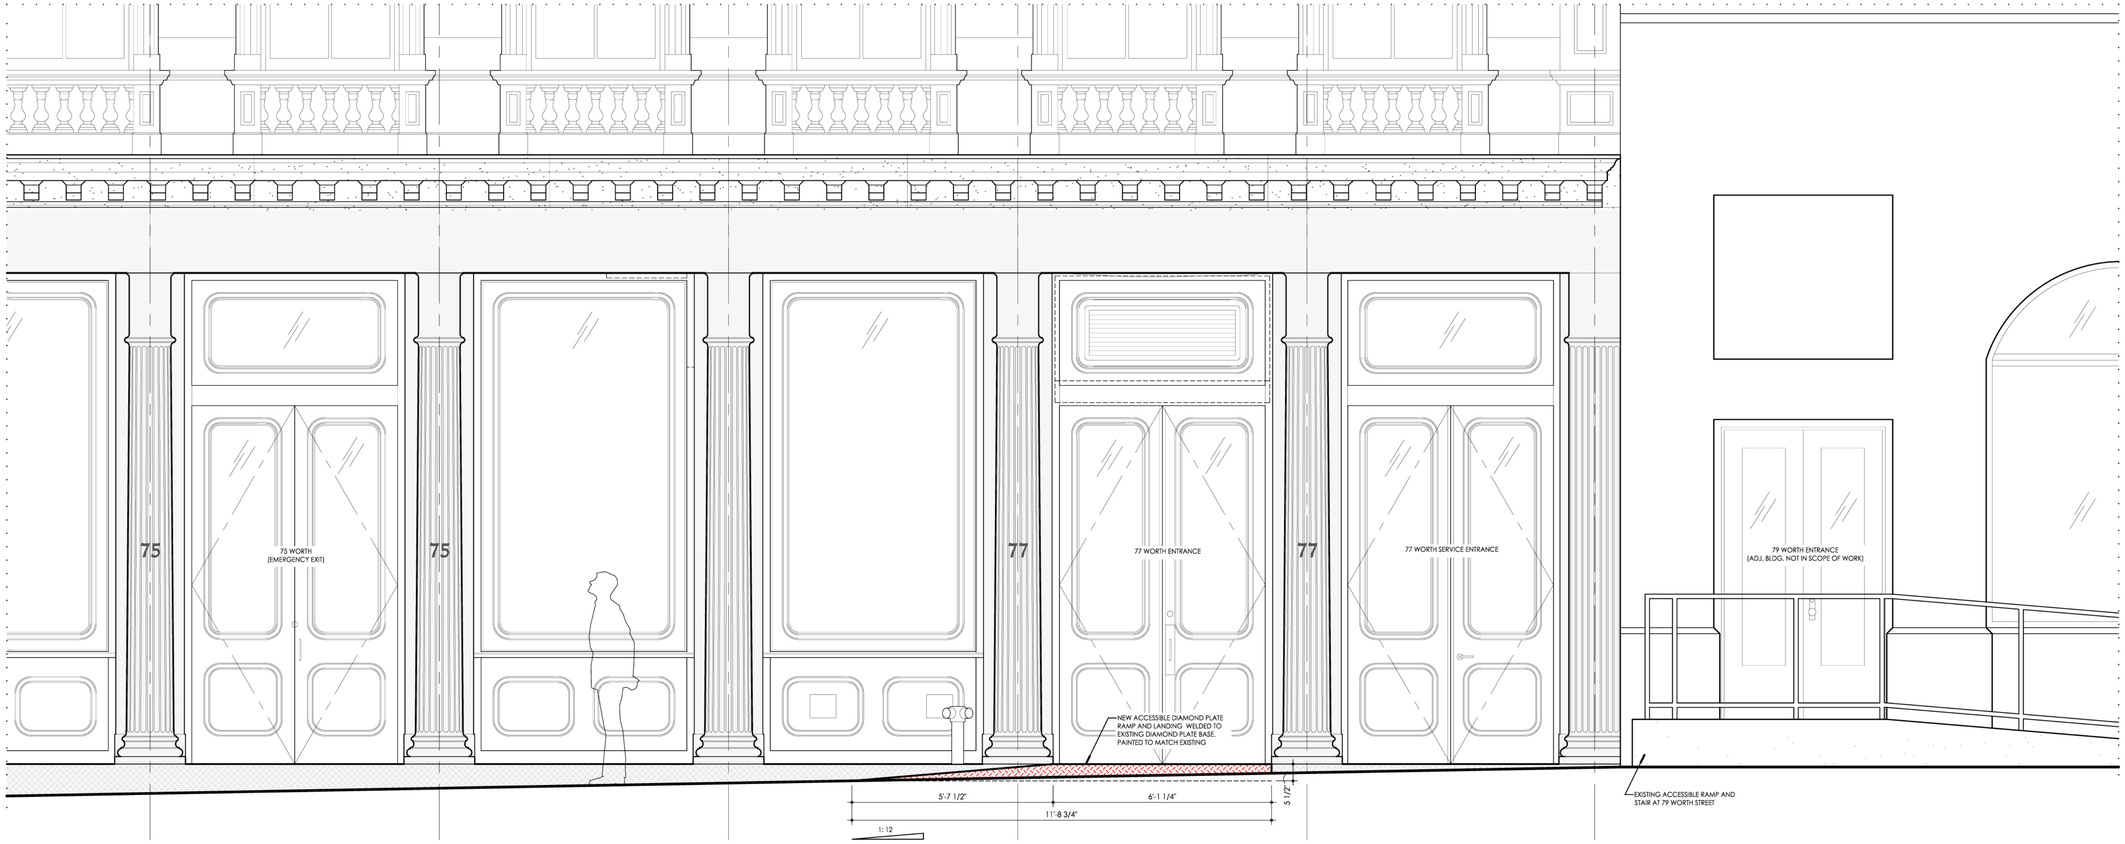

1 77 WORTH ACCESSIBLE RAMP ELEVATION

SCALE: 1/2" = 1'-0"

0' 1' 2' 4' 8'

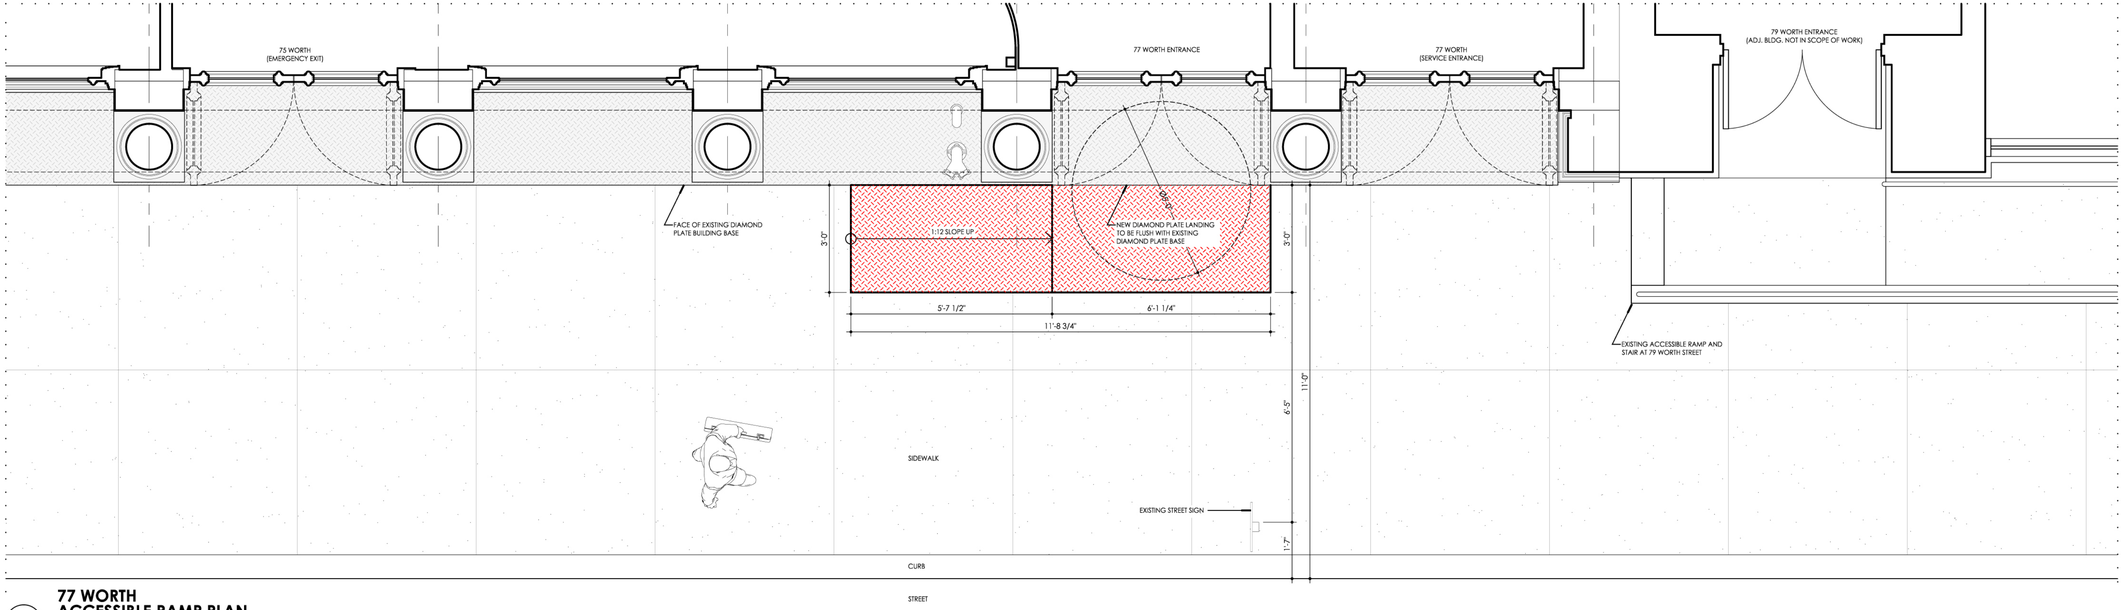

2 77 WORTH ACCESSIBLE RAMP PLAN

SCALE: 1/2" = 1'-0"

0' 1' 2' 4' 8'

COMMUNITY BOARD 1

Project:
73 WORTH STREET
73 Worth Street
New York, NY 10013

BIALOSKY + PARTNERS
ARCHITECTS

28 Greene Street; 2nd floor
New York, New York 10013
t. 212.941.1390
f. 212.941.9995
www.wbarchitect.com

2775 S. Moreland Blvd.
Cleveland, Ohio 44120
t. 216.752.8750
f. 216.752.9437
www.bialosky.com

Project No: 73-Worth
Drawn / Checked: TS

Issue: COMMUNITY BOARD 06/09/2016

Seal:

D.O.B. Identification Number

PROPOSED ACCESSIBILITY UPGRADES AT 77 WORTH

A4

Copyright © 2016 Bialosky + Partners Architects

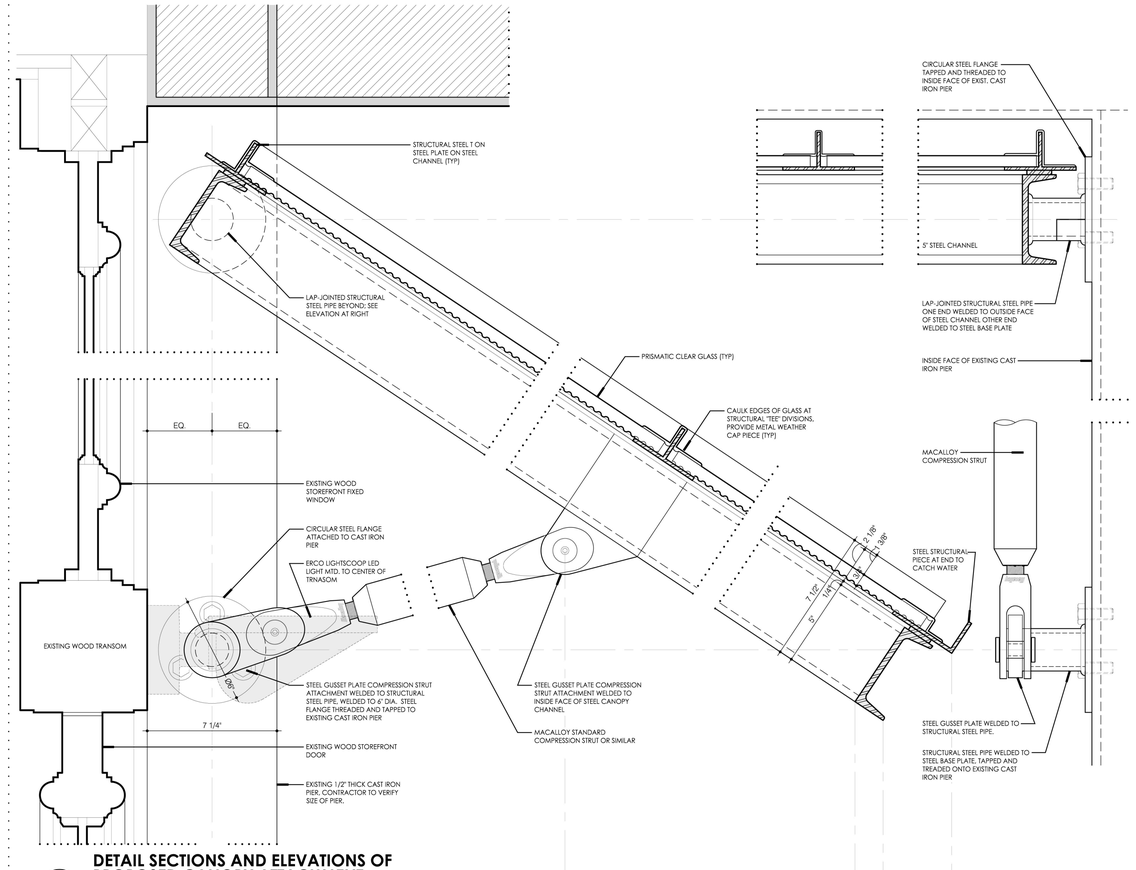

3 DETAIL SECTIONS AND ELEVATIONS OF PROPOSED CANOPY ATTACHMENT

SCALE: 3" = 1'-0"

0' 3" 6" 1'

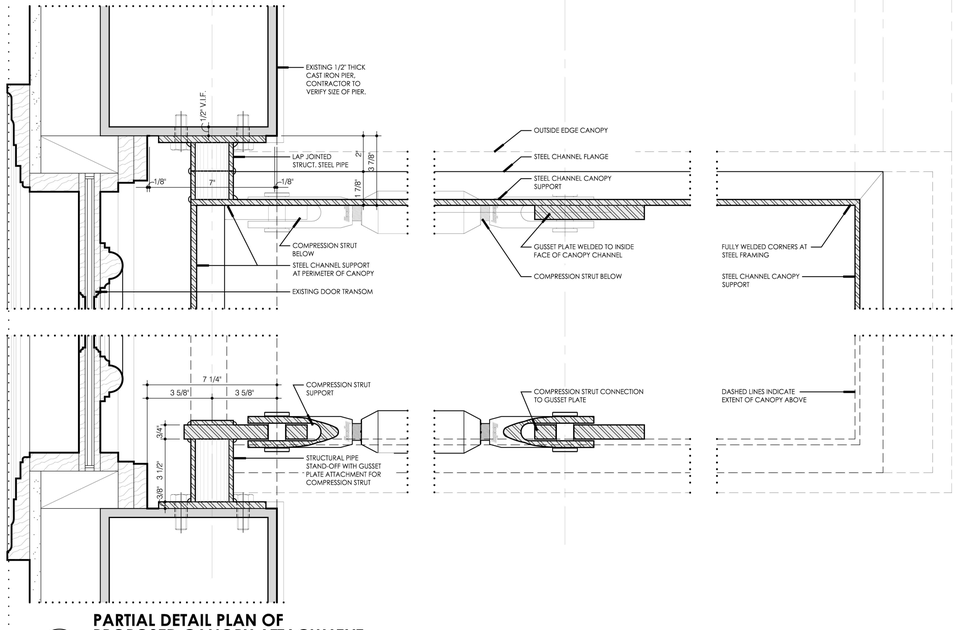

2 PARTIAL DETAIL PLAN OF PROPOSED CANOPY ATTACHMENT

SCALE: 3" = 1'-0"

0' 3" 6" 1'

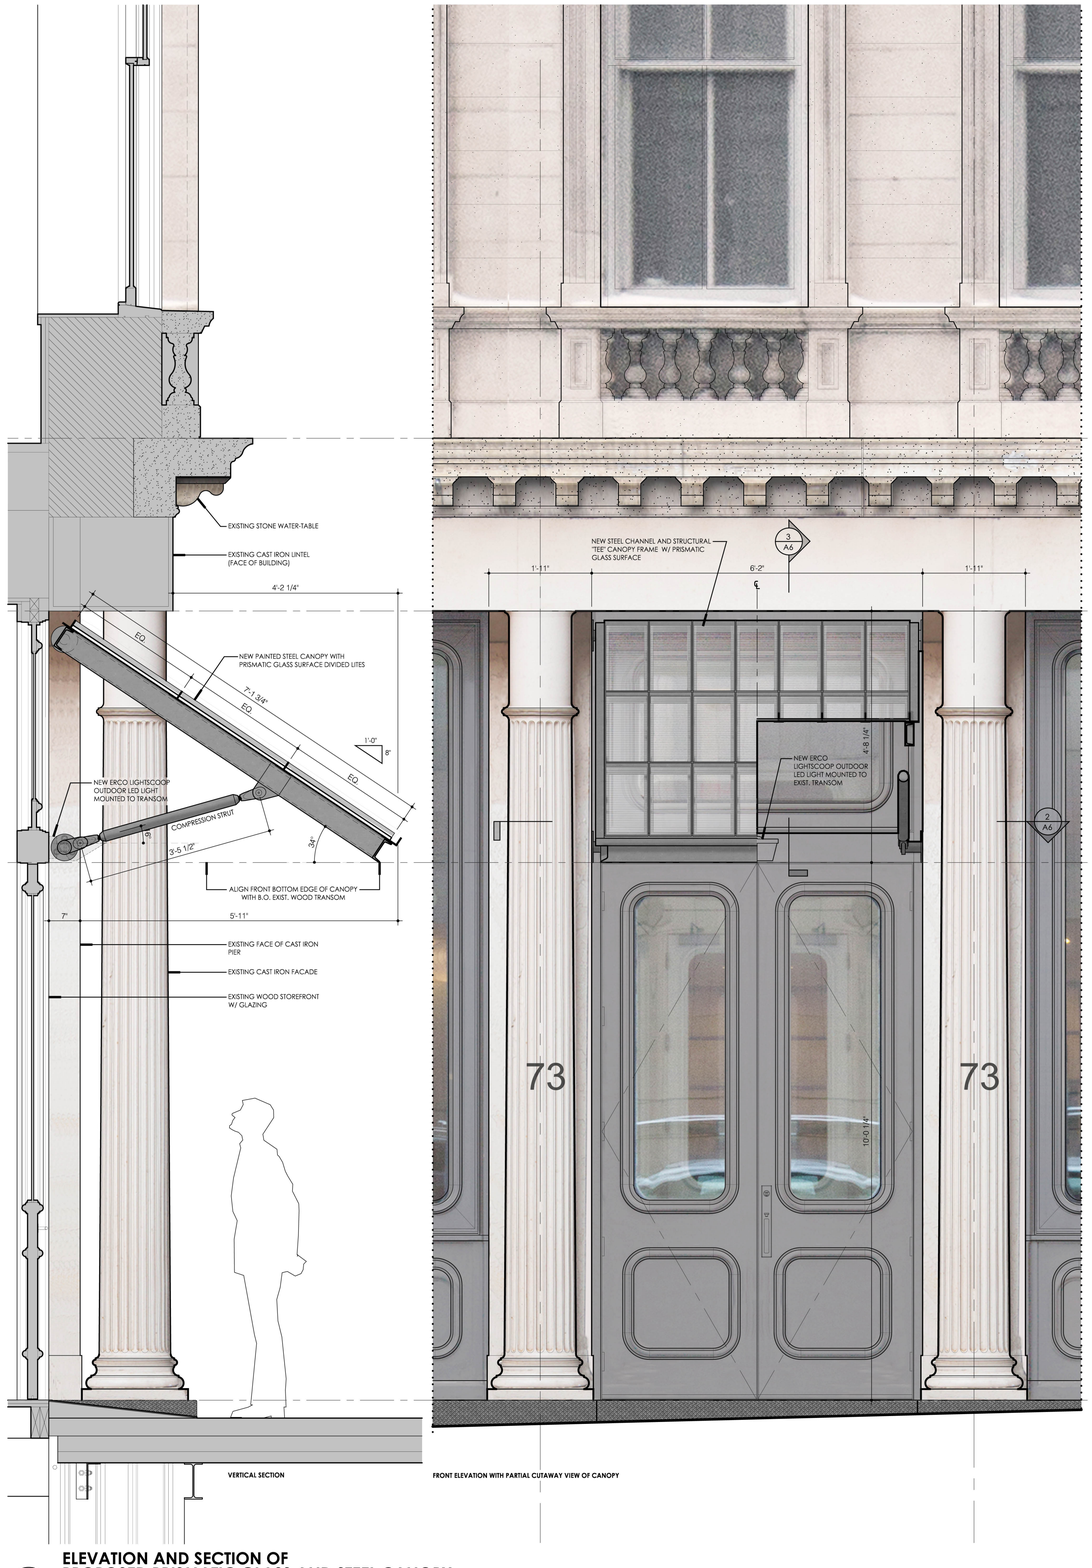

1 ELEVATION AND SECTION OF PROPOSED PRISMATIC GLASS AND STEEL CANOPY

SCALE: 3/4" = 1'-0"

0' 1' 2' 4'

COMMUNITY BOARD 1

Project:

73 WORTH STREET

73 Worth Street
New York, NY 10013

BIALOSKY + PARTNERS
ARCHITECTS

28 Greene Street; 2nd floor
New York, New York 10013
t. 212.941.1390
f. 212.941.9995
www.wbarchitect.com

2775 S. Moreland Blvd.
Cleveland, Ohio 44120
t. 216.752.8750
f. 216.752.9437
www.bialosky.com

Project No: 73-Worth
Drawn / Checked: TS

Issue: COMMUNITY BOARD 06/09/2016

Seal:

D.O.B. Identification Number

PRISMATIC GLASS & STEEL CANOPY DESIGN

A5

Copyright © 2016 Bialosky + Partners Architects

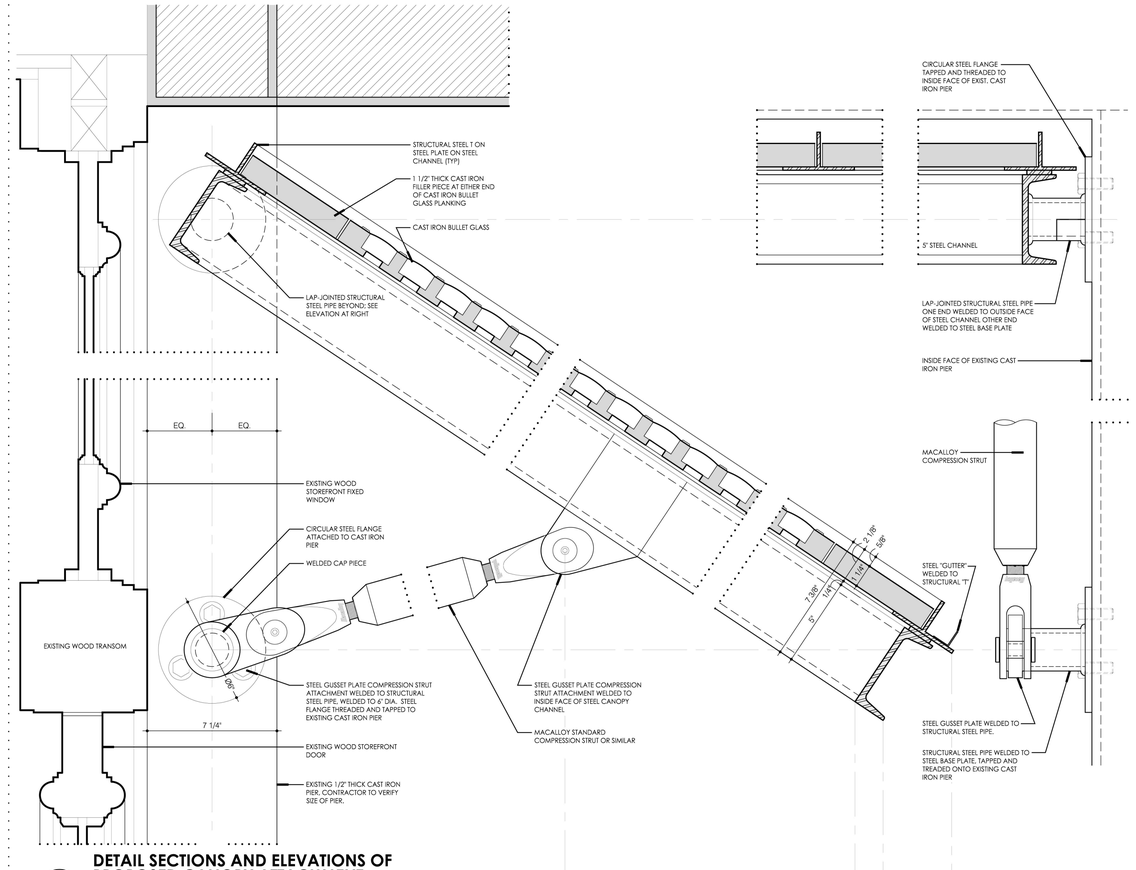

3 DETAIL SECTIONS AND ELEVATIONS OF PROPOSED CANOPY ATTACHMENT

SCALE: 3" = 1'-0"

0' 3" 6" 1'

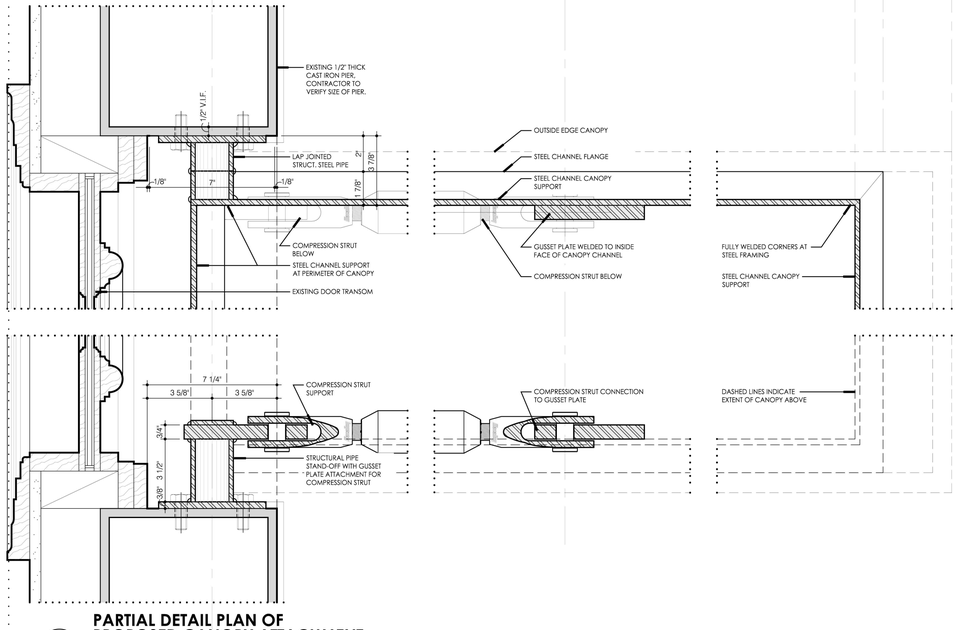

2 PARTIAL DETAIL PLAN OF PROPOSED CANOPY ATTACHMENT

SCALE: 3" = 1'-0"

0' 3" 6" 1'

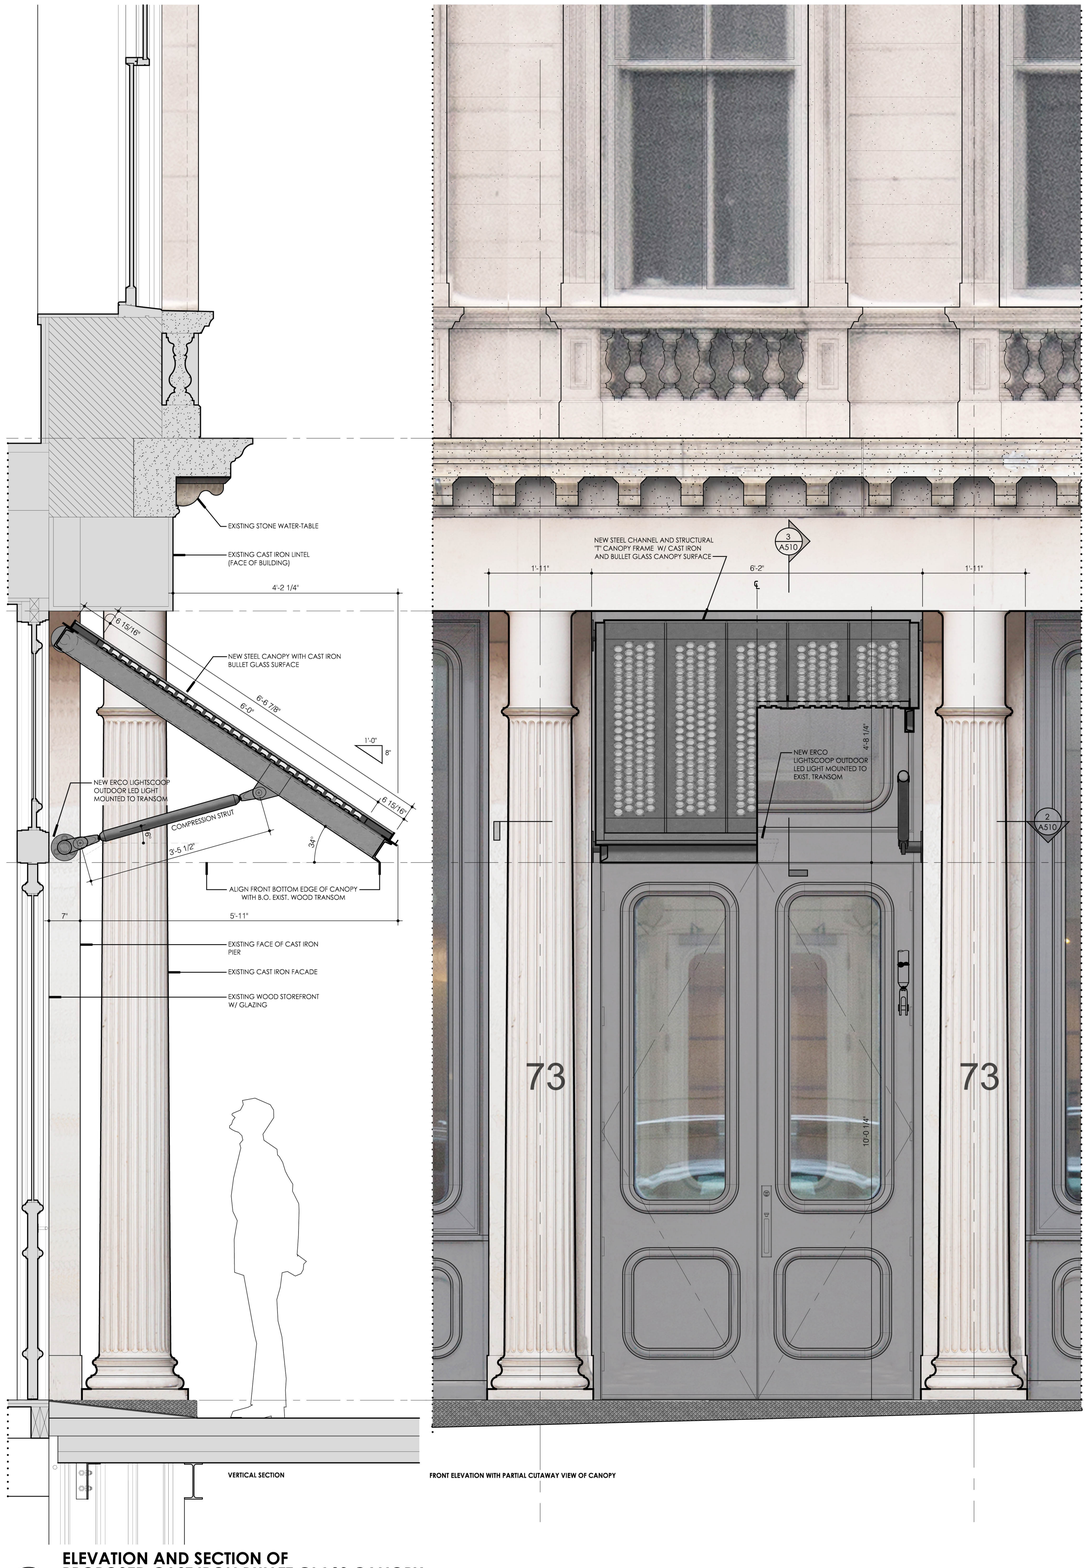

VERTICAL SECTION

FRONT ELEVATION WITH PARTIAL CUTAWAY VIEW OF CANOPY

1 ELEVATION AND SECTION OF PROPOSED CAST IRON BULLET GLASS CANOPY

SCALE: 3/4" = 1'-0"

0' 1' 2' 4'

COMMUNITY BOARD 1

Project:

73 WORTH ST. ENTRANCE CANOPY

New York, NY 10013

73 Worth Street

BIALOSKY + PARTNERS
ARCHITECTS

28 Greene Street; 2nd floor
New York, New York 10013
t. 212.941.1390
f. 212.941.9995
www.wbarchitect.com

2775 S. Moreland Blvd.
Cleveland, Ohio 44120
t. 216.752.8750
f. 216.752.9437
www.bialosky.com

Project No: 73-Worth
Drawn / Checked: TS

Issue: COMMUNITY BOARD 06/09/2016

Seal:

D.O.B. Identification Number

CAST IRON/BULLET GLASS CANOPY DESIGN

A6

Copyright © 2016 Bialosky + Partners Architects

1 **STEEL FRAME AND TENSION CABLE SUPPORTED CANOPY**
339 GREENWICH STREET

2 **STEEL FRAME COMPRESSION MEMBER SUPPORTED CANOPY**
375 GREENWICH STREET

3 **STEEL FRAME COMPRESSION MEMBER SUPPORTED CANOPY**
363 GREENWICH STREET

4 **LITTLE SINGER BUILDING HISTROIC PHOTO FROM 1912 SHOWING ORIGINAL CANOPY**
561-563 BROADWAY

5 **LITTLE SINGER BUILDING EXISTING PRISMATIC GLASS AND STEEL CANOPY**
561-563 BROADWAY

6 **LITTLE SINGER BUILDING EXISTING PRISMATIC GLASS AND STEEL CANOPY**
561-563 BROADWAY

COMMUNITY BOARD 1

Project:
73 WORTH STREET
73 Worth Street New York, NY 10013

BIALOSKY + PARTNERS
ARCHITECTS

28 Greene Street; 2nd floor
New York, New York 10013
t. 212.941.1390
f. 212.941.9995
www.wbarchitect.com

2775 S. Moreland Blvd.
Cleveland, Ohio 44120
t. 216.752.8750
f. 216.752.9437
www.bialosky.com

Project No: 73-Worth
Drawn / Checked: TS

Issue: COMMUNITY BOARD 06/09/2016

Seal:

D.O.B. Identification Number

CANOPY PRECEDENT PHOTOGRAPHS

A7

Copyright © 2016 Bialosky + Partners Architects

OPTION_04

BIALOSKY + PARTNERS ARCHITECTS
73 WORTH ST. ELEVATION COLOR SCHEME

73 WORTH ST. - NEW YORK, NY

© **WBA** / 73 WORTH ST. / 2015.02.25

OPTION_03

BIALOSKY + PARTNERS ARCHITECTS
73 WORTH ST. ELEVATION COLOR SCHEME

73 WORTH ST. - NEW YORK, NY

© **WBA** / 73 WORTH ST. / 2015.02.25