Greenwich Village

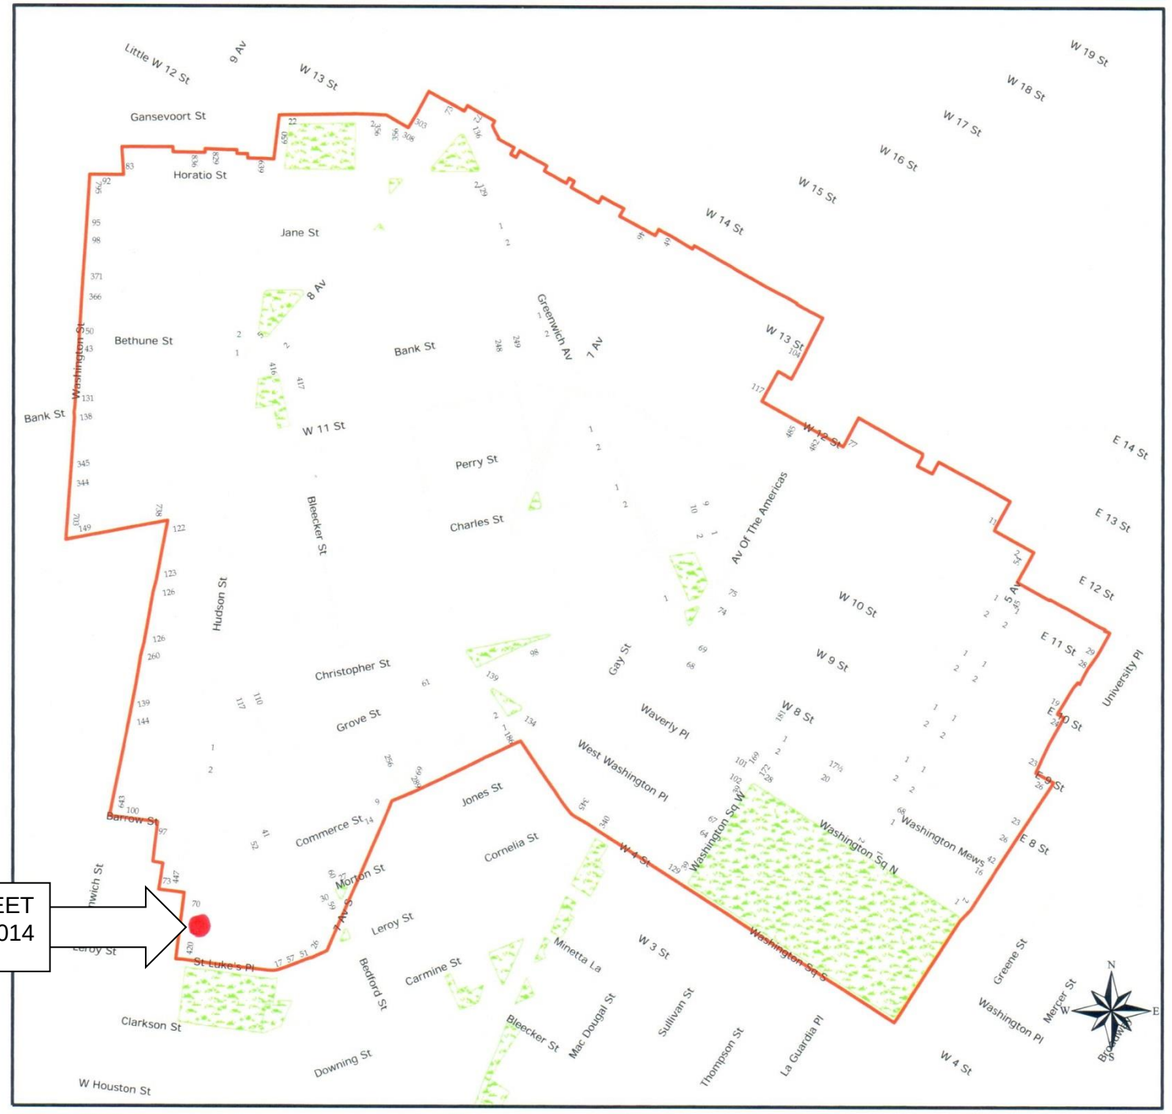

422 HUDSON STREET
NEW YORK, NEW YORK 10014

Greenwich Village Historic District
Manhattan
Designated April 29, 1969

Historic District Boundaries

THE CITY OF NEW YORK LANDMARKS PRESERVATION COMMISSION

LPC DOCKET #18-5114

422 HUDSON STREET
NEW YORK, NEW YORK 10014

Alta Indelman, Architect
451 Broome Street New York, N.Y. 10013
Tel. (212) 219-1774 Fax (212) 219-0084
www.altaindelmanarchitect.com

HISTORIC PHOTO, c.1939

EXISTING FAÇADE, PHOTO TAKEN FEBRUARY, 2016

422 HUDSON STREET
NEW YORK, NEW YORK 10014

LPC DOCKET #18-5114

Alta Indelman, Architect
451 Broome Street New York, N.Y. 10013
Tel. (212) 219-1774 Fax (212) 219-0084
www.altaindelmanarchitect.com

EXISTING CORNICE

EXISTING STOREFRONT

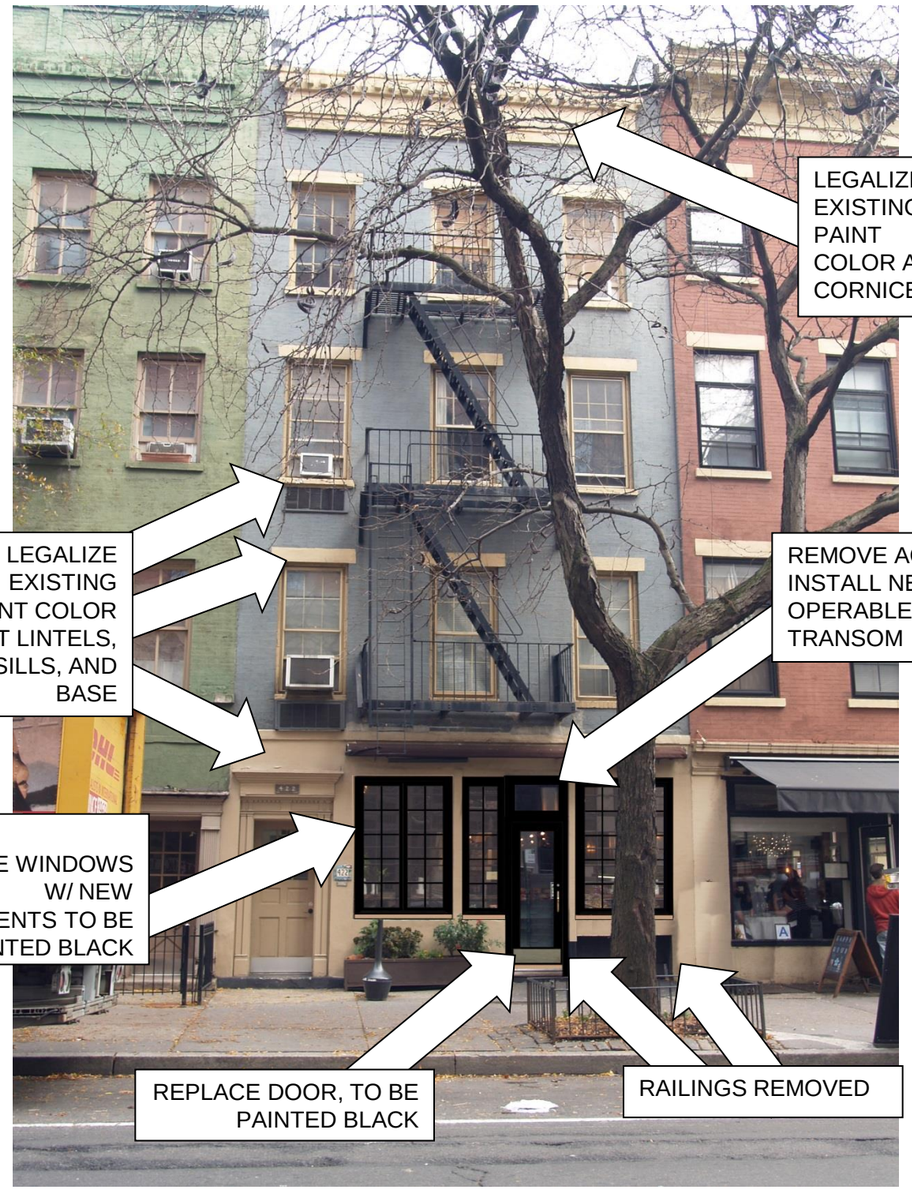

PROPOSED FAÇADE (RENDERING)

422 HUDSON STREET
NEW YORK, NEW YORK 10014

LPC DOCKET #18-5114

Alta Indelman, Architect
451 Broome Street New York, N.Y. 10013
Tel. (212) 219-1774 Fax (212) 219-0084
www.altaindelmanarchitect.com

BLOCK LONG PANAROMA VIEW

EXAMPLES OF GROUND FLOOR CASEMENT WINDOWS IN GREENWICH VILLAGE HISTORIC DISTRICT

422 HUDSON STREET
NEW YORK, NEW YORK 10014

LPC DOCKET #18-5114

Alta Indelman, Architect
451 Broome Street New York, N.Y. 10013
Tel. (212) 219-1774 Fax (212) 219-0084
www.altaindelmanarchitect.com

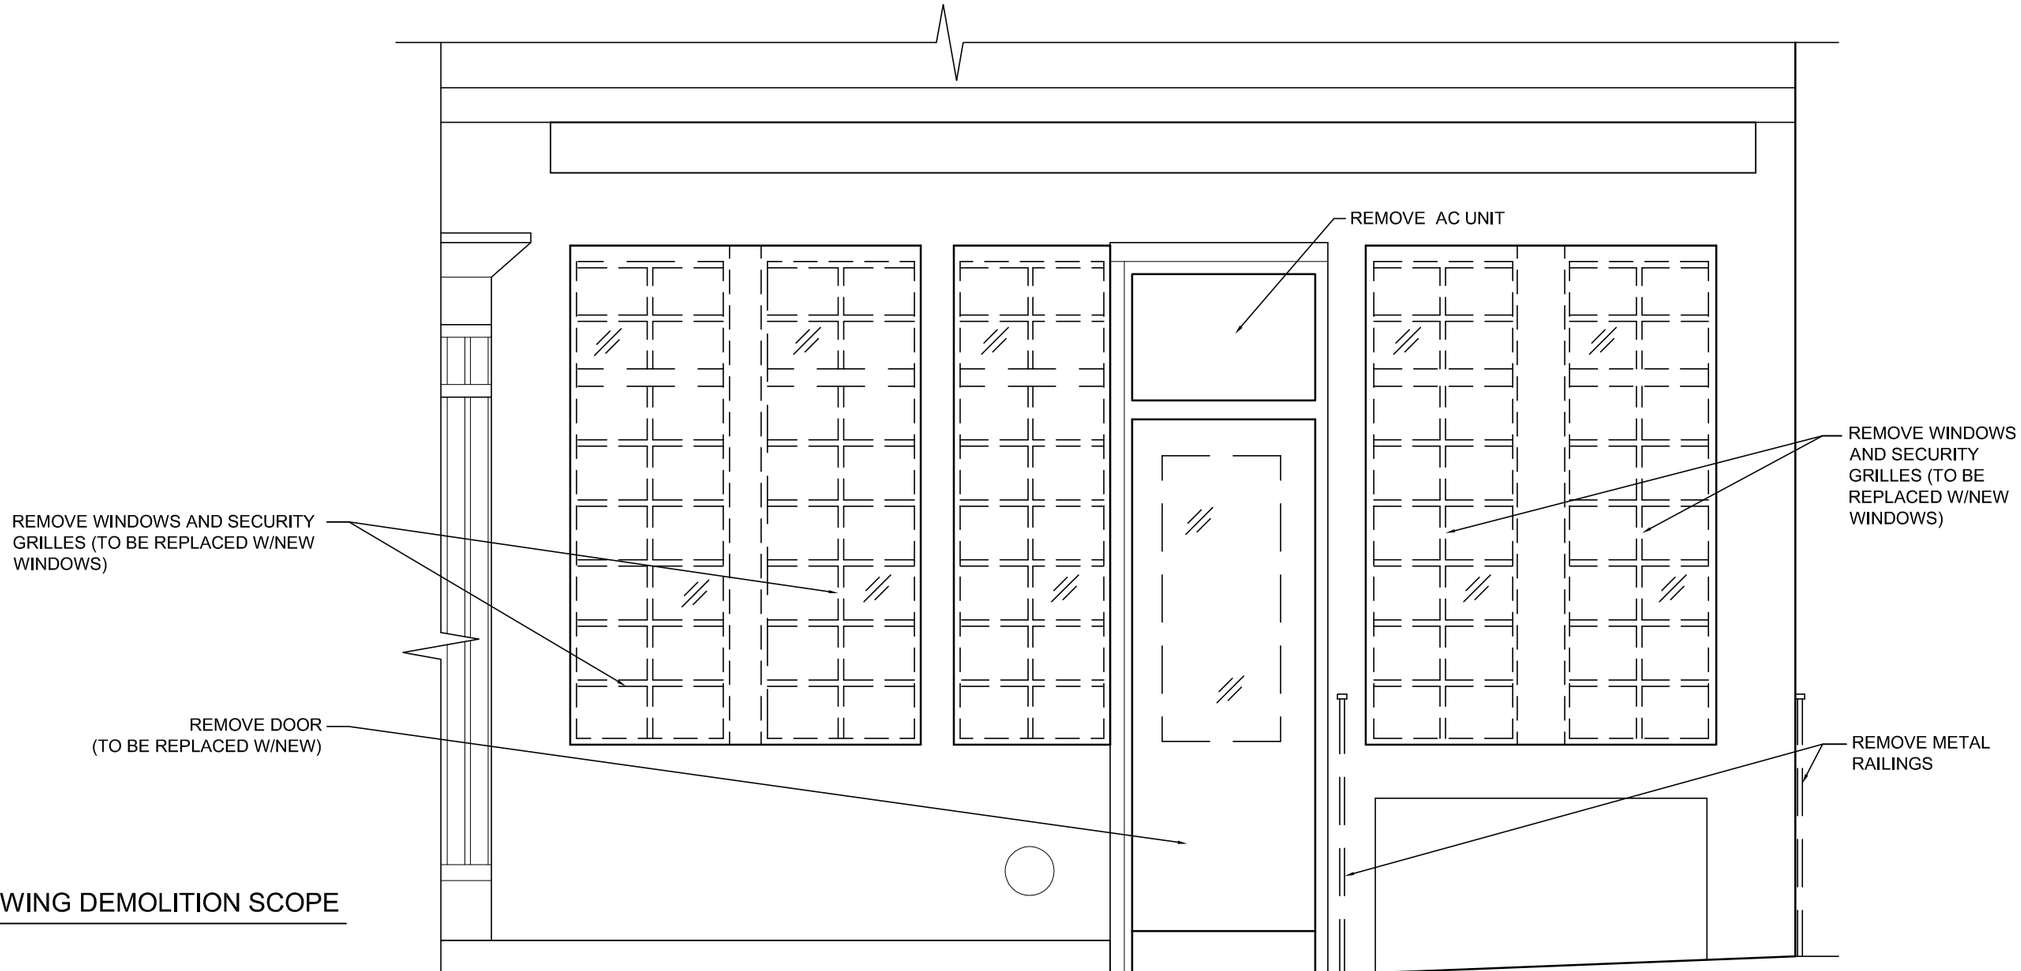

2 ELEVATION SHOWING DEMOLITION SCOPE

SCALE : 1/2"= 1'-0"

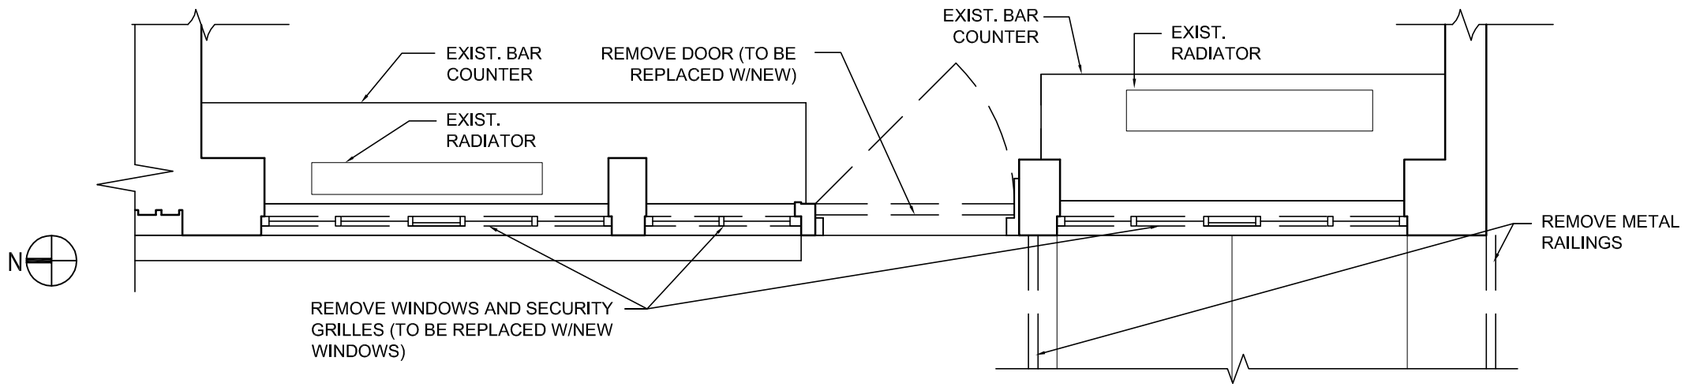

1 PLAN SHOWING DEMOLITION SCOPE

SCALE : 1/2"= 1'-0"

422 HUDSON STREET
NEW YORK, N.Y. 10014

PROPOSED WINDOW/DOOR REPLACEMENT
LPC DOCKET #18-5114

D-1

Alta Indelman, Architect
451 Broome Street, New York , N.Y. 10013
Tel. (212) 219-1774 Fax (212) 219-0084
www.altaindelmanarchitect.com

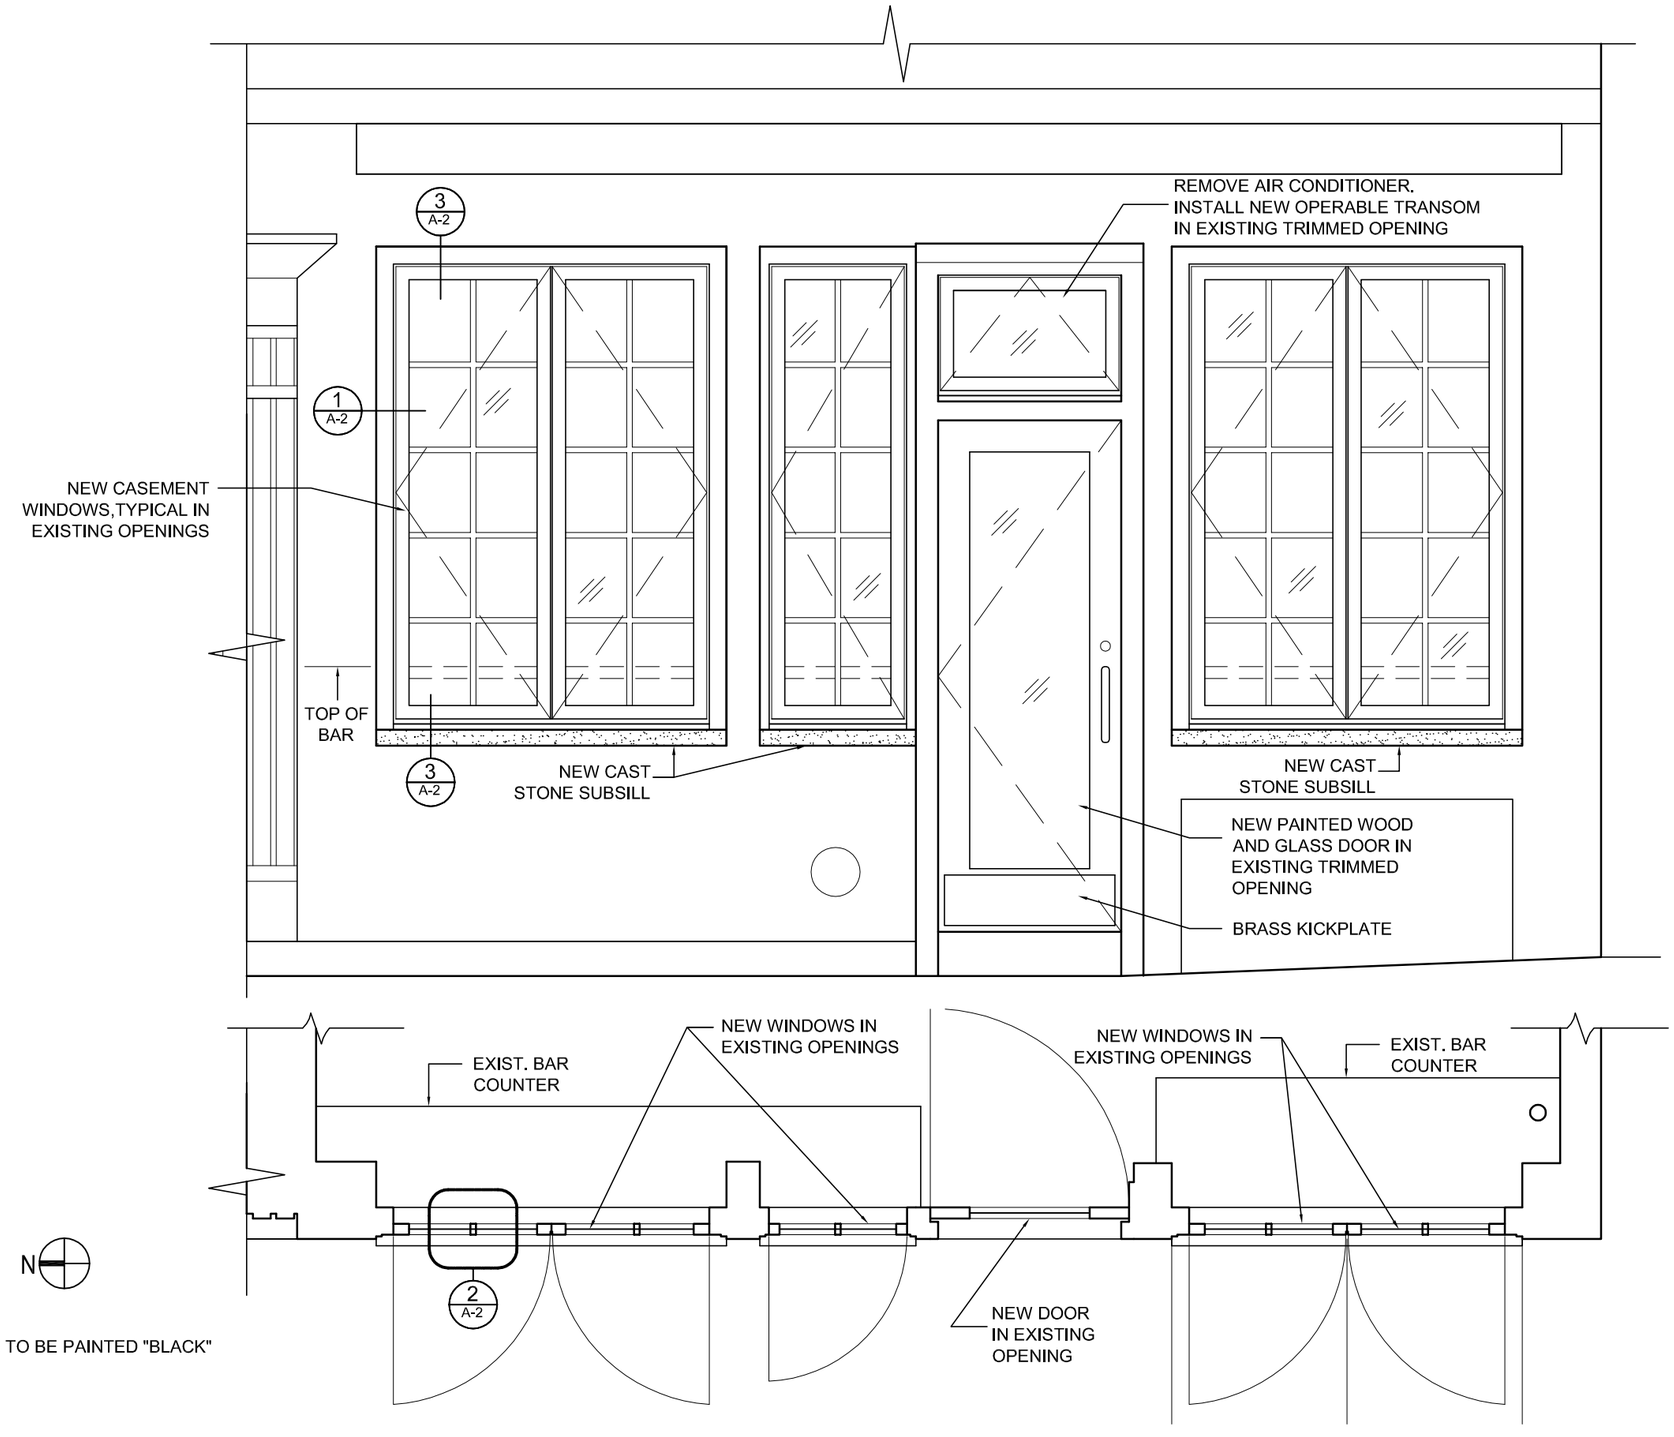

2 ELEVATION

SCALE : 1/2"= 1'-0"

1 PLAN

SCALE : 1/2"= 1'-0"

N

NOTE: DOOR AND WINDOWS TO BE PAINTED "BLACK"

422 HUDSON STREET
NEW YORK, N.Y. 10014

PROPOSED WINDOW/DOOR REPLACEMENT
LPC DOCKET #18-5114

A-1

Alta Indelman, Architect
451 Broome Street, New York , N.Y. 10013
Tel. (212) 219-1774 Fax (212) 219-0084
www.altaindelmanarchitect.com

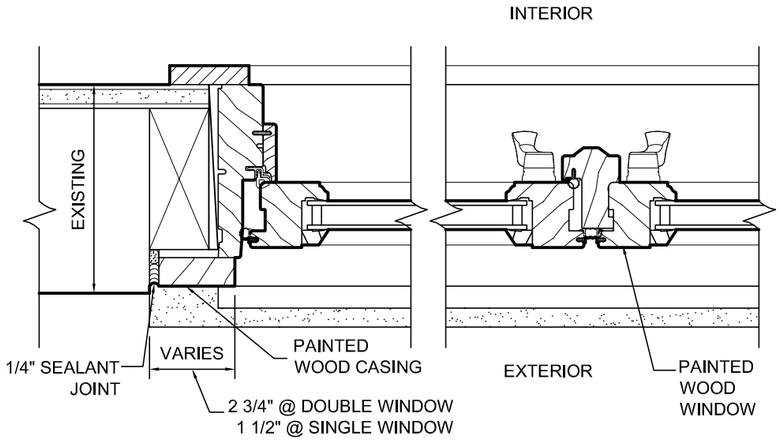

1 JAMB DETAIL

SCALE : 3"= 1'-0"

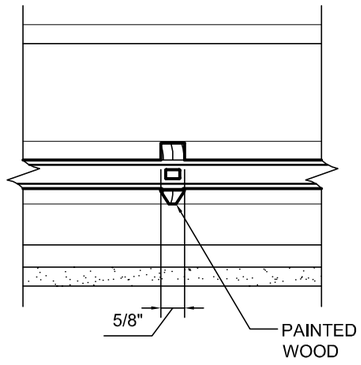

2 TYPICAL MUNTIN

SCALE : 3"= 1'-0"

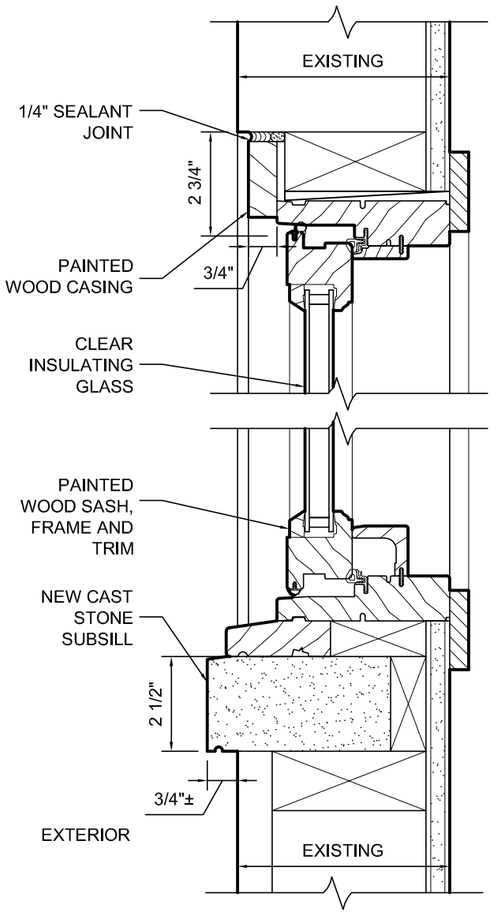

3 HEAD AND SILL DETAIL

SCALE : 3"= 1'-0"

422 HUDSON STREET
NEW YORK, N.Y. 10014

PROPOSED WINDOW DETAILS
LPC DOCKET #18-5114

A-2

Alta Indelman, Architect
451 Broome Street, New York , N.Y. 10013
Tel. (212) 219-1774 Fax (212) 219-0084
www.altaindelmanarchitect.com