363

SITE MAP

LOCATION MAP

DISTRICT MAP

TAX PHOTO

CURRENT PHOTO

PROPOSED RENDERING - AREA OF WORK

CURRENT PHOTO - AREA OF WORK

PROPOSED RENDERING - FULL FAÇADE

CURRENT PHOTO - FULL FAÇADE

APARTMENT LOBBY FAÇADE

LEFT FAÇADE - TRIBECA TAP HOUSE

RIGHT FAÇADE - AMERICAN CUT

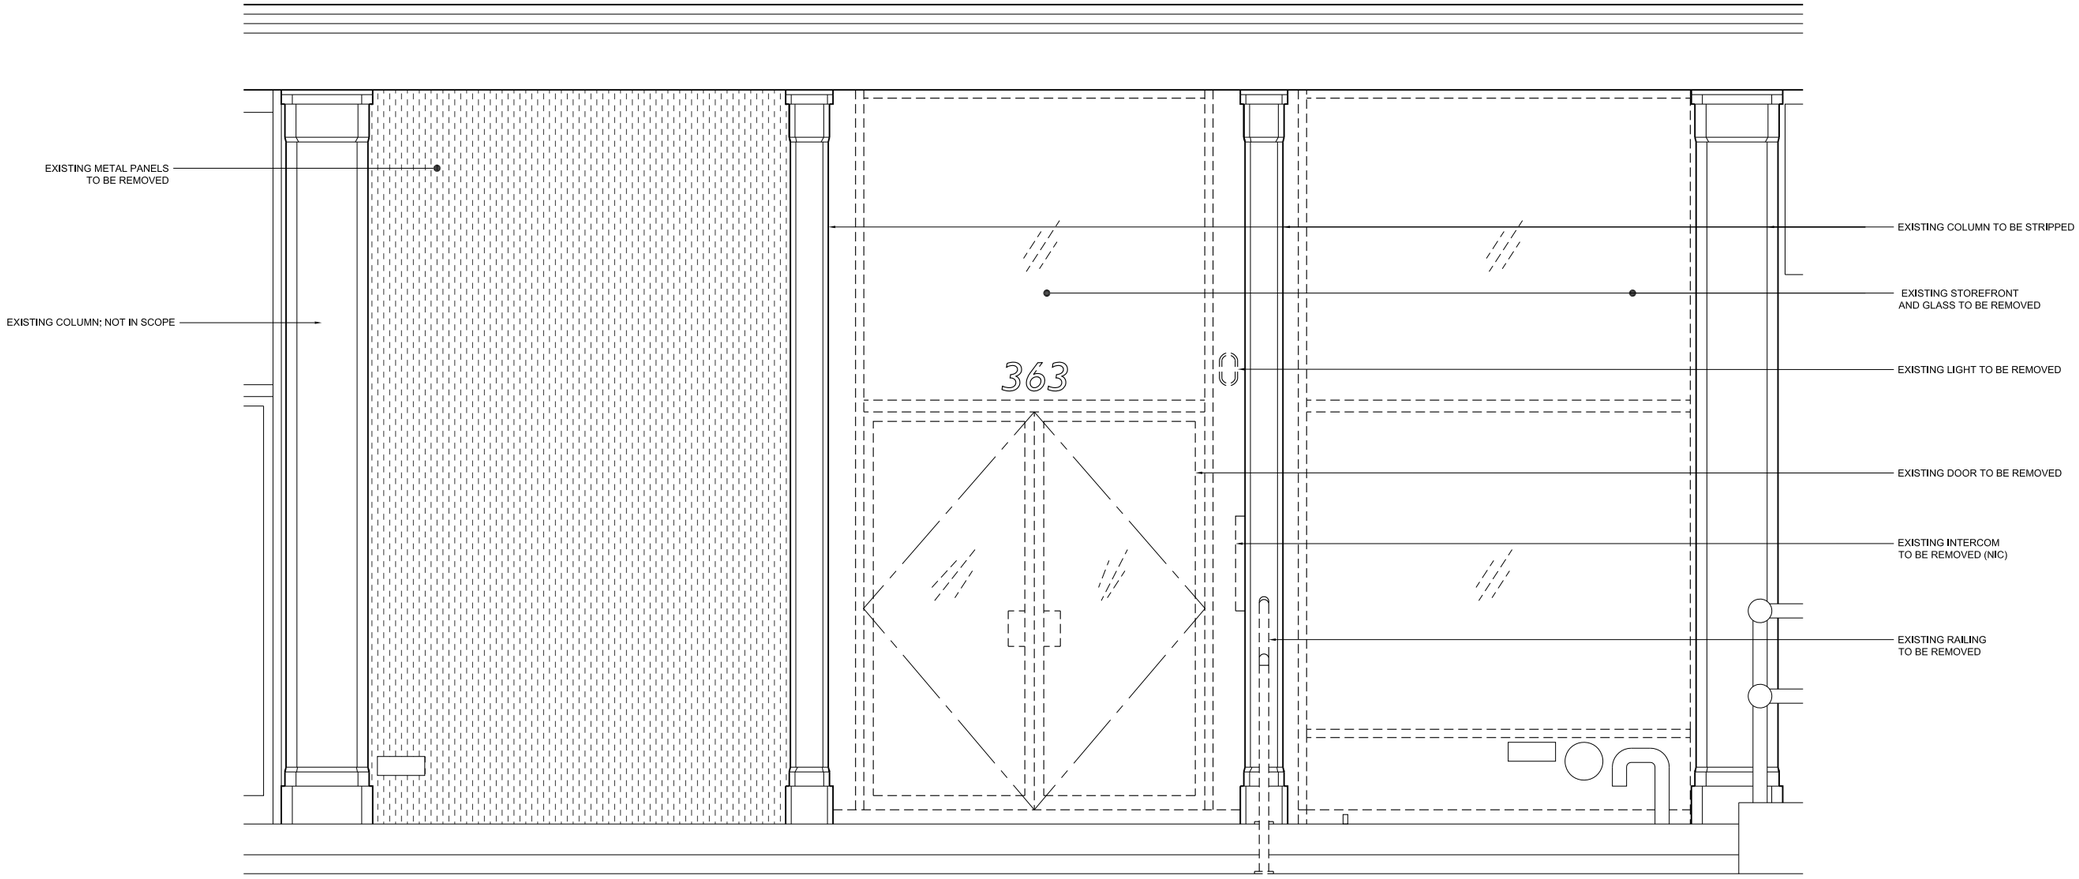

PARTIAL DEMOLITION BUILDING ELEVATION - SCOPE OF WORK
3/8” = 1’-0”

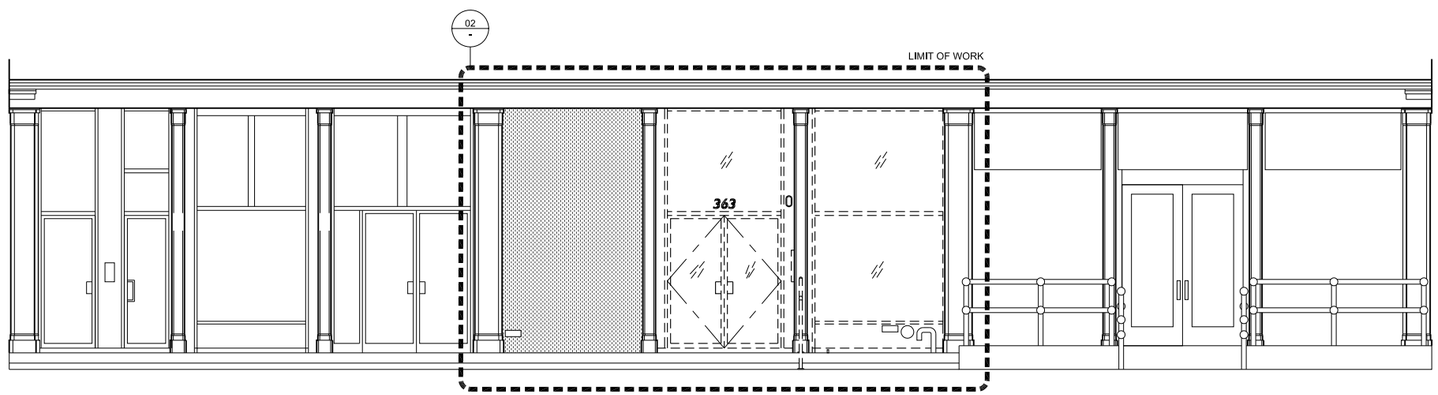

DEMOLITION BUILDING ELEVATION
1/8” = 1’-0”

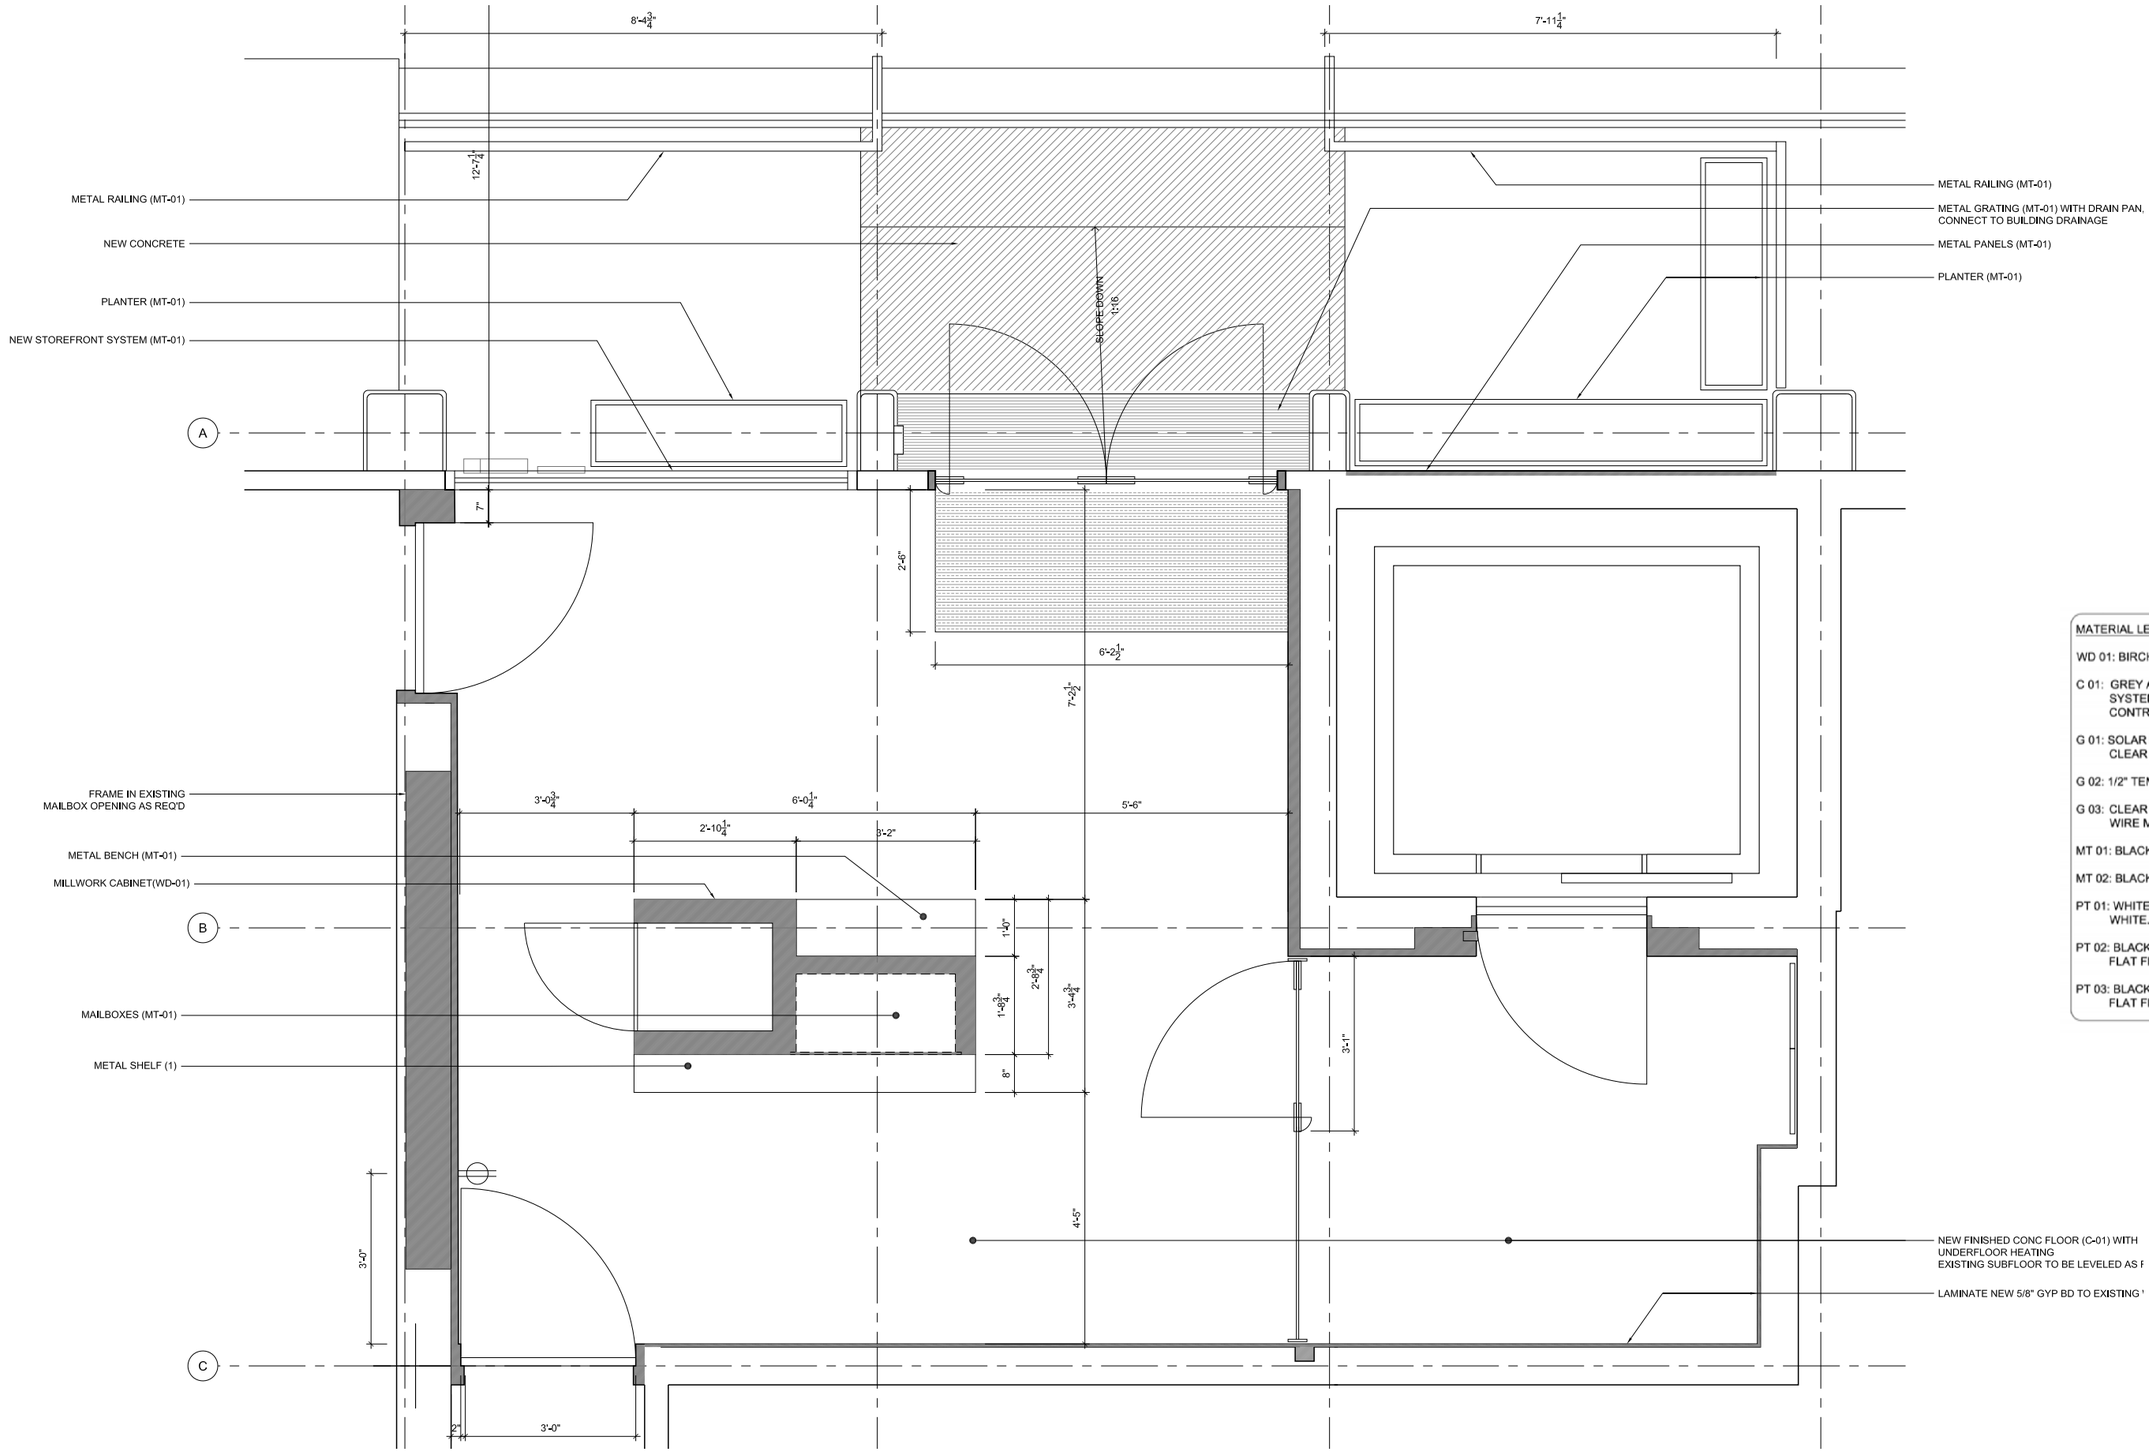

MATERIAL LEGEND:

WD 01: BIRCH PLYWOOD PANEL, CLEAR MATTE FINISH

C 01: GREY ASH, 3/8" THK. CONCRETE OVERLAY SYSTEM, CONCRETETIVITY BY COTURE CONTRETE SYSTEMS

G 01: SOLAR BAN 60 (2) STARPHIRE GLASS BELOW + CLEAR GLASS IG UNIT

G 02: 1/2" TEMPERED STARPHIRE GLASS

G 03: CLEAR FILMED 2HR FIRE RESISTANT GLASS WITH WIRE MESH

MT 01: BLACKENED STEEL

MT 02: BLACK SHOP PAINTED ALUMINUM

PT 01: WHITE PAINT, BENJAMIN MOORE SUPER WHITE. EGGSHELL FINISH.

PT 02: BLACK PAINT, BENJAMIN MOORE BLACK SATIN. FLAT FINISH

PT 03: BLACK PAINT, BENJAMIN MOORE BLACK SATIN. FLAT FINISH, EXTERIOR GRADE

CONSTRUCTION PLAN
3/8" = 1'-0"

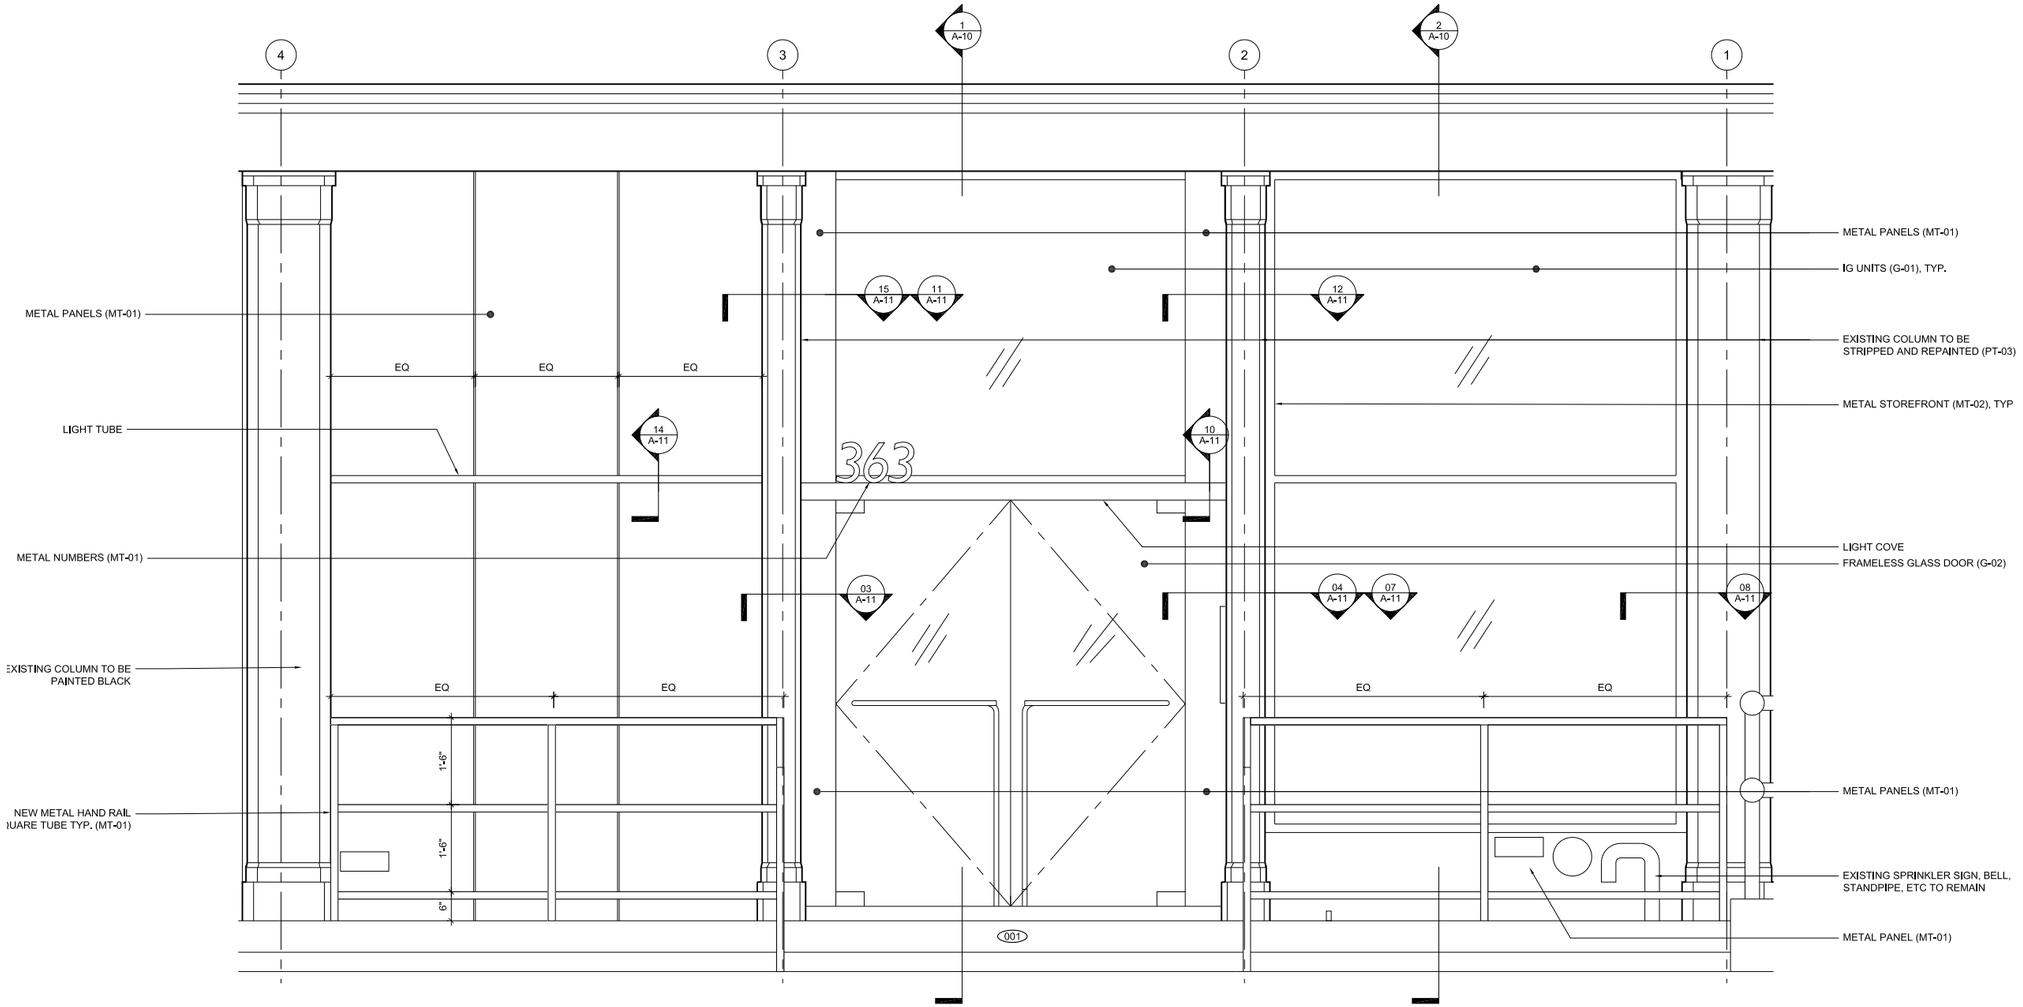

PARTIAL BUILDING ELEVATION - SCOPE OF WORK
3/8" = 1'-0"

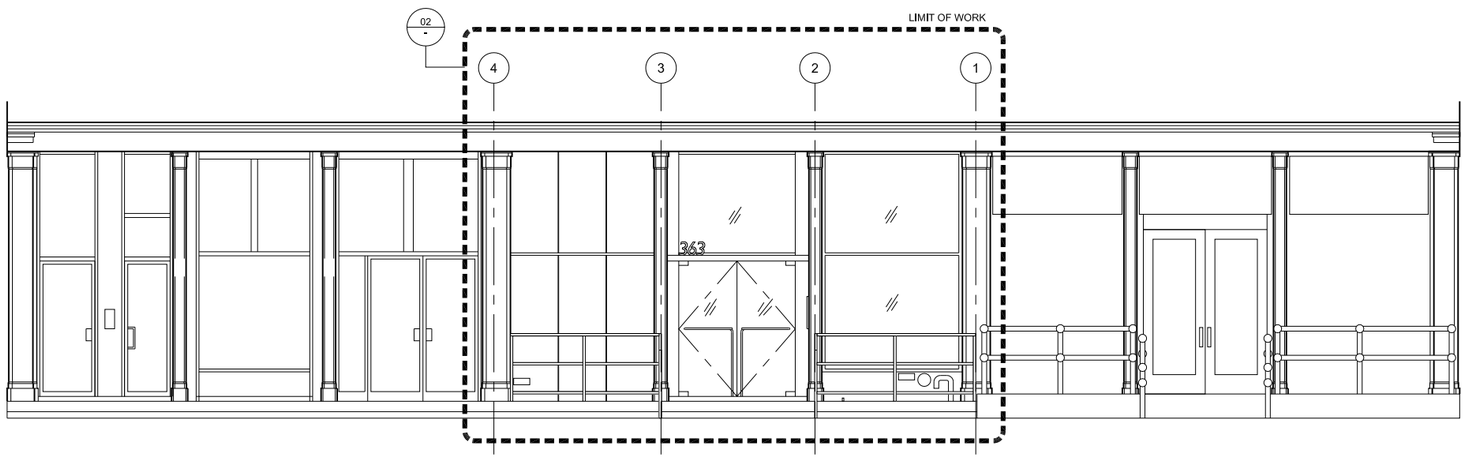

BUILDING ELEVATION
1/8" = 1'-0"

MATERIAL LEGEND:

WD 01: BIRCH PLYWOOD PANEL, CLEAR MATTE FINISH

C 01: GREY ASH, 3/8" THK. CONCRETE OVERLAY SYSTEM, CONCRETETIVITY BY COTURE CONTRETE SYSTEMS

G 01: SOLAR BAN 60 (2) STARPHIRE GLASS BELOW + CLEAR GLASS IG UNIT

G 02: 1/2" TEMPERED STARPHIRE GLASS

G 03: CLEAR FILMED 2HR FIRE RESISTANT GLASS WITH WIRE MESH

MT 01: BLACKENED STEEL

MT 02: BLACK SHOP PAINTED ALUMINUM

PT 01: WHITE PAINT, BENJAMIN MOORE SUPER WHITE. EGGSHELL FINISH.

PT 02: BLACK PAINT, BENJAMIN MOORE BLACK SATIN. FLAT FINISH

PT 03: BLACK PAINT, BENJAMIN MOORE BLACK SATIN. FLAT FINISH, EXTERIOR GRADE

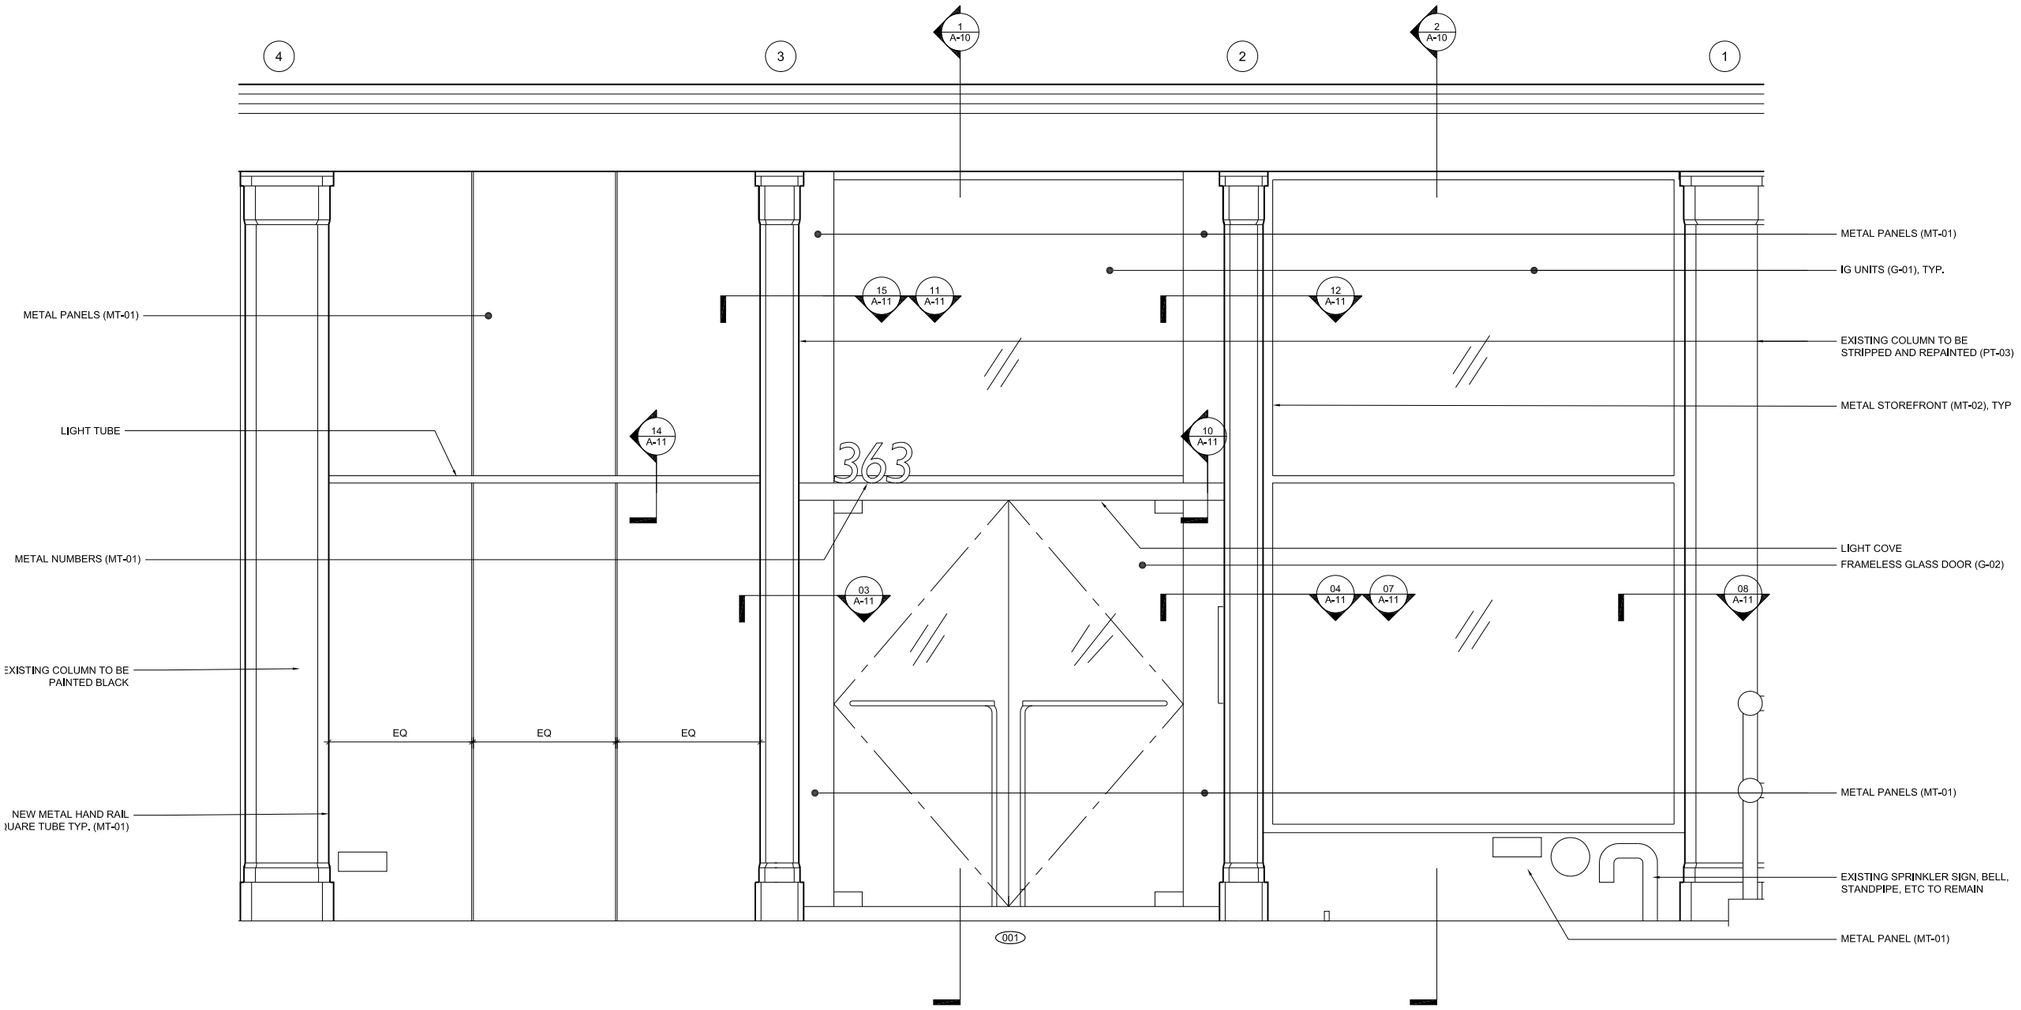

PARTIAL BUILDING ELEVATION - SCOPE OF WORK
3/8” = 1’-0”

MATERIAL LEGEND:

WD 01: BIRCH PLYWOOD PANEL, CLEAR MATTE FINISH

C 01: GREY ASH, 3/8" THK. CONCRETE OVERLAY SYSTEM, CONCRETETIVITY BY COTURE CONTRETE SYSTEMS

G 01: SOLAR BAN 60 (2) STARPHIRE GLASS BELOW + CLEAR GLASS IG UNIT

G 02: 1/2" TEMPERED STARPHIRE GLASS

G 03: CLEAR FILMED 2HR FIRE RESISTANT GLASS WITH WIRE MESH

MT 01: BLACKENED STEEL

MT 02: BLACK SHOP PAINTED ALUMINUM

PT 01: WHITE PAINT, BENJAMIN MOORE SUPER WHITE. EGGSHELL FINISH.

PT 02: BLACK PAINT, BENJAMIN MOORE BLACK SATIN. FLAT FINISH

PT 03: BLACK PAINT, BENJAMIN MOORE BLACK SATIN. FLAT FINISH, EXTERIOR GRADE

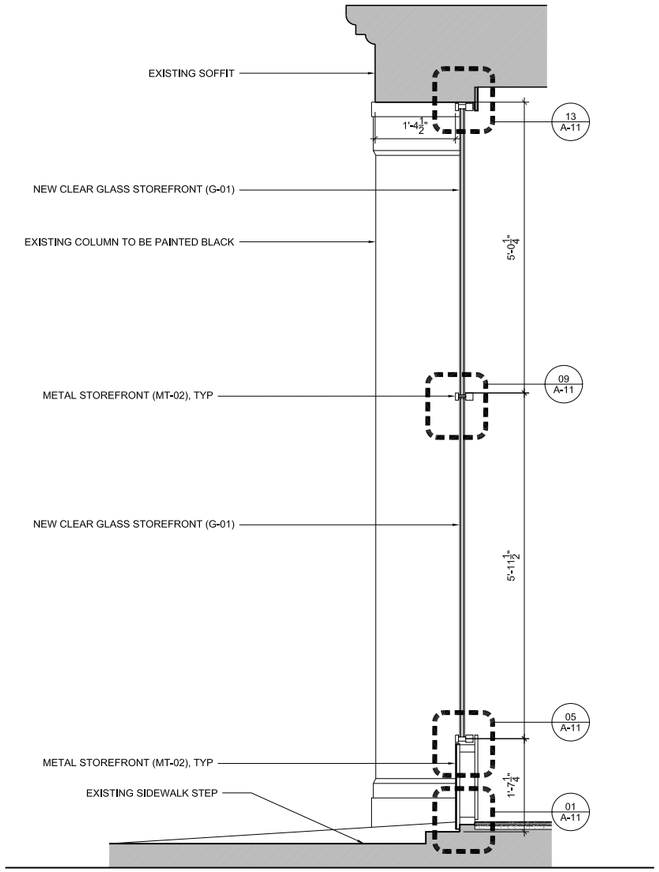

SECTION AT STORTFRONT
3/8” = 1’-0”

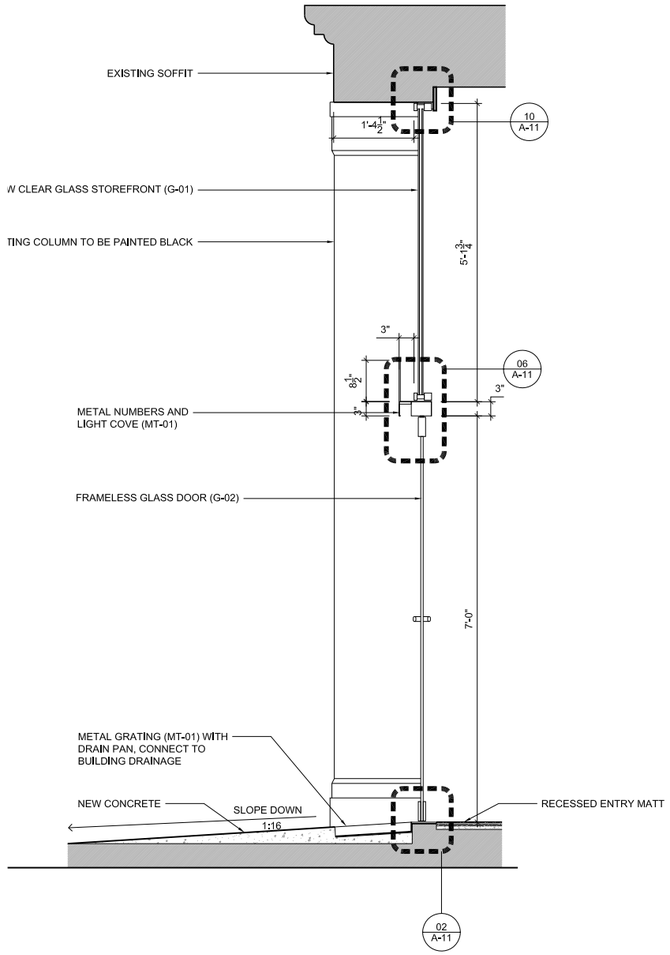

SECTION AT DOOR
3/8” = 1’-0”

MATERIAL LEGEND:

WD 01: BIRCH PLYWOOD PANEL, CLEAR MATTE FINISH

C 01: GREY ASH, 3/8" THK. CONCRETE OVERLAY SYSTEM, CONCRETETIVITY BY COTURE CONTRETE SYSTEMS

G 01: SOLAR BAN 60 (2) STARPHIRE GLASS BELOW + CLEAR GLASS IG UNIT

G 02: 1/2" TEMPERED STARPHIRE GLASS

G 03: CLEAR FILMED 2HR FIRE RESISTANT GLASS WITH WIRE MESH

MT 01: BLACKENED STEEL

MT 02: BLACK SHOP PAINTED ALUMINUM

PT 01: WHITE PAINT, BENJAMIN MOORE SUPER WHITE. EGGSHELL FINISH.

PT 02: BLACK PAINT, BENJAMIN MOORE BLACK SATIN. FLAT FINISH

PT 03: BLACK PAINT, BENJAMIN MOORE BLACK SATIN. FLAT FINISH, EXTERIOR GRADE

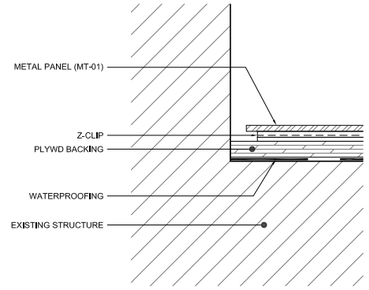

15 DETAIL
SCALE: 6" = 1'-0"

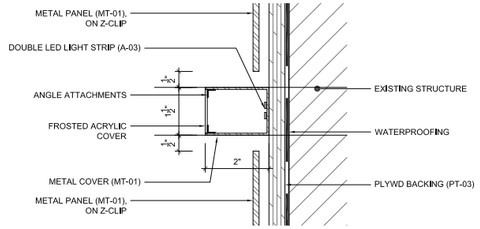

14 DETAIL
SCALE: 6" = 1'-0"

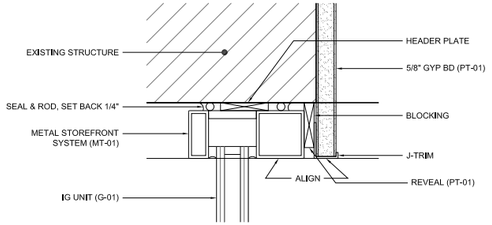

13 DETAIL
SCALE: 6" = 1'-0"

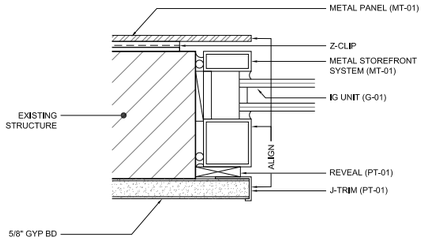

12 DETAIL
SCALE: 6" = 1'-0"

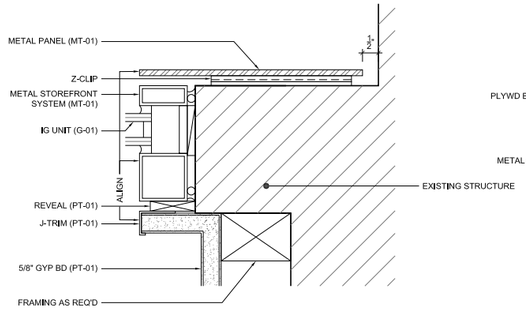

11 DETAIL
SCALE: 6" = 1'-0"

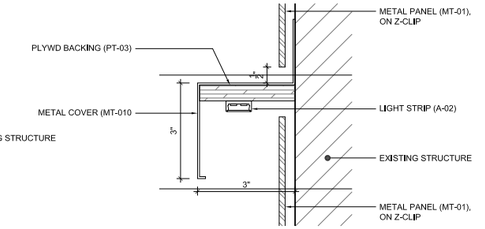

10 DETAIL
SCALE: 6" = 1'-0"

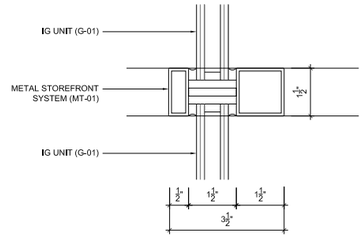

09 DETAIL
SCALE: 6" = 1'-0"

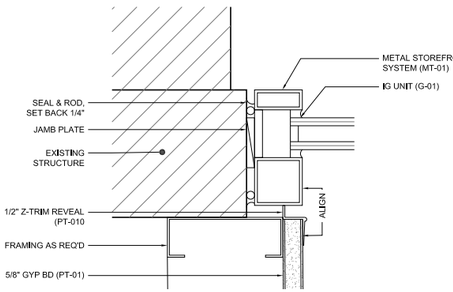

08 DETAIL
SCALE: 6" = 1'-0"

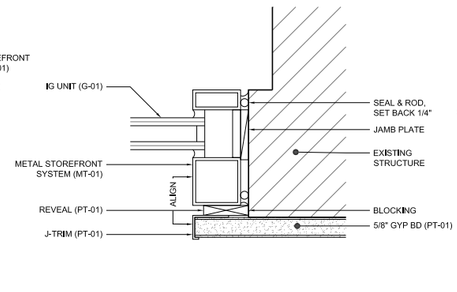

07 DETAIL
SCALE: 6" = 1'-0"

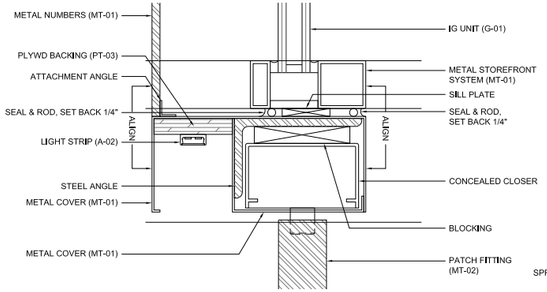

06 DETAIL
SCALE: 6" = 1'-0"

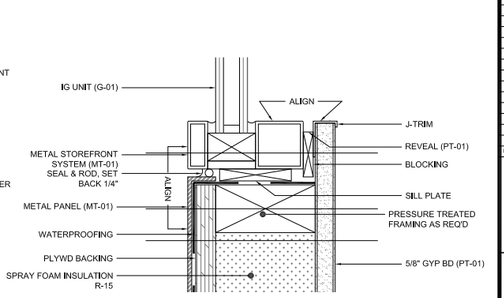

05 DETAIL
SCALE: 6" = 1'-0"

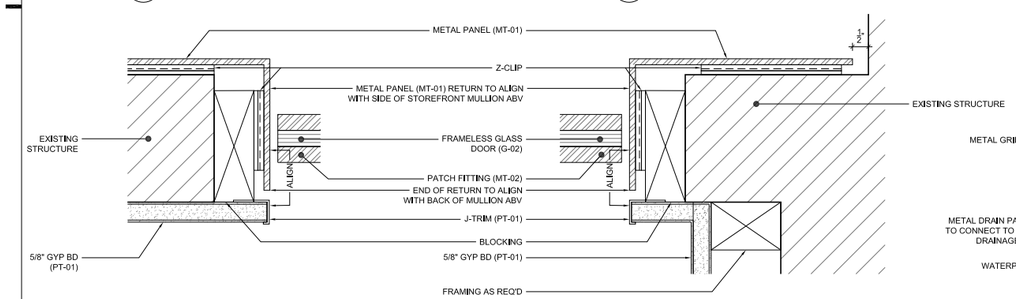

04 DETAIL
SCALE: 6" = 1'-0"

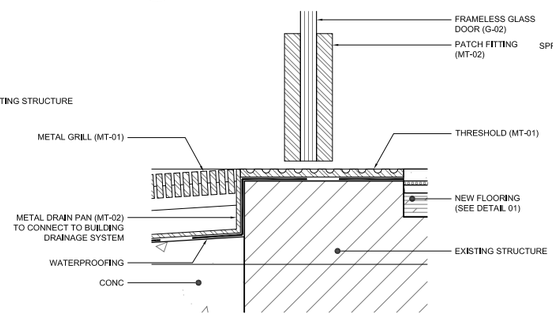

03 DETAIL
SCALE: 6" = 1'-0"

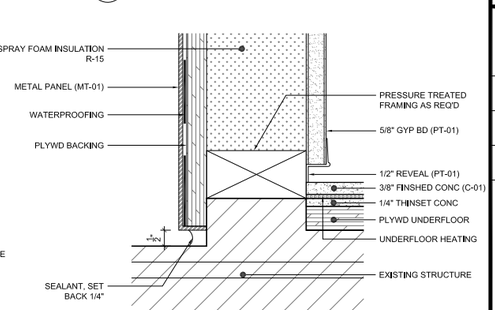

02 DETAIL
SCALE: 6" = 1'-0"

01 DETAIL
SCALE: 6" = 1'-0"

NOTES:

MATERIAL LEGEND:

WD 01: BIRCH PLYWOOD PANEL, CLEAR MATTE FINISH

C 01: GREY ASH, 3/8" THK. CONCRETE OVERLAY SYSTEM, CONCRETETIVITY BY COTURE CONTRETE SYSTEMS

G 01: SOLAR BAN 60 (2) STARPHIRE GLASS BELOW + CLEAR GLASS IG UNIT

G 02: 1/2" TEMPERED STARPHIRE GLASS

G 03: CLEAR FILMED 2HR FIRE RESISTANT GLASS WITH WIRE MESH

MT 01: BLACKENED STEEL

MT 02: BLACK SHOP PAINTED ALUMINUM

PT 01: WHITE PAINT, BENJAMIN MOORE SUPER WHITE, EGGSHELL FINISH.

PT 02: BLACK PAINT, BENJAMIN MOORE BLACK SATIN, FLAT FINISH

PT 03: BLACK PAINT, BENJAMIN MOORE BLACK SATIN, FLAT FINISH, EXTERIOR GRADE

REV #	DATE	REASON FOR ISSUE	CHECKED
	12/26/14	PERMIT SET	

ARCHITECT:
buro
Buro Koray Duman
866 6th Ave. 11th floor
NY, NY 10001

PROJECT:
363 GREENWICH ST LOBBY
NEW YORK 10013 NY

CLIENT:
MONDO CONDO

SHEET TITLE:
DETAILS

SCALE:
AS NOTED

SEAL & SIGNATURE

NOT FOR CONSTRUCTION

DATE:	14/12/26
PROJECT NO:	B1412
DRAWING BY:	SF
CHK BY:	KD

DRAWING NO:
A700.00

PAGE NO:
11 OF 00

copyright © 2014 buro koray duman architecture PLLC all ideas, designs, arrangements and plans indicated or represented by this drawing are owned by and the property of buro koray duman architecture PLLC and were created, evolved, and developed for use on, and in connection with the specified project. None of such ideas, designs, arrangements or plans shall be used without the written permission of buro koray duman architecture PLLC

BLACKENED STEEL

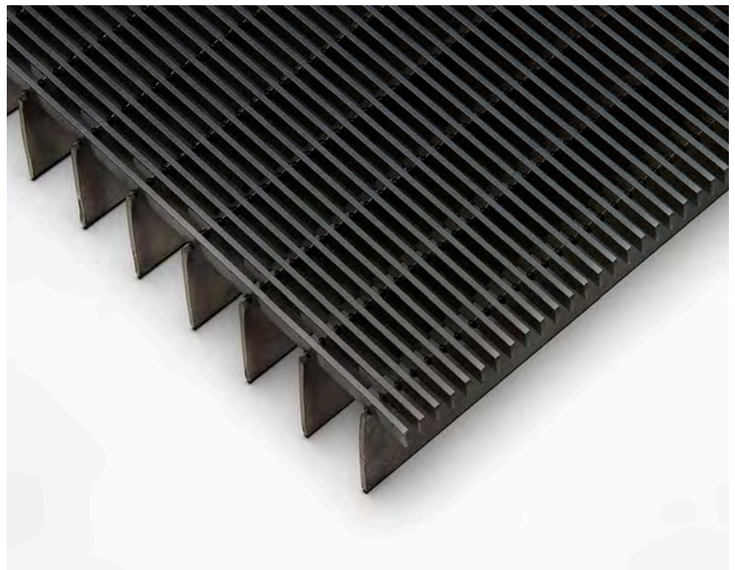

ENTRY GRILL

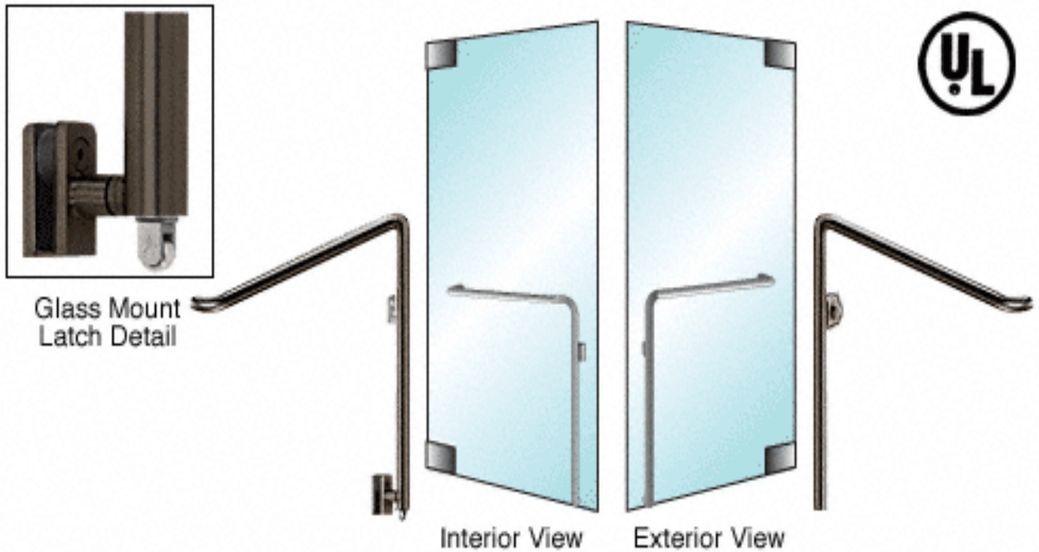

DOOR HARDWARE