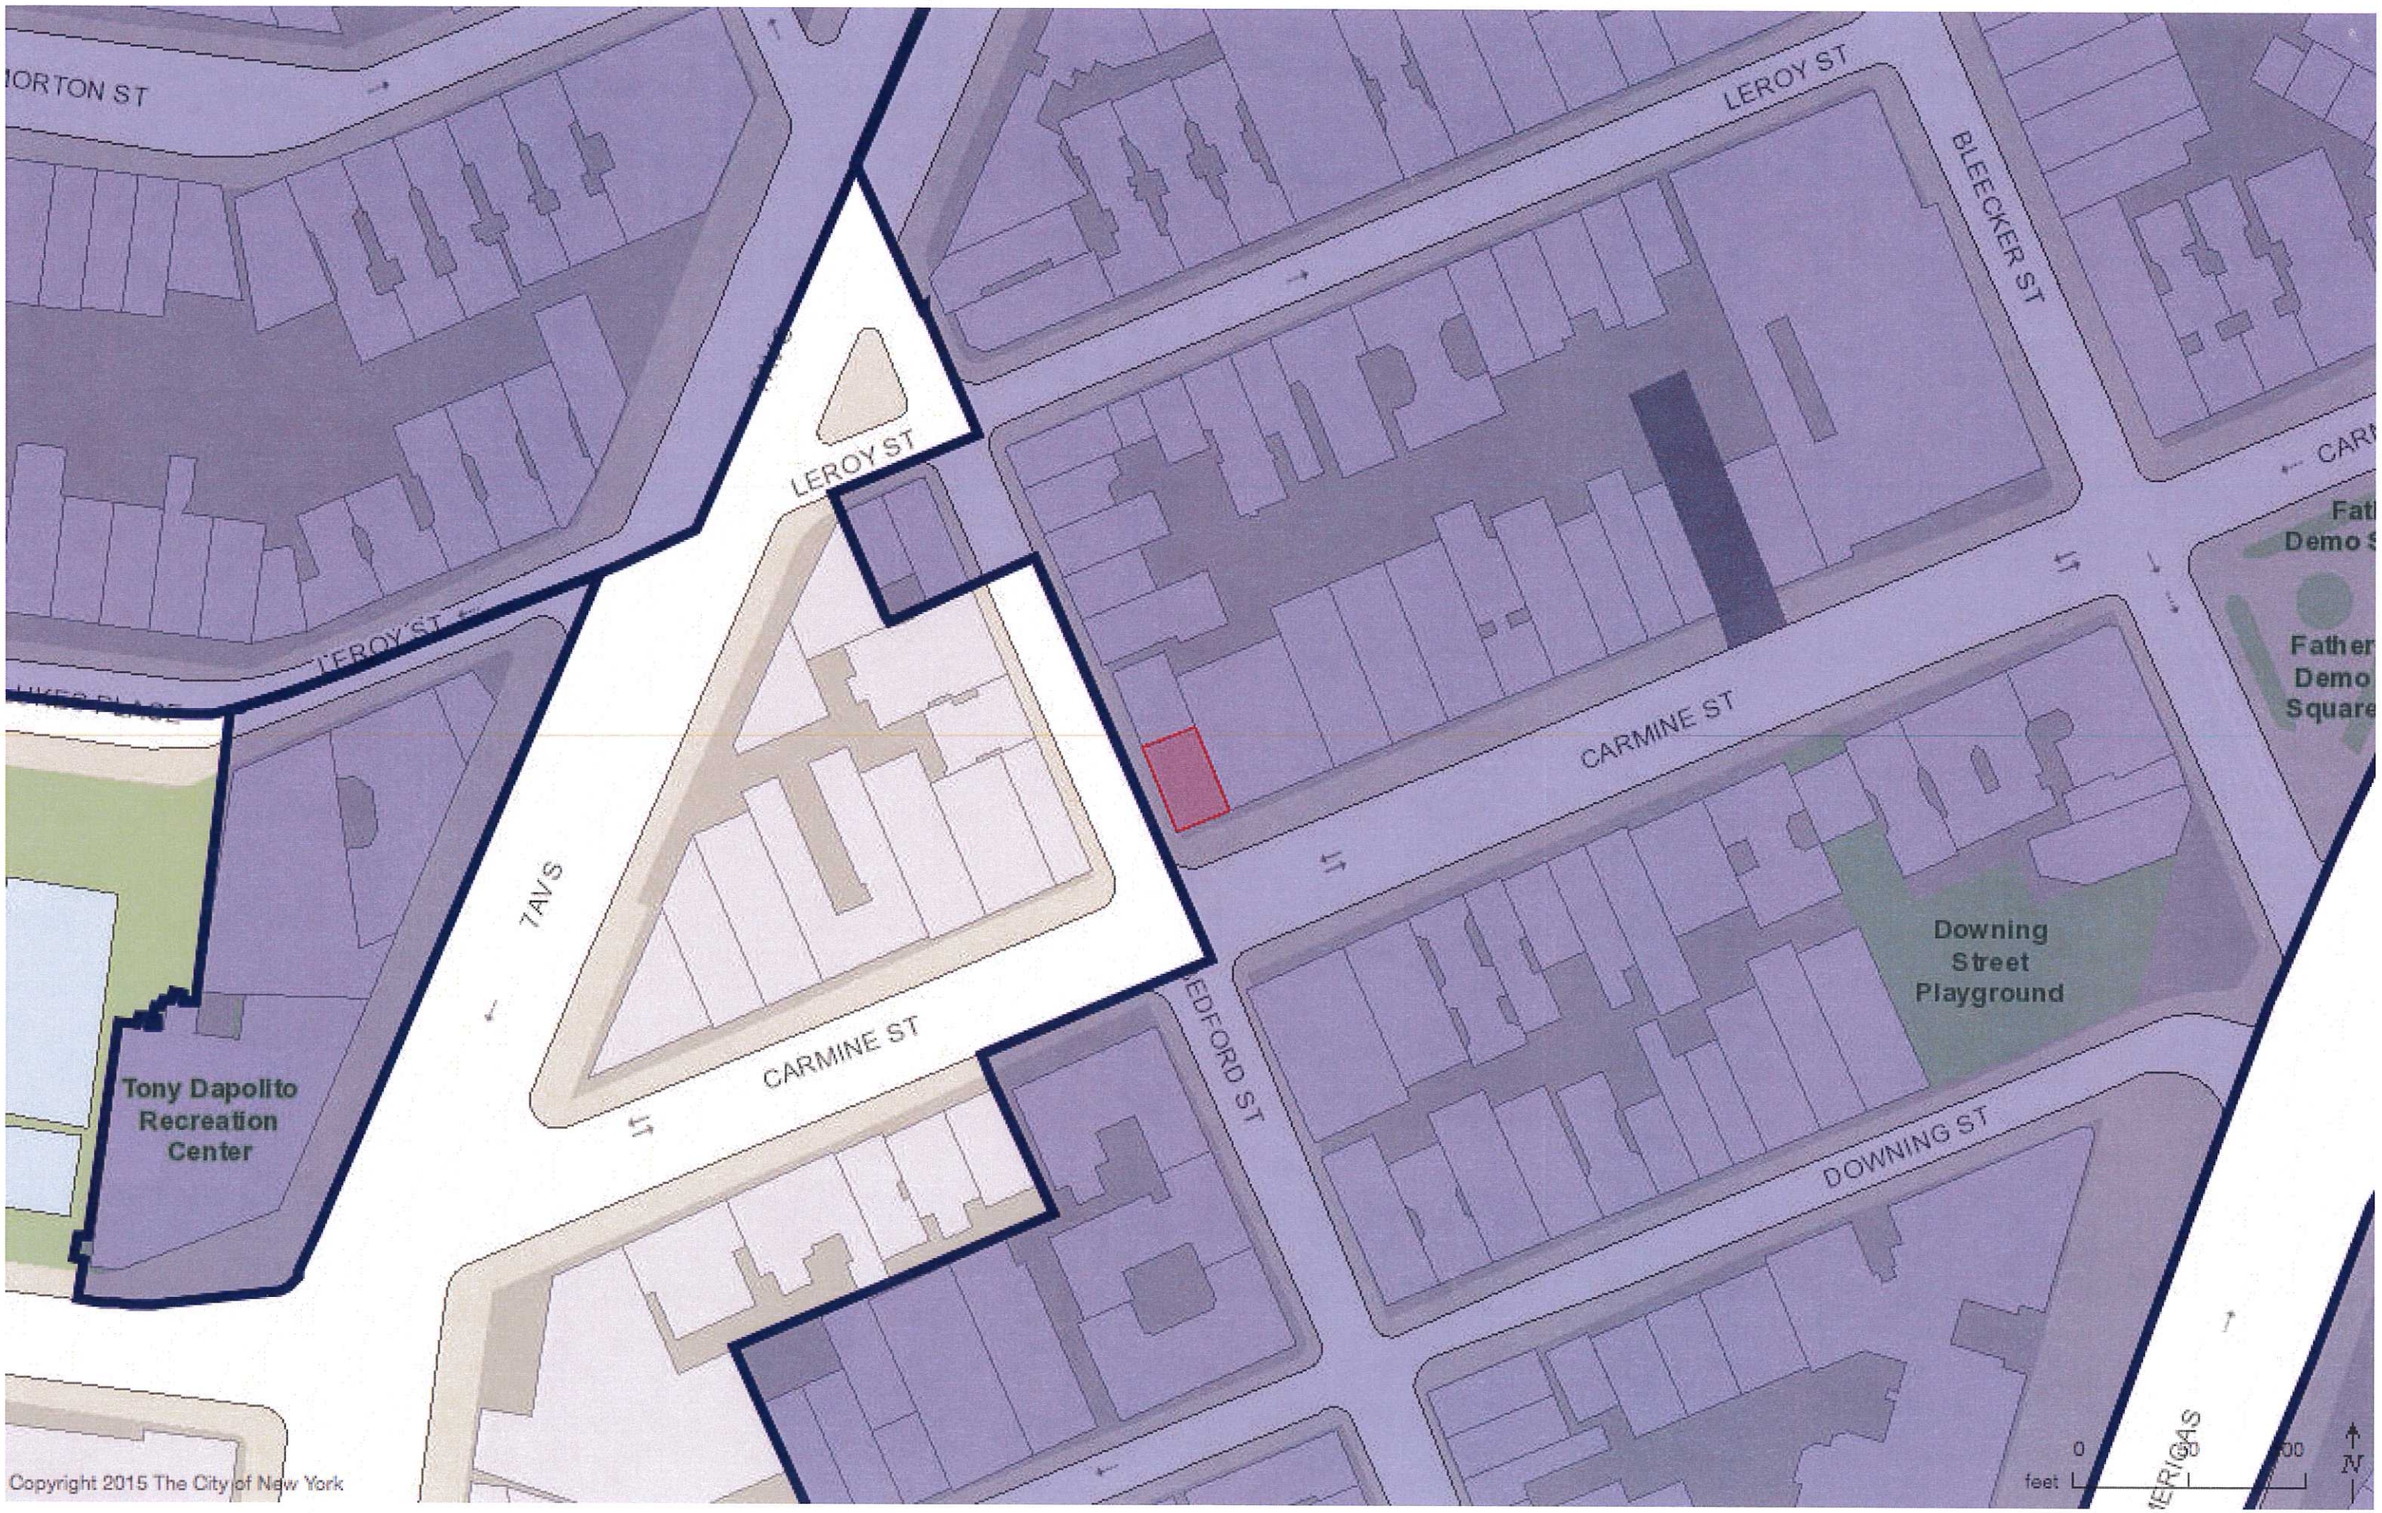
ORTON ST
LEROY ST
LEROY ST
BLEECKER ST
LEROY ST
CARMINE ST
7AVS
CARMINE ST
CARMINE ST
BEDFORD ST
DOWNING ST
Downing Street Playground
Tony Dapolito Recreation Center
Copyright 2015 The City of New York
0
feet
N

Banner
Banner Grocers
586 -42

49 CARMINE ST.

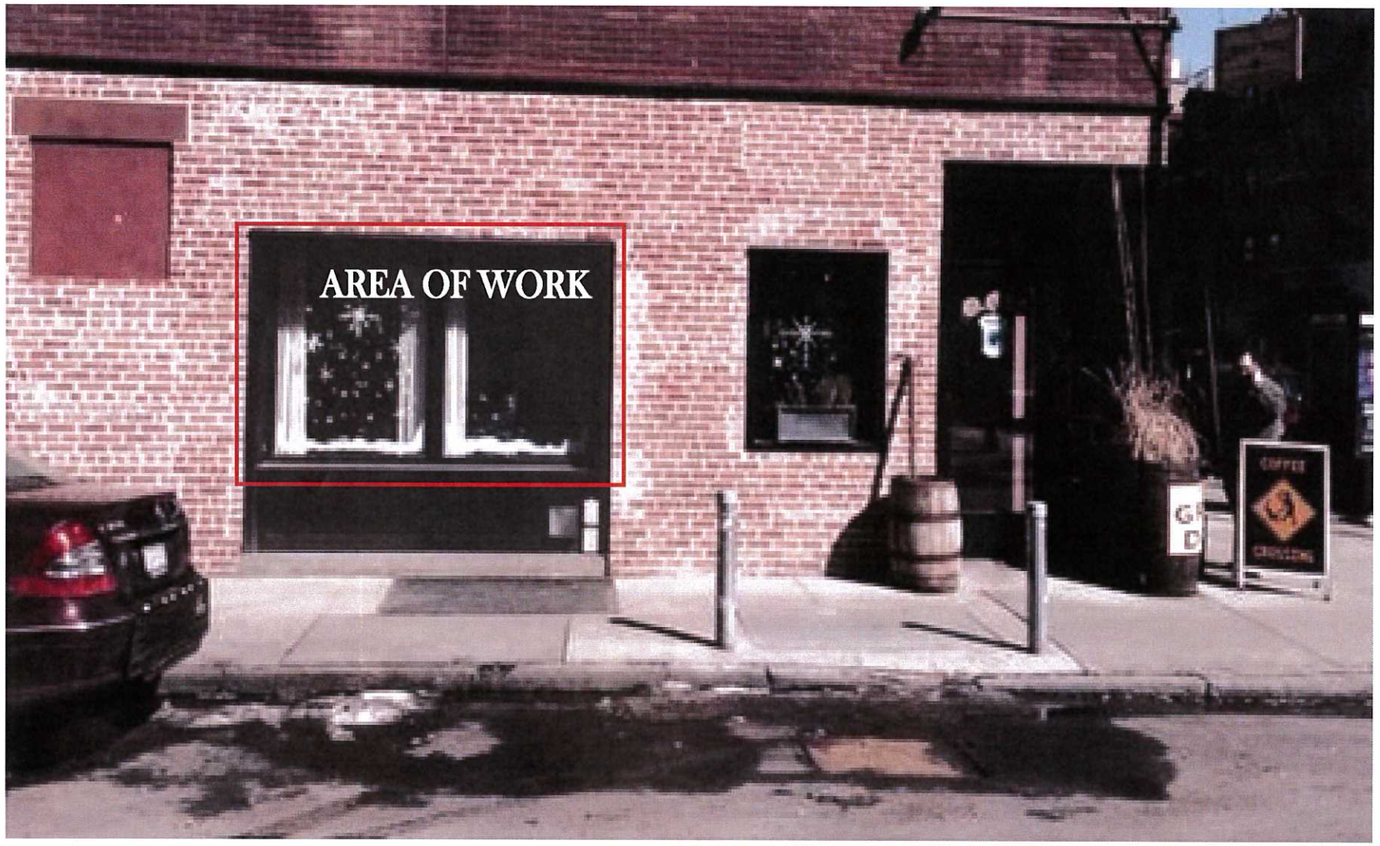

REMOVE EXISTING STOREFRONT WINDOWS
BEDFORD ST SIDE

REMOVE EXISTING STOREFRONT WINDOWS
BEDFORD ST SIDE

49 CARMINE ST.

REMOVE EXISTING STOREFRONT WINDOWS
CARMINE ST SIDE

49 CARMINE ST.
EXISTING STORE FRONT DISPLAY WINDOWS
BEDFORD ST. SIDE

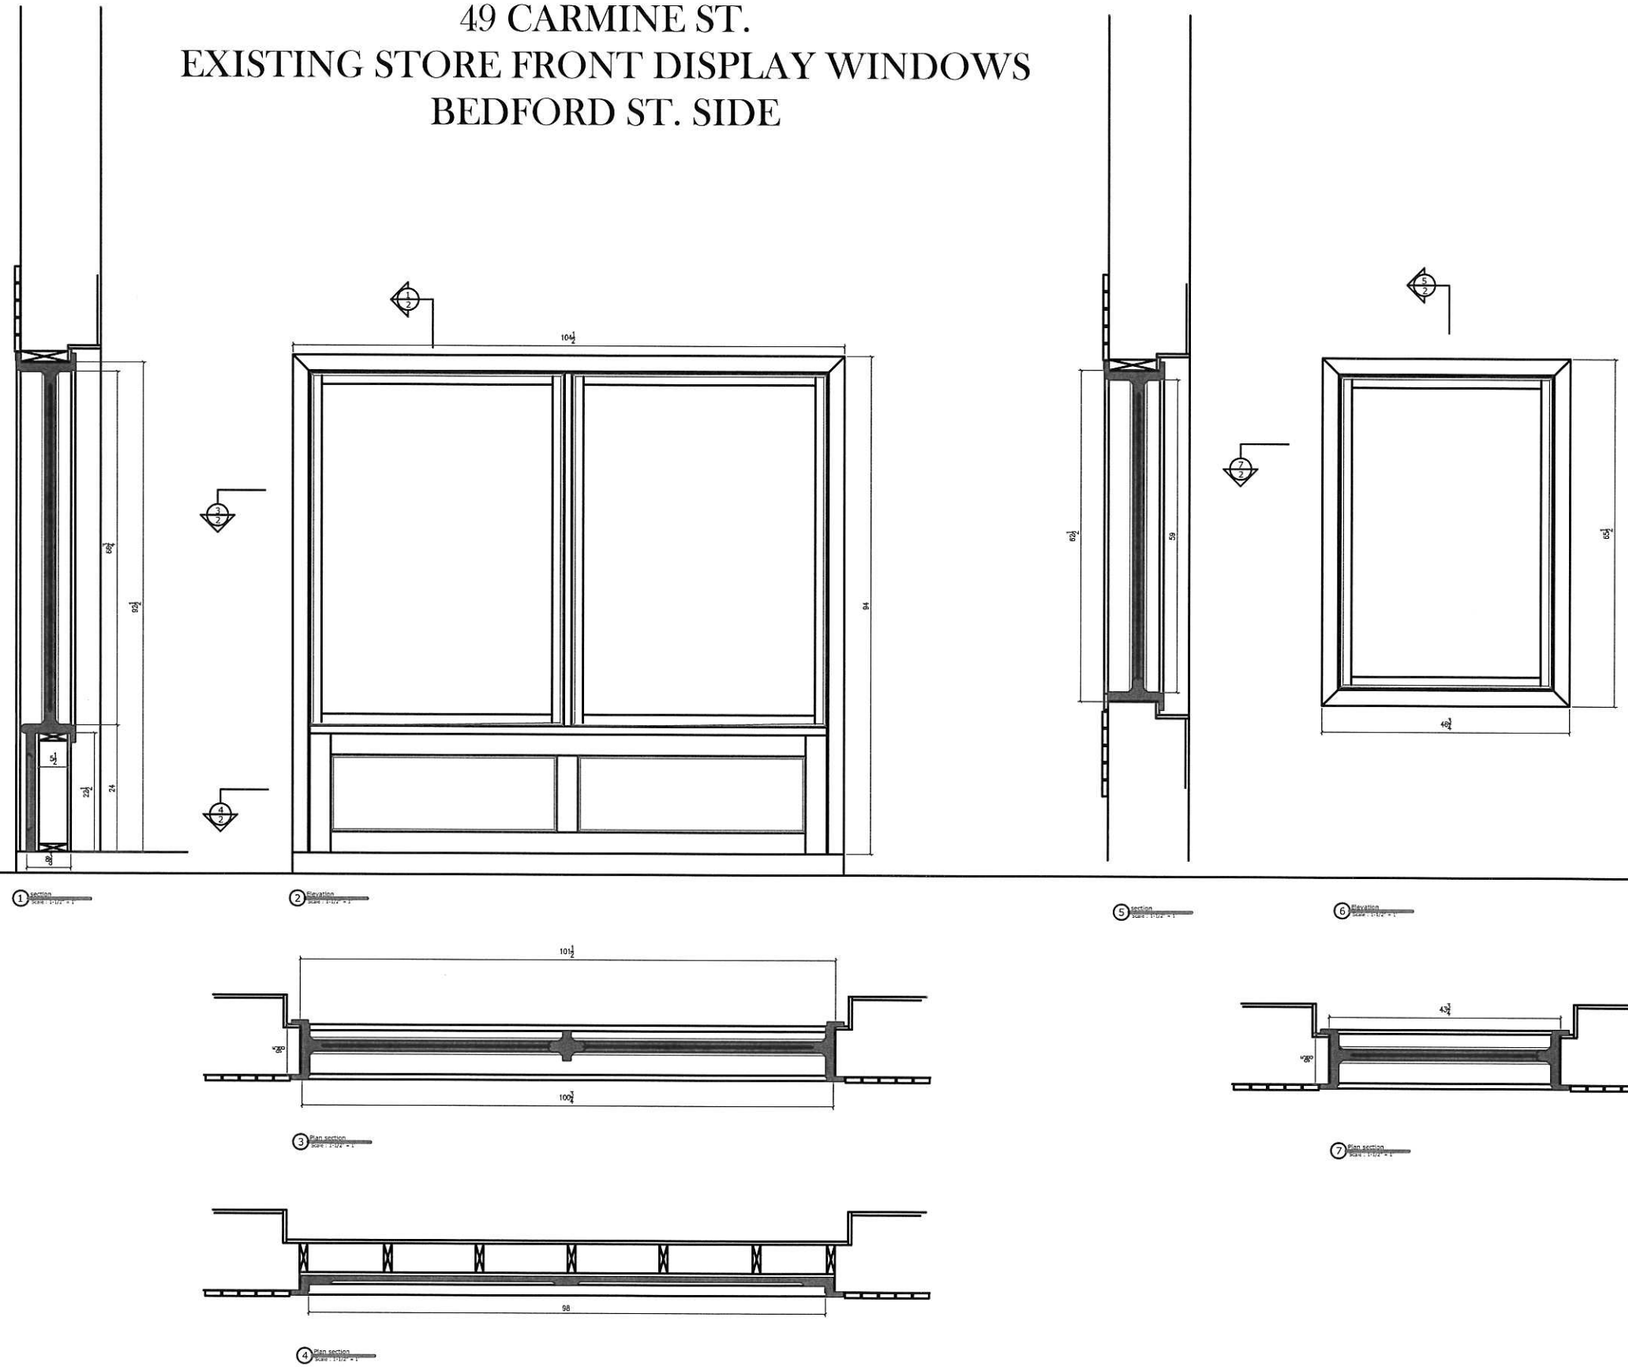

DATE: 01/12/14

TITLE:

SCALE: AS NOTED

40 Carmine st

Page 2

Store front

49 CARMINE ST.
EXISTING STORE FRONT DISPLAY WINDOWS
CARMINE ST. SIDE

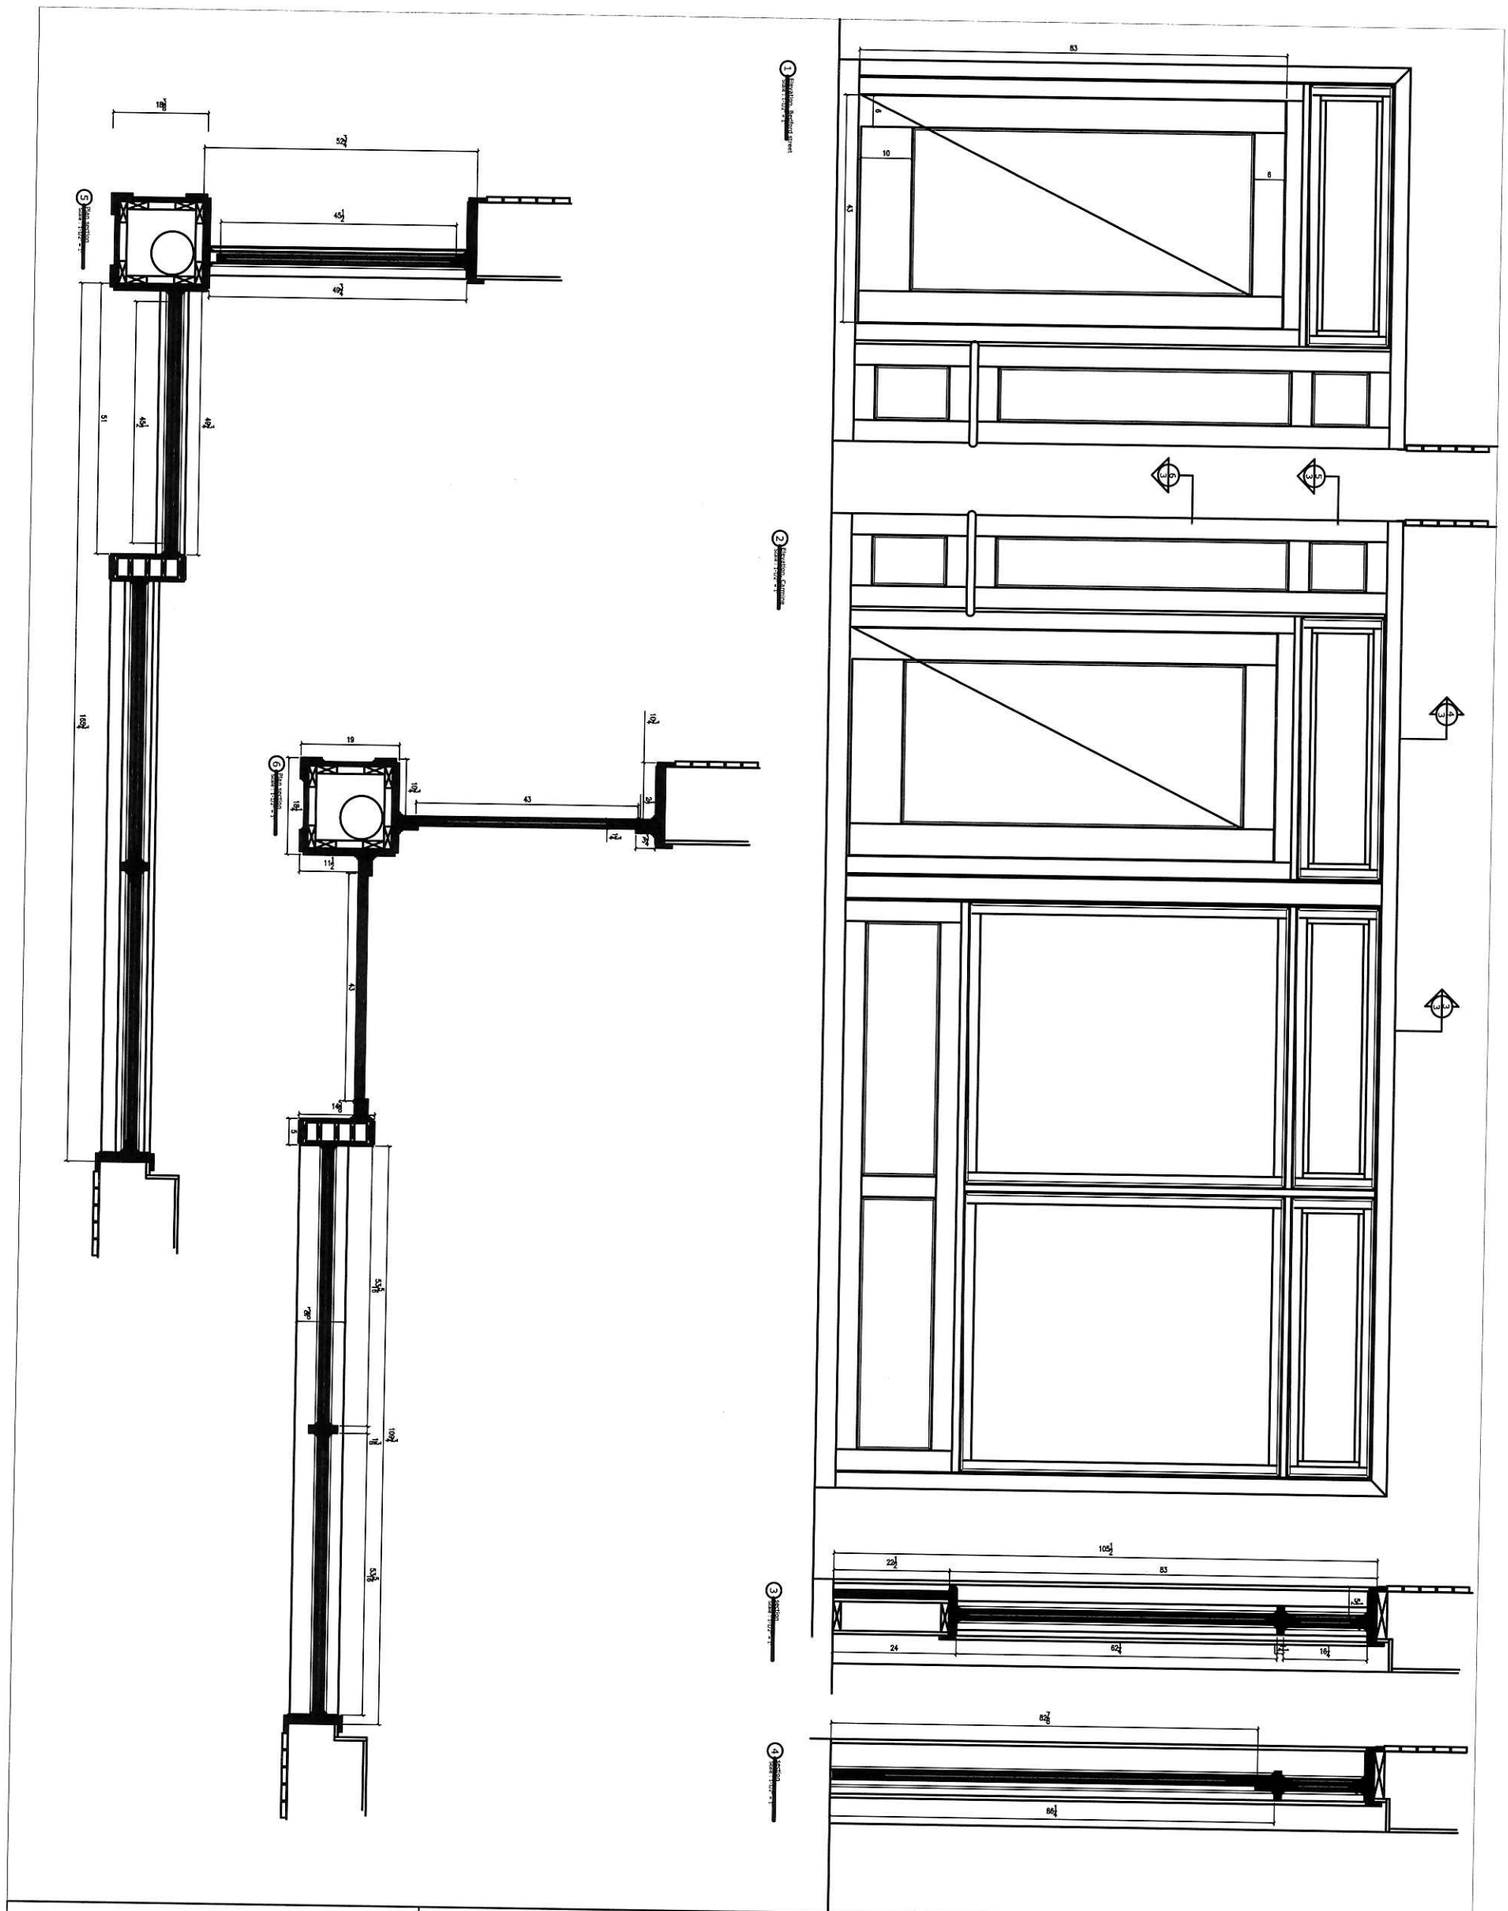

Page 3 Store front	40 Carmine st	TITLE:		DATE: 01/12/14
		SCALE: AS NOTED		

49 CARMINE ST.
PROPOSED ALTERATION OF STORE FRONT DISPLAY WINDOWS
BEFORD ST. SIDE

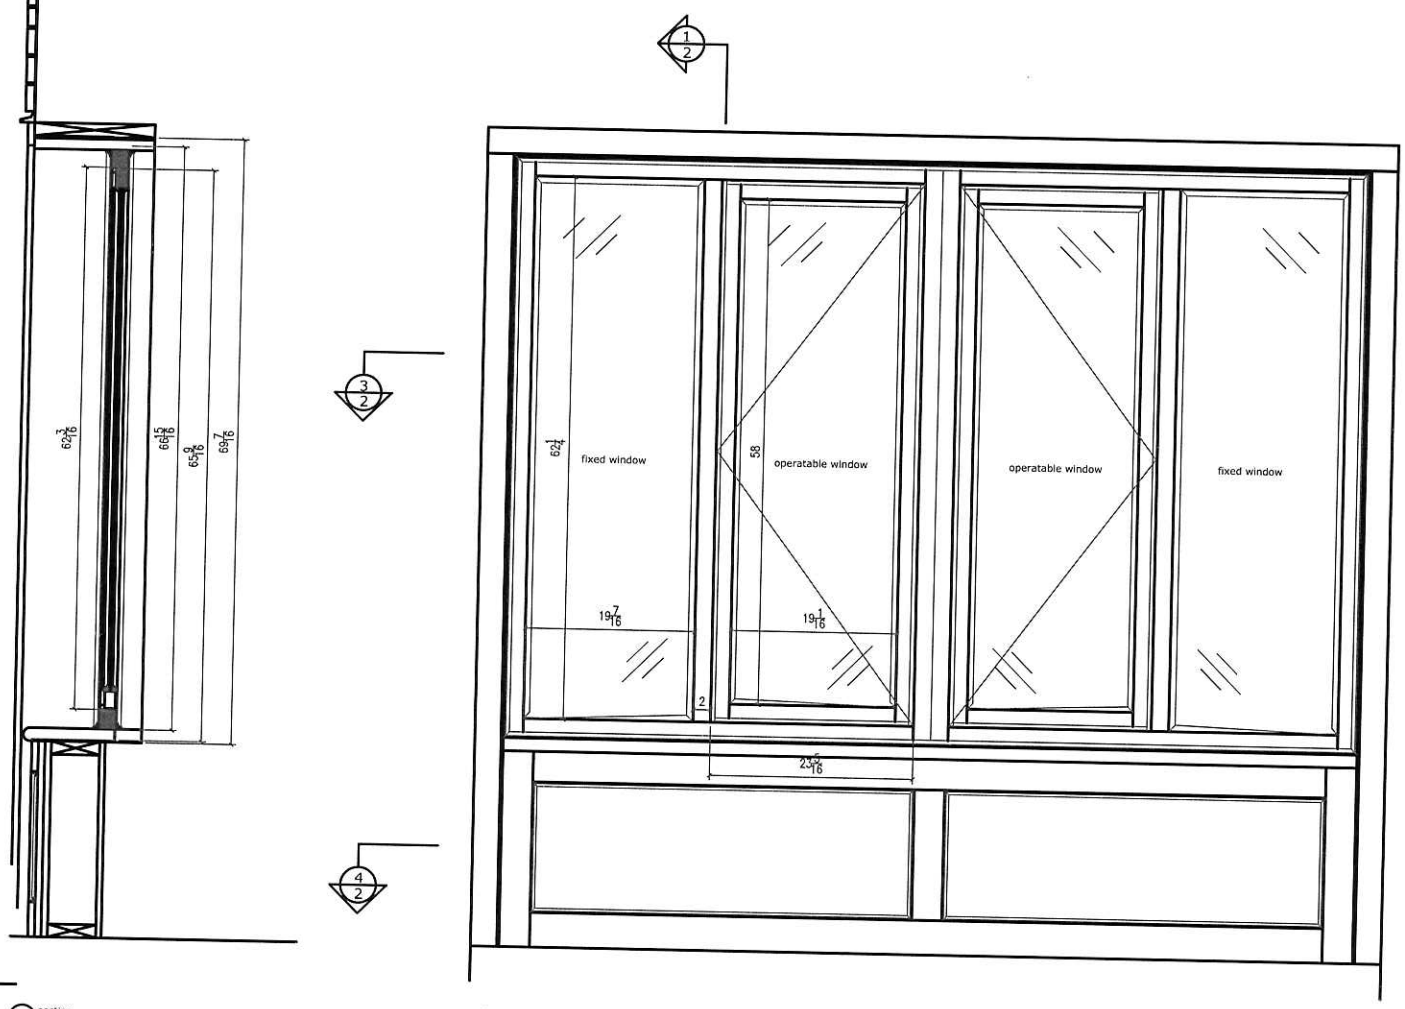

1 section
Scale : 1-1/2" = 1'

2 Elevation
Scale : 1-1/2" = 1'

PROPOSED
STORE FRONT
WINDOWS
BEDFORD ST
SIDE

WINDOW
FRAME
TO MATCH
PRE-EXISTING
WOOD TRIM

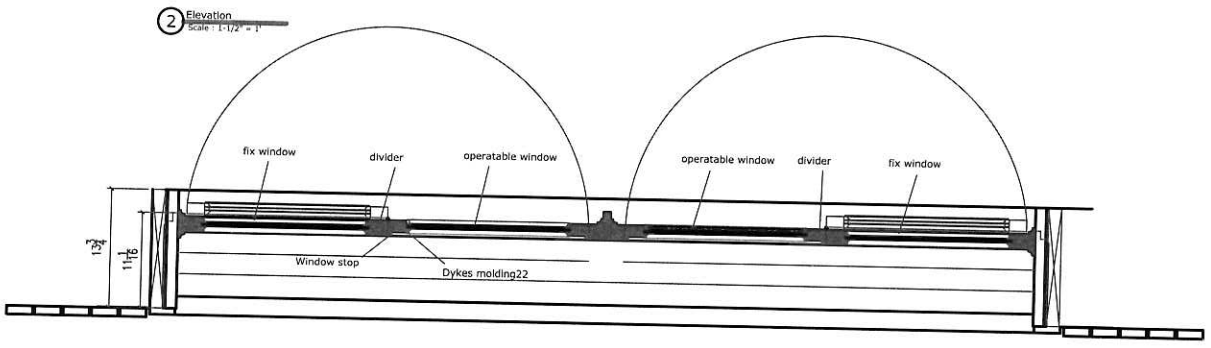

3 Plan section
Scale : 1-1/2" = 1'

49 CARMINE ST.
PROPOSED ALTERATION OF STORE FRONT DISPLAY WINDOWS
CARMINE ST. SIDE

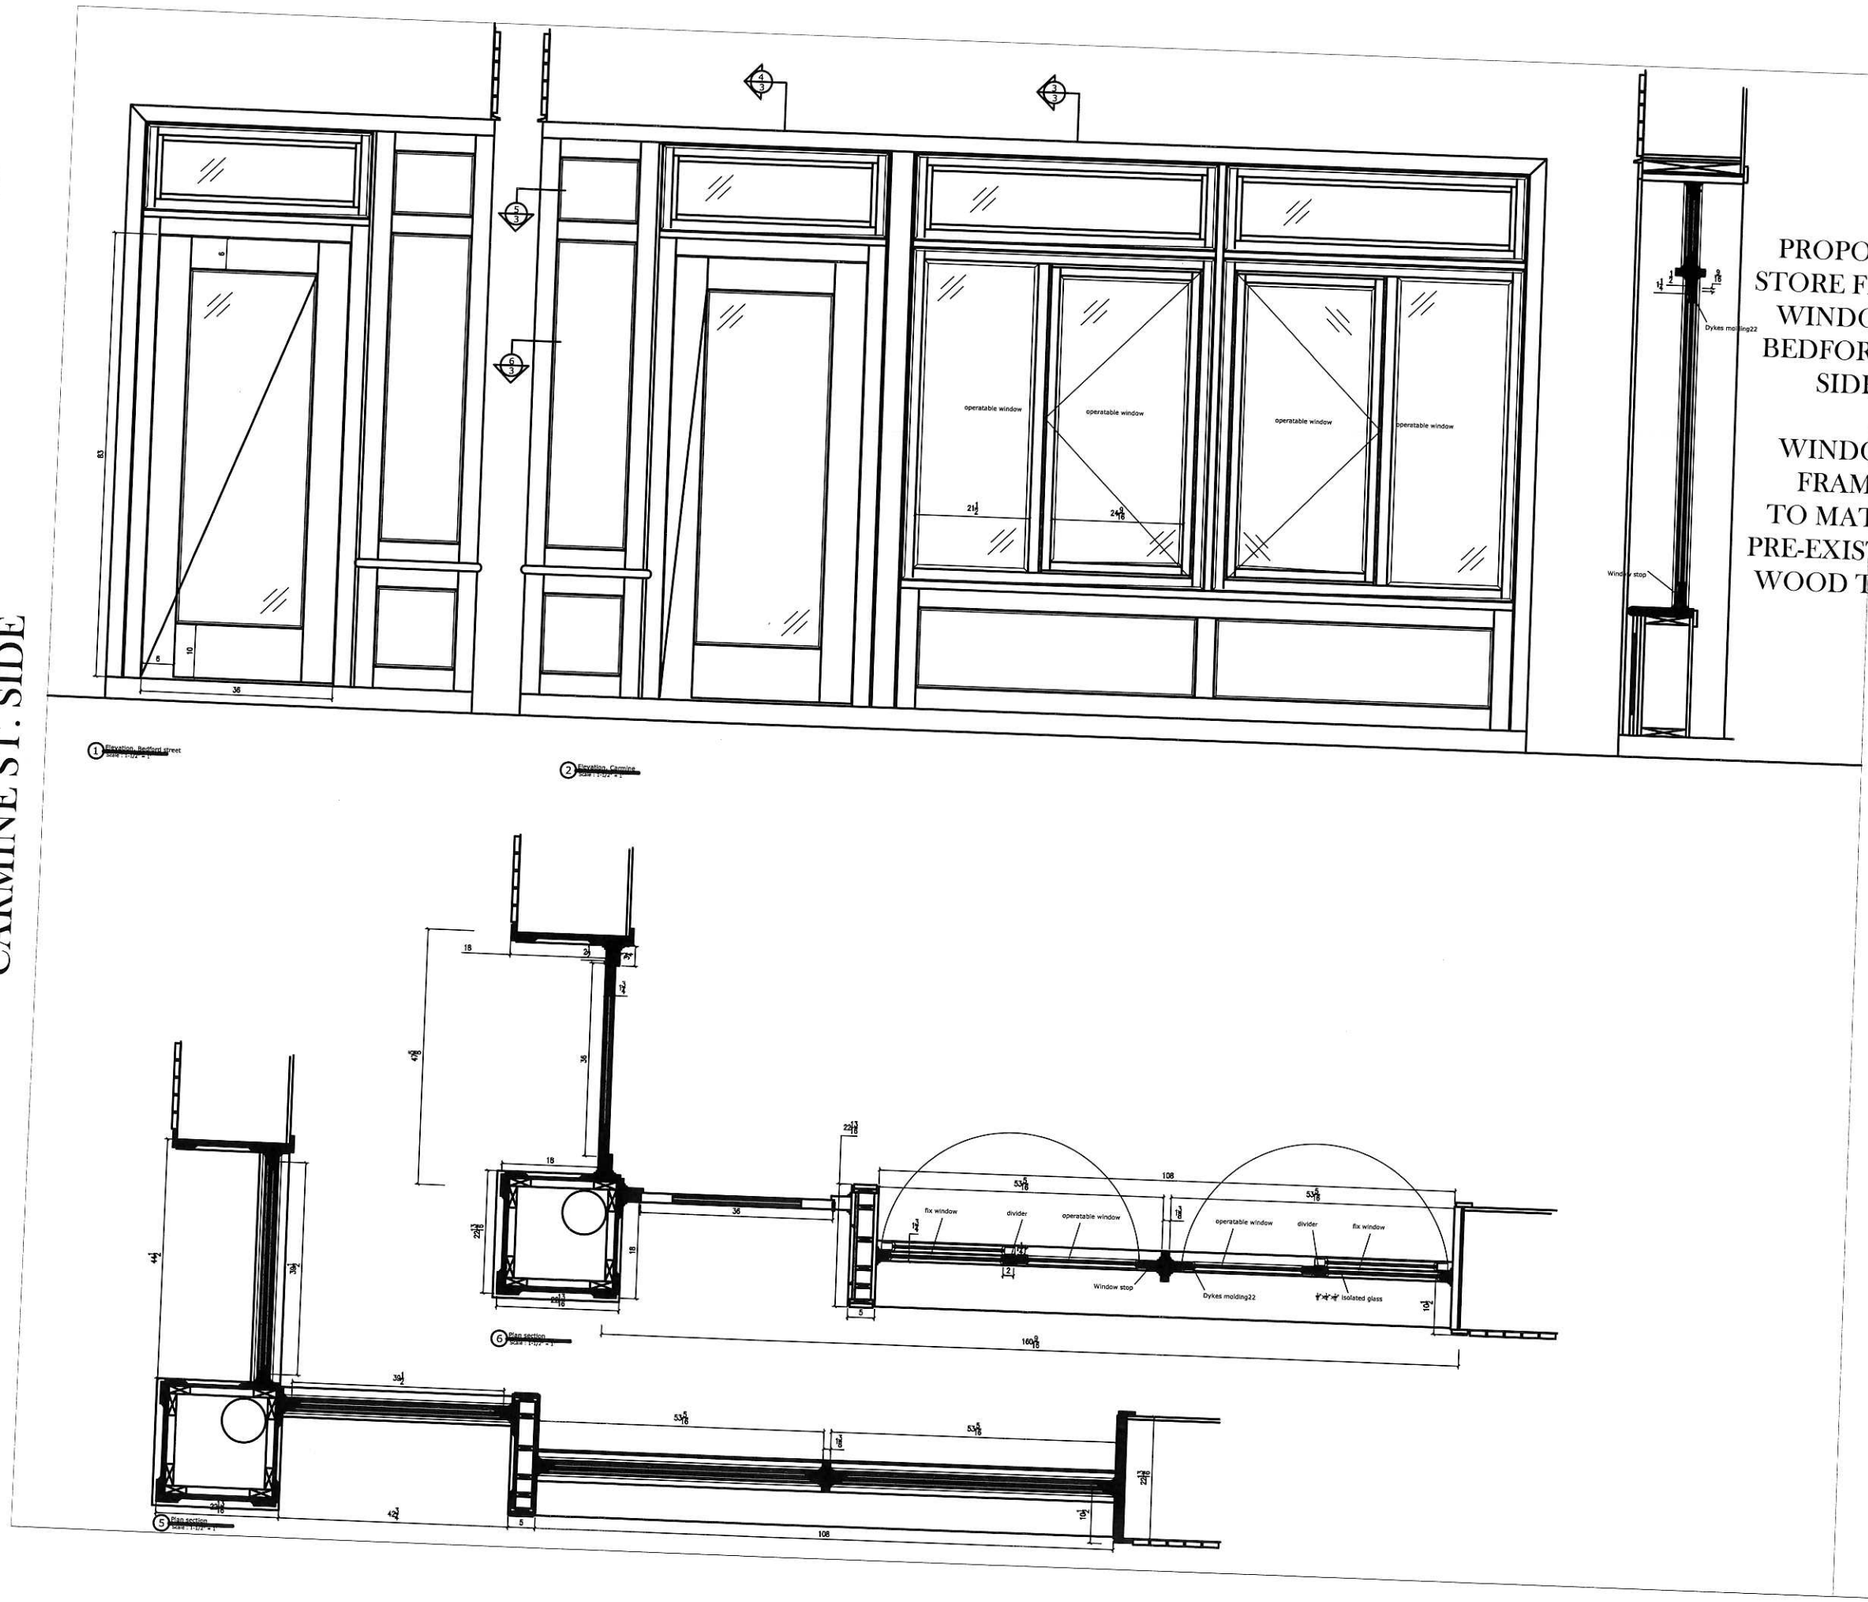

PROPOSED
STORE FRONT
WINDOWS
BEDFORD ST
SIDE

WINDOW
FRAME
TO MATCH
PRE-EXISTING
WOOD TRIM

DATE: 03/10/15 03/12/15

TITLE:

SCALE: AS NOTED

40 Carmine st

Page 3
Store front

49 CARMINE ST

EXISTING STORE FRONT WINDOWS

PROPOSED STORE FRONT WINDOWS

49 CARMINE ST

EXISTING STORE FRONT WINDOWS

PROPOSED STORE FRONT WINDOWS

PHOTOGRAPHS SHOWING THE BUILDINGS & STOREFRONT WINDOWS IN THE CONTEXT OF THE NEARBY DESIGNATED BUILDINGS AND SURROUNDING STREETSCAPE

38-40 CARMINE ST.

33 CARMINE ST.

41-43 CARMINE ST.

62 CARMINE ST.

54 CARMINE ST.

EXISTING CARMINE STREETSCAPE