HISTORIC DISTRICT MAP

Prospect Heights Historic District

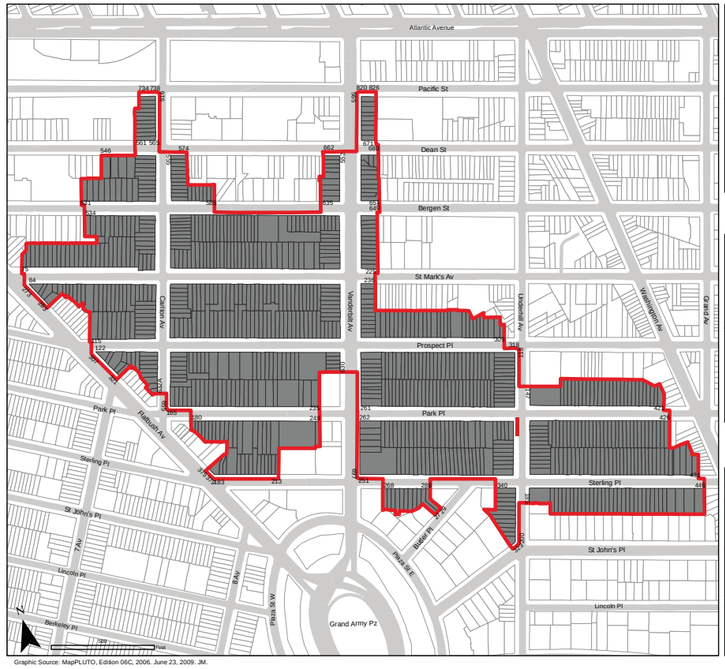
Atlantic Avenue
Pacific St
Dean St
Bergen St
St Mark's Av
Prospect Pl
Park Pl
Sterling Pl
St John's Pl
Lincoln Pl
Grand Army Pz
Vanderbilt Av
Clarkson Av
Underhill Av
Washington Av
Classon Av
Flatbush Av
Brooklyn Ave
Park Pl W
Park St W
Bedford Pl
Underhill Av
Prospect Pl
Sterling Pl
St John's Pl
Lincoln Pl
Berkeley Pl
Plaza St W
Plaza St E
Baltic St
Dean St
Bergen St
St Mark's Av
Park Pl
Sterling Pl
St John's Pl
Lincoln Pl
Grand Army Pz
Vanderbilt Av
Underhill Av
Washington Av
Classon Av
Flatbush Av
Brooklyn Ave
Park Pl W
Park St W
Bedford Pl
Plaza St W
Plaza St E
Baltic St
Dean St
Bergen St
St Mark's Av
Prospect Pl

BLOCK EXISTING CONDITION

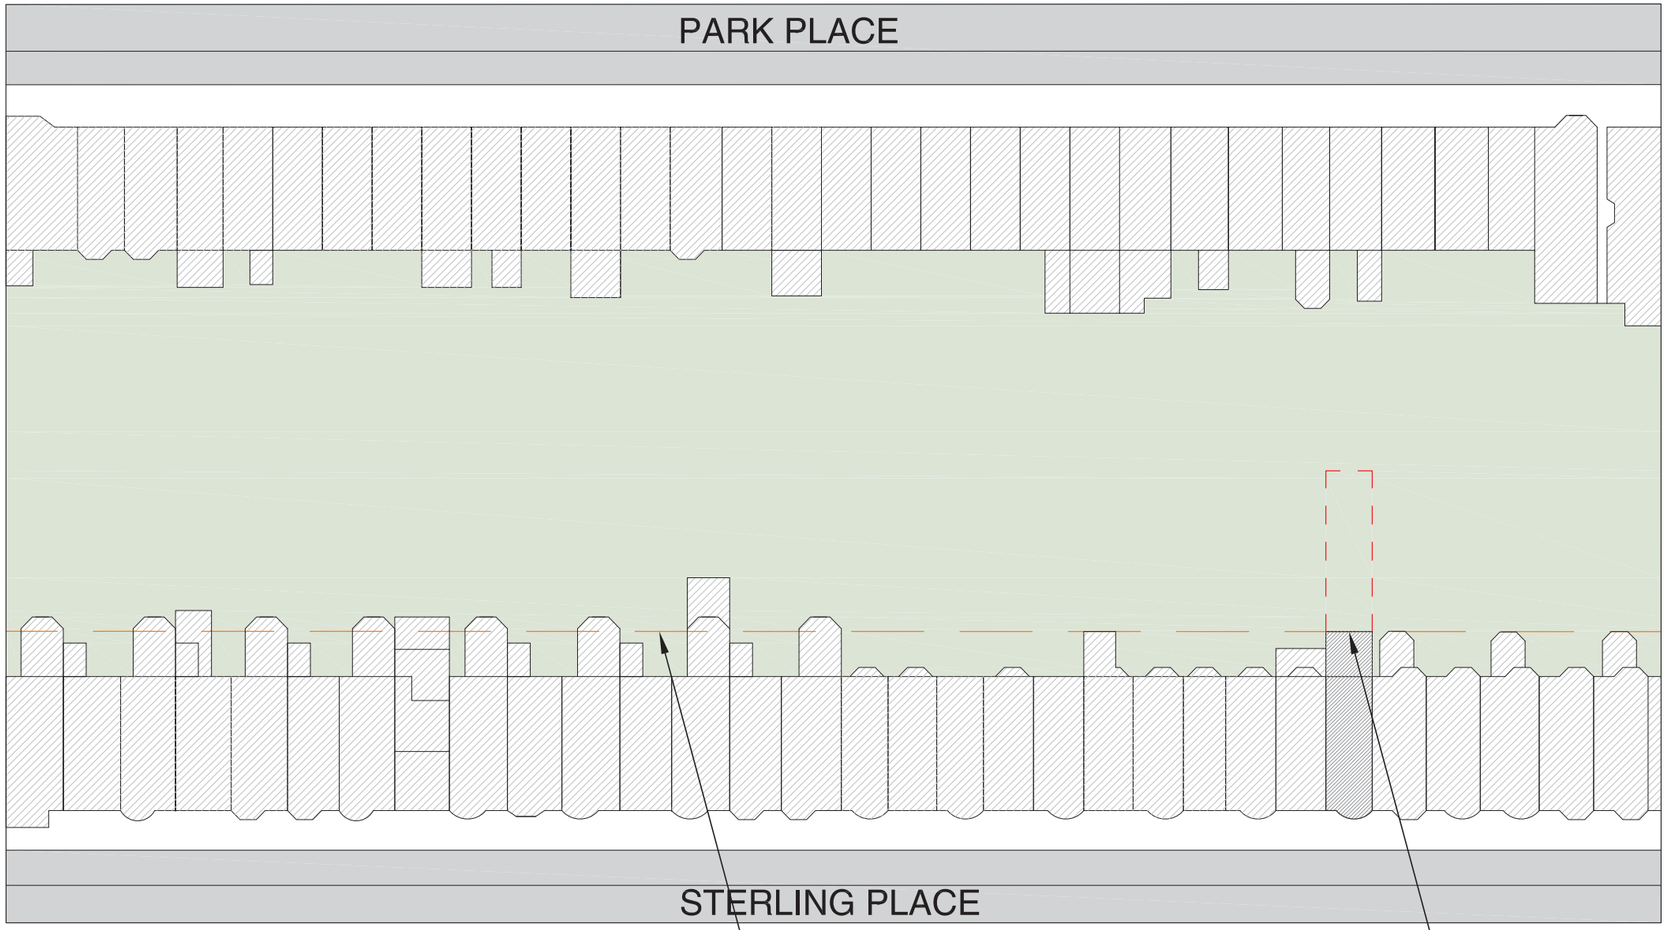

413 STERLING PLACE - PASTIS REALTY

ARCHITECT OF RECORD /
mc-a
McAlpine Associates Architects PC
34 - 26 87th Street
Flushing, NY 11372
Telephone: 718.205.6052

DESIGN ARCHITECT /
D APOSTROPHE DESIGN INC 392 BROADWAY 2ND FLOOR
NEW YORK NY 10013 T 212 965 1077 F 212 965 1076

VIEWS AROUND THE BLOCK

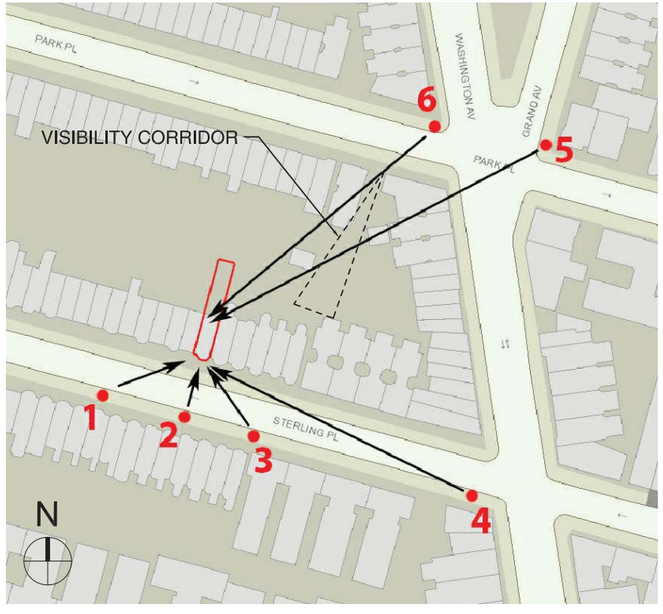

KEYPLAN - LOCATION OF PHOTOS

1 - VIEW LOOKING NORTH EAST FROM 404 STERLING PLACE

2 - VIEW LOOKING NORTH FROM 414 STERLING PLACE

3 - VIEW LOOKING NORTH WEST FROM 420 STERLING PLACE

4 - VIEW LOOKING NORTH WEST FROM 784 WASHINGTON AVE

5 - VIEW LOOKING SOUTH WEST FROM 645 GRAND AVE

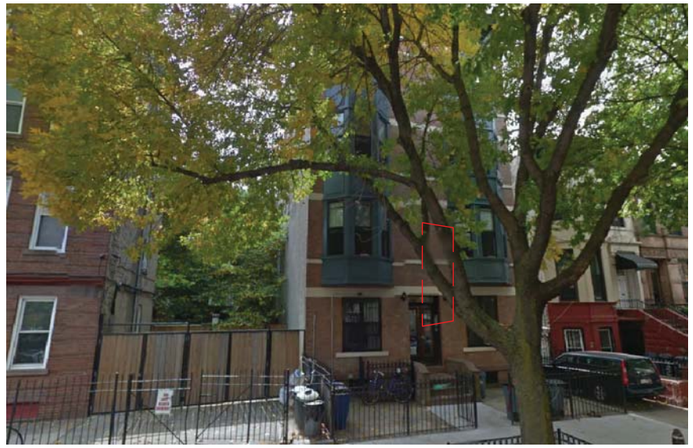

6 - VIEW LOOKING SOUTH WEST FROM 744 WASHINGTON AVE

413 STERLING PLACE - PASTIS REALTY

ARCHITECT OF RECORD /
mc-a
McAlpine Associates Architects PC
34 - 26 87th Street
Flushing, NY 11372
Telephone: 718 . 205 . 6052

DESIGN ARCHITECT /
D APOSTROPHE DESIGN INC 392 BROADWAY 2ND FLOOR
NEW YORK NY 10013 T 212 965 1077 F 212 965 1076

EXISTING BASEMENT PLAN

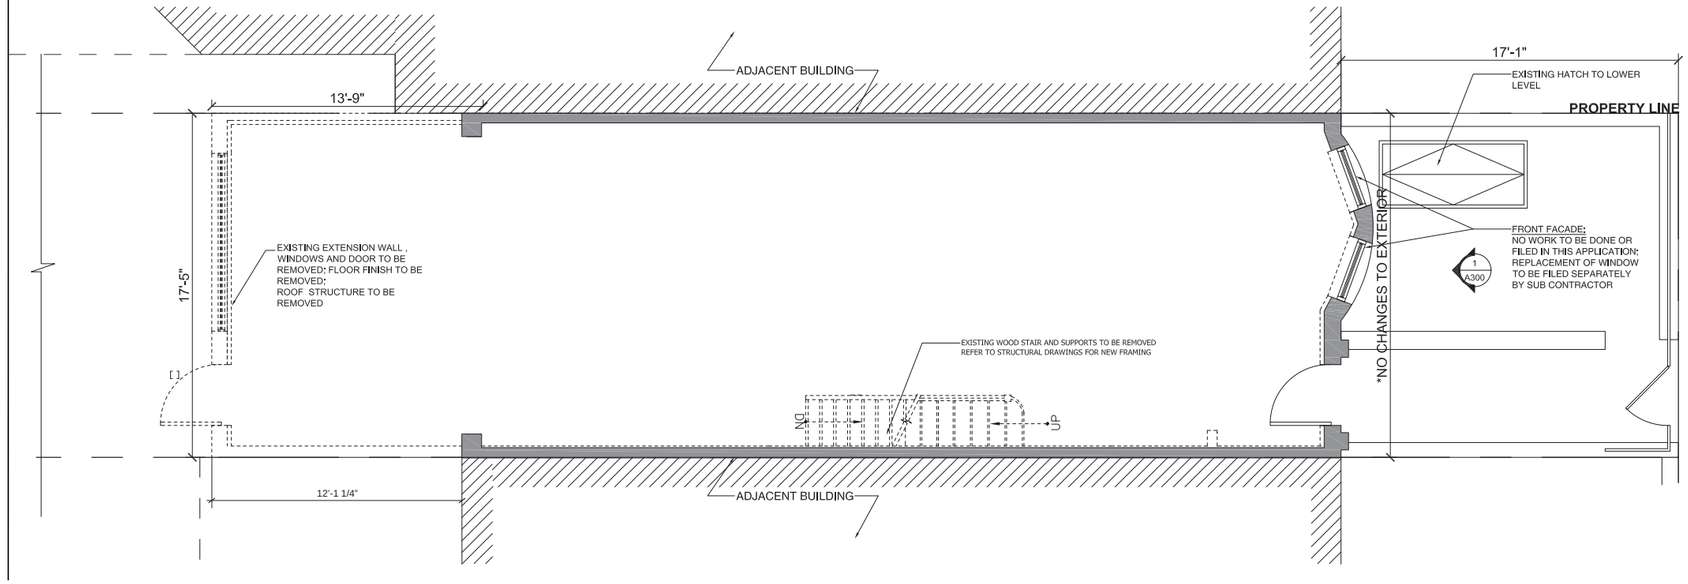

LEGEND

TO BE DEMOLISHED

TO REMAIN, OR FOOTPRINT TO REMAIN

PLUMBING FIXTURE / EQUIPMENT TO BE REMOVED AND HOOK-UP TO BE CAPPED

SPRINKLER HEAD
TO REMAIN PROTECT DURING AND AFTER DEMOLITION

PROPOSED BASEMENT PLAN

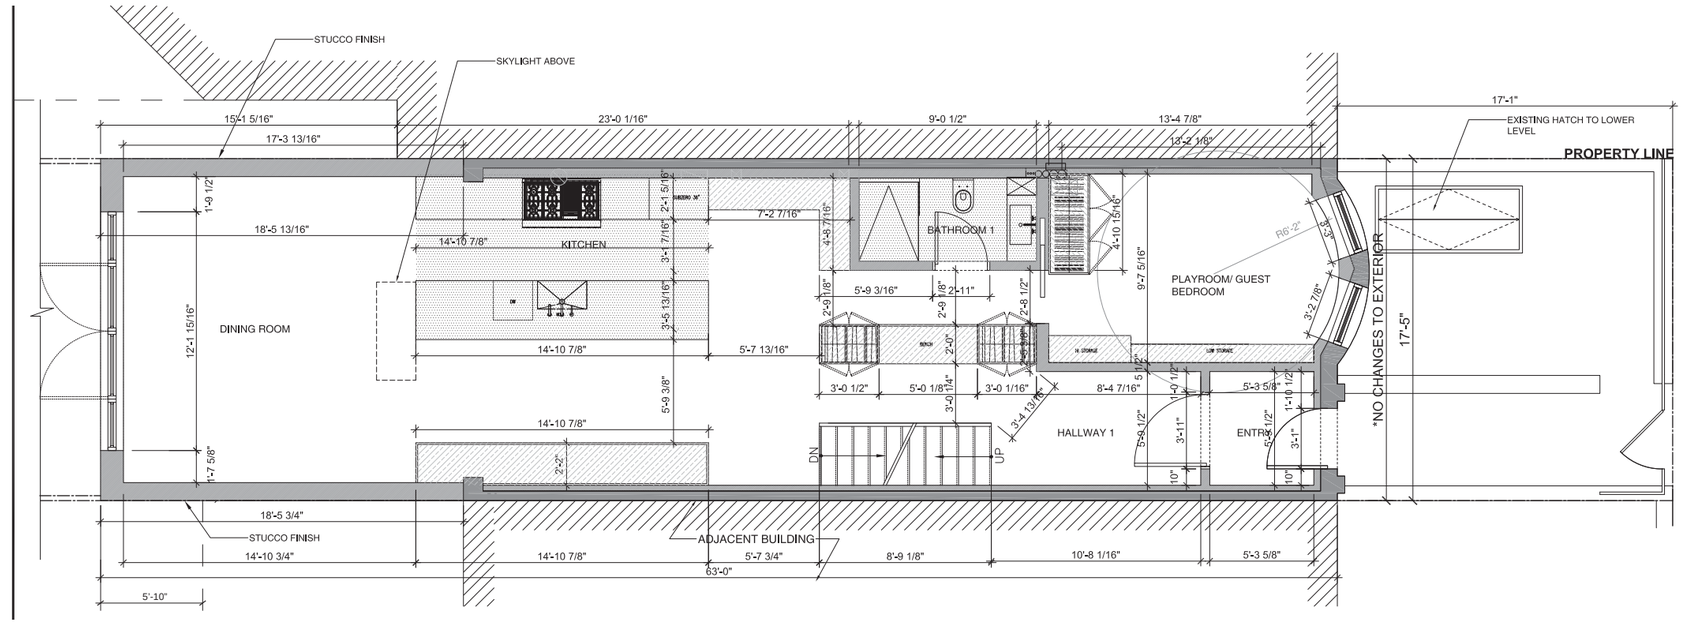

EXISTING WALLS

PROPOSED NEW WALLS

WATERPROOFING IN WET AREAS

NEW MILLWORK

ELECTRICAL PANEL

413 STERLING PLACE - PASTIS REALTY

ARCHITECT OF RECORD /

mc-a

McAlpine Associates Architects PC
34 - 26 87th Street
Flushing, NY 11372
Telephone: 718 . 205 . 6052

DESIGN ARCHITECT /

D APOSTROPHE DESIGN INC 392 BROADWAY 2ND FLOOR
NEW YORK NY 10013 T 212 965 1077 F 212 965 1076

EXISTING FIRST FLOOR PLAN

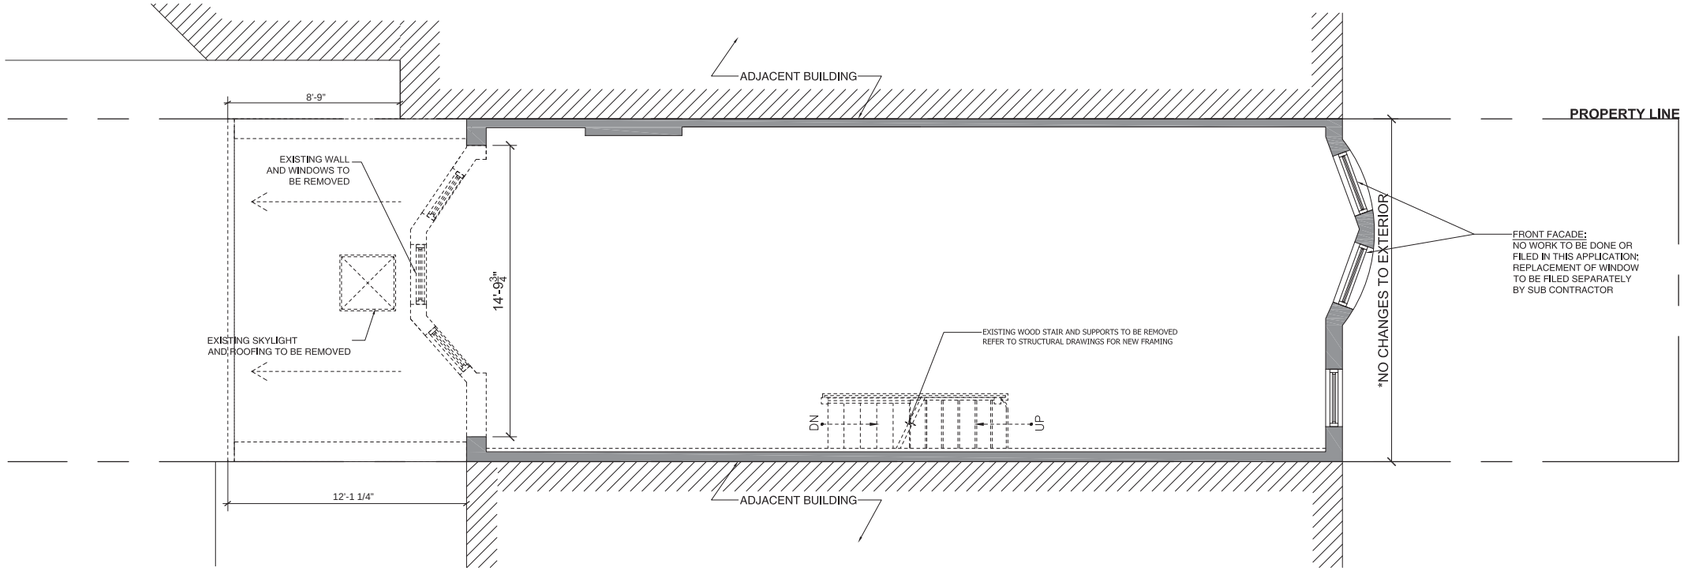

LEGEND

- TO BE DEMOLISHED
- TO REMAIN, OR FOOTPRINT TO REMAIN
- PLUMBING FIXTURE / EQUIPMENT TO BE REMOVED AND HOOK-UP TO BE CAPPED
- SPRINKLER HEAD TO REMAIN PROTECT DURING AND AFTER DEMOLITION

PROPOSED FIRST FLOOR PLAN

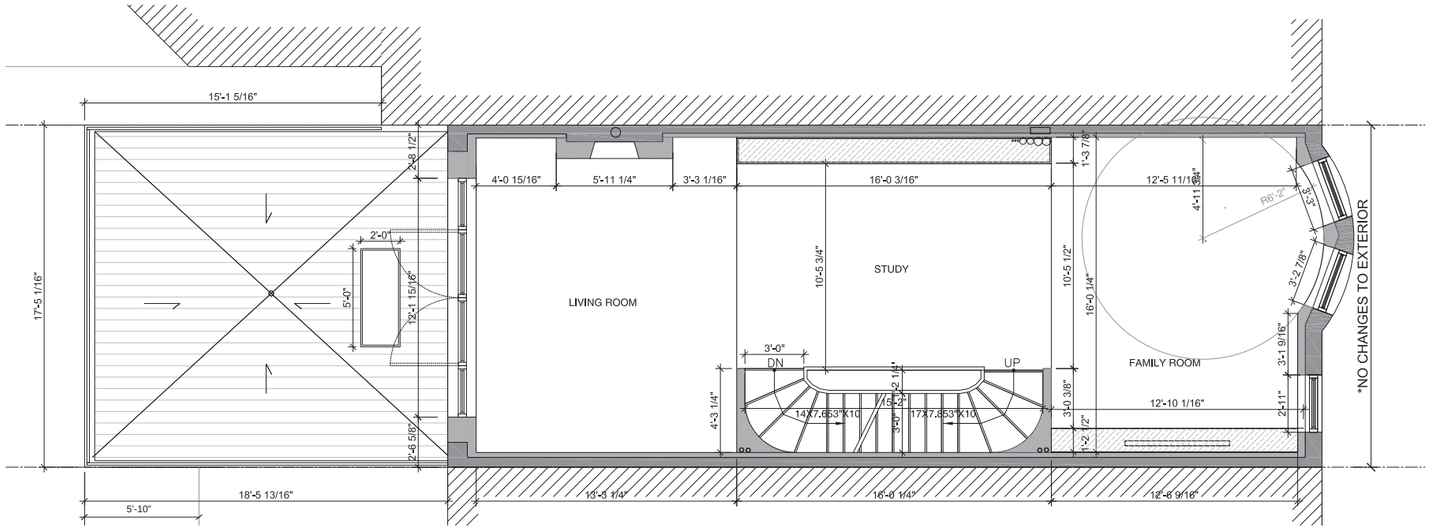

- EXISTING WALLS
- PROPOSED NEW WALLS
- WATERPROOFING IN WET AREAS
- NEW MILLWORK
- ELECTRICAL PANEL

413 STERLING PLACE - PASTIS REALTY

ARCHITECT OF RECORD /

mc-a

McAlpine Associates Architects PC
34 - 26 87th Street
Flushing, NY 11372
Telephone: 718 . 205 . 6052

DESIGN ARCHITECT /

D APOSTROPHE DESIGN INC 392 BROADWAY 2ND FLOOR
NEW YORK NY 10013 T 212 965 1077 F 212 965 1076

EXISTING BUILDING SECTION

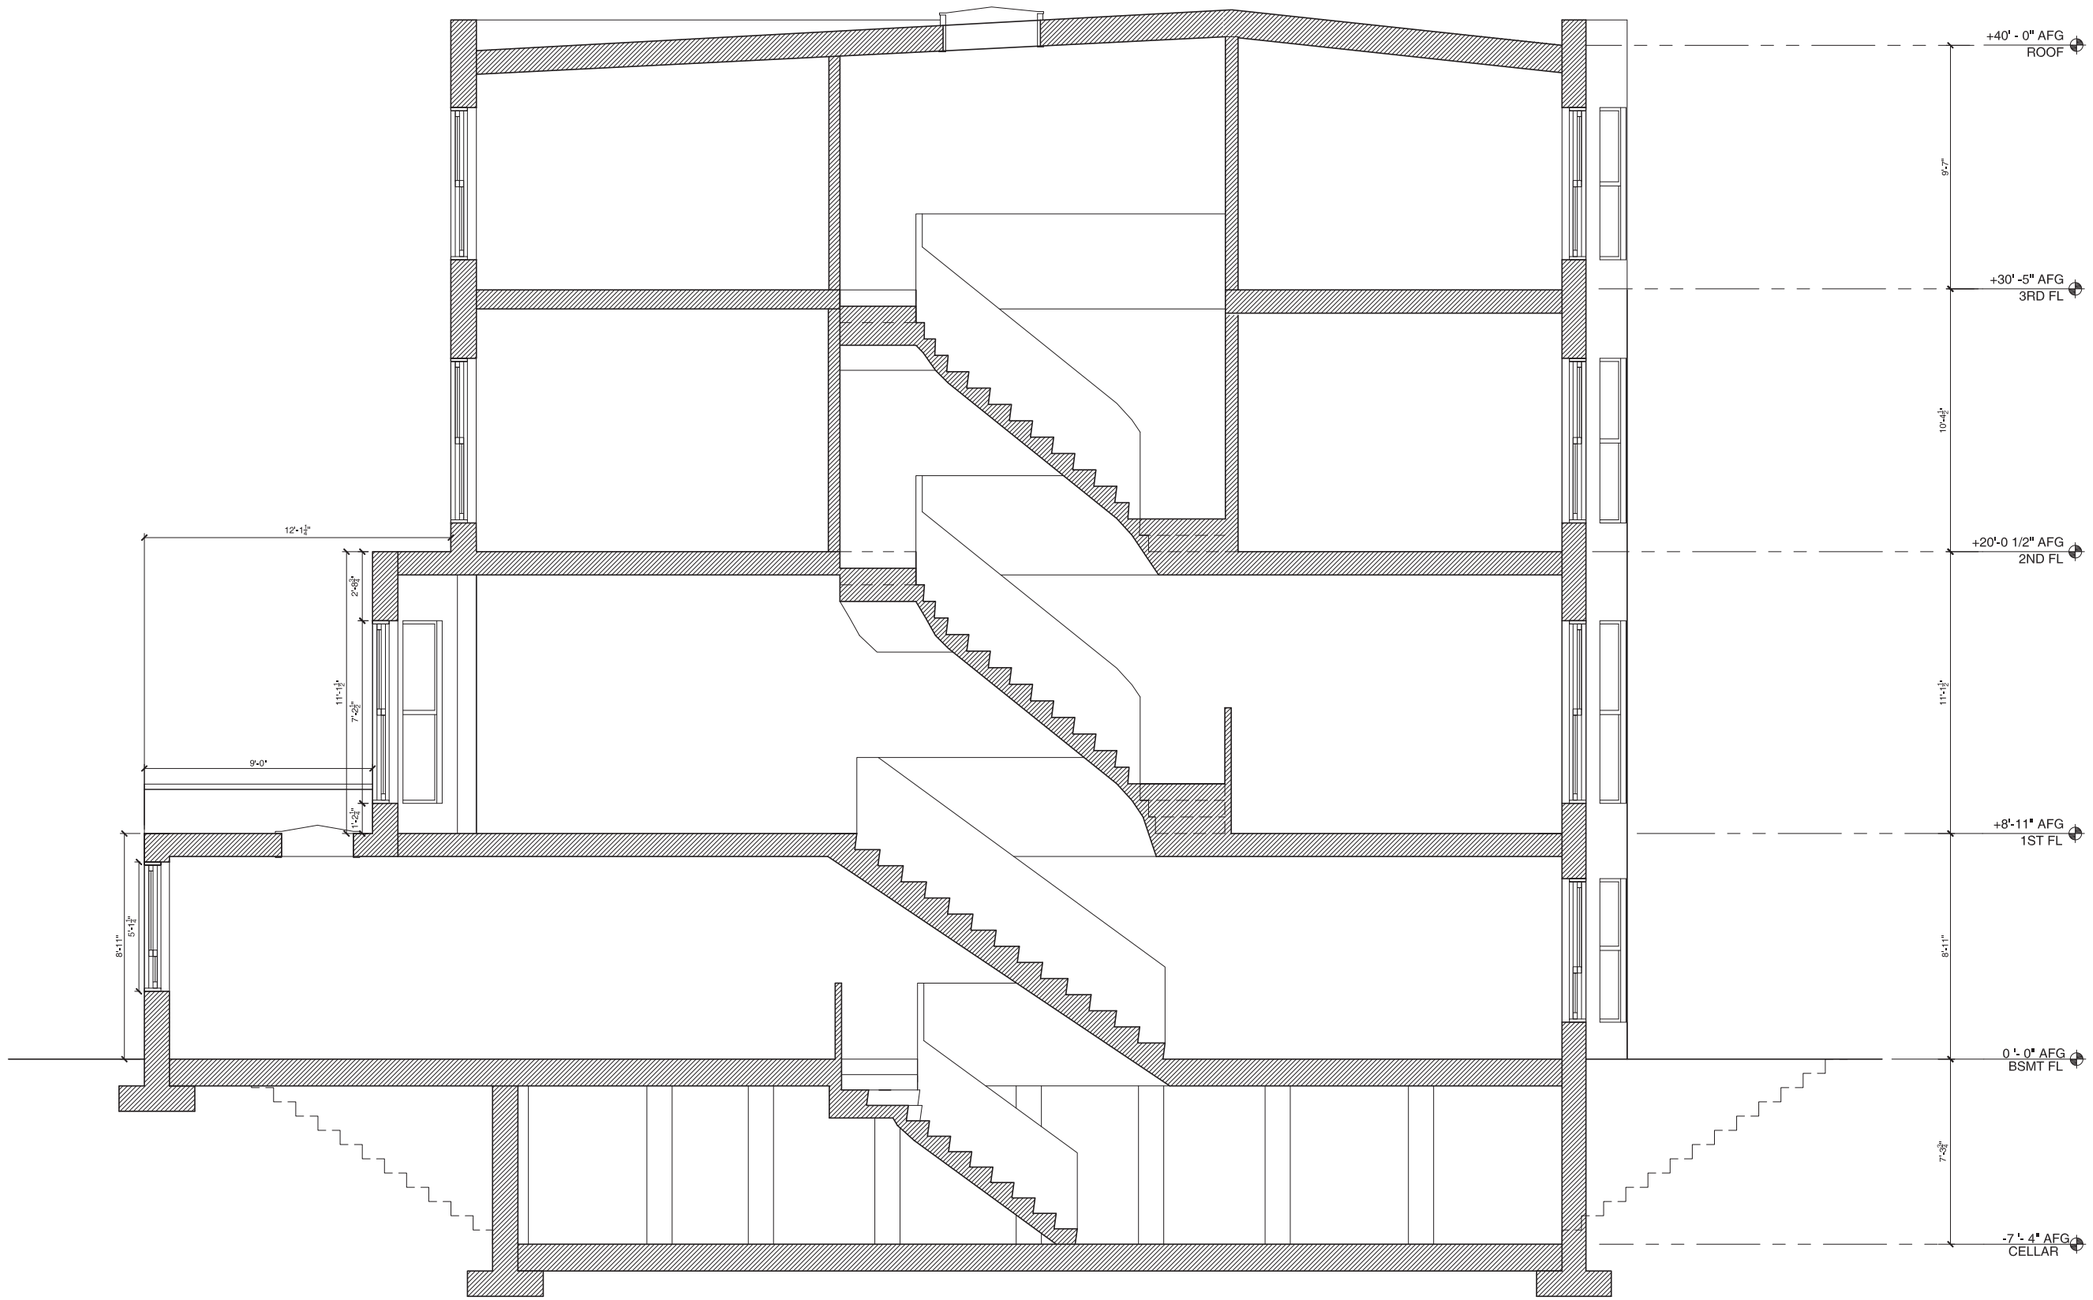

413 STERLING PLACE - PASTIS REALTY

ARCHITECT OF RECORD /

mc-a McAlpine Associates Architects PC
34 - 26 87th Street
Flushing, NY 11372
Telephone: 718 . 205 . 6052

DESIGN ARCHITECT /

' ' '
D APOSTROPHE DESIGN INC 392 BROADWAY 2ND FLOOR
NEW YORK NY 10013 T 212 965 1077 F 212 965 1076

EXISTING BUILDING SECTION

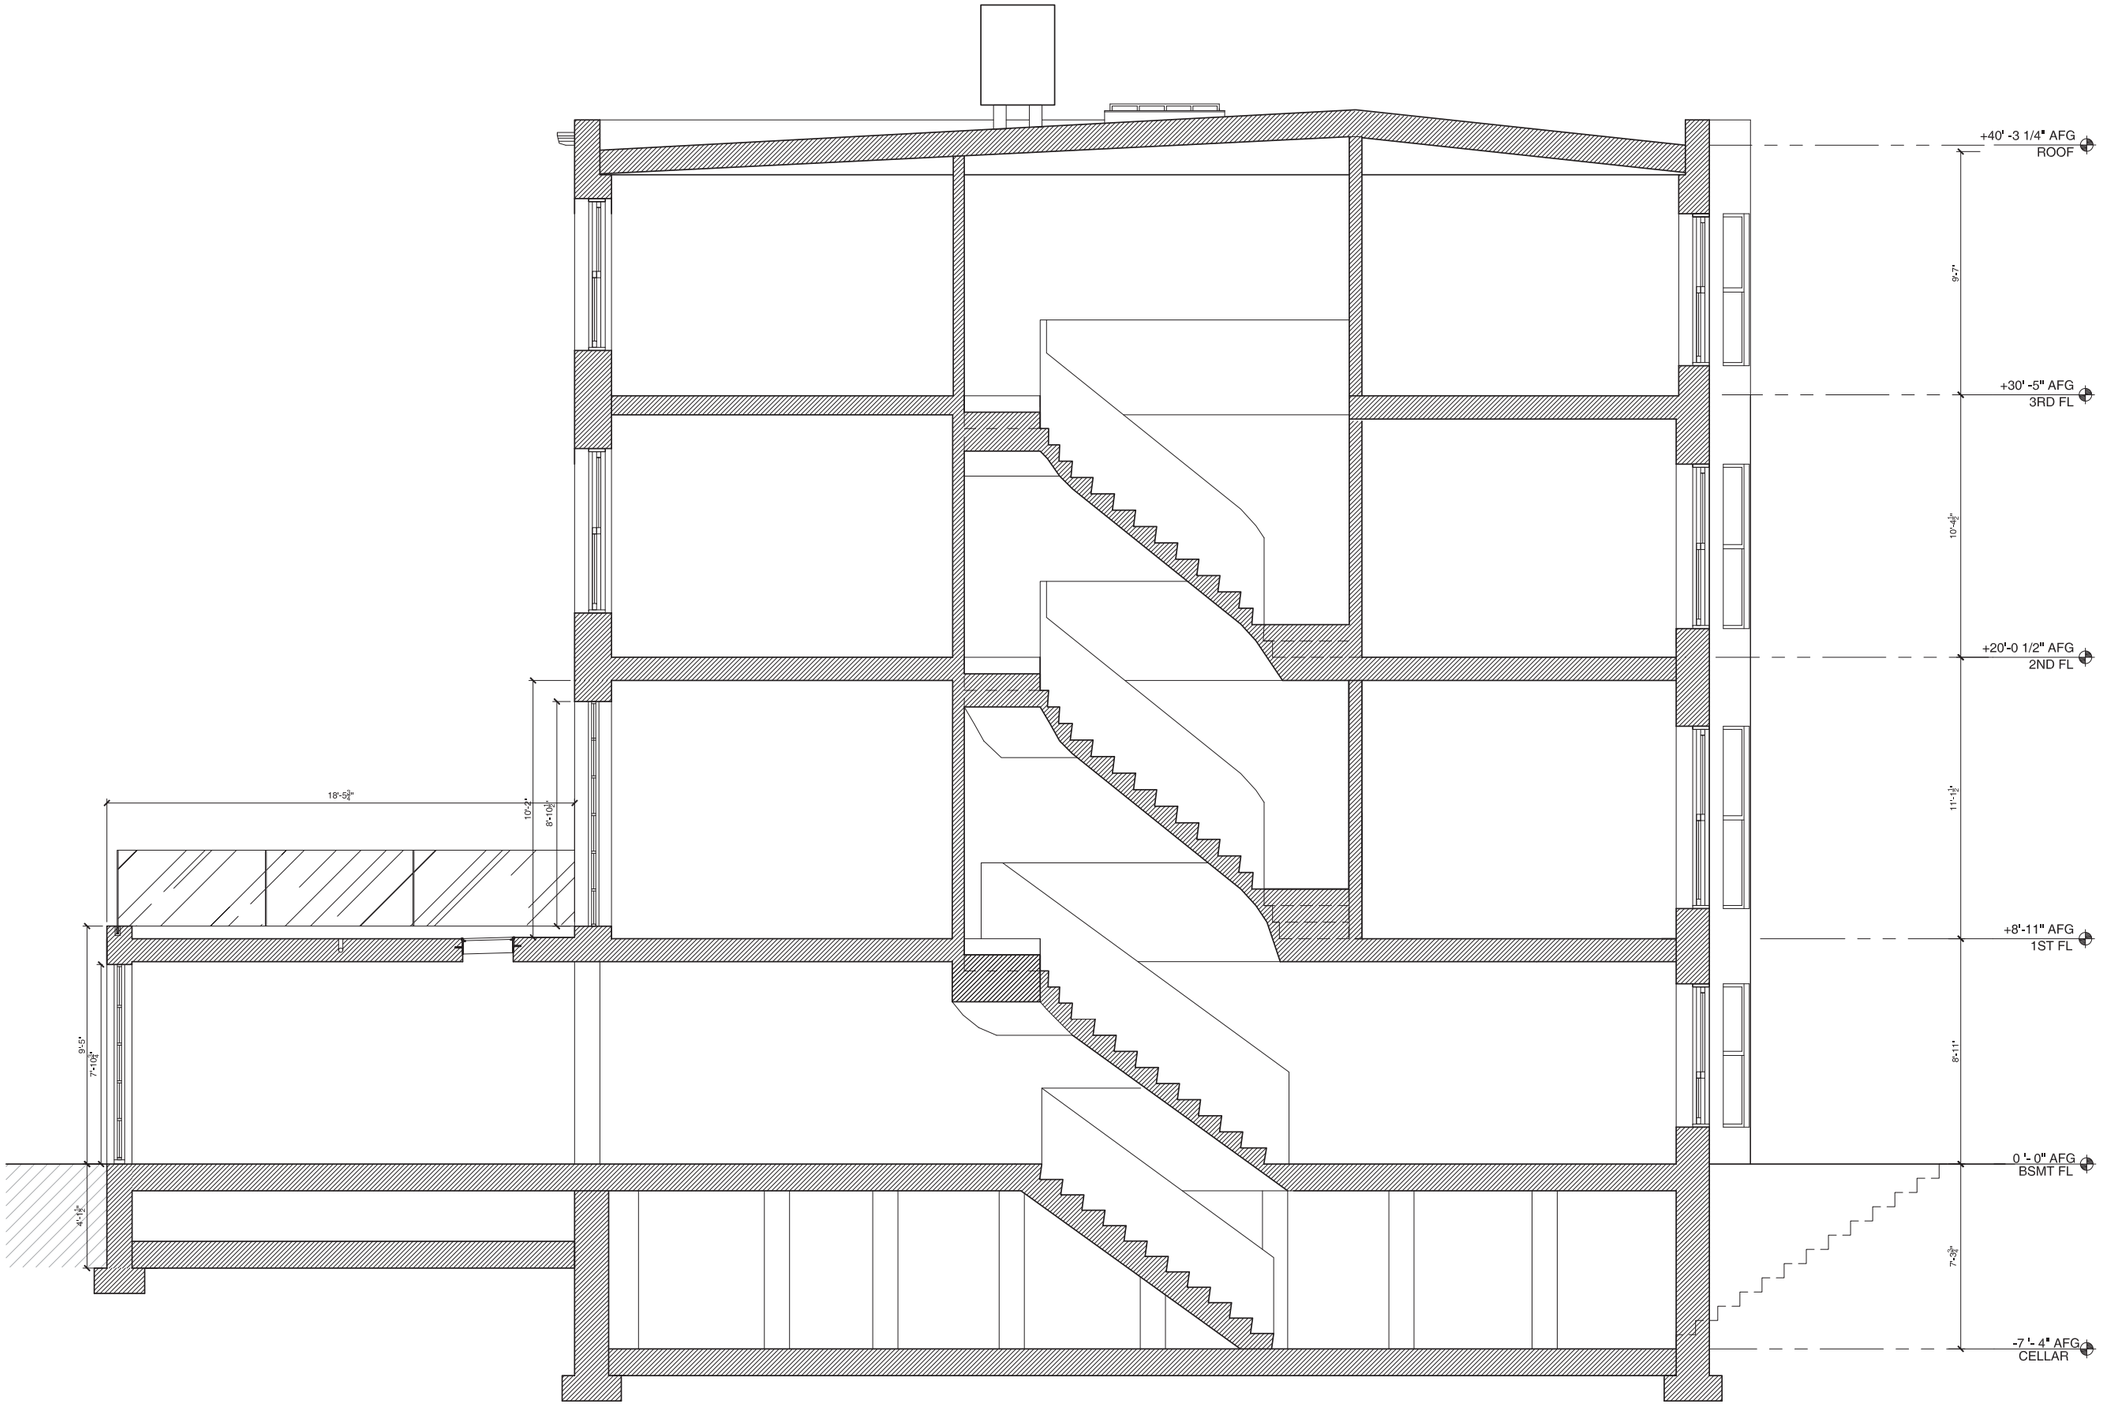

413 STERLING PLACE - PASTIS REALTY

ARCHITECT OF RECORD /

mc-a

McAlpine Associates Architects PC
34 - 26 87th Street
Flushing, NY 11372
Telephone: 718 . 205 . 6052

DESIGN ARCHITECT /

D APOSTROPHE DESIGN INC 392 BROADWAY 2ND FLOOR
NEW YORK NY 10013 T 212 965 1077 F 212 965 1076

EXISTING REAR YARD ELEVATION

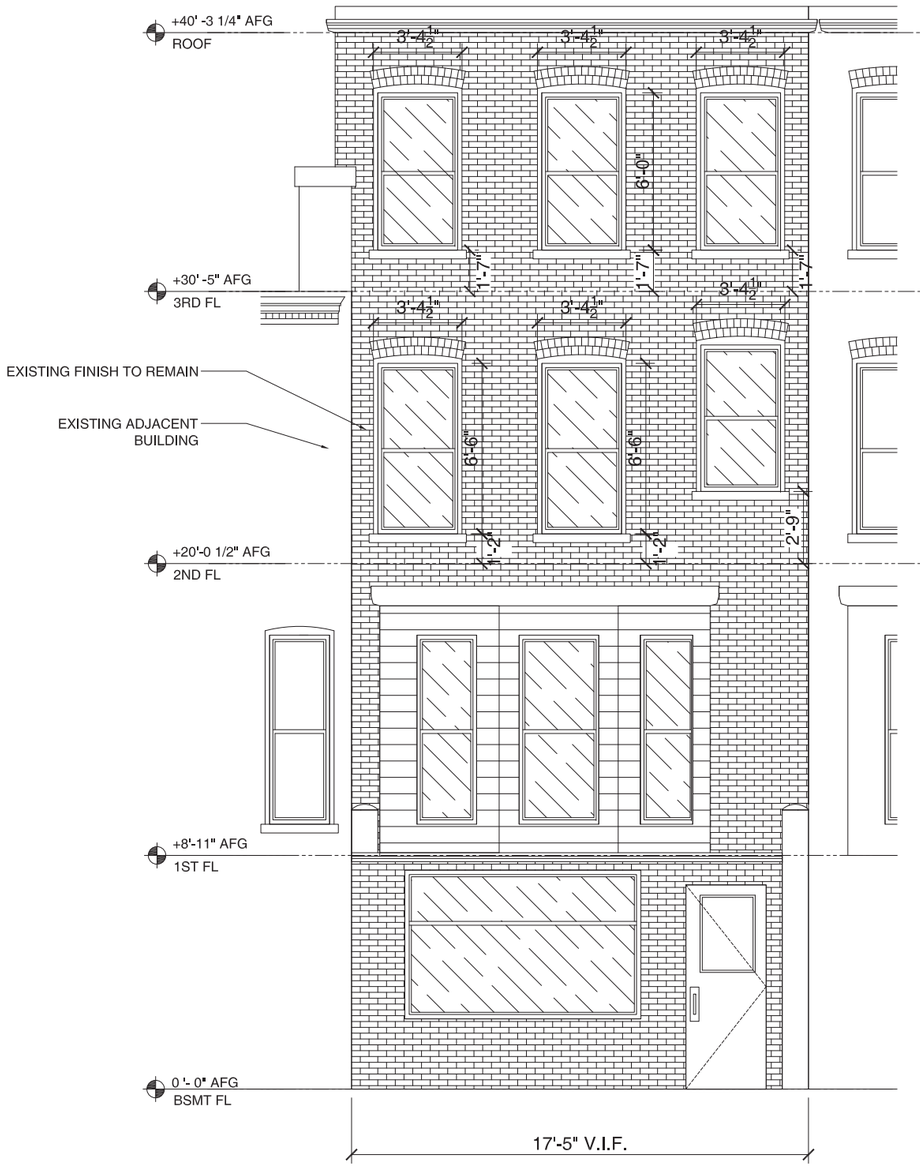

PROPOSED REAR YARD ELEVATION

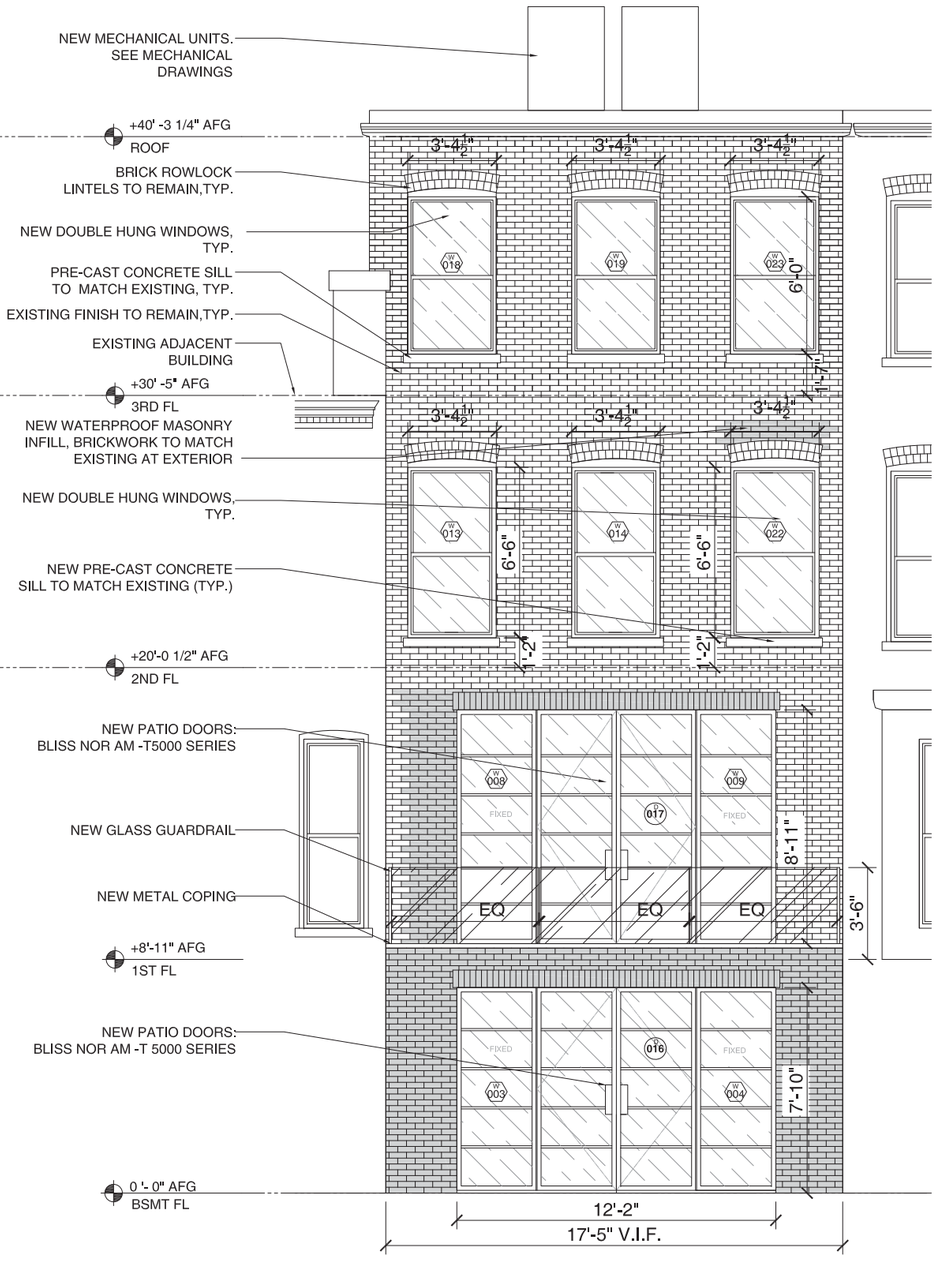

413 STERLING PLACE - PASTIS REALTY

ARCHITECT OF RECORD /

mc-a McAlpine Associates Architects PC
34 - 26 87th Street
Flushing, NY 11372
Telephone: 718.205.6052

DESIGN ARCHITECT /

D APOSTROPHE DESIGN INC 392 BROADWAY 2ND FLOOR
NEW YORK NY 10013 T 212 965 1077 F 212 965 1076

EXISTING REAR YARD ELEVATION WITH ADJACENT BUILDINGS

413 STERLING PLACE - PASTIS REALTY

ARCHITECT OF RECORD /

mc-a

McAlpine Associates Architects PC
34 - 26 87th Street
Flushing, NY 11372
Telephone: 718 . 205 . 6052

DESIGN ARCHITECT /

' ' '
D APOSTROPHE DESIGN INC 392 BROADWAY 2ND FLOOR
NEW YORK NY 10013 T 212 965 1077 F 212 965 1076

PROPOSED REAR YARD ELEVATION WITH ADJACENT BUILDINGS

413 STERLING PLACE - PASTIS REALTY

ARCHITECT OF RECORD /

mc-a

McAlpine Associates Architects PC
34 - 26 87th Street
Flushing, NY 11372
Telephone: 718 . 205 . 6052

DESIGN ARCHITECT /

D APOSTROPHE DESIGN INC 392 BROADWAY 2ND FLOOR
NEW YORK NY 10013 T 212 965 1077 F 212 965 1076

EXISTING REAR YARD ELEVATION

PROPOSED REAR YARD ELEVATION

413 STERLING PLACE - PASTIS REALTY

ARCHITECT OF RECORD /
mc-a
McAlpine Associates Architects PC
34 - 26 87th Street
Flushing, NY 11372
Telephone: 718 . 205 . 6052

DESIGN ARCHITECT /
D APOSTROPHE DESIGN INC 392 BROADWAY 2ND FLOOR
NEW YORK NY 10013 T 212 965 1077 F 212 965 1076

EXISTING BAY WINDOW VIEWS

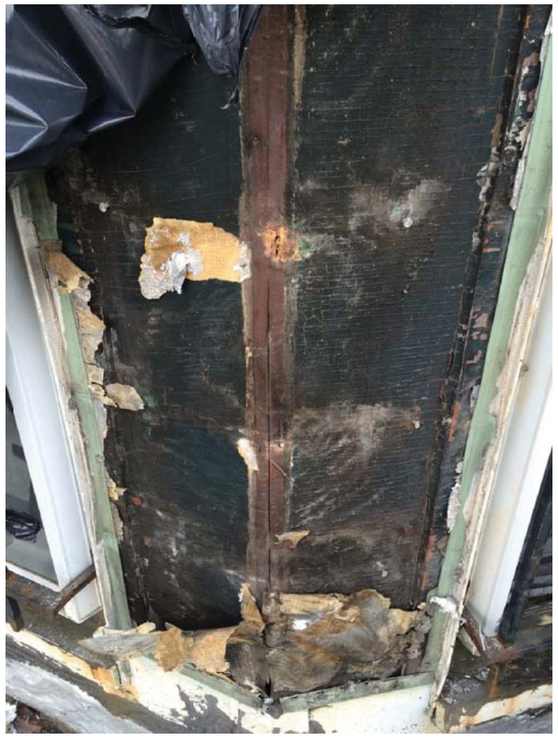

1 - BAY WINDOW EXTERIOR CONDITION, PROBE VIEW

2 - BAY WINDOW EXTERIOR CONDITION, PROBE VIEW

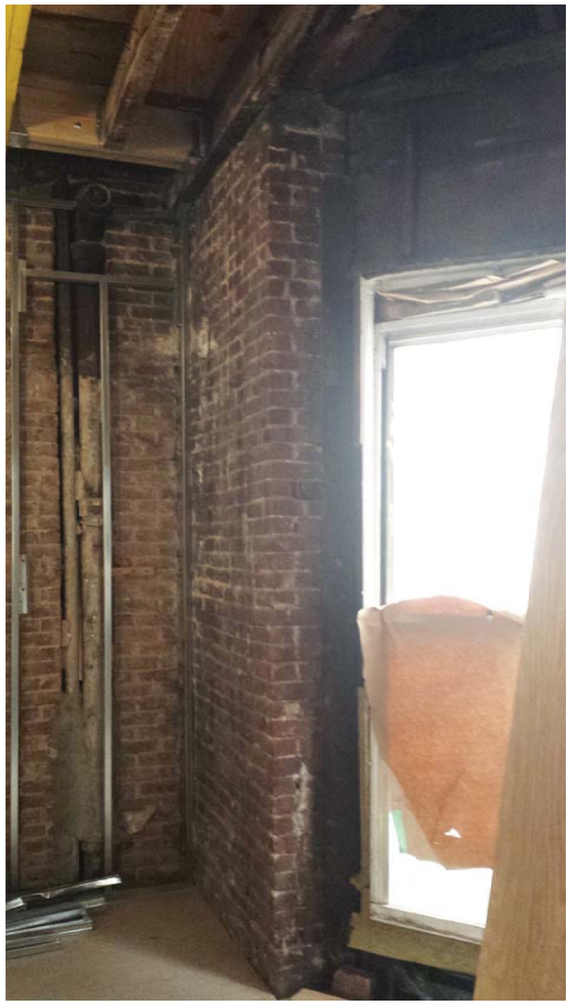

3 - BAY WINDOW INTERIOR VIEW

413 STERLING PLACE - PASTIS REALTY

ARCHITECT OF RECORD /

mc-a

McAlpine Associates Architects PC
34 - 26 87th Street
Flushing, NY 11372
Telephone: 718.205.6052

DESIGN ARCHITECT /

D APOSTROPHE DESIGN INC 392 BROADWAY 2ND FLOOR
NEW YORK NY 10013 T 212 965 1077 F 212 965 1076

REAR YARD EXISTING CONDITIONS VIEWS

1 - VIEW LOOKING TOWARDS REAR FACADES OF 413 STERLING PLACE AND ADJACENT BUILDINGS

2 - VIEW LOOKING TOWARDS REAR FACADES ADJACENT BUILDINGS

3 - VIEW LOOKING TOWARDS REAR FACADES OF 413 STERLING PLACE AND ADJACENT BUILDINGS

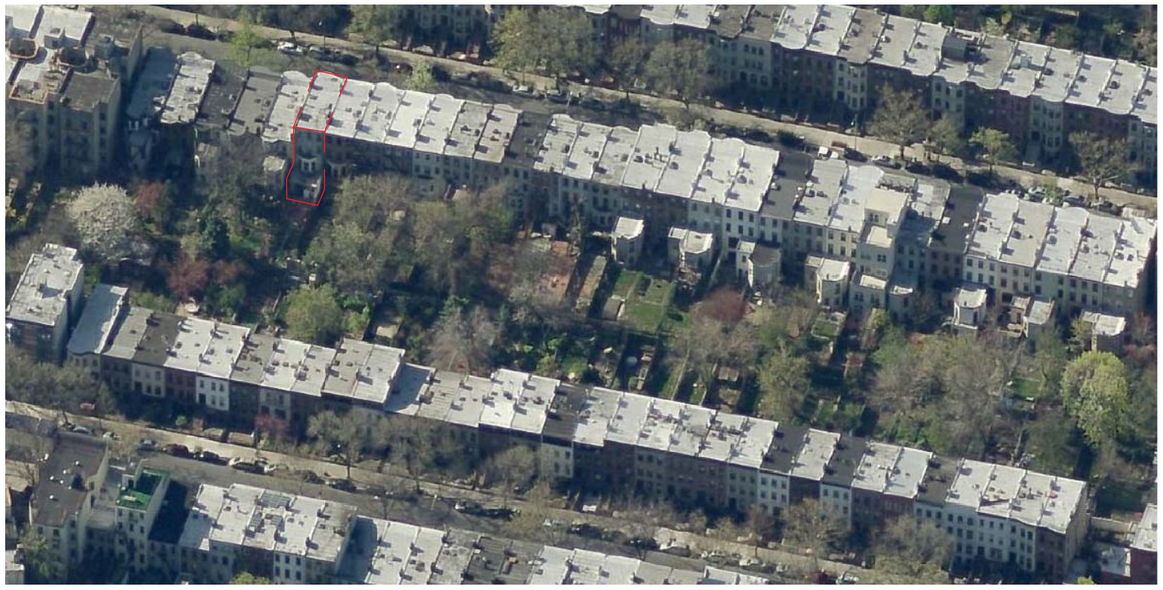

4 - AERIAL VIEW LOOKING AT REAR NORTH FACADES OF BLOCK 1166

413 STERLING PLACE - PASTIS REALTY

ARCHITECT OF RECORD /

mc-a

McAlpine Associates Architects PC
34 - 26 87th Street
Flushing, NY 11372
Telephone: 718 . 205 . 6052

DESIGN ARCHITECT /

D APOSTROPHE DESIGN INC 392 BROADWAY 2ND FLOOR
NEW YORK NY 10013 T 212 965 1077 F 212 965 1076