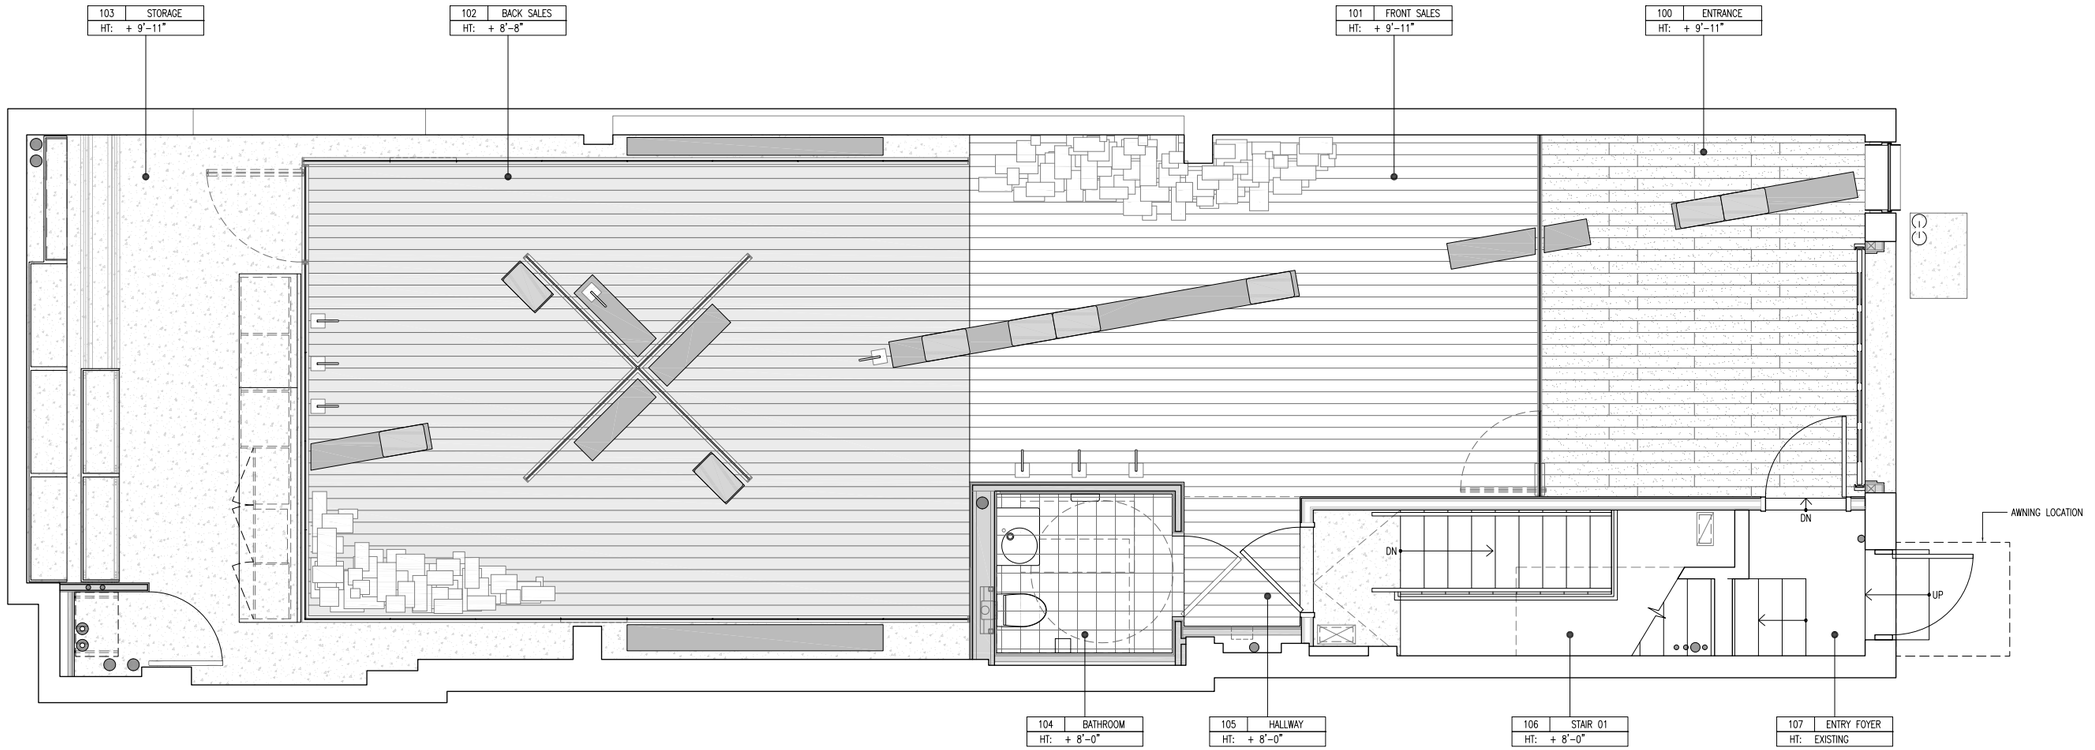

1 FIRST FLOOR FIXTURE / FINISH PLAN

SCALE: 3/8 = 1'-0" 0913_AWNING_PLAN.DWG

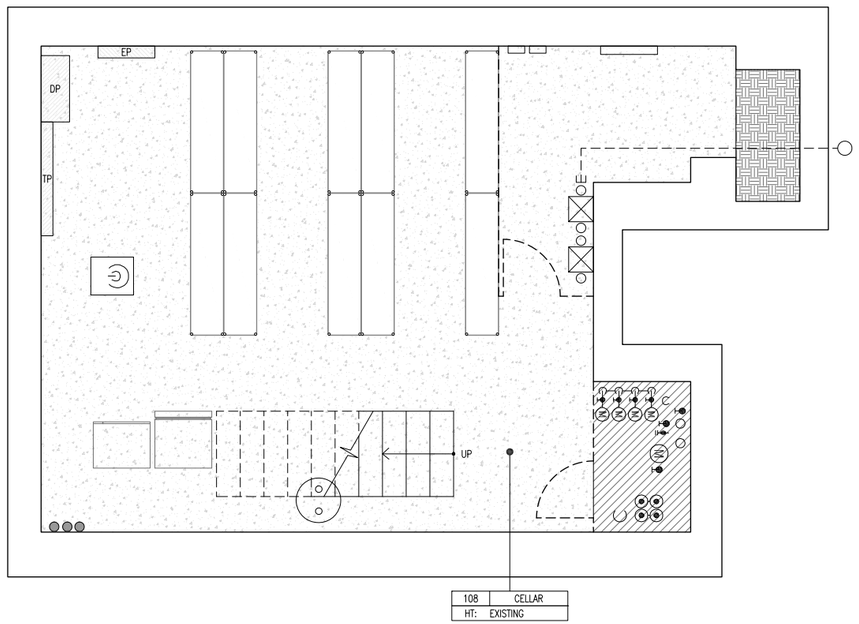

2 CELLAR FIXTURE / FINISH PLAN

SCALE: 3/8 = 1'-0" 0913_AWNING_PLAN.DWG

POWER / DATA PLAN LEGEND:

CR01	FLOORING AS SCHEDULED
FX01	EQUIPMENT/FIXTURE AS SCHEDULED

FIXTURE AND FINISH PLAN GENERAL NOTES:

1. ARCHITECT TO REVIEW ALL FIXTURE LAYOUTS IN FIELD PRIOR TO INSTALLATION.
2. SEE FLOOR TYPES A650 FOR ADDITIONAL INFORMATION.
3. SEE FIXTURE AND FINISH SCHEDULES A901 FOR ADDITIONAL INFORMATION.

MR
ARCHITECTURE + DECOR
245 WEST 29TH STREET 10TH FLOOR NY NY 10001
P 212.989.9300
F 212.989.9430
MRARCH.COM

NO:	DATE:	ISSUE:
.03	07.07.2015	LPC HEARING
.02	03.20.2015	LPC SUBMITTAL
.01	03.20.2015	DOB SUBMITTAL
3	02.19.2015	LANDLORD SUBMITTAL
2	01.15.2015	LANDLORD SUBMITTAL
1	09.18.2014	LANDLORD SUBMITTAL
.00	08.26.2014	LANDLORD SUBMITTAL

KEY PLAN:

LPC
PUBLIC HEARING

TITLE:
FIXTURE AND FINISH PLAN

PROJECT:
PIERRE HARDY
28-30 JANE STREET
NEW YORK, NY 10014

DATE: SEE ABOVE

SCALE: 3/8"=1'-0"

DRAWN: BS

JOB NO.: 2009.13

DWG FILE: 0913_AWNING_PLAN.DWG

SHEET:
A300.00

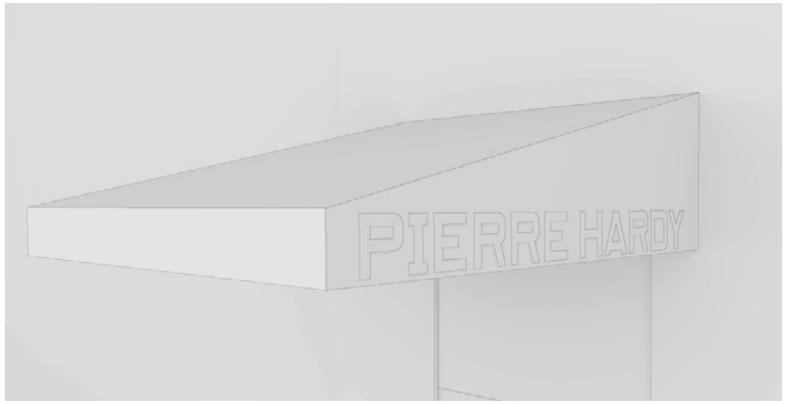

1 AWNING RENDERING
N.T.S.
0913_AWNING.DWG

2 EXTERIOR ELEVATION
1/2"=1'-0"
0913_AWNING.DWG

SIGN LOCATION	SIGN DIMENSION	SIGN DIMENSION
FACING EAST	0'-4-5/8" X 4'-0"	1.54 SQ FT
FACING WEST	0'-4-5/8" X 4'-0"	1.54 SQ FT

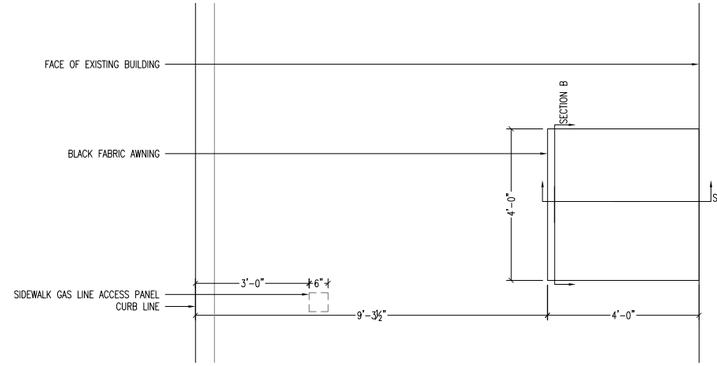

3 AWNING PLAN
1/2" = 1'-0"
0913_AWNING.DWG

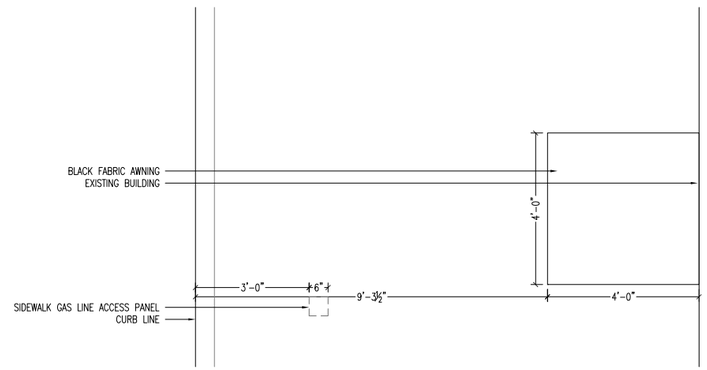

4 AWNING REFLECTED CEILING PLAN
1/2" = 1'-0"
0913_AWNING.DWG

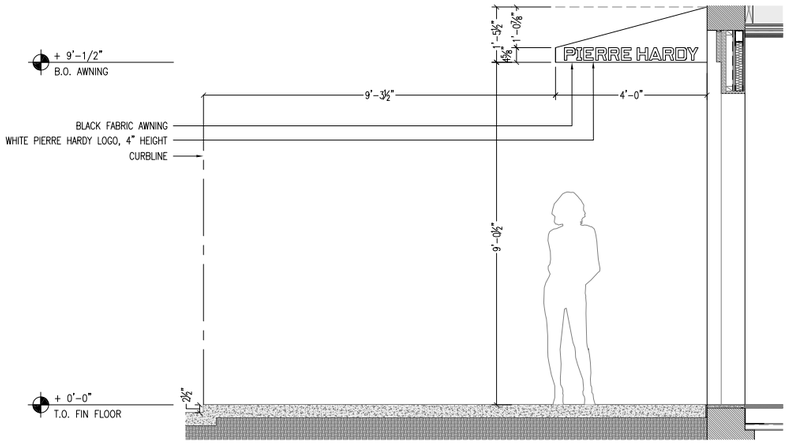

5 AWNING SIDE ELEVATION
1/2" = 1'-0"
0913_AWNING.DWG

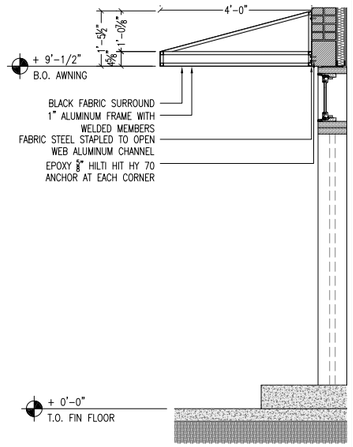

6 AWNING SECTION A
1/2" = 1'-0"
0913_AWNING.DWG

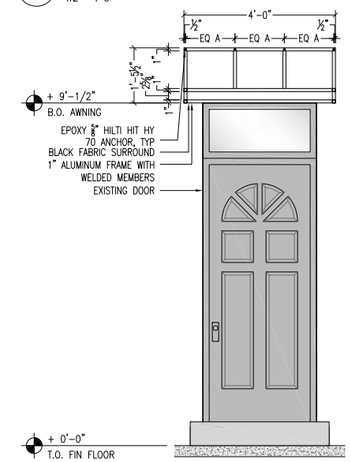

7 AWNING SECTION B
1/2" = 1'-0"
0913_AWNING.DWG

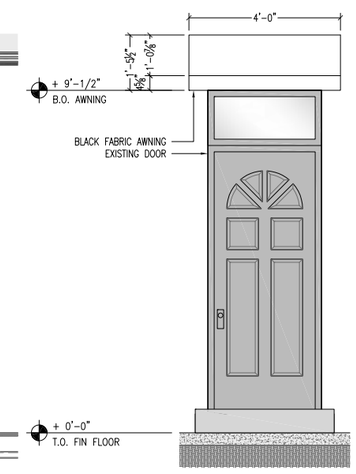

8 AWNING FRONT ELEVATION
1/2" = 1'-0"
0913_AWNING.DWG

MR
ARCHITECTURE + DECOR
245 WEST 29TH STREET 10TH FLOOR NY NY 10001
P 212.989.9300
F 212.989.9430
MRARCH.COM

NO:	DATE:	ISSUE:
.03	07.07.2015	LPC HEARING
.02	03.20.2015	LPC SUBMITTAL
.01	03.20.2015	DOB SUBMITTAL
3	02.19.2015	LANDLORD SUBMITTAL
2	01.15.2015	LANDLORD SUBMITTAL
1	09.18.2014	LANDLORD SUBMITTAL
.00	08.26.2014	LANDLORD SUBMITTAL

KEY PLAN:

LPC
PUBLIC HEARING

TITLE:
AWNING
DETAILS

PROJECT:
PIERRE HARDY
28-30 JANE STREET
NEW YORK, NY 10014

DATE: SEE ABOVE

SCALE: AS NOTED

DRAWN: CHB

JOB NO.: 2009.13

DWG FILE: 0913_AWNING.DWG

SHEET:
A-670.00

1. 28-30 JANE STREET - EXISTING ELEVATION

2. 28-30 JANE STREET - SIDE APPROACH

MR
ARCHITECTURE
+ DECOR
245 WEST 29TH STREET
10TH FLOOR NY NY 10001
P 212.989.9300
F 212.989.9430
MRARCH.COM

.03	07.07.2015	LPC HEARING
.02	03.20.2015	LPC SUBMITTAL
.01	03.20.2015	DOB SUBMITTAL
3	02.19.2015	LANDLORD SUBMITTAL
2	01.15.2015	LANDLORD SUBMITTAL
1	09.18.2014	LANDLORD SUBMITTAL
.00	08.26.2014	LANDLORD SUBMITTAL
NO:	DATE:	ISSUE:

KEY PLAN:

LPC
PUBLIC HEARING

TITLE:
EXISTING
ELEVATION

PROJECT:
PIERRE HARDY
28-30 JANE STREET
NEW YORK, NY 10014

DATE: SEE ABOVE

SCALE: AS NOTED

DRAWN: CHB

JOB NO.: 2009.13

DWG FILE:
0913_AWNING.DWG

SHEET:
A-700.00

1. 28-30 JANE STREET - PROPOSED ELEVATION

2. 28-30 JANE STREET - PROPOSED APPROACH

MR
ARCHITECTURE + DECOR
245 WEST 29TH STREET 10TH FLOOR NY NY 10001
P 212.989.9300
F 212.989.9430
MRARCH.COM

.03	07.07.2015	LPC HEARING
.02	03.20.2015	LPC SUBMITTAL
.01	03.20.2015	DOB SUBMITTAL
3	02.19.2015	LANDLORD SUBMITTAL
2	01.15.2015	LANDLORD SUBMITTAL
1	09.18.2014	LANDLORD SUBMITTAL
.00	08.26.2014	LANDLORD SUBMITTAL
NO:	DATE:	ISSUE:

KEY PLAN:

LPC
PUBLIC HEARING

TITLE:
PROPOSED
ELEVATION

PROJECT:
PIERRE HARDY
28-30 JANE STREET
NEW YORK, NY 10014

DATE: SEE ABOVE

SCALE: AS NOTED

DRAWN: CHB

JOB NO.: 2009.13

DWG FILE:
0913_AWNING.DWG

SHEET:
A-701.00

1 JANE ST. LOOKING NORTH
SCALE: N.T.S.

2 JANE ST. LOOKING SOUTH
SCALE: N.T.S.

MR
ARCHITECTURE
+ DECOR
245 WEST 29TH STREET
10TH FLOOR NY NY 10001
P 212.989.9300
F 212.989.9430
MRARCH.COM

NO:	DATE:	ISSUE:
.03	07.07.2015	LPC HEARING
.02	03.20.2015	LPC SUBMITTAL
.01	03.20.2015	DOB SUBMITTAL
3	02.19.2015	LANDLORD SUBMITTAL
2	01.15.2015	LANDLORD SUBMITTAL
1	09.18.2014	LANDLORD SUBMITTAL
.00	08.26.2014	LANDLORD SUBMITTAL

KEY PLAN:

LPC
PUBLIC HEARING

TITLE:
ADJACENCY
STUDIES

PROJECT:
PIERRE HARDY
28-30 JANE STREET
NEW YORK, NY 10014

DATE:	SEE ABOVE
SCALE:	AS NOTED
DRAWN:	CHB
JOB NO.:	2009.13
DWG FILE:	0913_AWNING.DWG
SHEET:	A-702.00

28-30 JANE ST.

1. INTERSECTION OF 8TH AVENUE, JANE STREET, AND WEST 4TH STREET - SOUTH

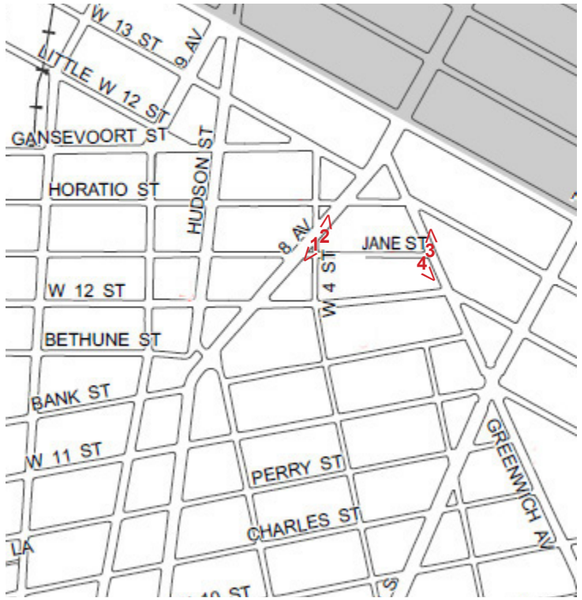

PARTIAL MAP OF NYC. MANHATTAN COMMUNITY BOARD 2

2. INTERSECTION OF 8TH AVENURE AND WEST 4TH STREET - NORTH

3. INTERSECTION OF JANE STREET AND GREENWICH AVENUE - NORTH

4. INTERSECTION OF JANE STREET AND GREENWICH AVENUE - SOUTH

MR
ARCHITECTURE + DECOR
245 WEST 29TH STREET 10TH FLOOR NY NY 10001
P 212.989.9300
F 212.989.9430
MRARCH.COM

.03	07.07.2015	LPC HEARING
.02	03.20.2015	LPC SUBMITTAL
.01	03.20.2015	DOB SUBMITTAL
3	02.19.2015	LANDLORD SUBMITTAL
2	01.15.2015	LANDLORD SUBMITTAL
1	09.18.2014	LANDLORD SUBMITTAL
.00	08.26.2014	LANDLORD SUBMITTAL
NO:	DATE:	ISSUE:

KEY PLAN:

LPC
PUBLIC HEARING

TITLE:
ADJACENCY STUDIES

PROJECT:
PIERRE HARDY
28-30 JANE STREET
NEW YORK, NY 10014

DATE: SEE ABOVE

SCALE: AS NOTED

DRAWN: CHB

JOB NO.: 2009.13

DWG FILE: 0913_AWNING.DWG

SHEET:
A-703.00

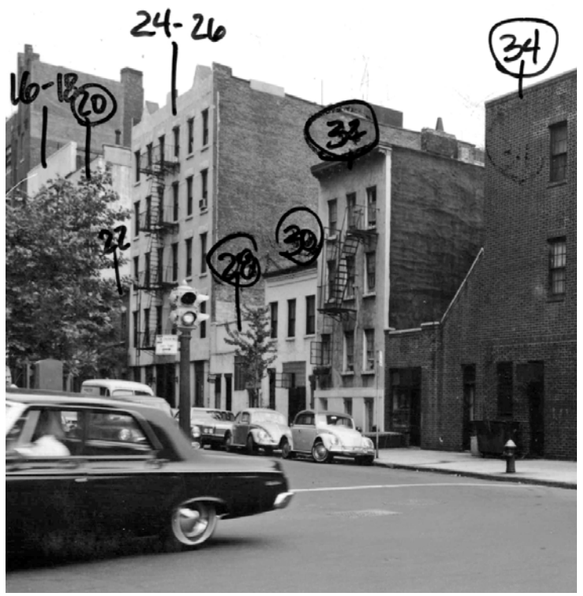

1. 28-30 JANE STREET - REGISTRATION PHOTOGRAPH

2. 31 JANE STREET

3. 46 8TH AVENUE

4. 28 JANE STREET

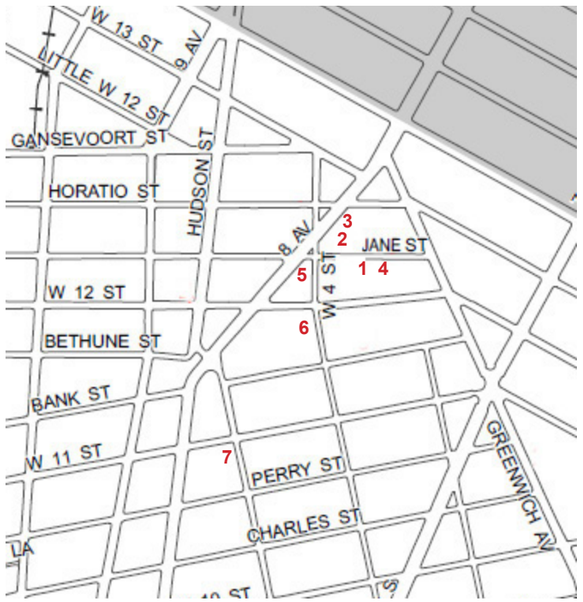

PARTIAL MAP OF NYC. MANHATTAN COMMUNITY BOARD 2

5. 40 8TH AVENUE

6. 310 WEST 4TH STREET

7. 400 BLEECKER STREET

MR
ARCHITECTURE + DECOR
245 WEST 29TH STREET 10TH FLOOR NY NY 10001
P 212.989.9300
F 212.989.9430
MRARCH.COM

.03	07.07.2015	LPC HEARING
.02	03.20.2015	LPC SUBMITTAL
.01	03.20.2015	DOB SUBMITTAL
3	02.19.2015	LANDLORD SUBMITTAL
2	01.15.2015	LANDLORD SUBMITTAL
1	09.18.2014	LANDLORD SUBMITTAL
.00	08.26.2014	LANDLORD SUBMITTAL
NO:	DATE:	ISSUE:

KEY PLAN:

LPC
PUBLIC HEARING

TITLE:
NEIGHBORHOOD PRECEDENTS

PROJECT:
PIERRE HARDY
28-30 JANE STREET
NEW YORK, NY 10014

DATE: SEE ABOVE

SCALE: AS NOTED

DRAWN: CHB

JOB NO.: 2009.13

DWG FILE: 0913_AWNING.DWG

SHEET:
A-704.00