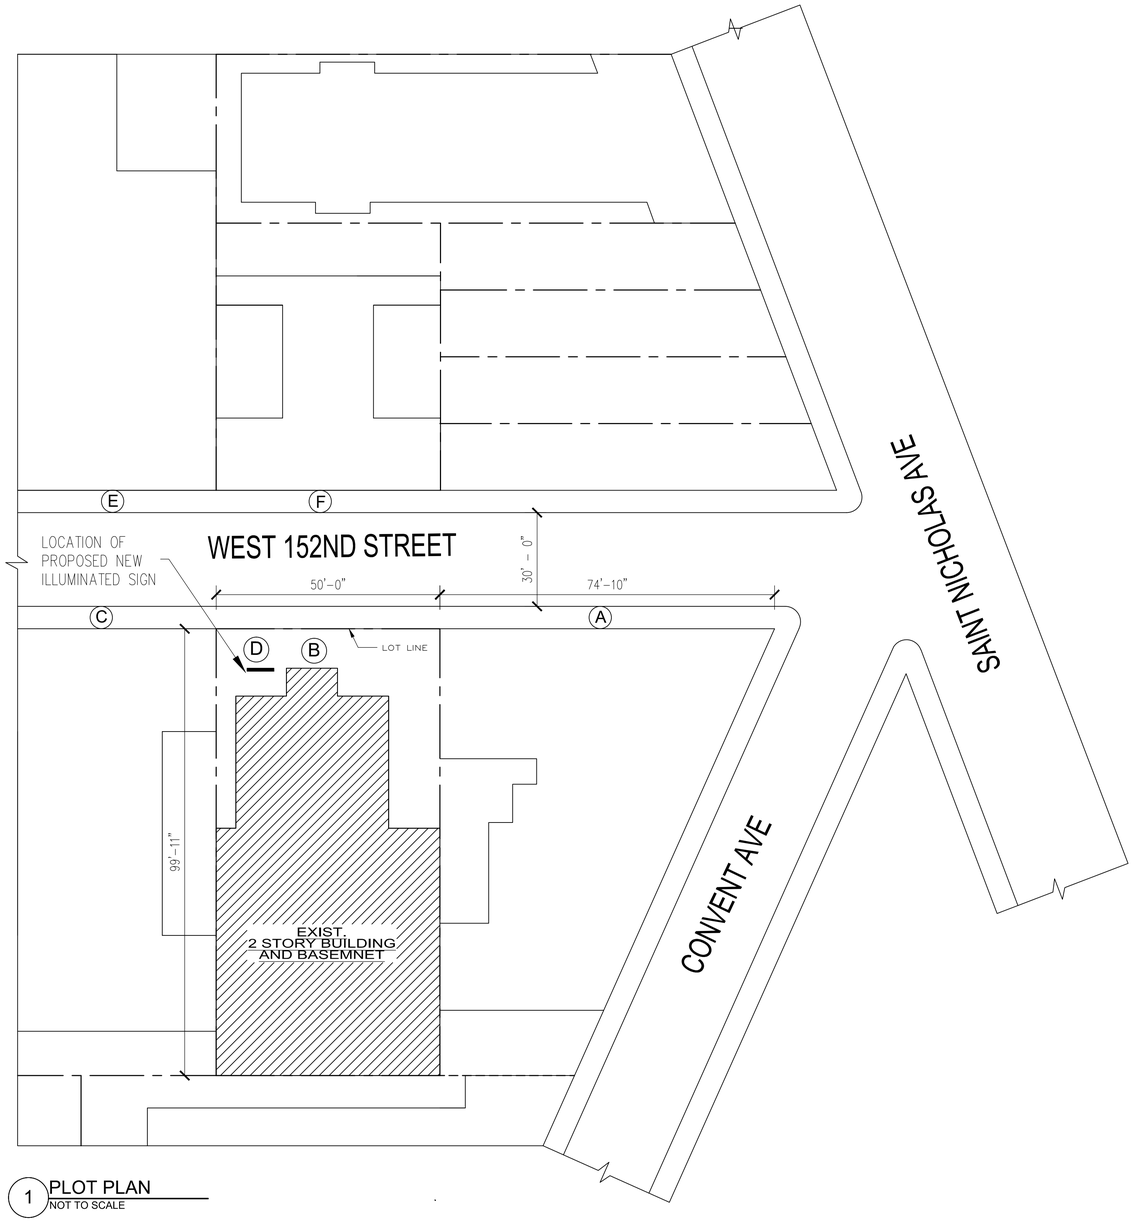

1 PLOT PLAN
NOT TO SCALE

BLOCK:	2066
LOT:	301
MAP:	3B
ZONE:	R6A
SCOPE OF WORK:	DRAWING ARE FILED TO REPLACE / INSTALL A NEW ILLUMINATED SIGN. NO CHANGE TO EGRESS, OCCUPANCY, OR USE GROUP

N

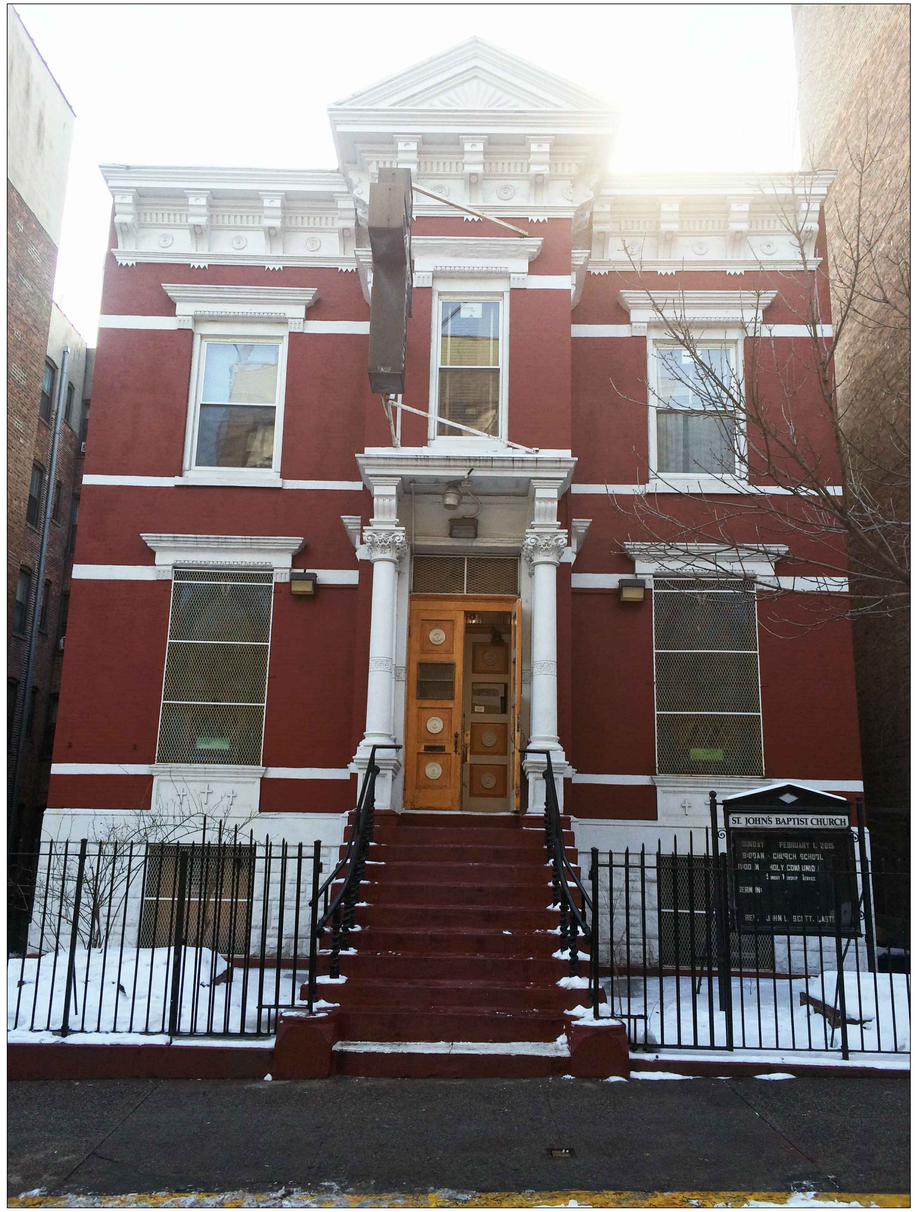

2 EXISTING FACADE @ WEST152ND STREET
NOT TO SCALE

NOTES:

NOTE:
THIS PLAN IS TO BE APPROVED ONLY FOR THE WORK INDICATED ON THE APPLICATION SPECIFICATION SHEET. ALL OTHER MATTERS SHOWN ARE NOT TO BE RELIED UPON OR TO BE CONSIDERED AS EITHER BEING APPROVED OR IN ACCORDANCE WITH APPLICABLE CODES. NOT FOR CONSTRUCTION UNTIL APPROVED AND PERMITTED BY ALL AGENCIES HAVING JURISDICTION.

PROJECT

ST. JOHN'S BAPTIST CHURCH

448 W 152ND ST
NEW YORK , NY 10031

TITLE
PLOT PLAN & EXISTING FACADE @ WEST 152ND STREET

ARCHITECT

GRIFFIN ARCHITECT & PLANNER P.C.

1825 PARK AVENUE SUITE 504
NEW YORK CITY, NEW YORK10035-1914
TEL:(212) 222-6193, FAX: (212) 866-6354

GRIFFINARCHITECTSNYC@HOTMAIL.COM

B-SCAN JOB STICKER

REVISIONS

PROJECT NO:

DATE: 02-23-15

STAMP

SCALE: AS NOTED

DRAWN BY: P.A.J

CHECKED BY: T.R.

SHEET NO: SG-100.00

SHEET 1 OF 6

1 PHOTO "A" @ 486 CONVENT AVE

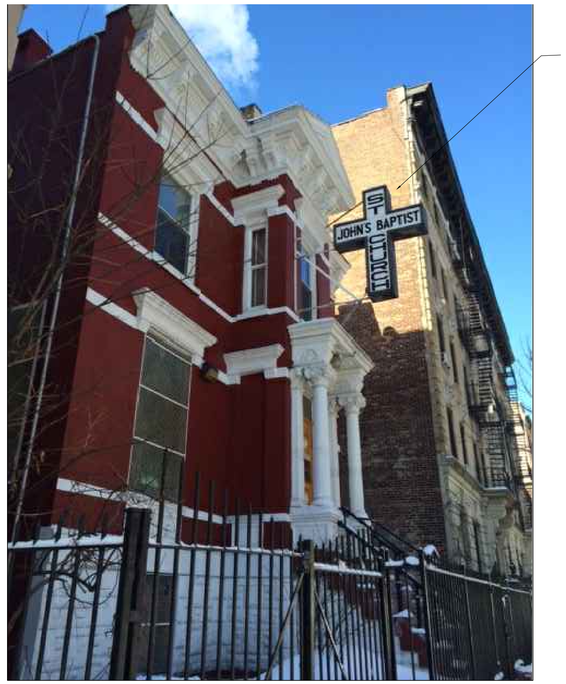

EXISTING ILLUMINATED SIGN

2 PHOTO "B" @ EXIST WALL MOUNTED ILLUMINATED SIGN

3 PHOTO "C'" @ 450-454 WEST 152ND STREET

4 PHOTO "D" @ EXIST ILLUMINATED SIGN

5 PHOTO "E" @ 455 WEST 152ND STREET

6 PHOTO "F" @ 453 WEST 152ND STREET

NOTES:

NOTE:
THIS PLAN IS TO BE APPROVED ONLY FOR THE WORK INDICATED ON THE APPLICATION SPECIFICATION SHEET. ALL OTHER MATTERS SHOWN ARE NOT TO BE RELIED UPON OR TO BE CONSIDERED AS EITHER BEING APPROVED OR IN ACCORDANCE WITH APPLICABLE CODES. NOT FOR CONSTRUCTION UNTIL APPROVED AND PERMITTED BY ALL AGENCIES HAVING JURISDICTION.

PROJECT

ST. JOHN'S BAPTIST CHURCH

448 W 152ND ST
NEW YORK , NY 10031

TITLE
CONTEXT PHOTOGRAPHS

ARCHITECT

GRIFFIN ARCHITECT & PLANNER P.C.

1825 PARK AVENUE SUITE 504
NEW YORK CITY, NEW YORK10035-1914
TEL:(212) 222-6193, FAX: (212) 866-6354

GRIFFINARCHITECTSNYC@HOTMAIL.COM

B-SCAN JOB STICKER

REVISIONS

PROJECT NO:

DATE 02-23-15

STAMP

SCALE AS NOTED

DRAWN BY: P.A.J

CHECKED BY: T.R.

SHEET NO. SG-101.00

SHEET 2 OF 6

1 EXISTING ELEVATION & SIGN @ WEST 152ND STREET
1/2" = 1'-0"

NOTES:

NOTE:
THIS PLAN IS TO BE APPROVED ONLY FOR THE WORK INDICATED ON THE APPLICATION SPECIFICATION SHEET. ALL OTHER MATTERS SHOWN ARE NOT TO BE RELIED UPON OR TO BE CONSIDERED AS EITHER BEING APPROVED OR IN ACCORDANCE WITH APPLICABLE CODES. NOT FOR CONSTRUCTION UNTIL APPROVED AND PERMITTED BY ALL AGENCIES HAVING JURISDICTION.

PROJECT

ST. JOHN'S BAPTIST CHURCH

448 W 152ND ST
NEW YORK , NY 10031

TITLE
EXISTING ELEVATION & SIGN @ WEST 152ND STREET

ARCHITECT

GRIFFIN ARCHITECT & PLANNER P.C.

1825 PARK AVENUE SUITE 504
NEW YORK CITY, NEW YORK10035-1914
TEL:(212) 222-6193, FAX: (212) 866-6354

GRIFFINARCHITECTSNYC@HOTMAIL.COM

B-SCAN JOB STICKER

REVISIONS

PROJECT NO:

DATE
02-23-15

STAMP

SCALE
AS NOTED

DRAWN BY:
P.A.J

CHECKED BY:
T.R.

SHEET NO.
SG-102.00

1 EXIST. ELEVATION & PROPOSED SIGN @ WEST 152ND STREET
3/8" = 1'-0"

NOTES:

NOTE:
THIS PLAN IS TO BE APPROVED ONLY FOR THE WORK INDICATED ON THE APPLICATION SPECIFICATION SHEET. ALL OTHER MATTERS SHOWN ARE NOT TO BE RELIED UPON OR TO BE CONSIDERED AS EITHER BEING APPROVED OR IN ACCORDANCE WITH APPLICABLE CODES. NOT FOR CONSTRUCTION UNTIL APPROVED AND PERMITTED BY ALL AGENCIES HAVING JURISDICTION.

PROJECT

ST. JOHN'S
BAPTIST CHURCH
448 W 152ND ST
NEW YORK , NY 10031

TITLE
EXISTING ELEVATION AND
PROPOSED SIGN @ WEST
152ND STREET

ARCHITECT
GRIFFIN ARCHITECT
& PLANNER P.C.
1825 PARK AVENUE SUITE 504
NEW YORK CITY, NEW YORK10035-1914
TEL:(212) 222-6193, FAX: (212) 866-6354
GRIFFINARCHITECTSNYC@HOTMAIL.COM

B-SCAN JOB STICKER

REVISIONS

PROJECT NO:

DATE
02-23-15

STAMP

SCALE
AS NOTED

DRAWN BY:
P.A.J

CHECKED BY:
T.R.

SHEET NO.
SG-103.00

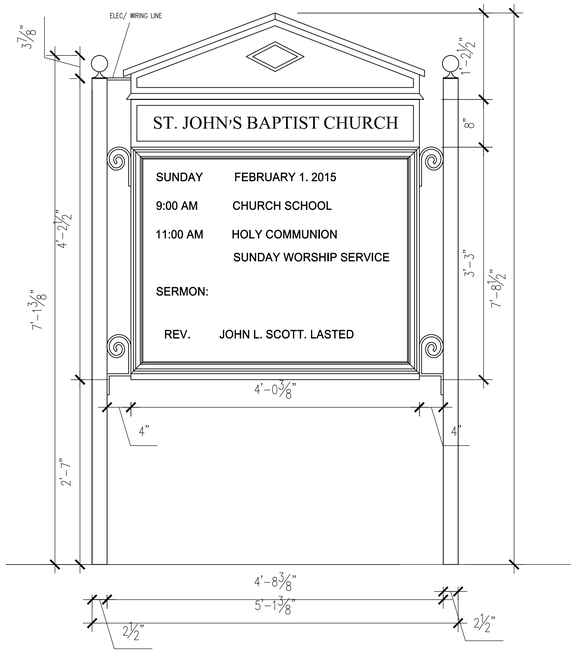

1 DETAIL @ EXIST ILLUMINATED SIGN
1" = 1'-0"

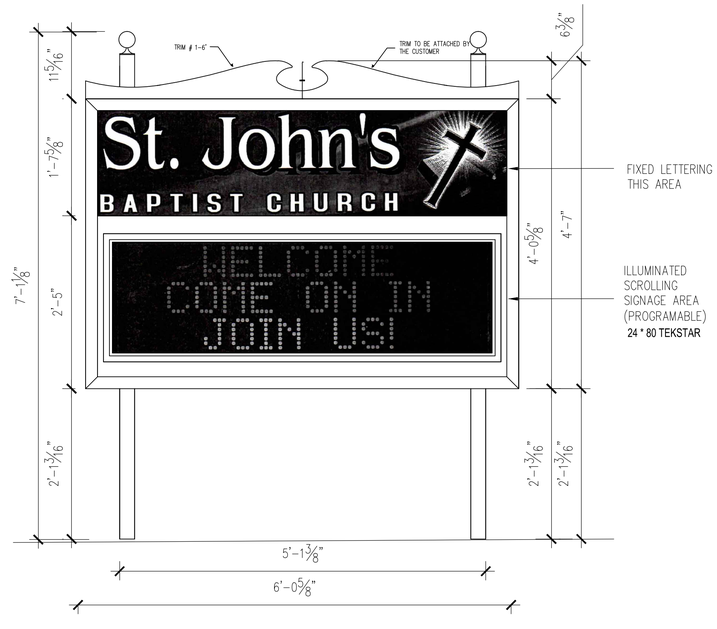

2 DETAIL @ PROPOSED NEW ILLUMINATED SIGN
1" = 1'-0"

NOTES:

NOTE:
THIS PLAN IS TO BE APPROVED ONLY FOR THE WORK INDICATED ON THE APPLICATION SPECIFICATION SHEET. ALL OTHER MATTERS SHOWN ARE NOT TO BE RELIED UPON OR TO BE CONSIDERED AS EITHER BEING APPROVED OR IN ACCORDANCE WITH APPLICABLE CODES. NOT FOR CONSTRUCTION UNTIL APPROVED AND PERMITTED BY ALL AGENCIES HAVING JURISDICTION.

PROJECT

ST. JOHN'S BAPTIST CHURCH

448 W 152ND ST
NEW YORK , NY 10031

TITLE

DETAIL @ EXIST. &
PROPOSED SIGN

ARCHITECT

GRIFFIN ARCHITECT
& PLANNER P.C.

1825 PARK AVENUE SUITE 504
NEW YORK CITY, NEW YORK10035-1914
TEL: (212) 222-6193, FAX: (212) 866-6354

GRIFFINARCHITECTSNYC@HOTMAIL.COM

B-SCAN JOB STICKER

REVISIONS

PROJECT NO:

DATE
02-23-15

STAMP

SCALE
AS NOTED

DRAWN BY:
P.A.J

CHECKED BY:
T.R.

SHEET NO:
SG-104.00

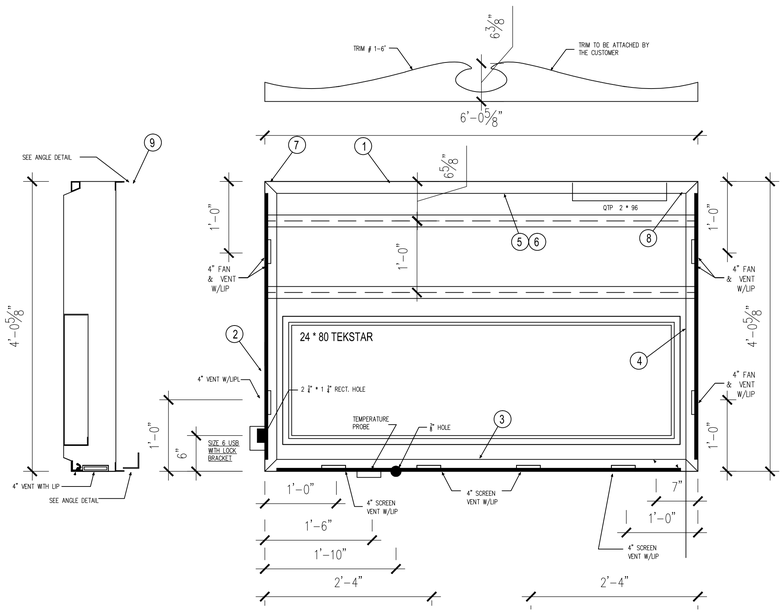

1 TYPICAL DETAIL @ NEW TEKSTAR 46, ZOMM 24 * 80 LED SIGN
1" = 1'-0"

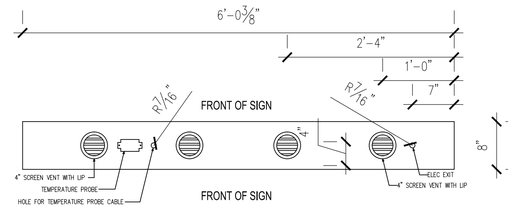

2 TYPICAL DETAIL @ BOTTOM OF CABINET
1" = 1'-0"

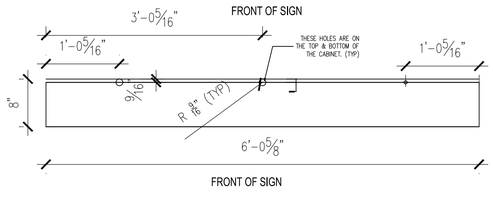

3 TYPICAL TOP & BOTTOM DETAIL @ PROPOSED SIGN CABINET
1" = 1'-0"

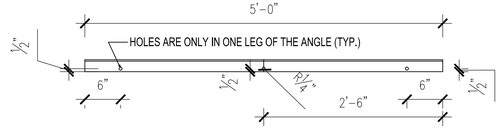

4 TYPICAL TOP & BOTTOM DETAIL @ PROPOSED SIGN
1" = 1'-0"

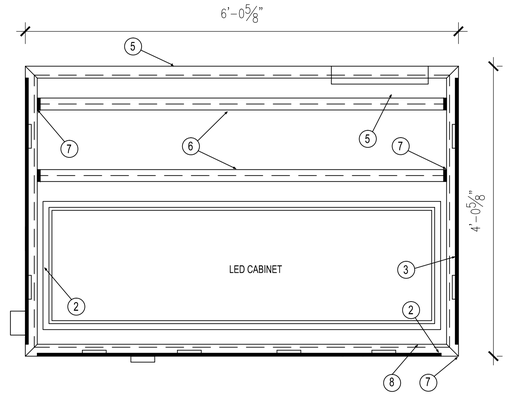

5 TYPICAL FRAME & LAMP DETAIL @ PROPOSED SIGN
1" = 1'-0"

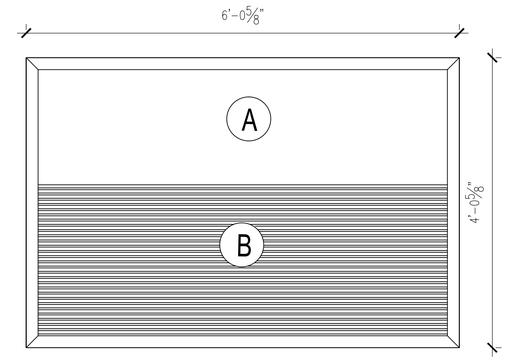

7 TYPICAL FACE DETAIL @ PROPOSED SIGN
1" = 1'-0"

MANUFACTURES SPECIFICATION

FRAME AND LAMP DETAIL

1. 8" EXTRUDED ALUMINUM CABINET
2. DRAIN HOLE
3. 24 GAUGE GALVANIZED RACEWAY
4. 2" * 2" * $\frac{1}{4}$" * 60" ALUMINUM MOUNTING ANGLES
5. BALLAST: QTP 2 * 96, QTY: 1
6. LAMPS - F72T 12 CW/HQ, 2 REQUIRED
7. SOCKETS - KULKA DOUBLE CONTACT SNAP IN LAMP HOLDERS 582G & 583G
8. ELECTRICAL OUT PROVISION

FACE DETAIL

A. HEADER PANEL SECTION, $\frac{1}{8}$" THERMO - FORMED UV RESISTANT MAKROLON SL. POLY CARBONATE DECORATION PER STEWART SIGNS ARTWORK. DECORATED WITH 3M HIGH PERFORMANCE TRANSLUCENT VINYL.
B. TEKSTAR LED, MOUNTED INSIDE SEAMLESS SINGLE PIECE, FACE OF MAKROLON SL POLY CARBONATE .

NOTES:

- GRAFFITI RESISTANCE EXTERIOR FINISH, DUPONT POWER COAT, BAKED AT 400 DEGREES

ELECTRICAL INFO

- ID CABINET AND TEKSTAR LED HORIZONTAL LAMP ILLUMINATION WITH ELECTRONIC BALLAST REQUIRES (1) 20 CIRCUIT, 120 VOLTS, MAX DRAW 6 AMPS
- UL LISTED - E 50724
- SIGNS SHALL BE GROUNDED BY CONNECTION TO THE EQUIPMENT GROUNDING CONDUCTOR OF THE SUPPLY BRANCH CIRCUIT.
- LED COMMUNICATION METHOD: SHORT- RANGE WIRELESS

ITEM	QTY	DESCRIPTION
1	2	8" HINGE EXTRUSION
2	2	8" HINGE EXTRUSION
3	1	1 $\frac{1}{2}$" * 1" "F" RETAINER
4	2	1 $\frac{1}{2}$" * 1" "F" RETAINER
5	1	1 $\frac{1}{2}$" HINGE RETAINER
6	3	HINGE BRACKET
7	4	2" * 2" * $\frac{3}{16}$" ALUMINUM ANGLE
8	4	2" * 2" * $\frac{3}{16}$" ALUMINUM ANGLE
9	2	2" * 2" * 1/4" ALUMINUM ANGLE (SEE ANGLE DETAIL)
10	6	$\frac{3}{8}$" * 1 $\frac{1}{2}$" HEX WASHER HEAD SELF-TAPPING BOLTS

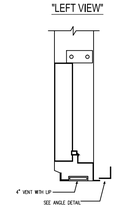

BILL OF MATERIALS			
ITEM	QTY	DESCRIPTION	LENGTH
1	2	3" * 3" * $\frac{3}{16}$" ALUMINUM ANGLES	5"
2	2	"Z" ALUMINUM BRACKET	5.9375"
3	22	TEK SCREWS # 10 * 1"	

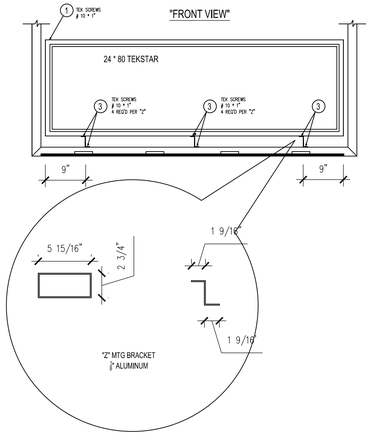

8 DETAIL @ REAR HORIZONTAL MOUNTING ANGLES
NOT TO SCALE

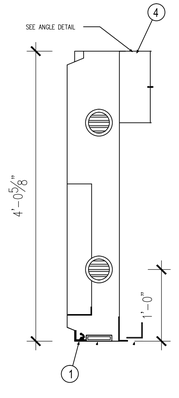

6 TYPICAL TYPICAL CROSS SECTION
1" = 1'-0"

NOTES:

NOTE:
THIS PLAN IS TO BE APPROVED ONLY FOR THE WORK INDICATED ON THE APPLICATION SPECIFICATION SHEET. ALL OTHER MATTERS SHOWN ARE NOT TO BE RELIED UPON OR TO BE CONSIDERED AS EITHER BEING APPROVED OR IN ACCORDANCE WITH APPLICABLE CODES. NOT FOR CONSTRUCTION UNTIL APPROVED AND PERMITTED BY ALL AGENCIES HAVING JURISDICTION.

PROJECT

ST. JOHN'S BAPTIST CHURCH
448 W 152ND ST
NEW YORK , NY 10031

TITLE
PROPOSED SIGN DETAILS

ARCHITECT
GRIFFIN ARCHITECT & PLANNER P.C.
1825 PARK AVENUE SUITE 504
NEW YORK CITY, NEW YORK10035-1914
TEL: (212) 222-6193, FAX: (212) 866-6354
GRIFFINARCHITECTSNYC@HOTMAIL.COM

B-SCAN JOB STICKER

REVISIONS

PROJECT NO:

DATE: 02-23-15

STAMP

SCALE: AS NOTED

DRAWN BY: P.A.J

CHECKED BY: T.R.

SHEET NO.: SG-105.00

SHEET 6 OF 6