SITE PLAN

SCALE: 1/8" = 1'-0"

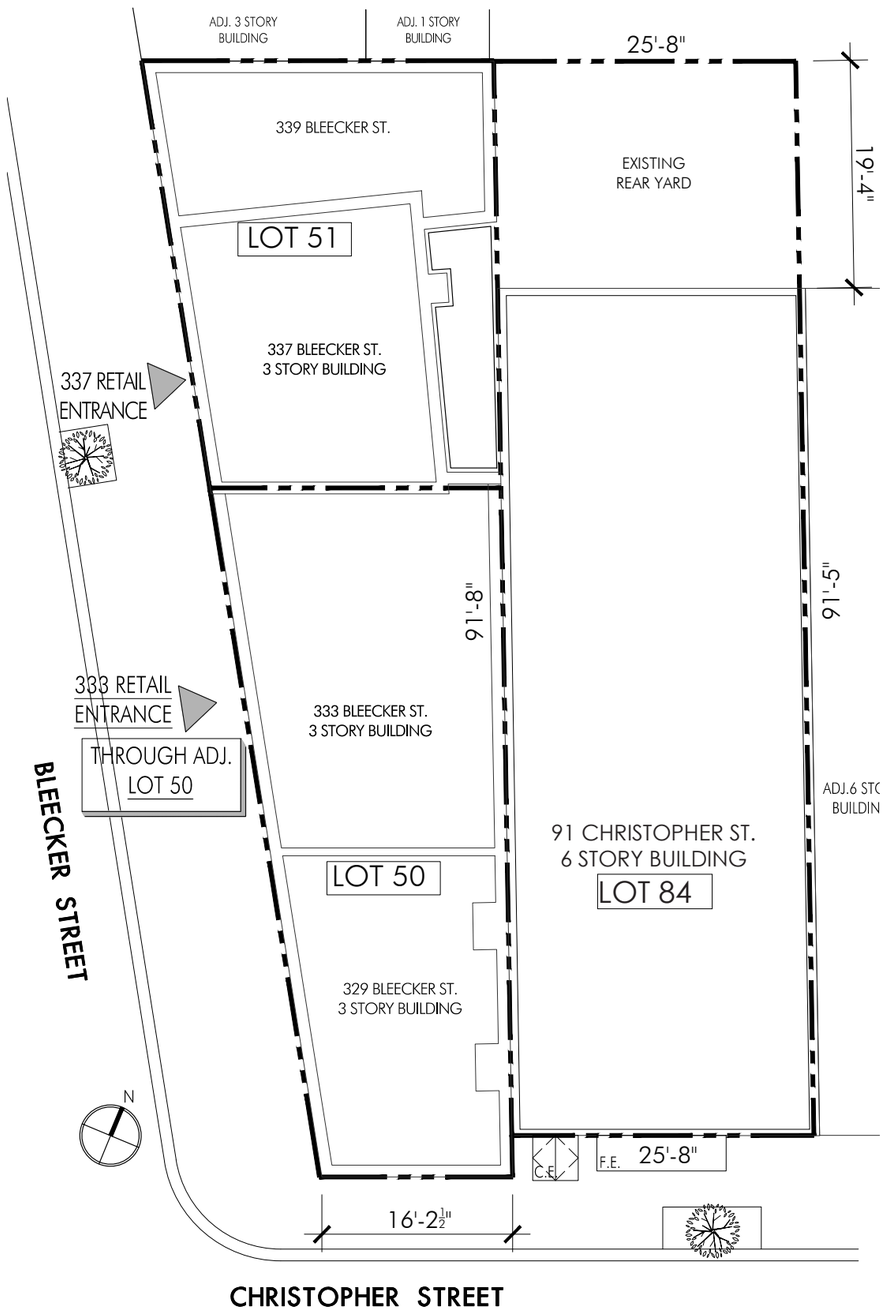

LOCATION PLAN

ZONING MAP (12a)

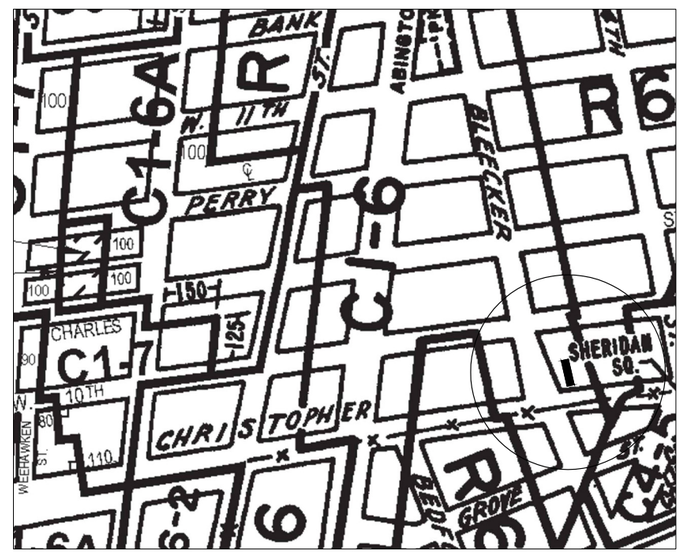

0 | A0

343 CANAL STRET #4
NEW YORK, NY 10014

Site Address

333 BLEECKER STREET
NEW YORK
NY 10014
USA

Project

LARSSON & JENNINGS

Drawing Title

SITE PLAN

Drawing Number

LPC-010.00

Date:

HISTORIC REPRESENTATION

0 | A0

343 CANAL STRET #4
NEW YORK, NY 10014

Site Address

333 BLEECKER STREET
NEW YORK
NY 10014
USA

Project

LARSSON & JENNINGS

Drawing Title

HISTORIC PHOTO

Drawing Number

LPC-020.00

Date:

O | AO

343 CANAL STRET #4
NEW YORK, NY 10014

Site Address

333 BLEECKER STREET
NEW YORK
NY 10014
USA

Project

LARSSON & JENNINGS

Drawing Title

EXISTING CONDITION
PHOTOS

Drawing Number

LPC-100.00

Date:

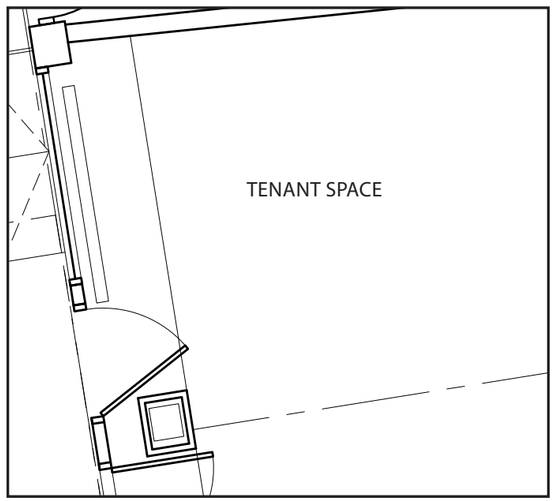

EXISTING PLAN

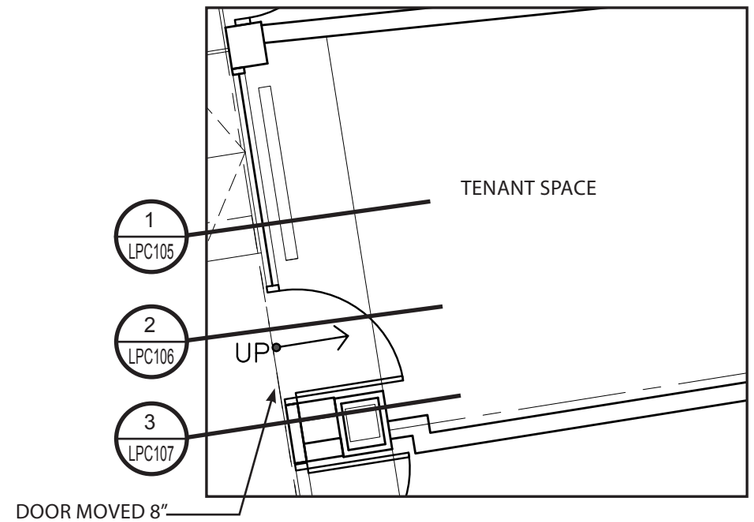

NEW PLAN

0 | A0

343 CANAL STRET #4
NEW YORK, NY 10014

Site Address

333 BLEECKER STREET
NEW YORK
NY 10014
USA

Project

LARSSON & JENNINGS

Drawing Title

EXISTING & NEW PLANS
GROUND FLOOR

Drawing Number

LPC-101.00

Date:

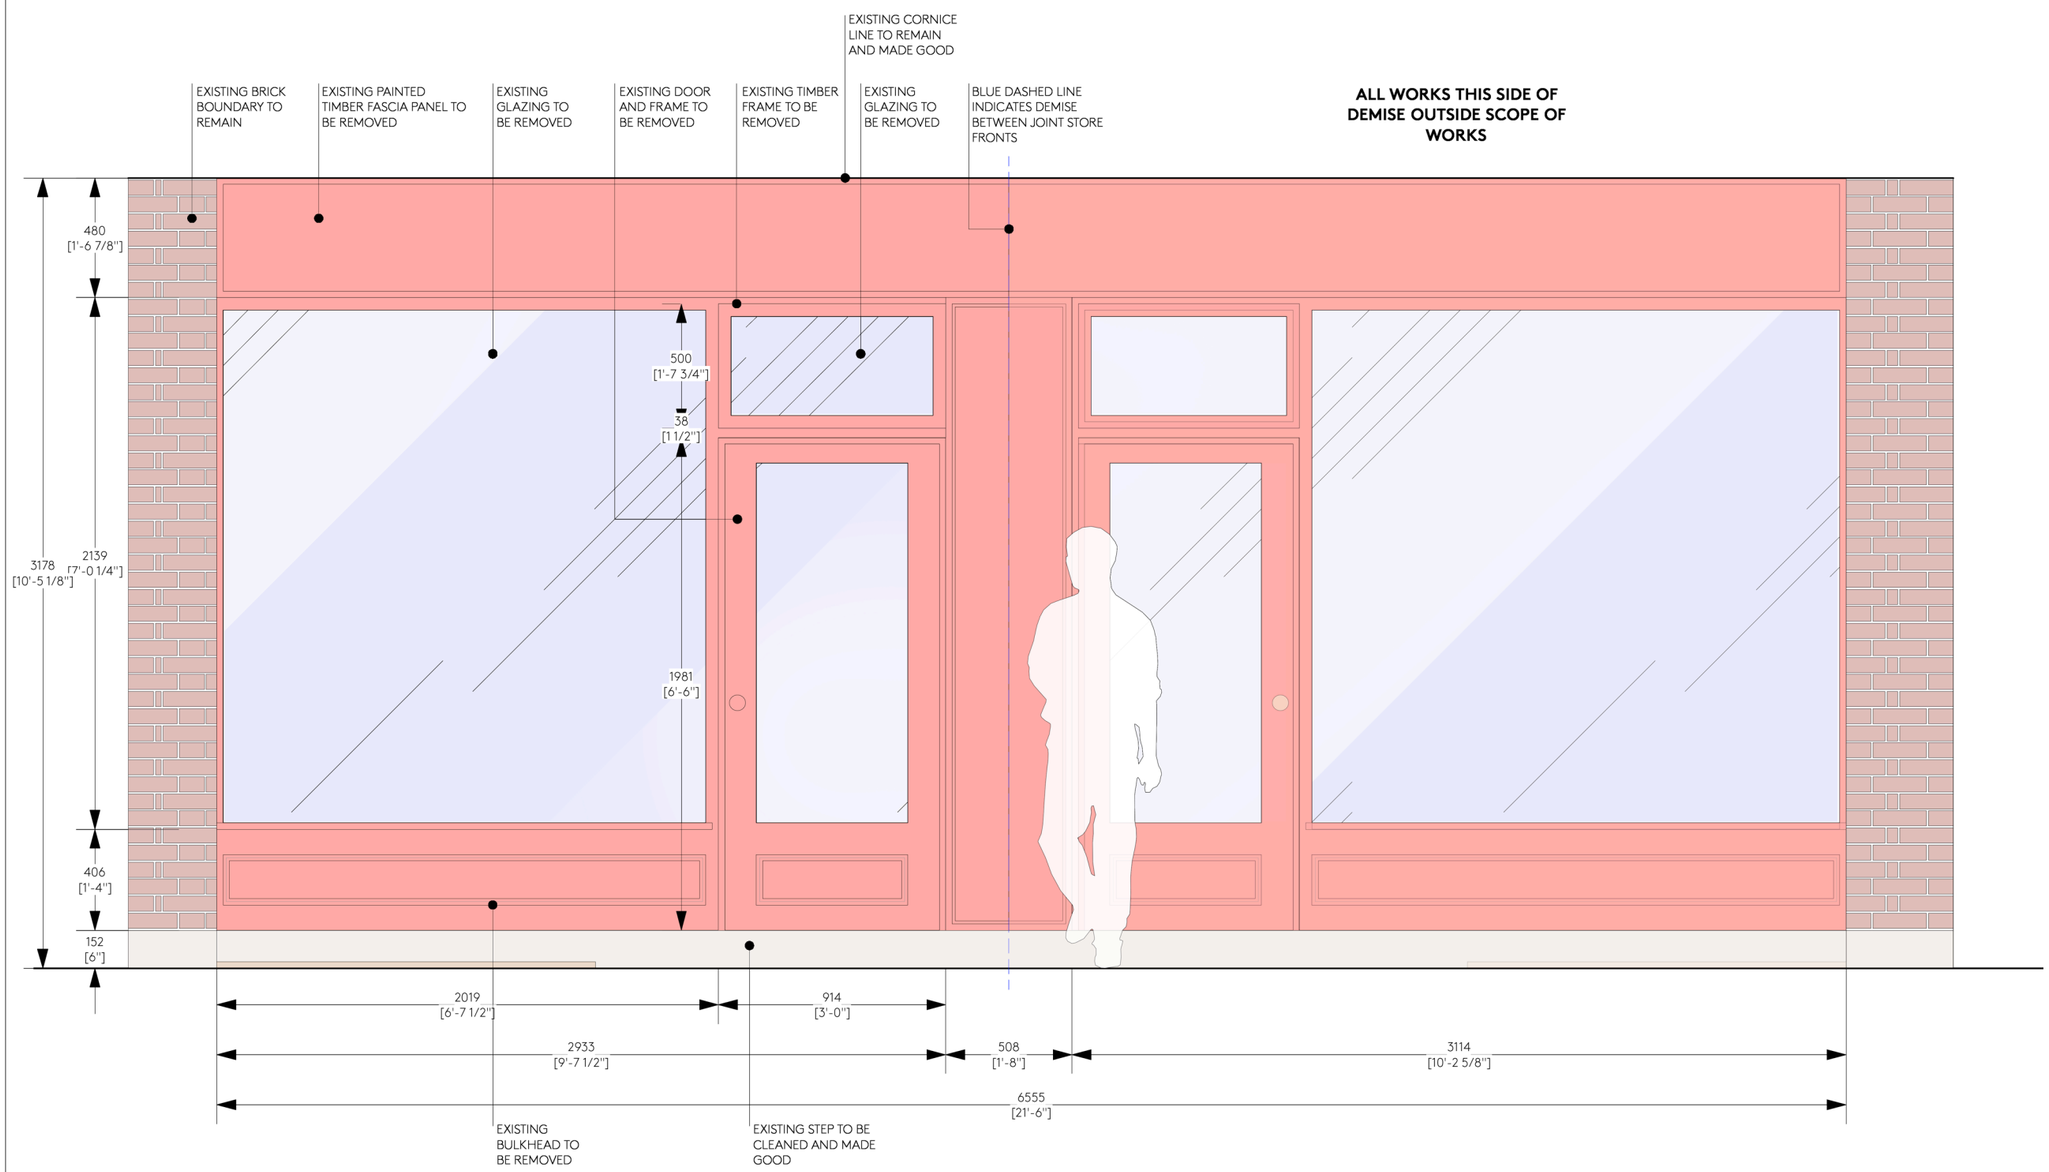

0 | A0

343 CANAL STRET #4
NEW YORK, NY 10014

Site Address

333 BLEECKER STREET
NEW YORK
NY 10014
USA

Project

LARSSON & JENNINGS

Drawing Title

EXISTING FACADE
FRONT ELEVATION

Drawing Number

LPC-102.00

Date:

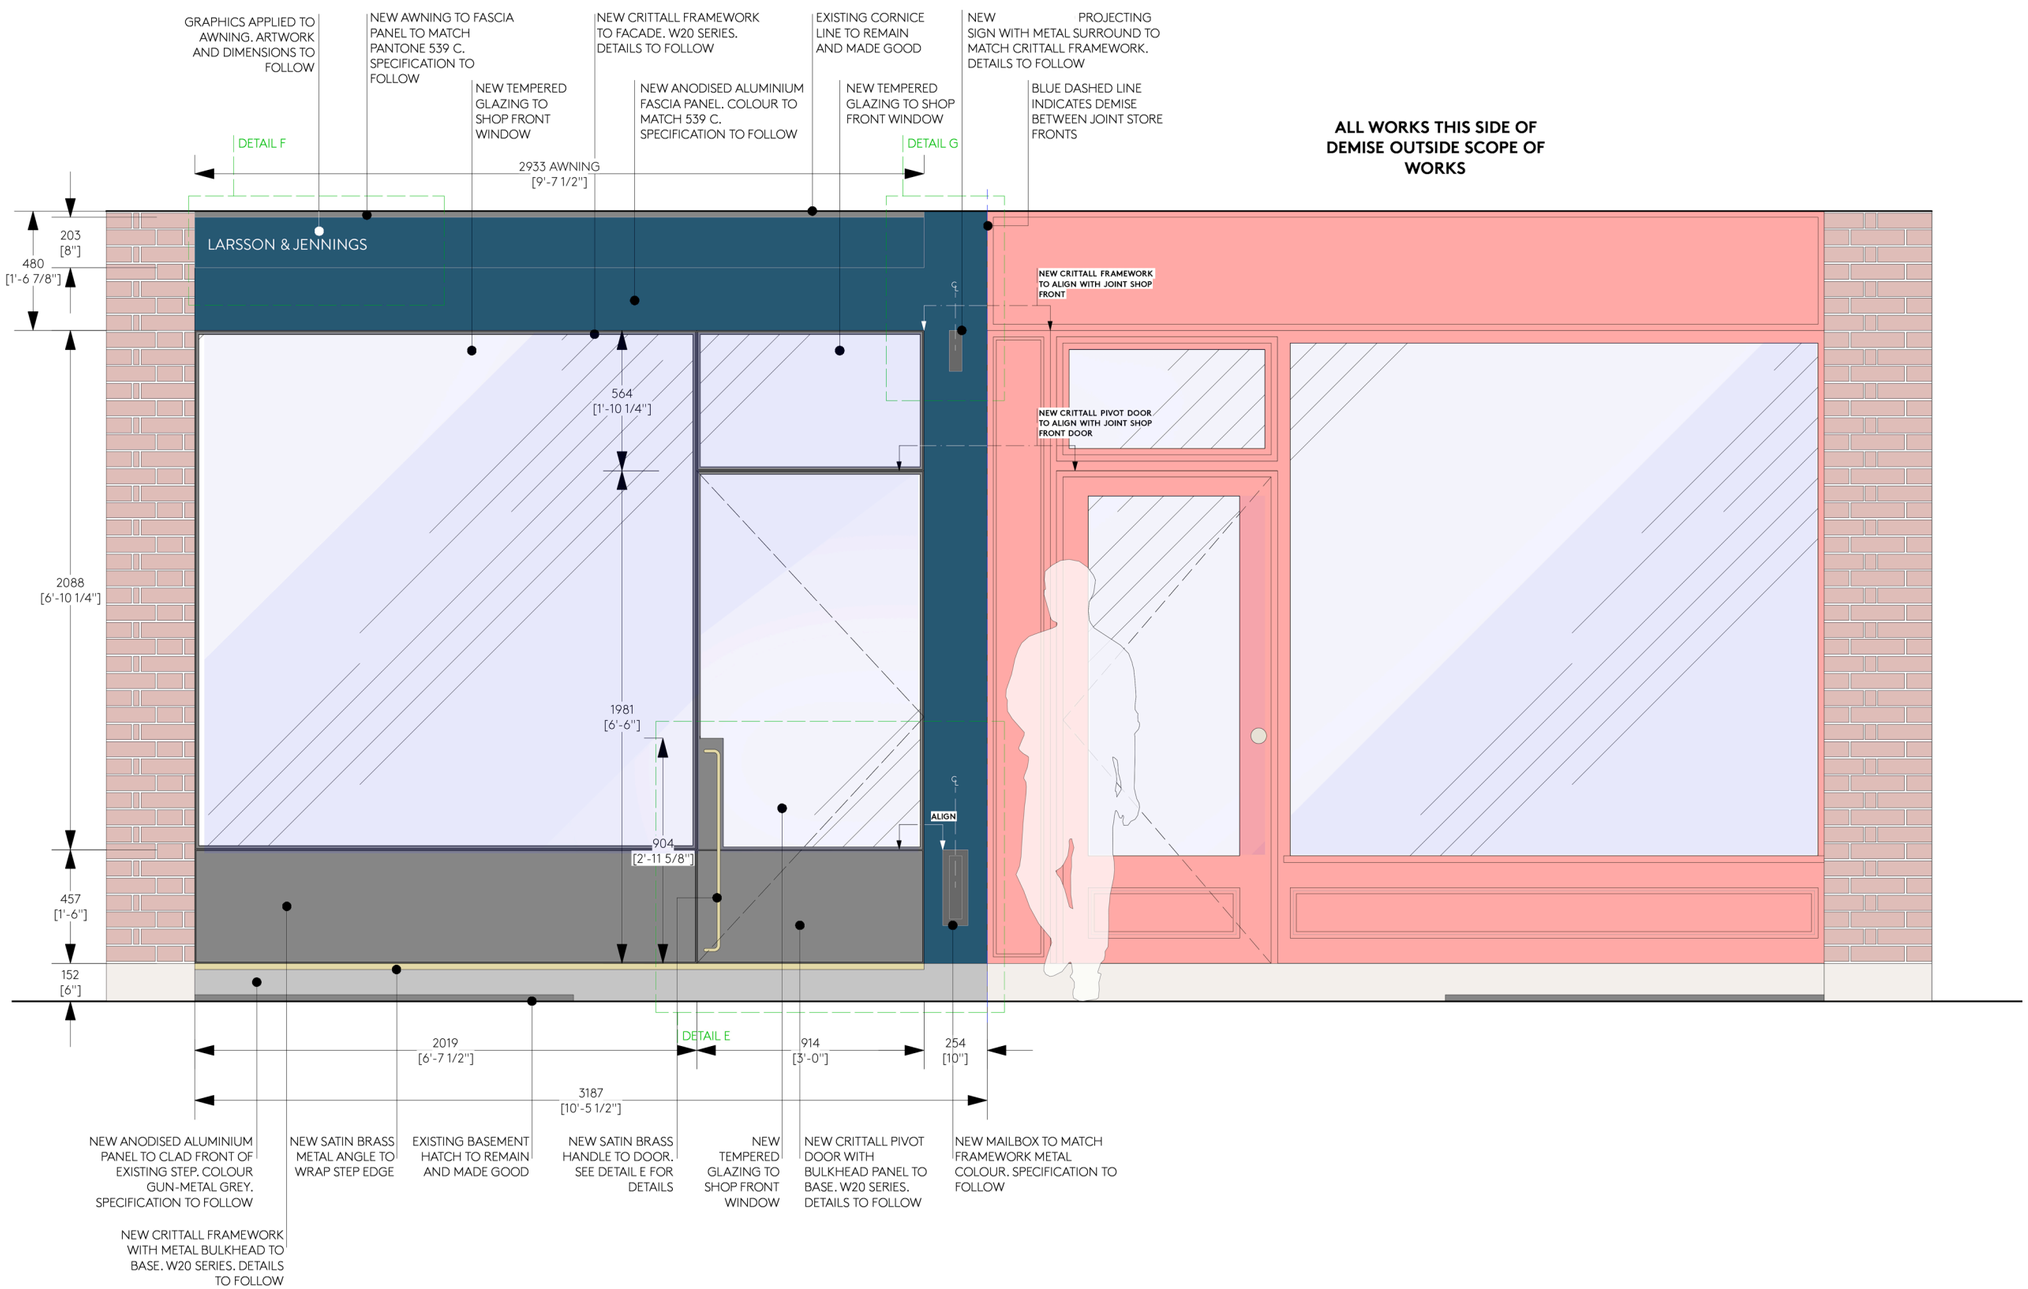

0 | A0

343 CANAL STRET #4
NEW YORK, NY 10014

Site Address

333 BLEECKER STREET
NEW YORK
NY 10014
USA

Project

LARSSON & JENNINGS

Drawing Title

PROPOSED
FRONT ELEVATION

Drawing Number

LPC-103.00

Date:

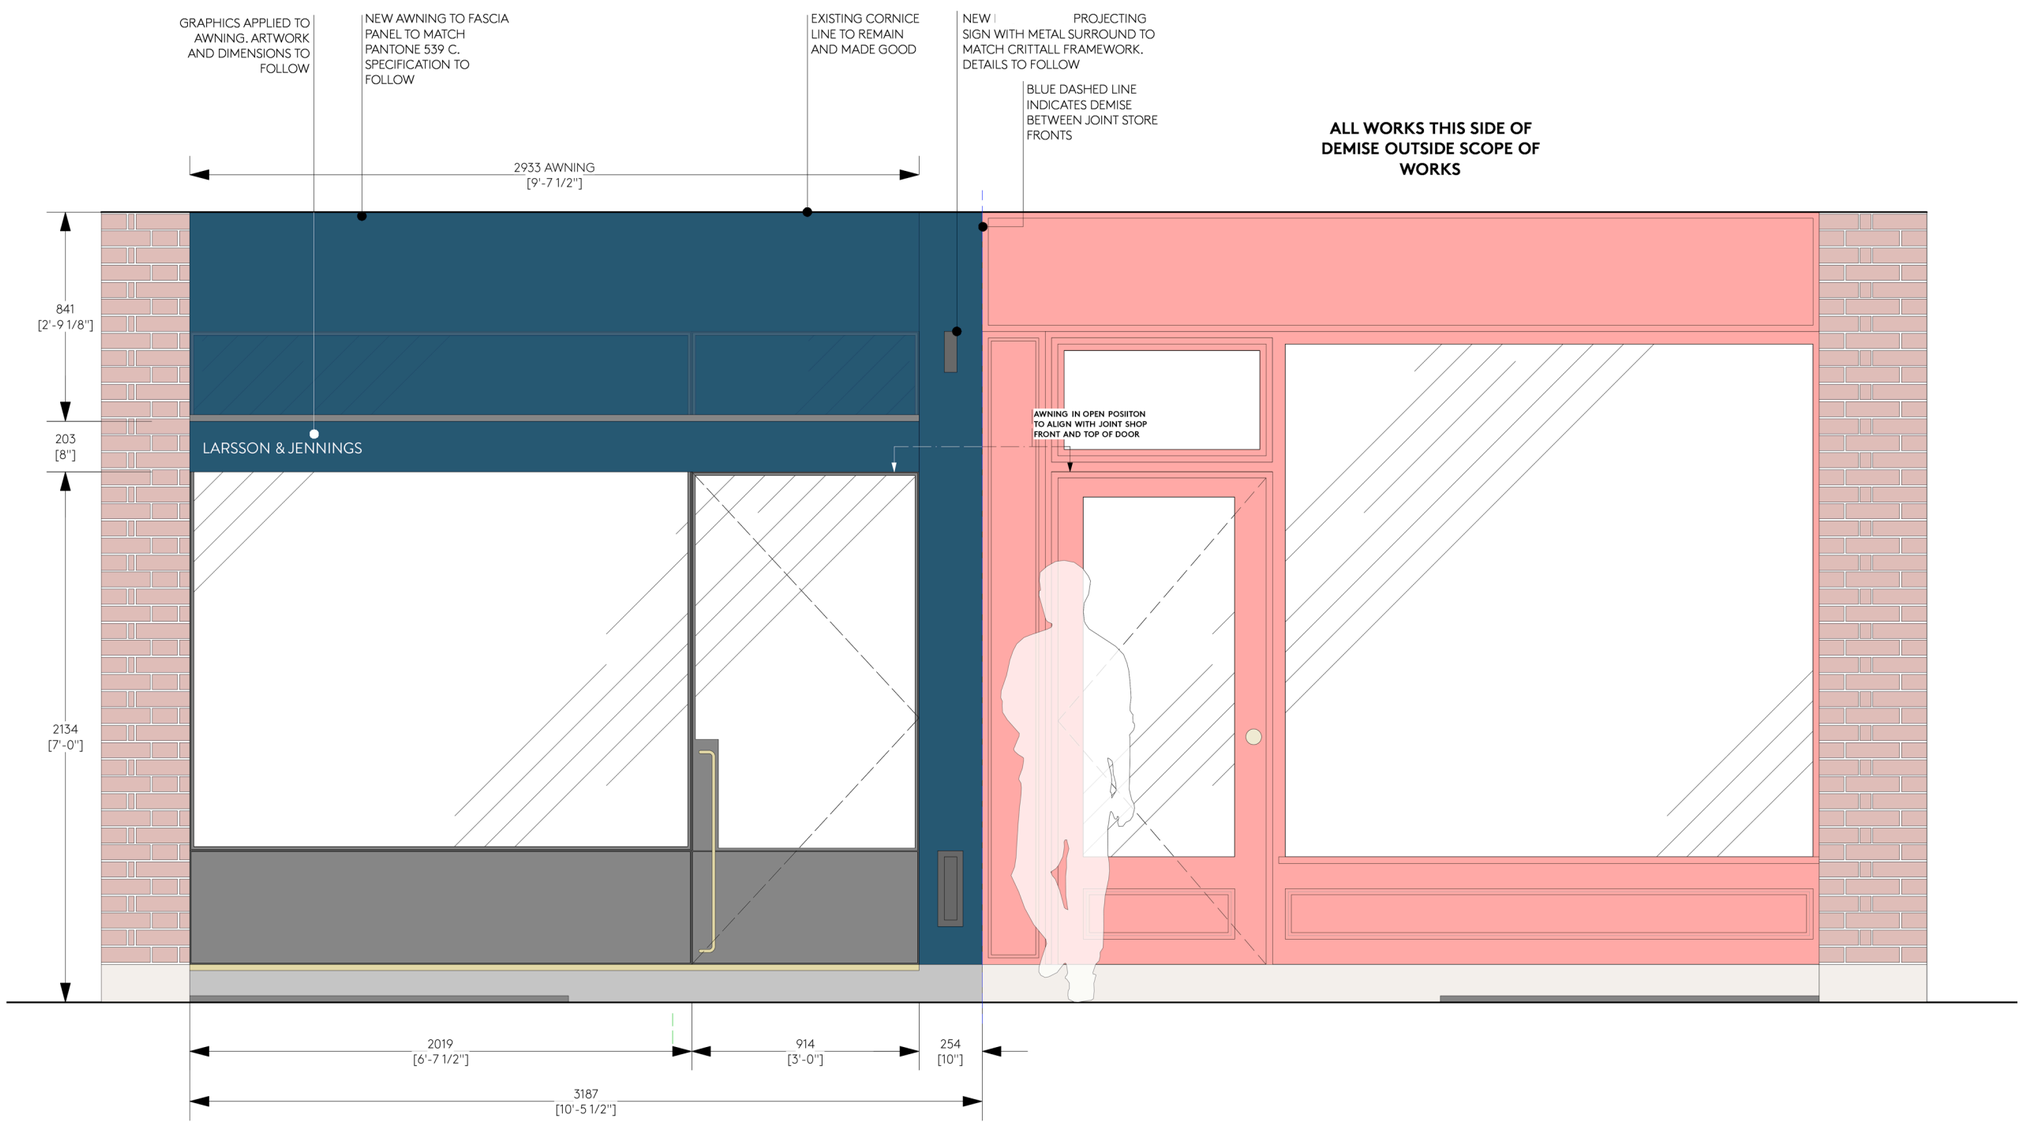

WITH AWNING DOWN

0 | A0

343 CANAL STRET #4
NEW YORK, NY 10014

Site Address

333 BLEECKER STREET
NEW YORK
NY 10014
USA

Project

LARSSON & JENNINGS

Drawing Title

PROPOSED
FRONT ELEVATION W/ AWNING

Drawing Number

LPC-104.00

Date:

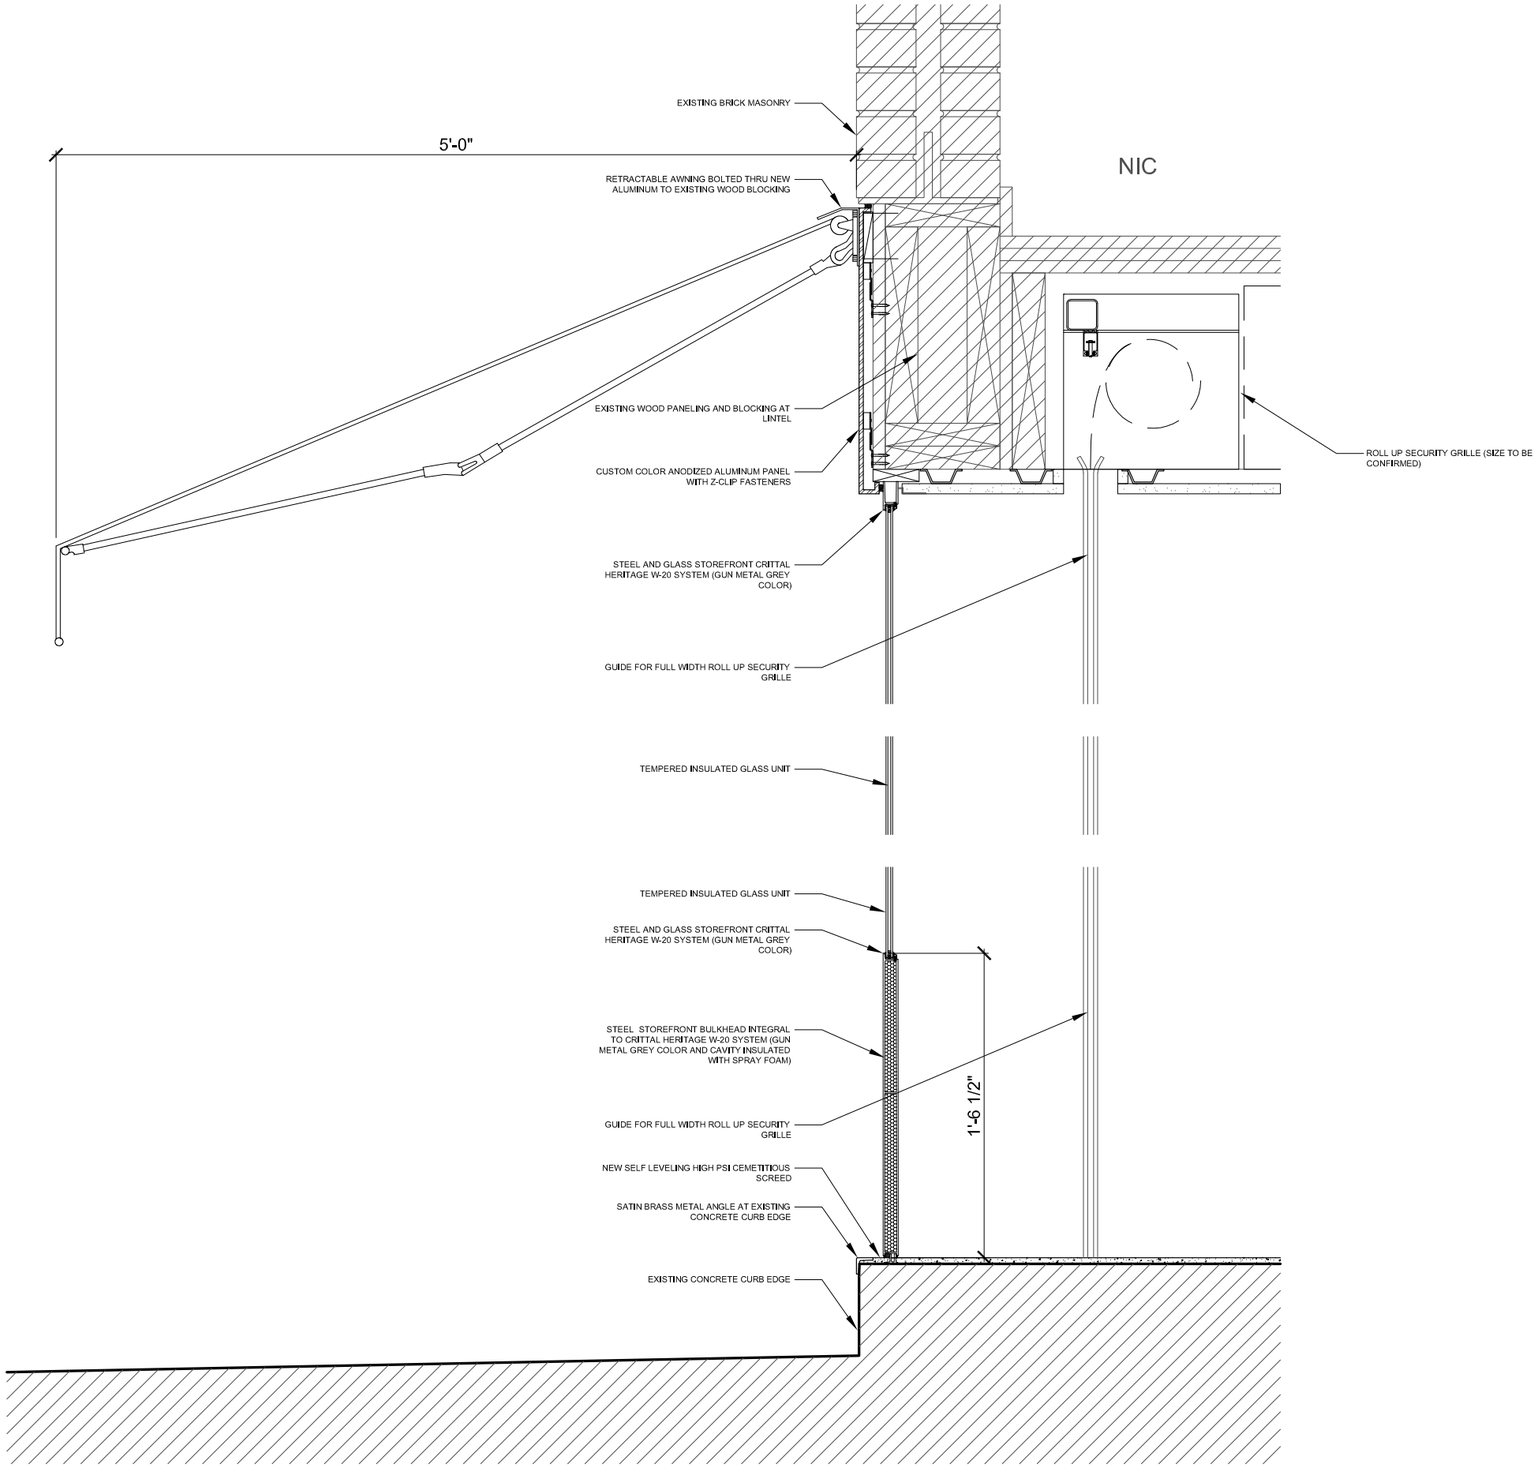

SECTION DETAIL @ STOREFRONT 1

SCALE: 1-1/2"= 1'-0"

0 | A0

343 CANAL STRET #4
NEW YORK, NY 10014

Site Address

333 BLEECKER STREET
NEW YORK
NY 10014
USA

Project

LARSSON & JENNINGS

Drawing Title

STOREFRONT SECTION

Drawing Number

LPC-105.00

Date:

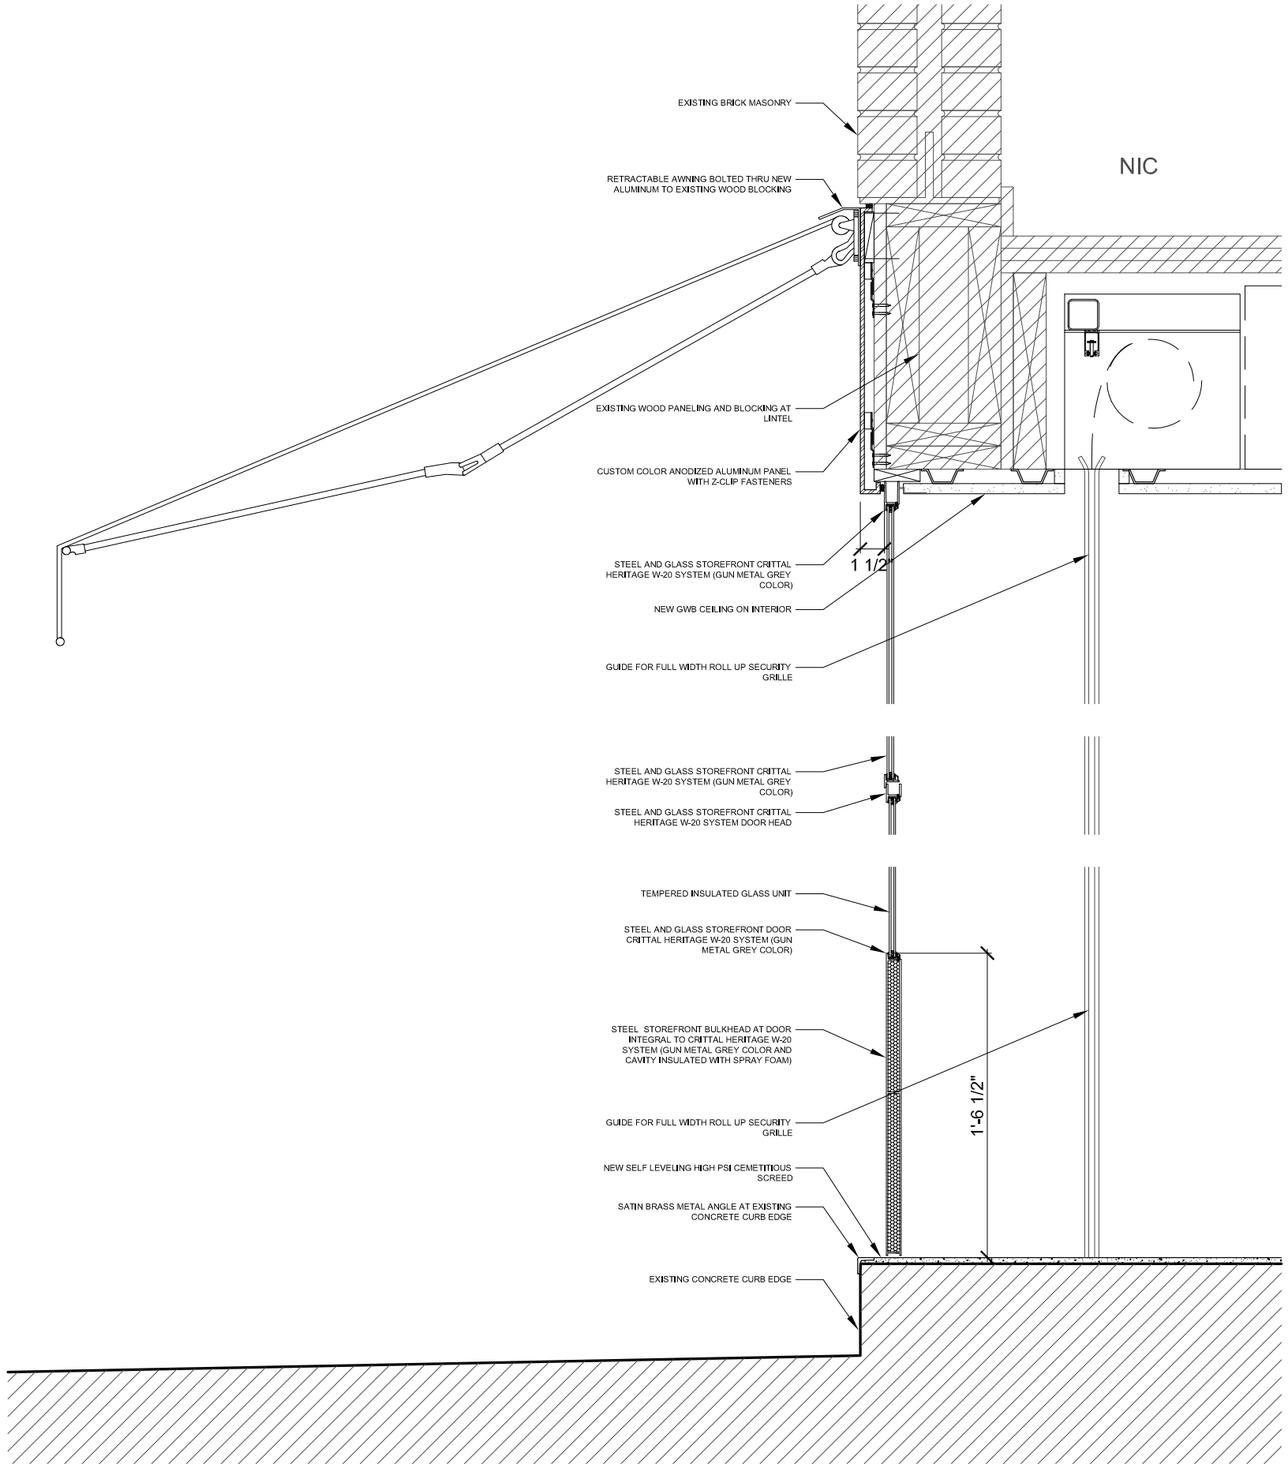

SECTION DETAIL @ STOREFRONT 2

SCALE: 1-1/2"= 1'-0"

0 | A0

343 CANAL STRET #4
NEW YORK, NY 10014

Site Address

333 BLEECKER STREET
NEW YORK
NY 10014
USA

Project

LARSSON & JENNINGS

Drawing Title

STOREFRONT SECTION

Drawing Number

LPC-106.00

Date:

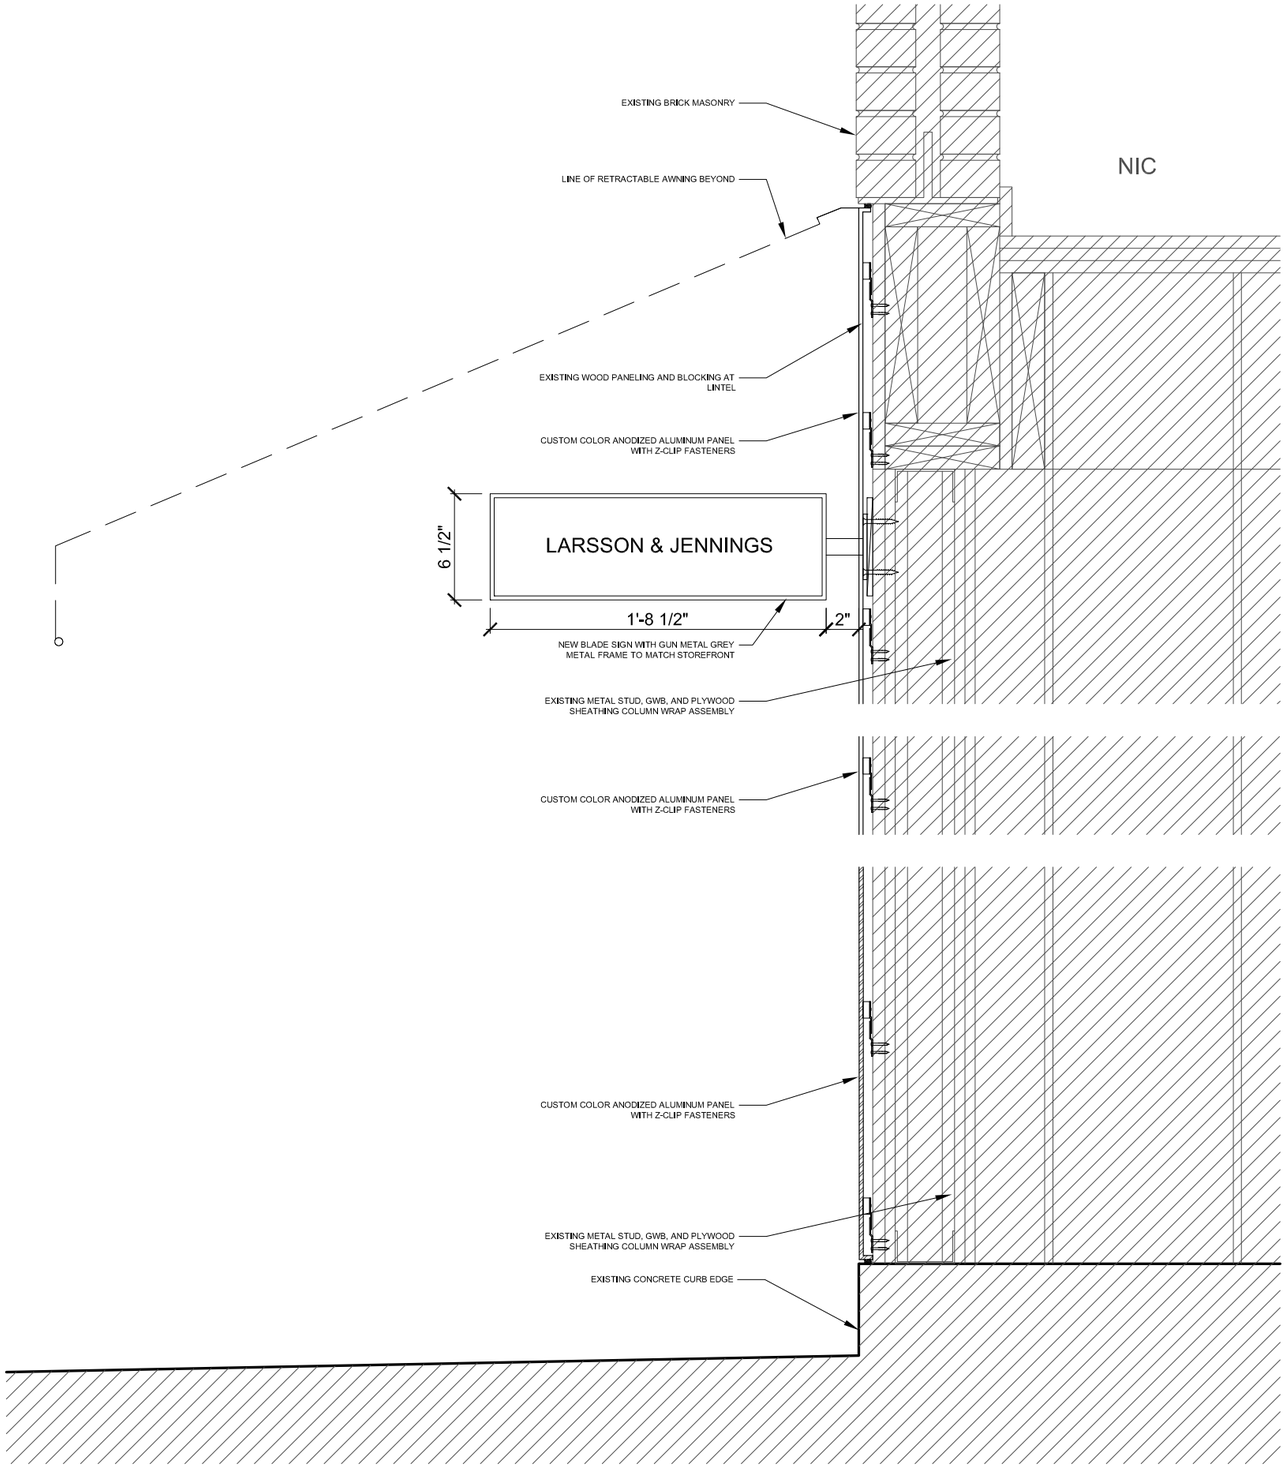

SECTION DETAIL @ STOREFRONT 3

SCALE: 1-1/2"= 1'-0"

0 | A0

343 CANAL STRET #4
NEW YORK, NY 10014

Site Address

333 BLEECKER STREET
NEW YORK
NY 10014
USA

Project

LARSSON & JENNINGS

Drawing Title

STOREFRONT SECTION

Drawing Number

LPC-107.00

Date:

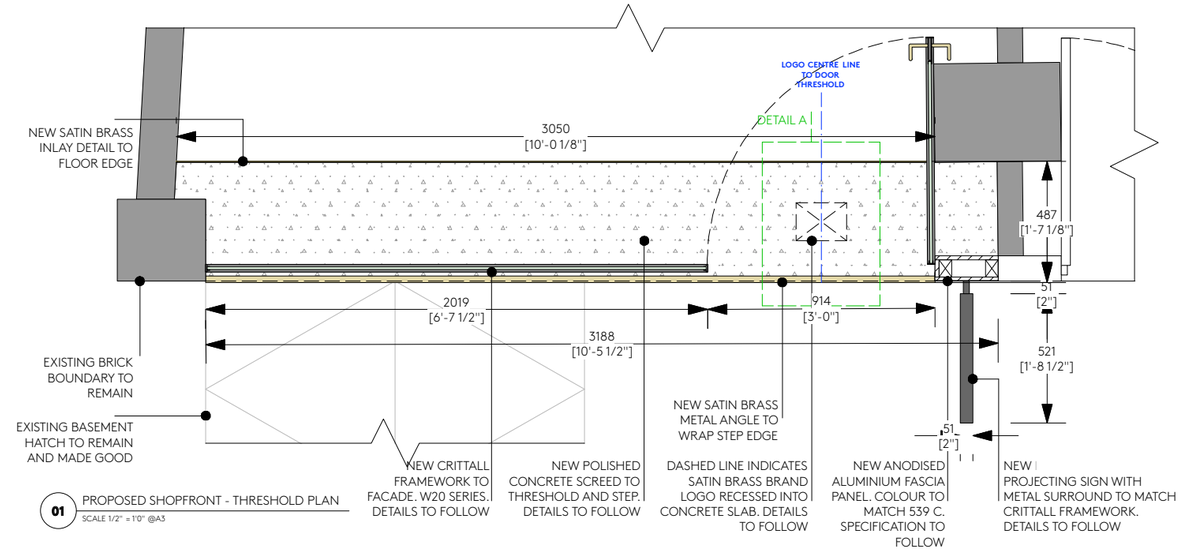

01 PROPOSED SHOPFRONT - THRESHOLD PLAN
SCALE 1/2" = 1'0" @A3

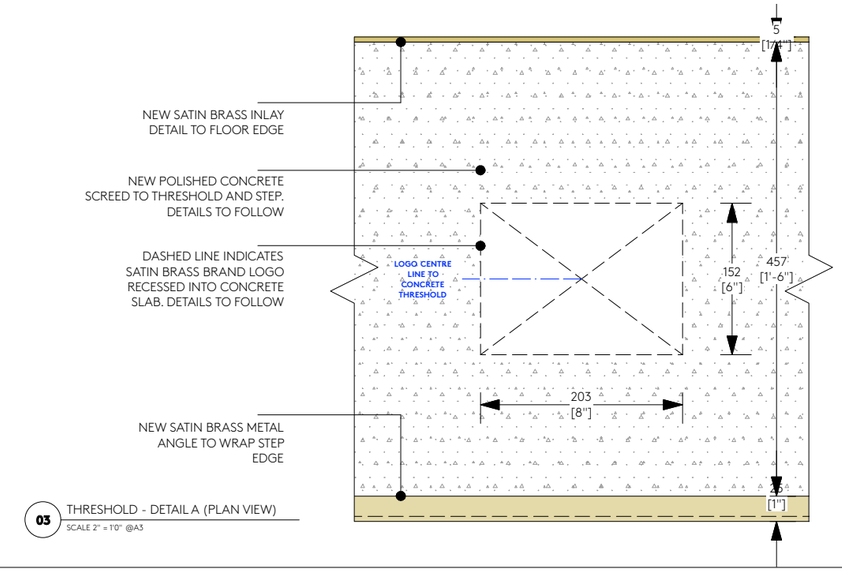

03 THRESHOLD - DETAIL A (PLAN VIEW)
SCALE 2" = 1'0" @A3

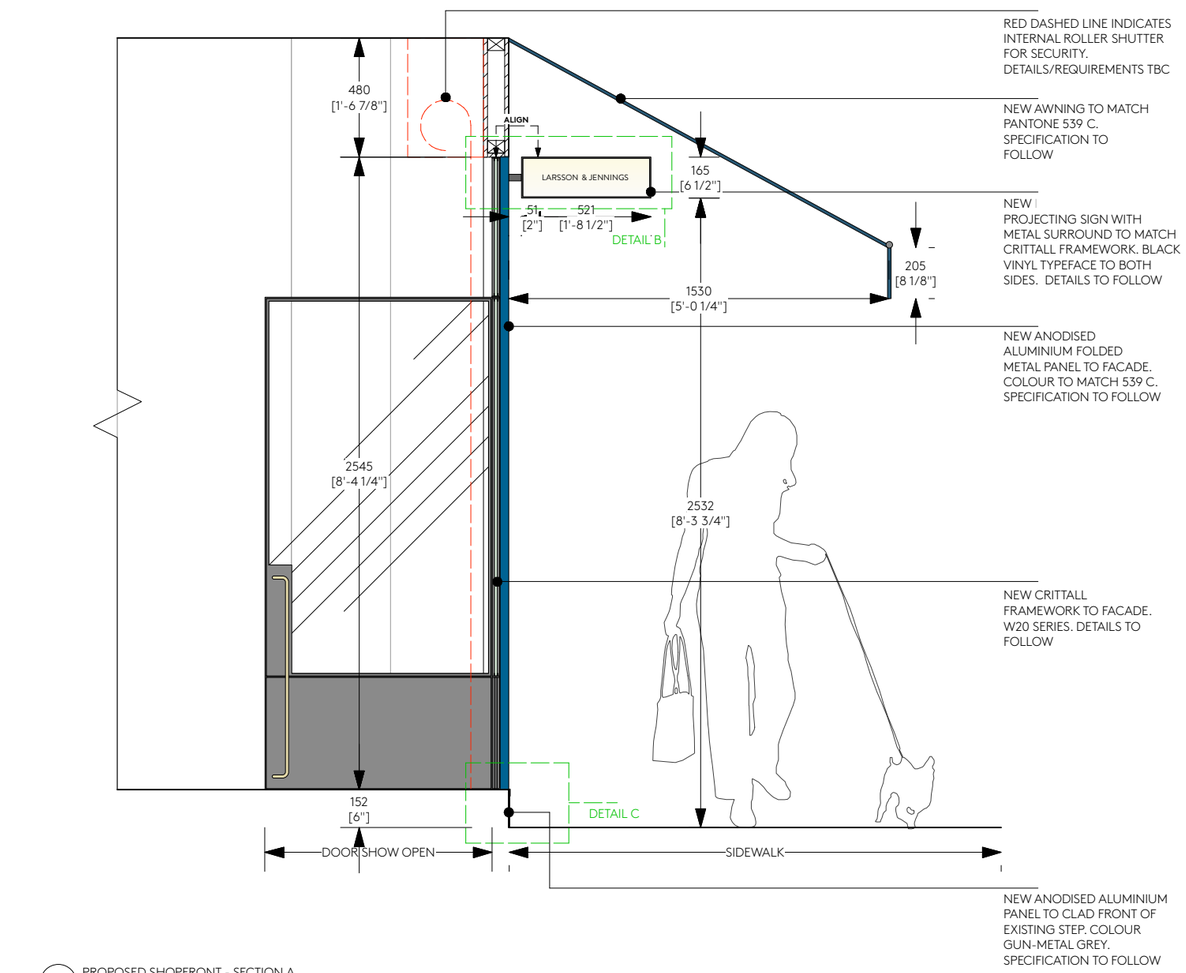

02 PROPOSED SHOPFRONT - SECTION A
SCALE 1/2" = 1'0" @A3

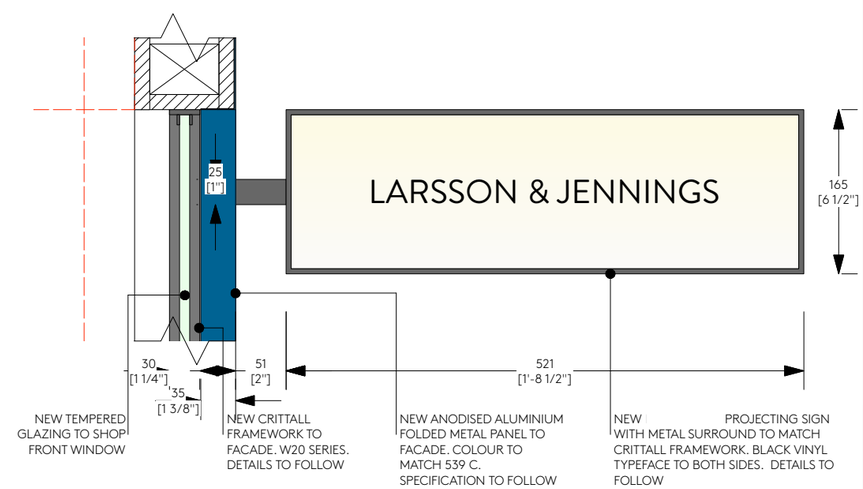

04 PROJECTING SIGN - DETAIL B (SECTION A)
SCALE 2" = 1'0" @A3

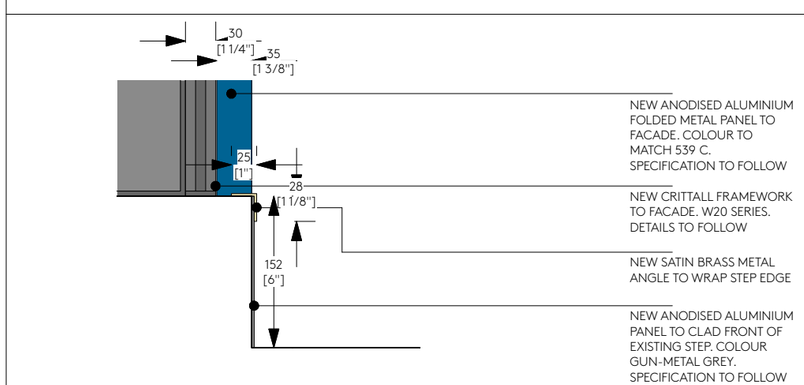

05 THRESHOLD & DOOR FRAME - DETAIL C (SECTION A)
SCALE 2" = 1'0" @A3

0 | A0

343 CANAL STRET #4
NEW YORK, NY 10014

Site Address

333 BLEECKER STREET
NEW YORK
NY 10014
USA

Project

LARSSON & JENNINGS

Drawing Title

PROPOSED SECTION A AND STOREFRONT DETAILS

Drawing Number

LPC-108.00

Date:

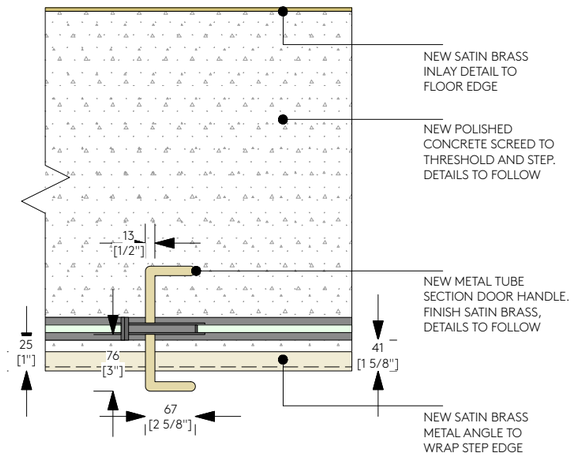

01 DOOR HANDLE - DETAIL D DOOR HANDLE (PLAN VIEW)
SCALE 1-1/2" = 1'0" @A3

03 AWNING CLOSED - DETAIL F (FRONT ELEVATION)
SCALE 1-1/2" = 1'0" @A3

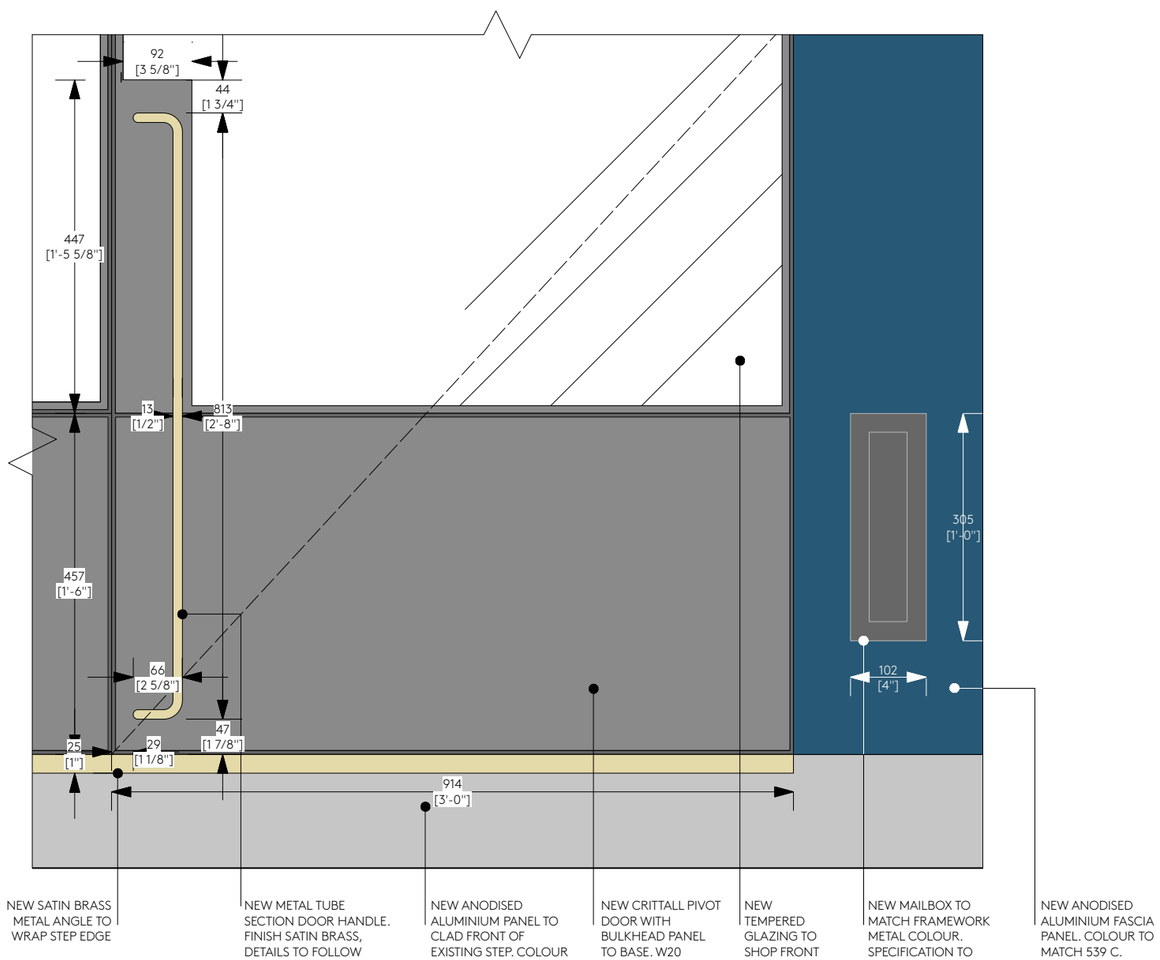

02 DOOR HANDLE - DETAIL E DOOR HANDLE (FRONT ELEVATION)
SCALE 1-1/2" = 1'0" @A3

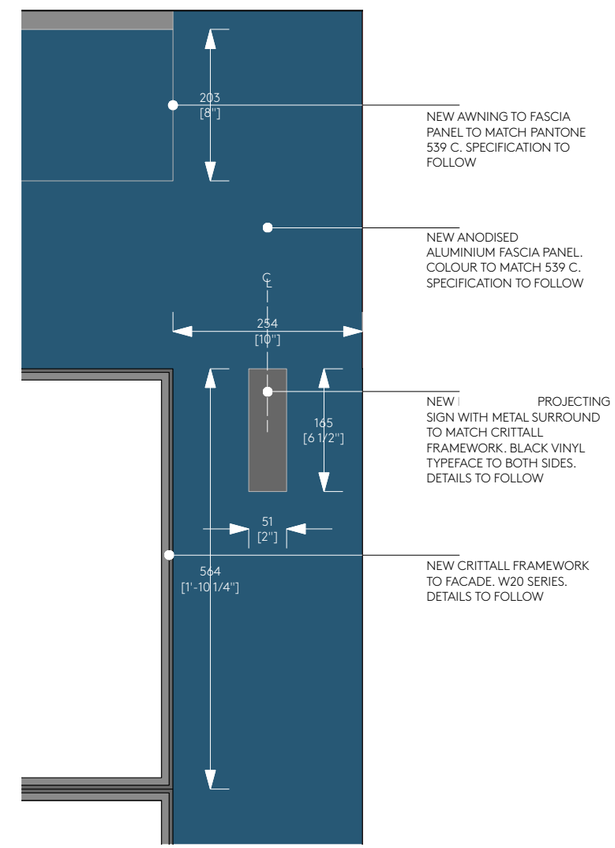

04 PROJECTING SIGN - DETAIL G (FRONT ELEVATION)
SCALE 1-1/2" = 1'0" @A3

0 | A0

343 CANAL STRET #4
NEW YORK, NY 10014

Site Address

333 BLEECKER STREET
NEW YORK
NY 10014
USA

Project

LARSSON & JENNINGS

Drawing Title

PROPOSED STOREFRONT DETAILS

Drawing Number

LPC-109.00

Date: