CITYWIDE CONGESTED CORRIDORS: WOODHAVEN BOULEVARD
QUEENS, NEW YORK

SITE SPECIFIC IMPROVEMENTS OF NORTHERN SECTION

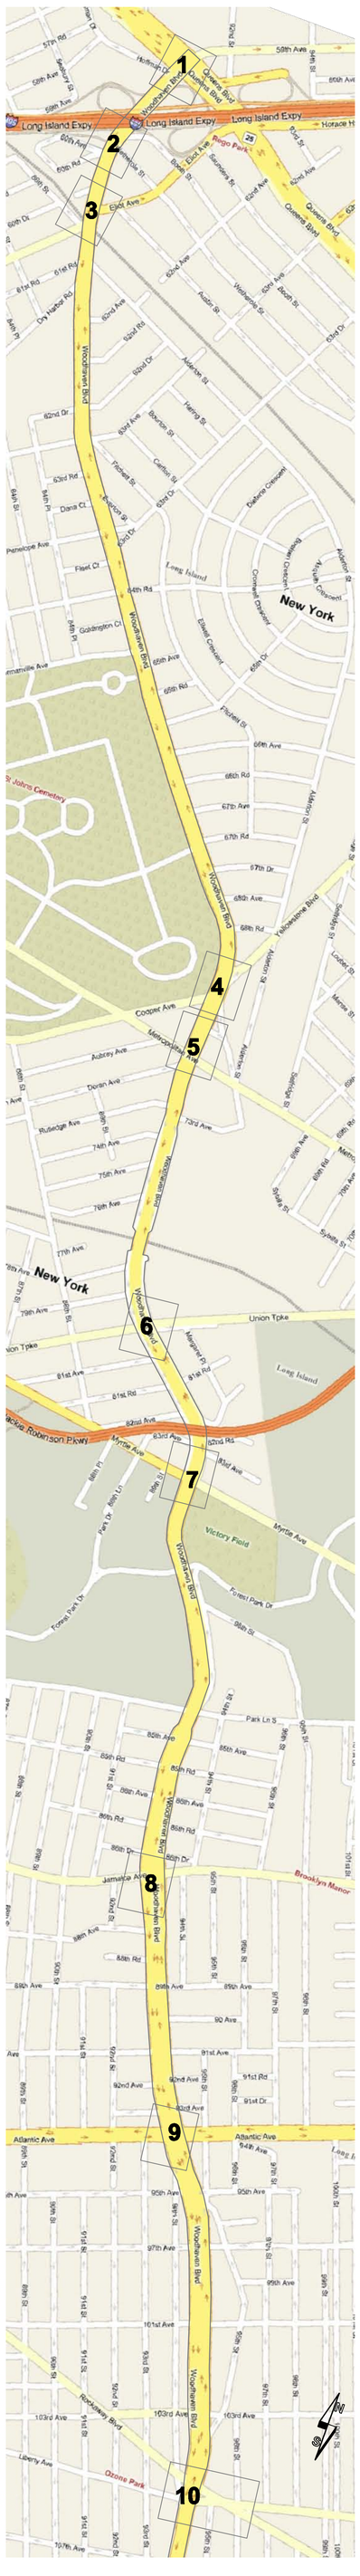

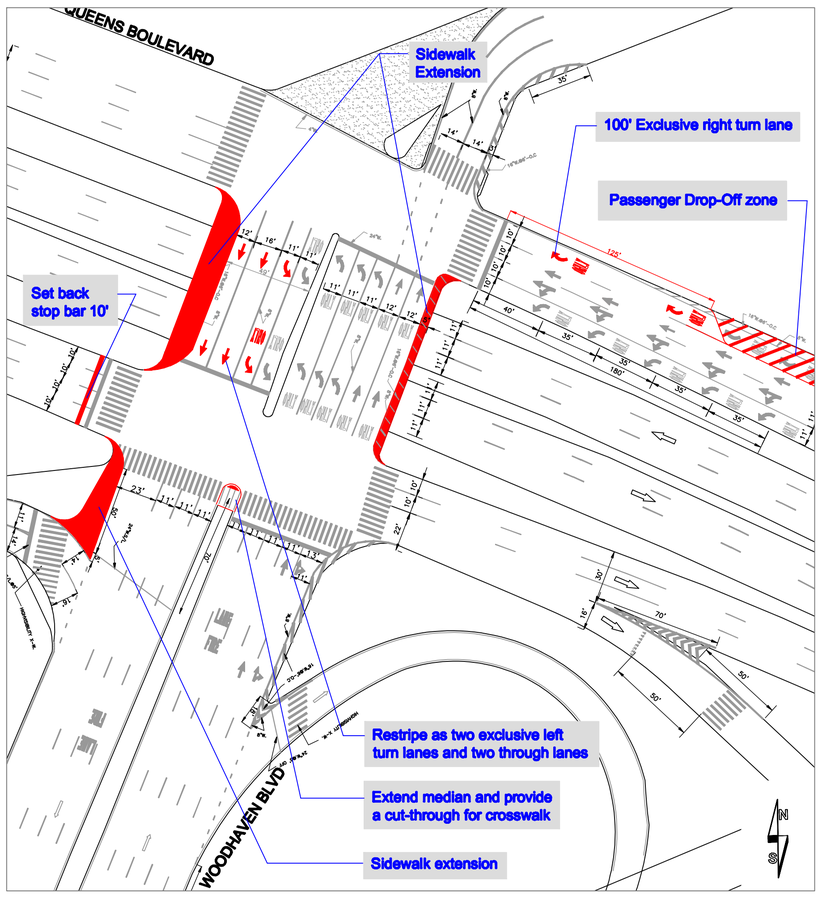

1. WOODHAVEN BOULEVARD AT QUEENS BOULEVARD

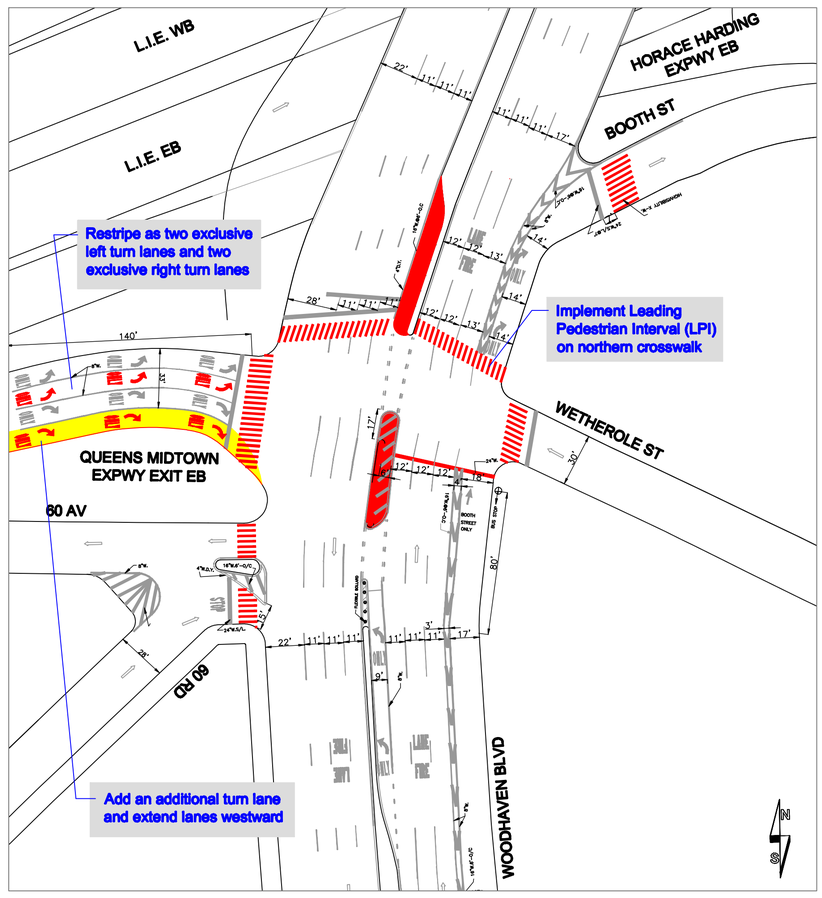

2. WOODHAVEN BOULEVARD AT LONG ISLAND EXPRESSWAY

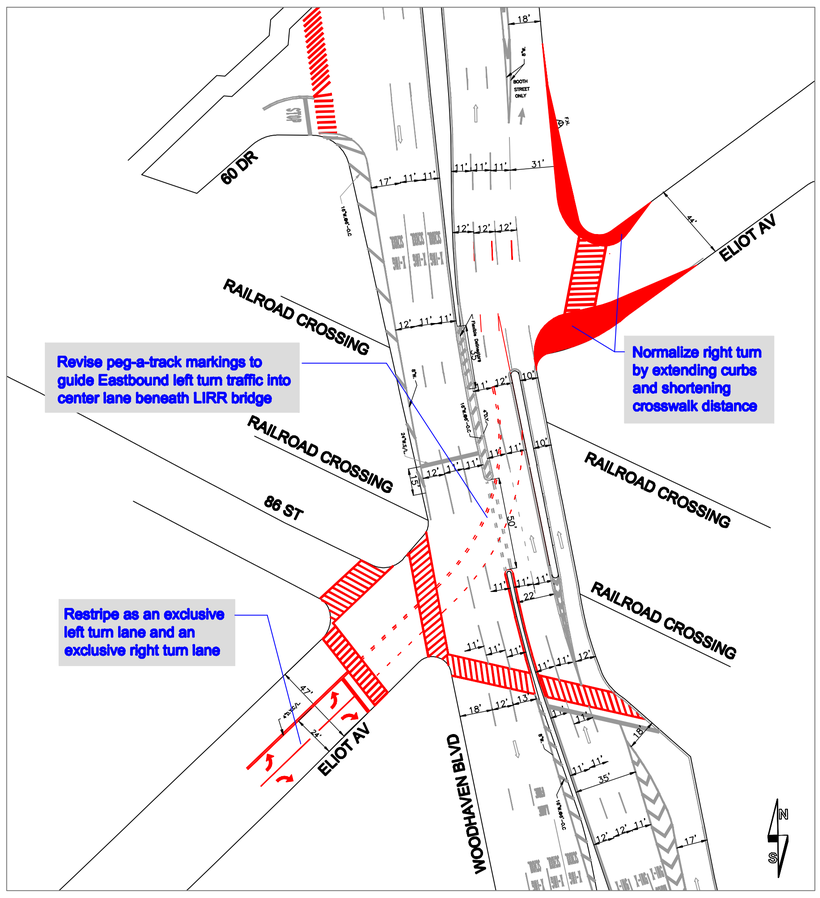

3. WOODHAVEN BOULEVARD AT ELIOT AVENUE

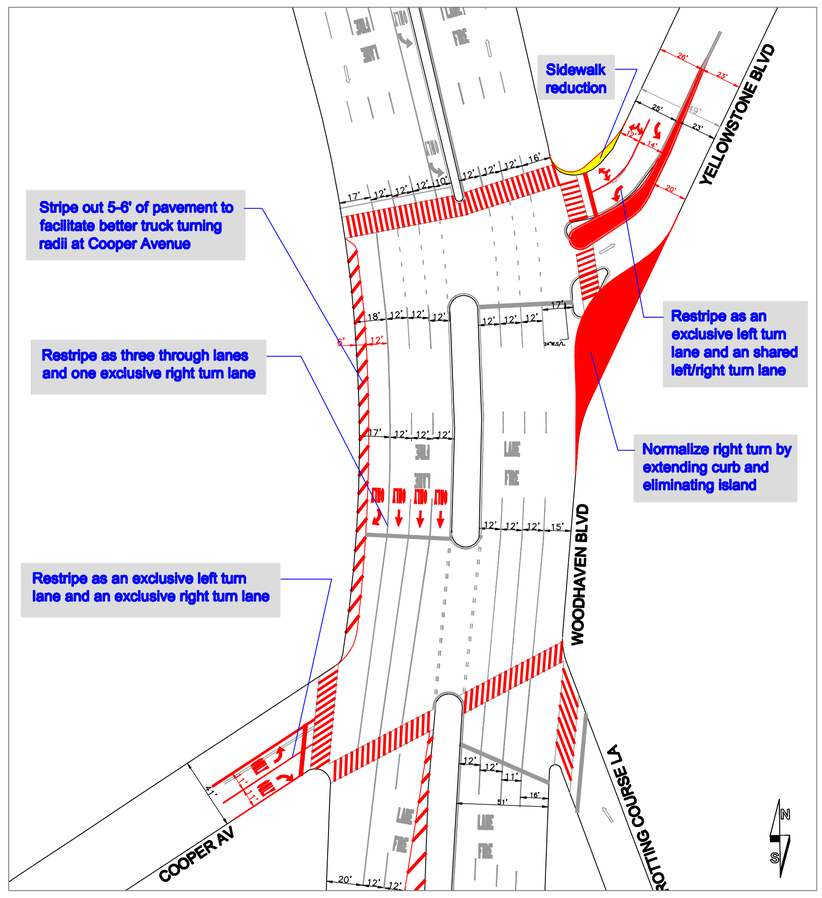

4. WOODHAVEN BOULEVARD AT YELLOWSTONE BOULEVARD

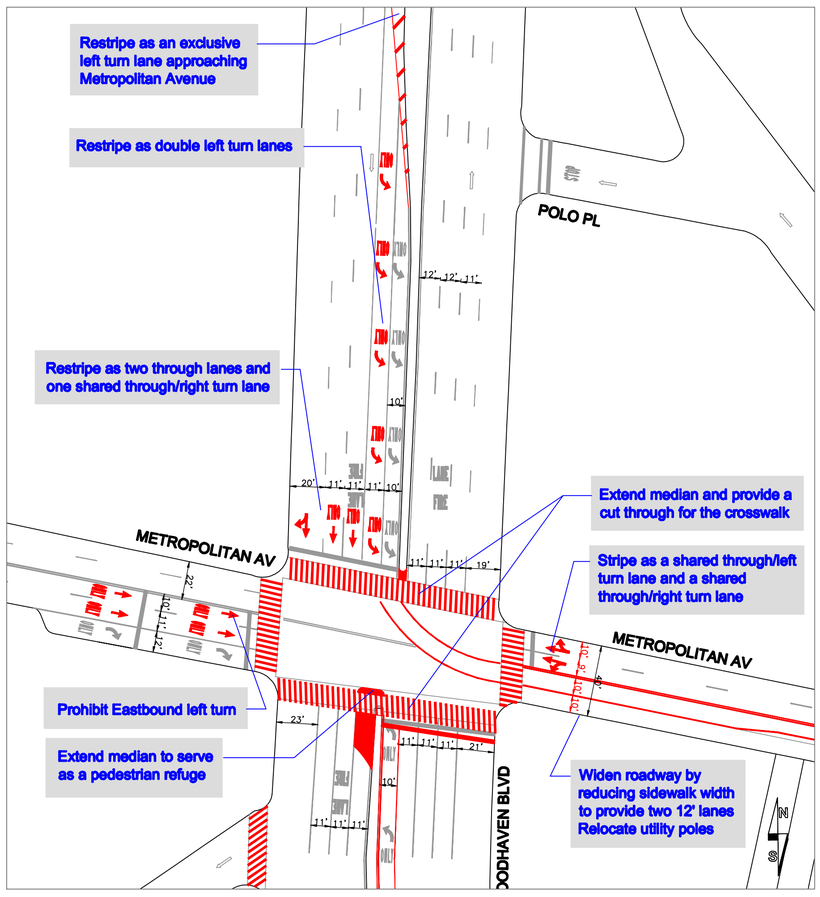

5. WOODHAVEN BOULEVARD AT METROPOLITAN AVENUE

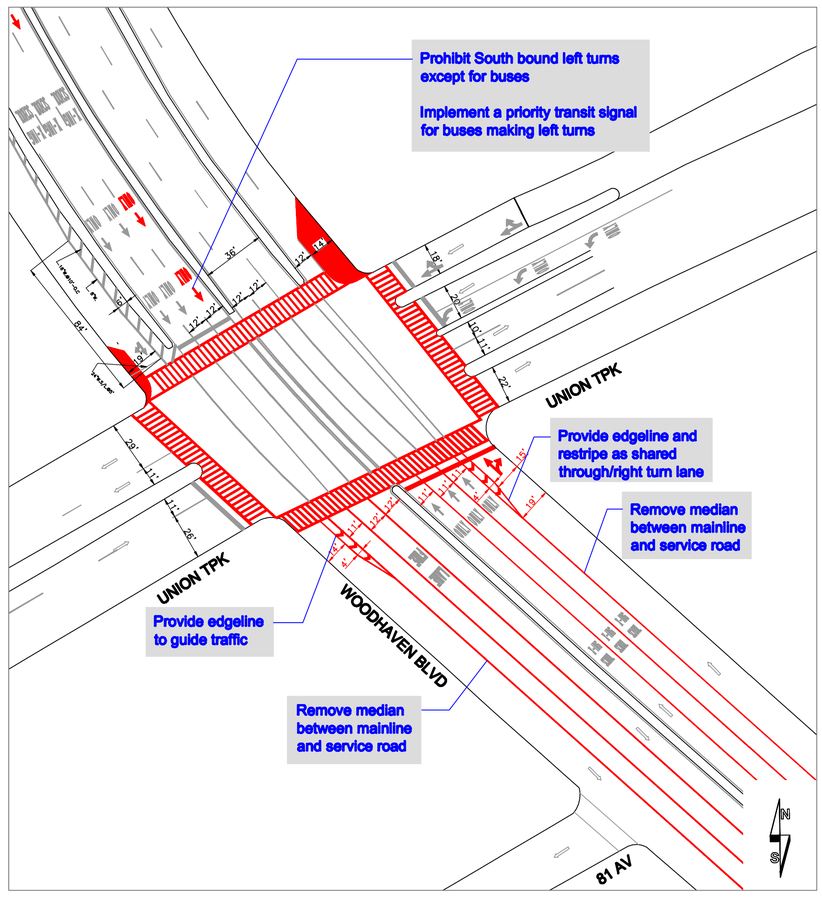

6. WOODHAVEN BOULEVARD AT UNION TURNPIKE

NEW YORK CITY DOT Department of Transportation
JANETTE SADIK-KHAN, Commissioner

CITYWIDE CONGESTED CORRIDORS: WOODHAVEN BOULEVARD
QUEENS, NEW YORK

SITE SPECIFIC IMPROVEMENTS OF SOUTHERN SECTION

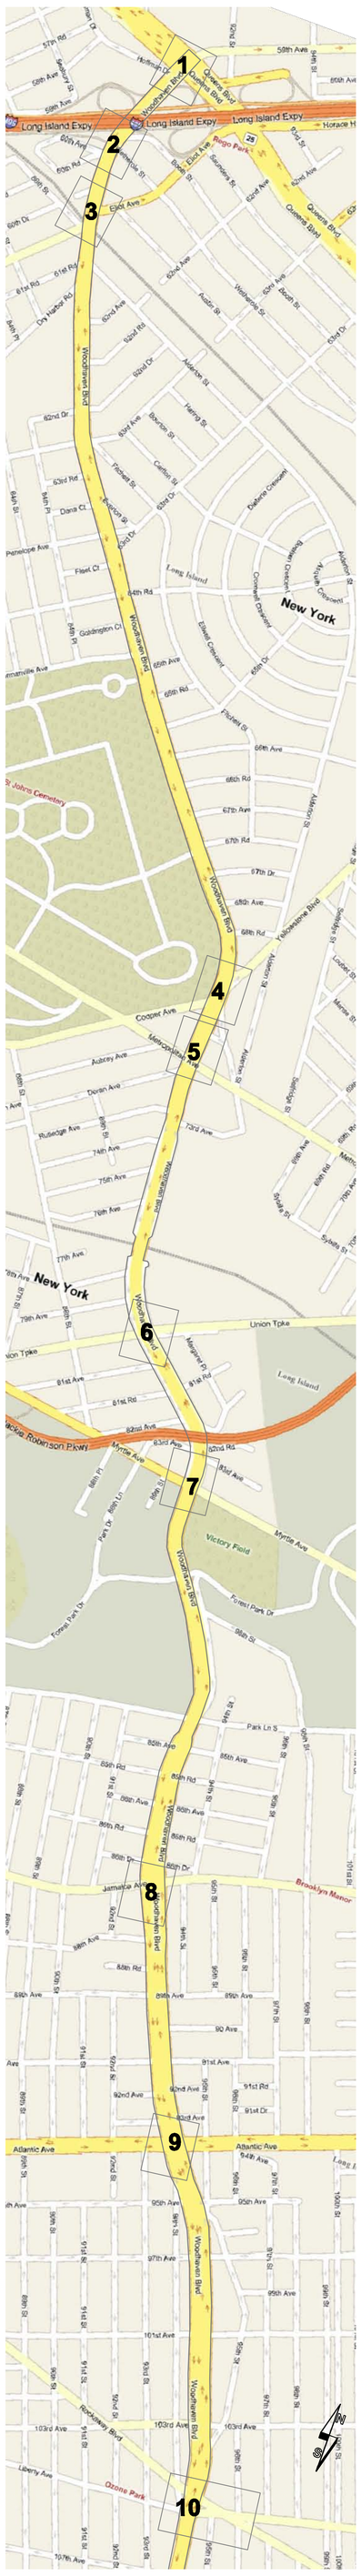

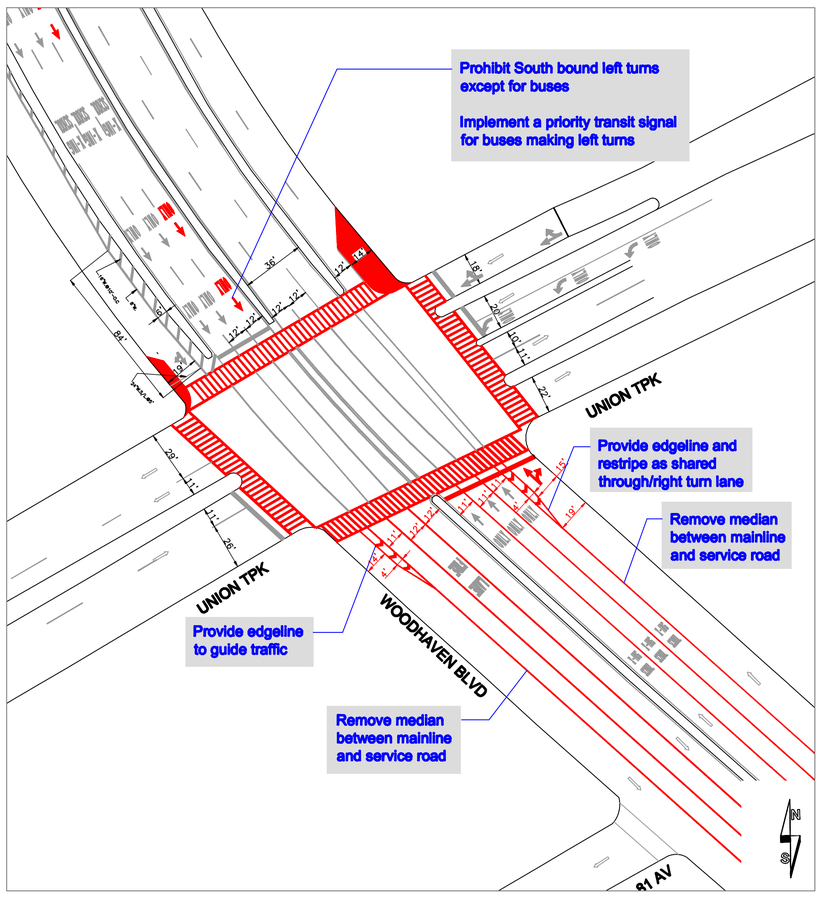

6. WOODHAVEN BOULEVARD AT UNION TURNPIKE

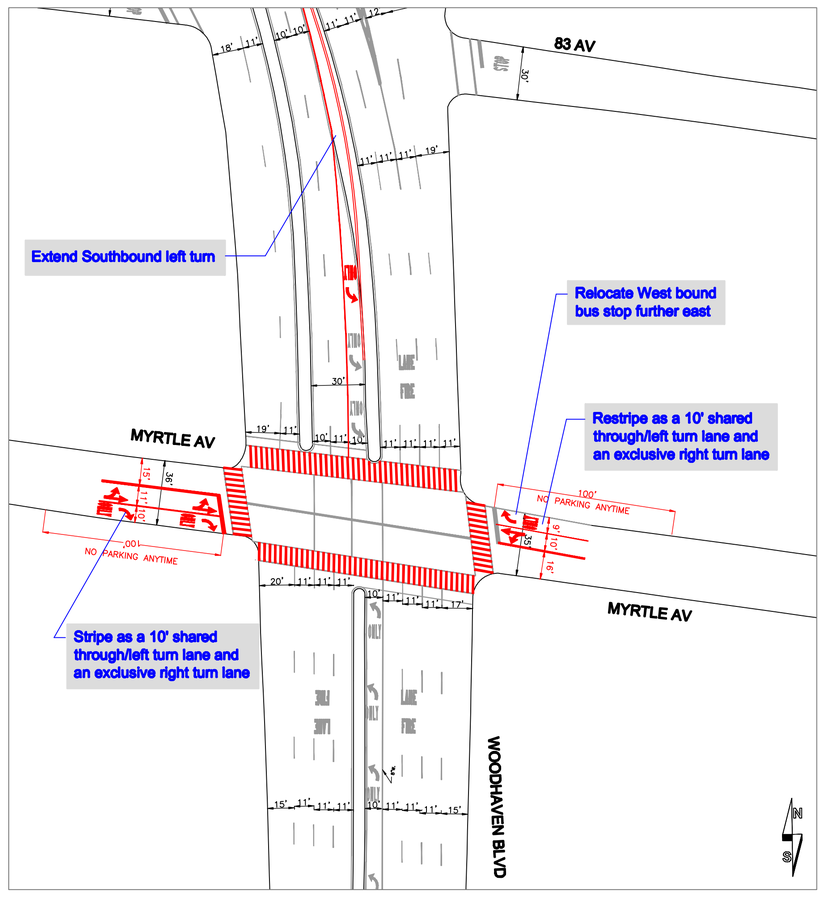

7. WOODHAVEN BOULEVARD AT MYRTLE AVENUE

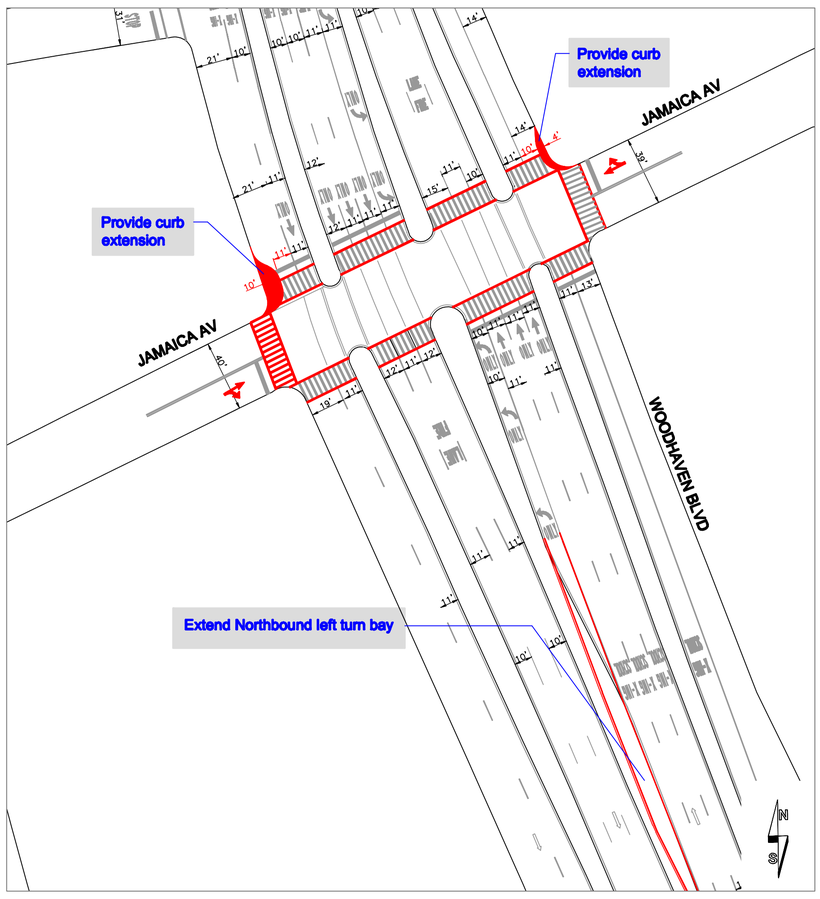

8. WOODHAVEN BOULEVARD AT JAMAICA AVENUE

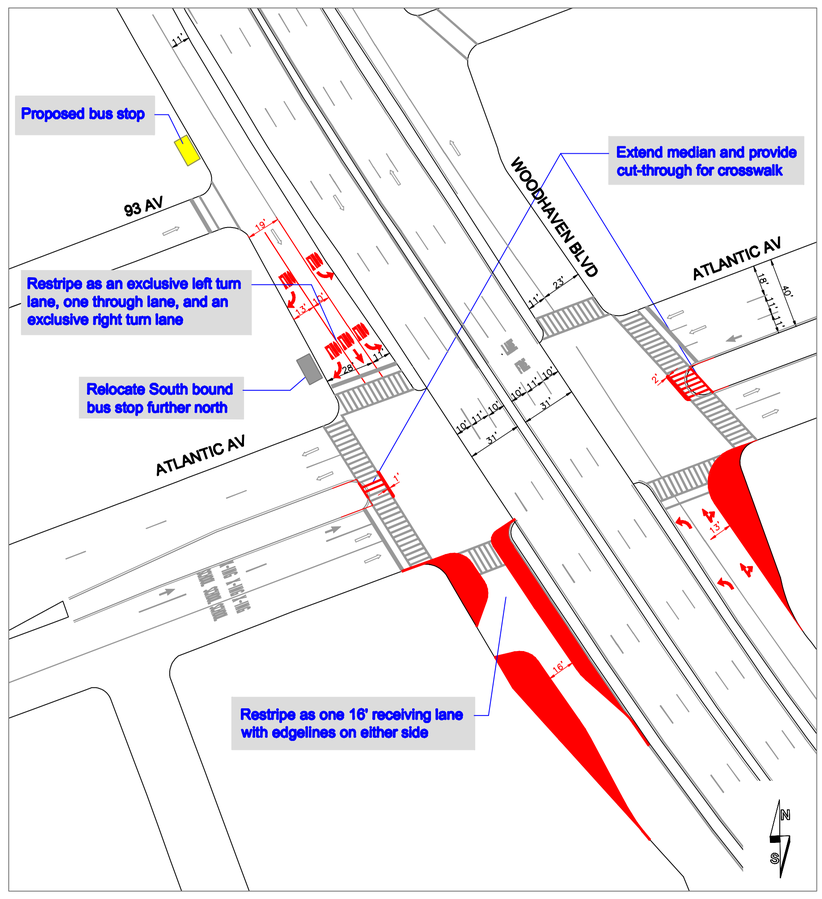

9. WOODHAVEN BOULEVARD AT ATLANTIC AVENUE

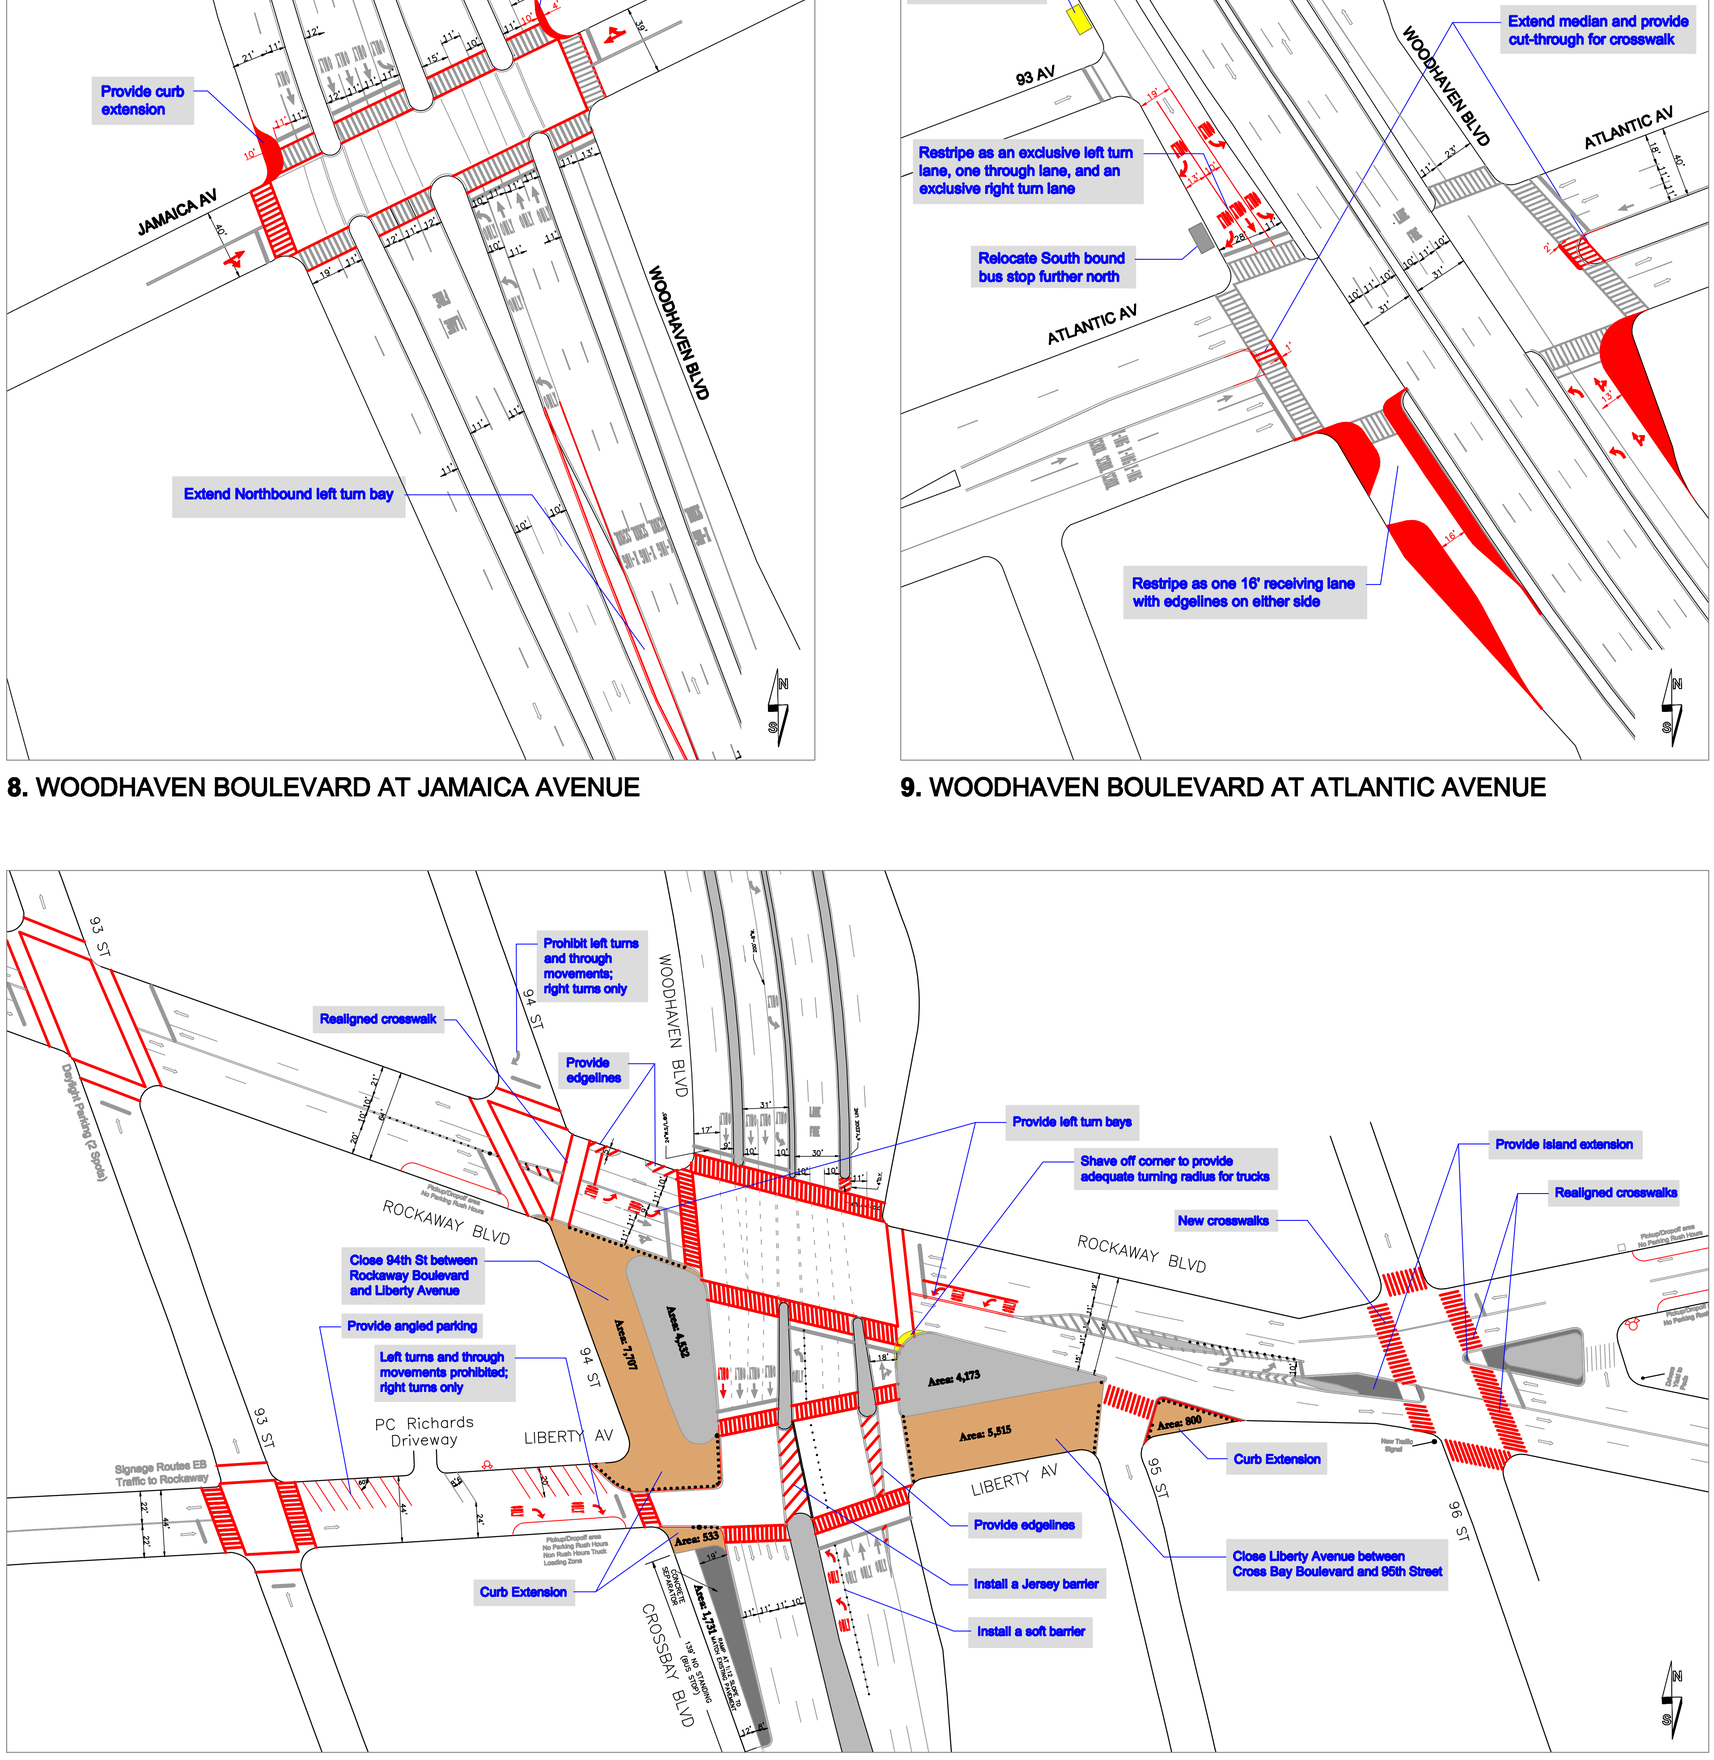

10. WOODHAVEN BOULEVARD AT ROCKAWAY BOULEVARD

NEW YORK CITY DOT Department of Transportation
JANETTE SADIK-KHAN, Commissioner

CITYWIDE CONGESTED CORRIDORS: WOODHAVEN BOULEVARD
QUEENS, NEW YORK

EXISTING CONDITION

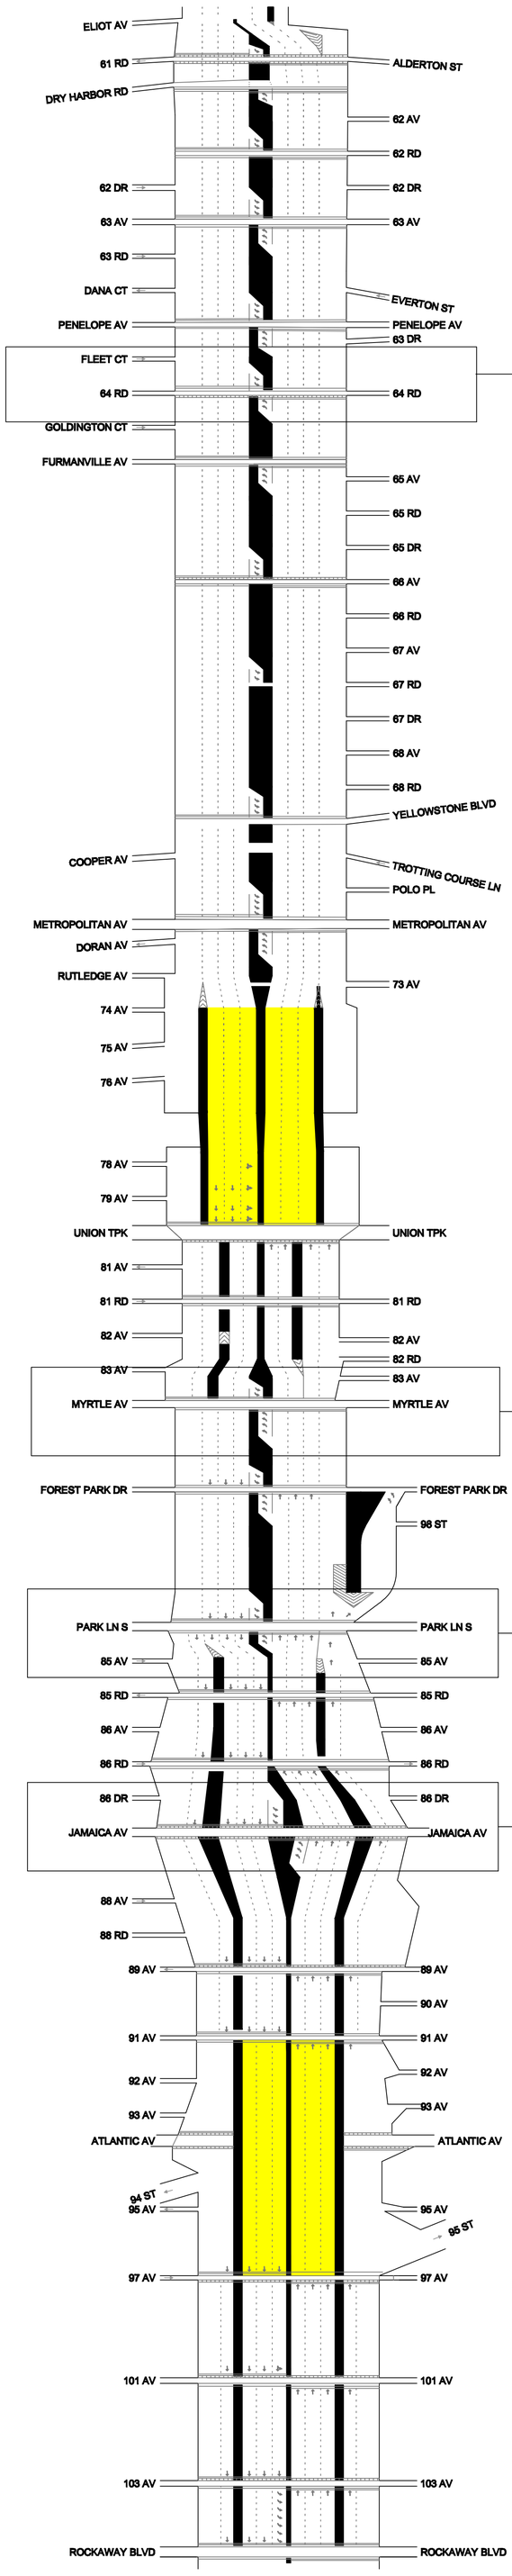

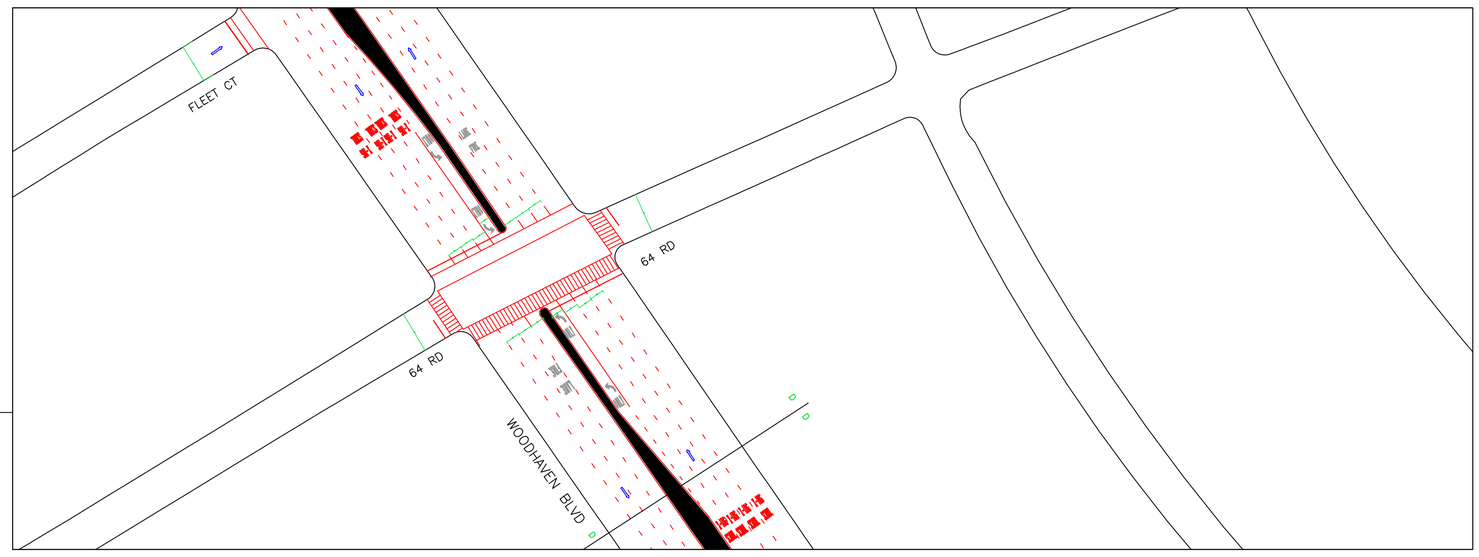

64 RD AND WOODHAVEN BLVD

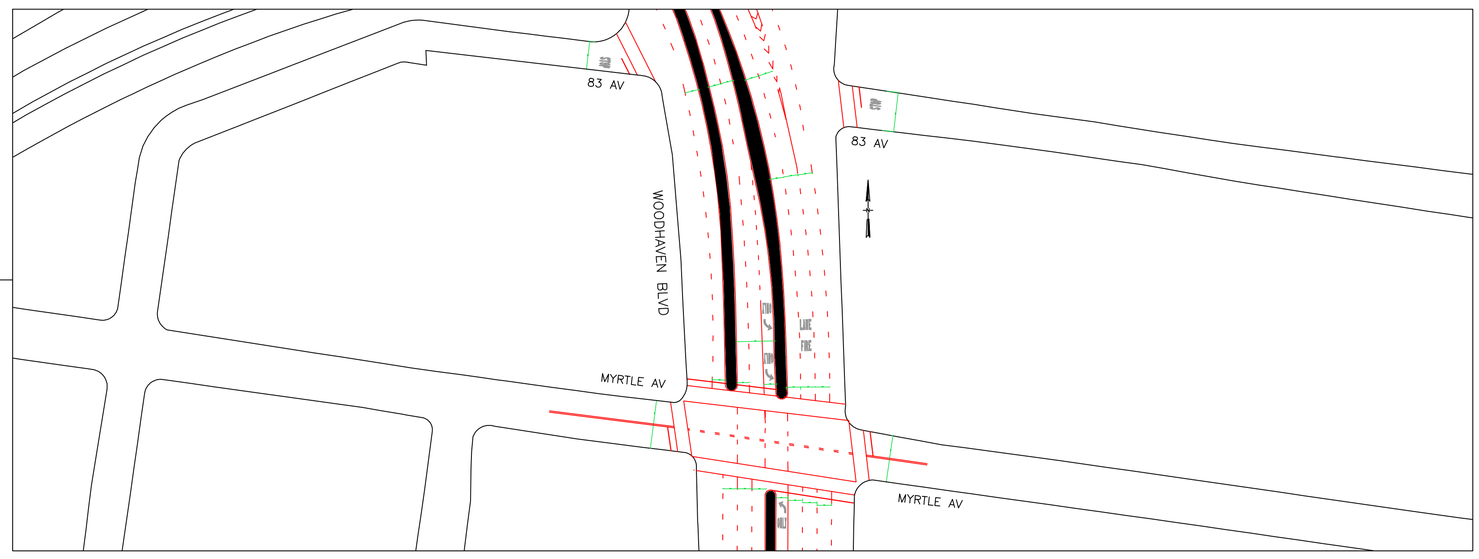

MYRTLE AVENUE AND WOODHAVEN BLVD

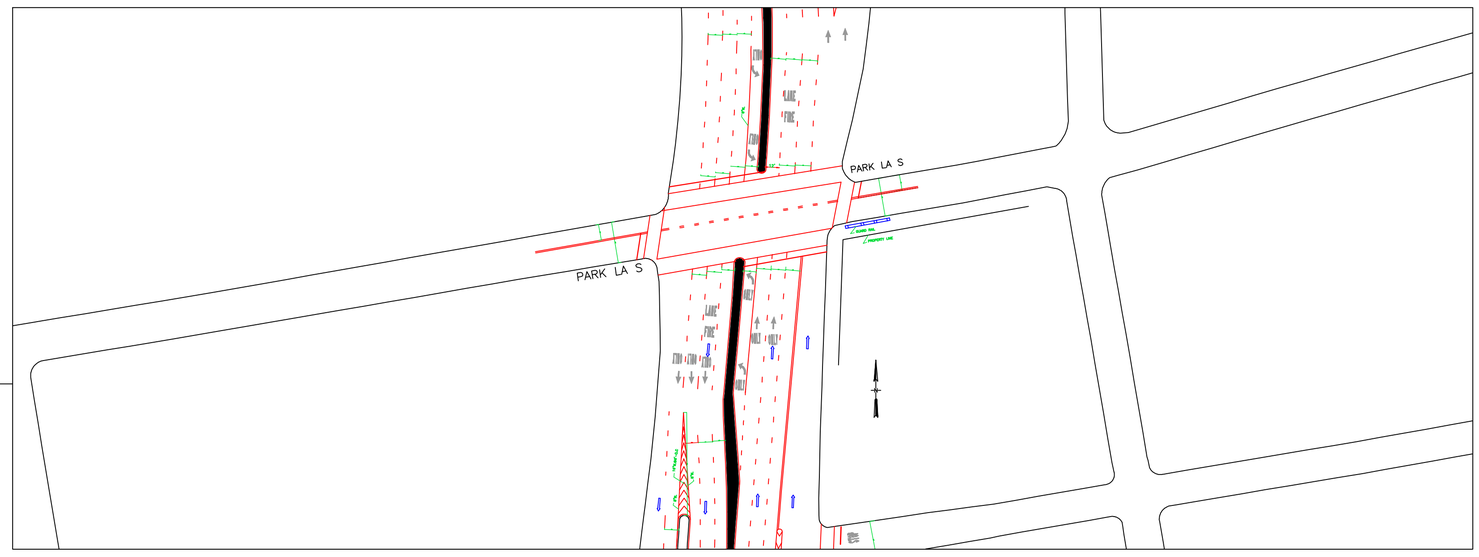

PARK LANE SOUTH AND WOODHAVEN BLVD

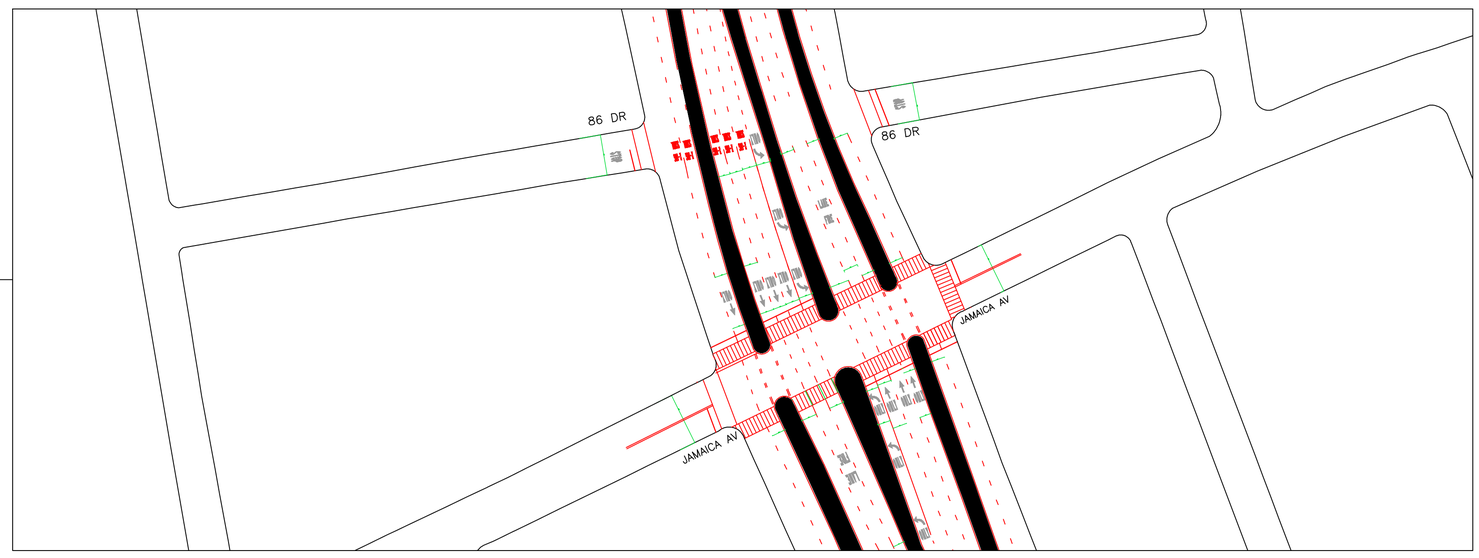

JAMAICA AVENUE AND WOODHAVEN BLVD

NEW YORK CITY DOT Department of Transportation
JANETTE SADIK-KHAN, Commissioner

CITYWIDE CONGESTED CORRIDORS: WOODHAVEN BOULEVARD

QUEENS, NEW YORK

BUS LANES ON THE SERVICE ROAD

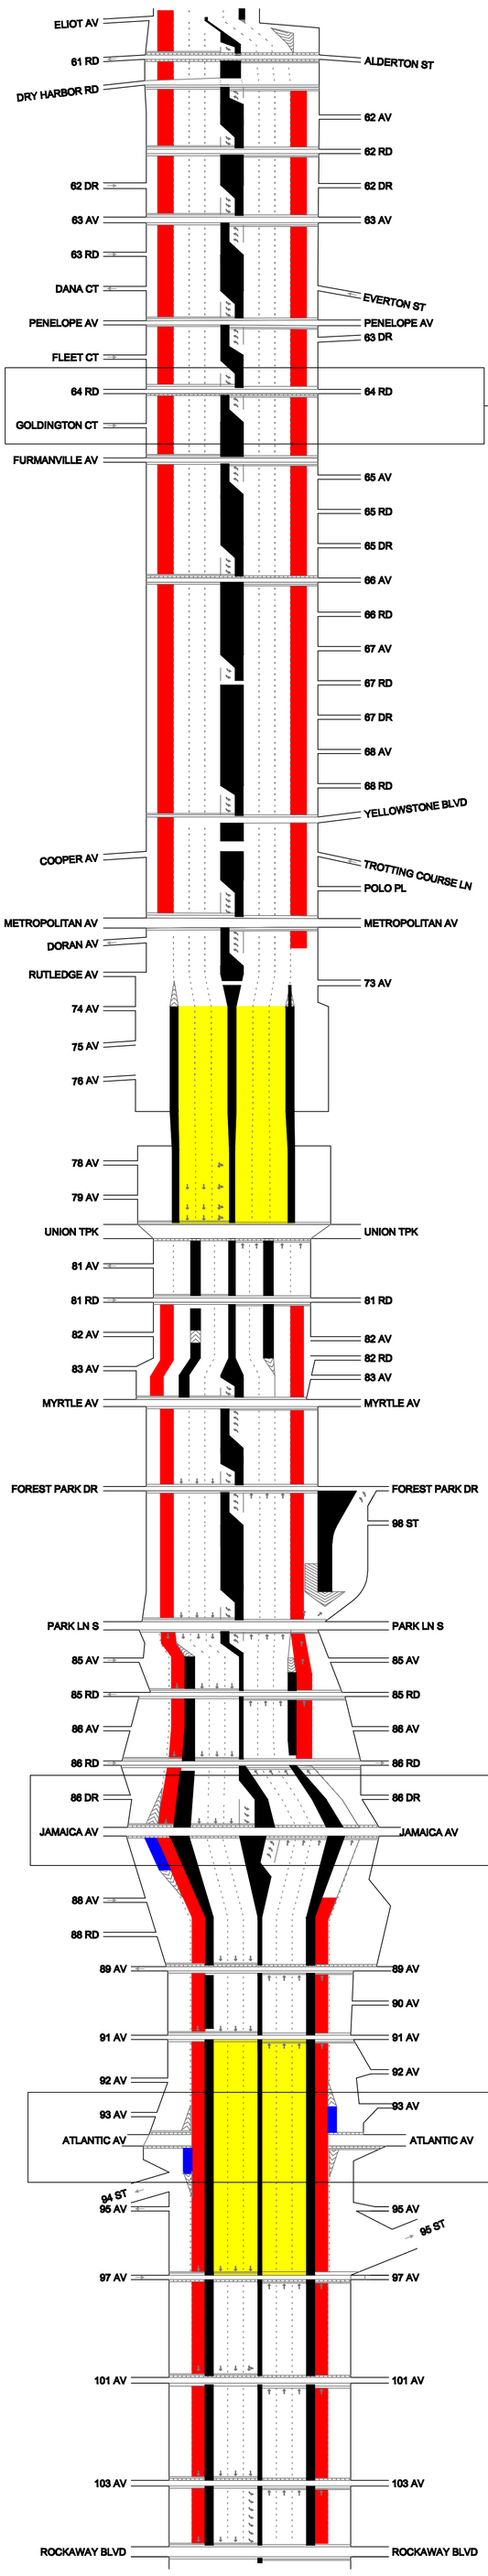

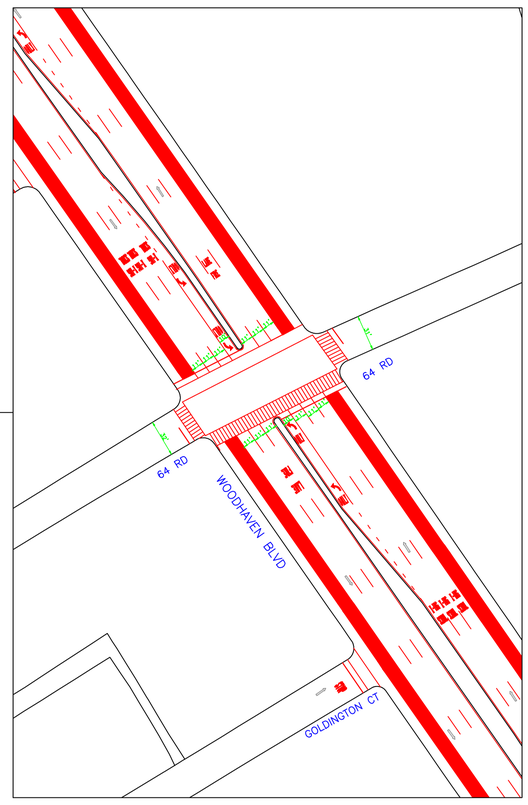

64 RD AND WOODHAVEN BLVD

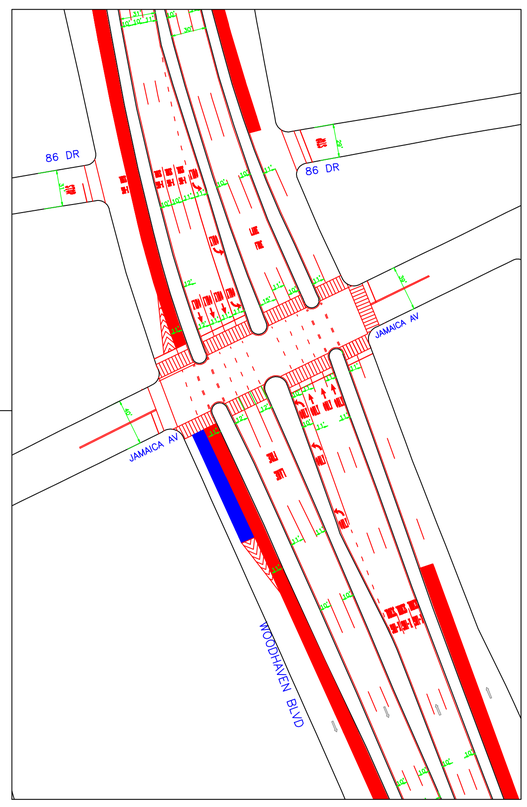

JAMAICA AVE AND WOODHAVEN BLVD

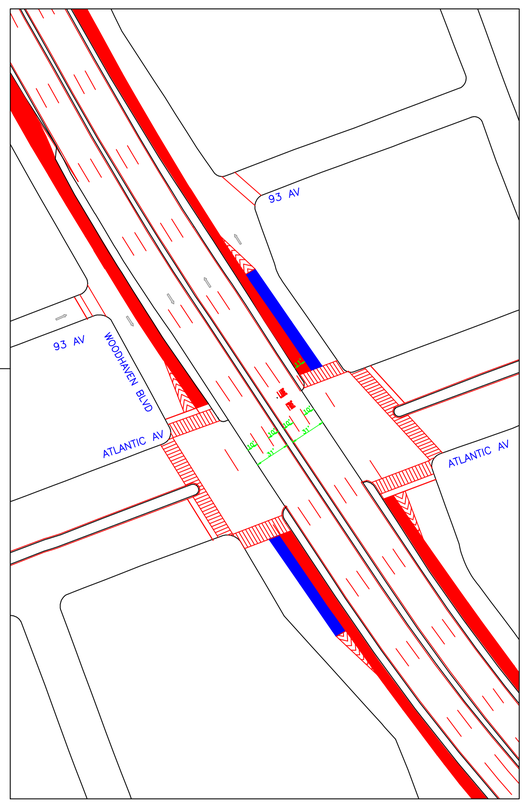

ATLANTIC AVE AND WOODHAVEN BLVD

BUS LANES ON THE MAIN ROAD

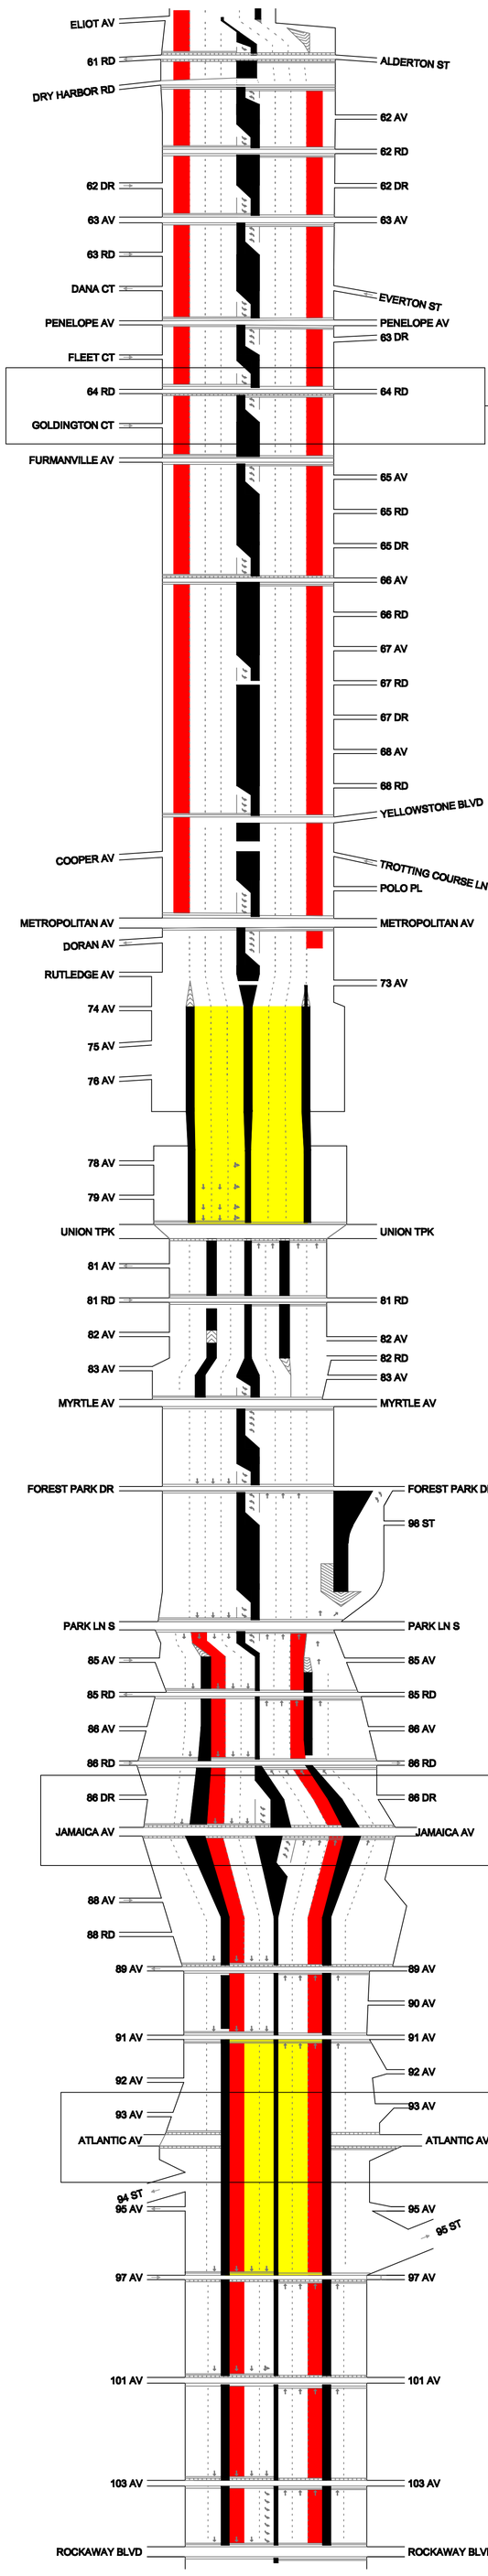

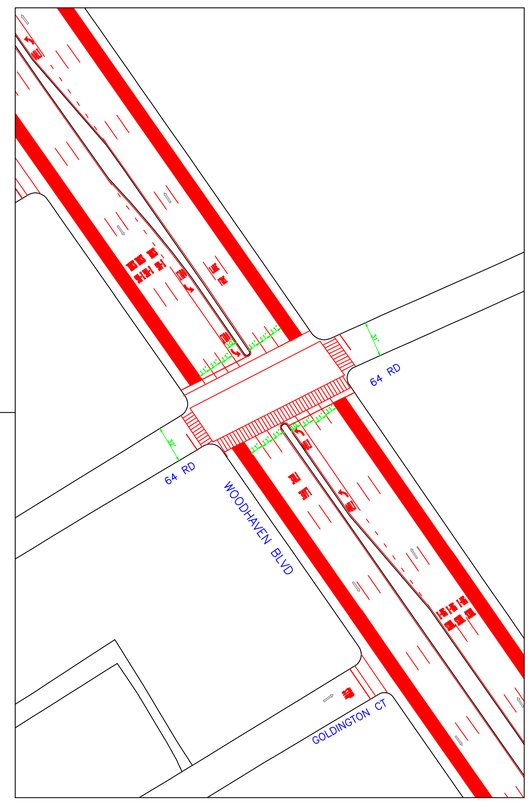

64 RD AND WOODHAVEN BLVD

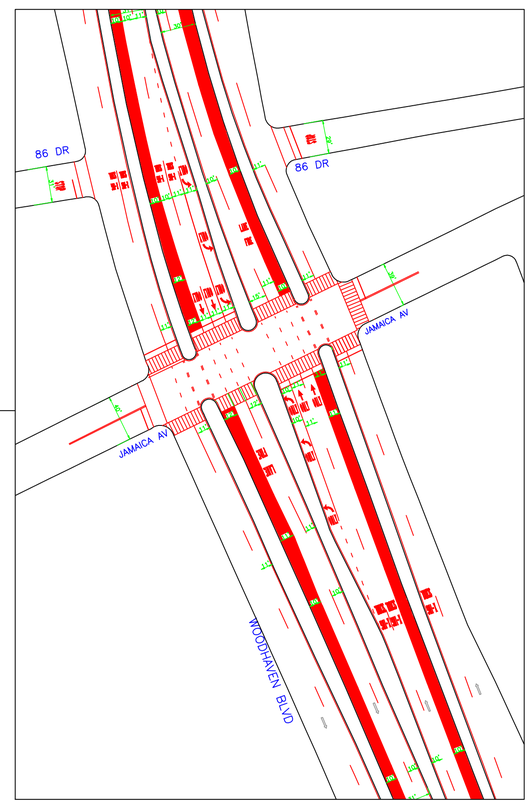

JAMAICA AVE AND WOODHAVEN BLVD

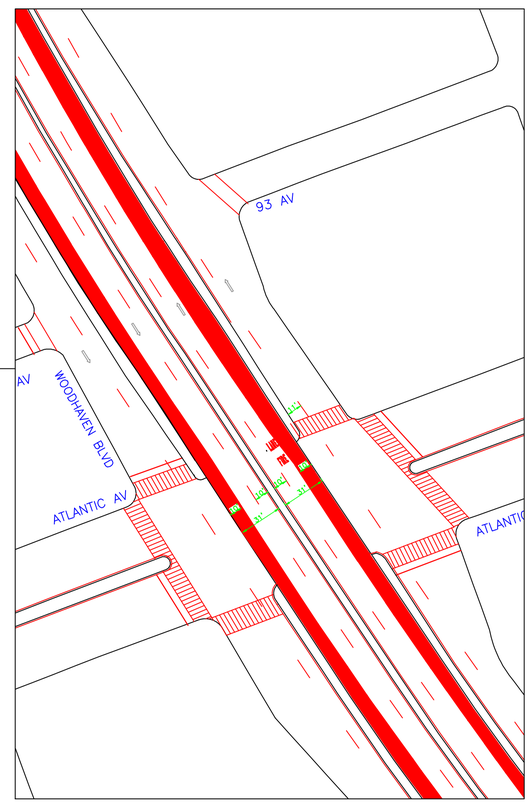

ATLANTIC AVE AND WOODHAVEN BLVD

NEW YORK CITY DOT Department of Transportation

JANETTE SADIK-KHAN, Commissioner

EXISTING MALL | BUS LANE | OVERPASS | BUS BOARDING AISLE

CITYWIDE CONGESTED CORRIDORS: WOODHAVEN BOULEVARD

QUEENS, NEW YORK

MALL TREATMENT

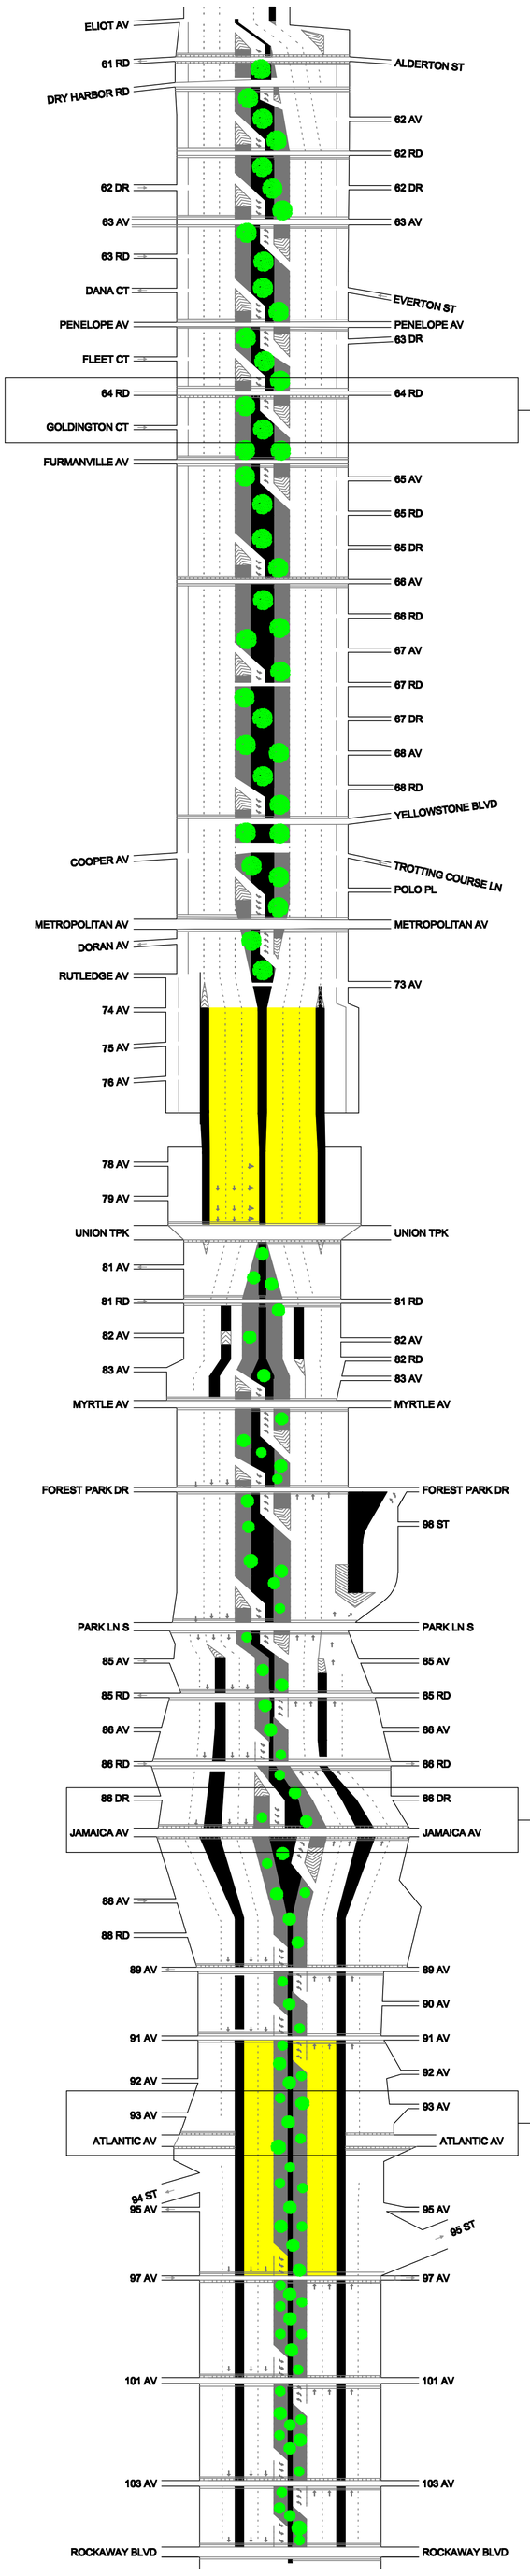

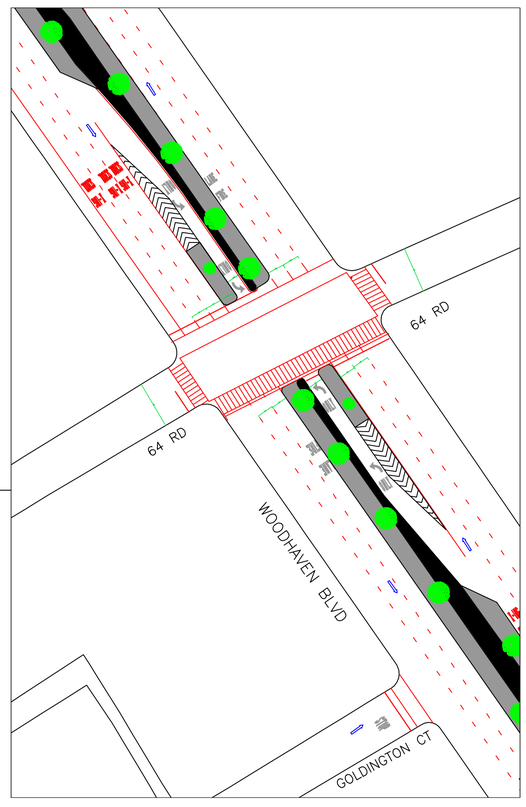

64 RD AND WOODHAVEN BLVD

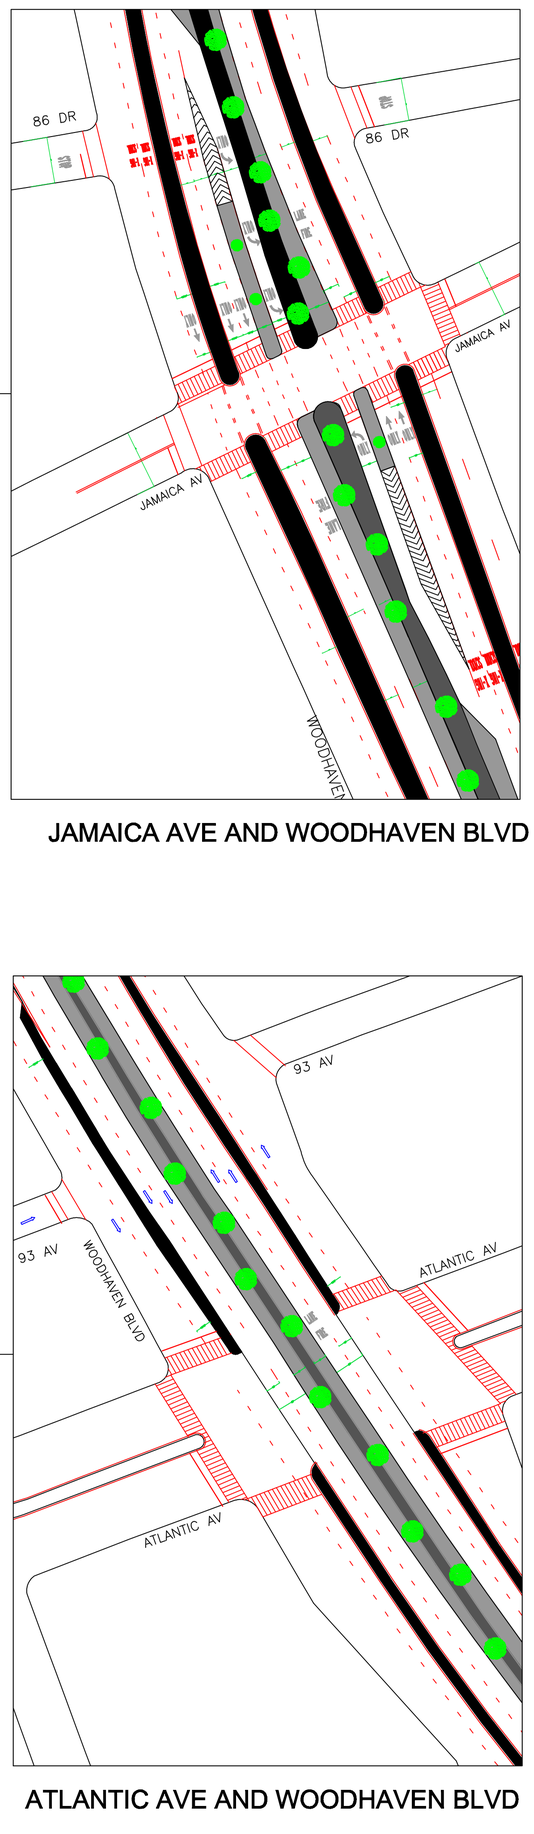

JAMAICA AVE AND WOODHAVEN BLVD

ATLANTIC AVE AND WOODHAVEN BLVD

BIKE WAY

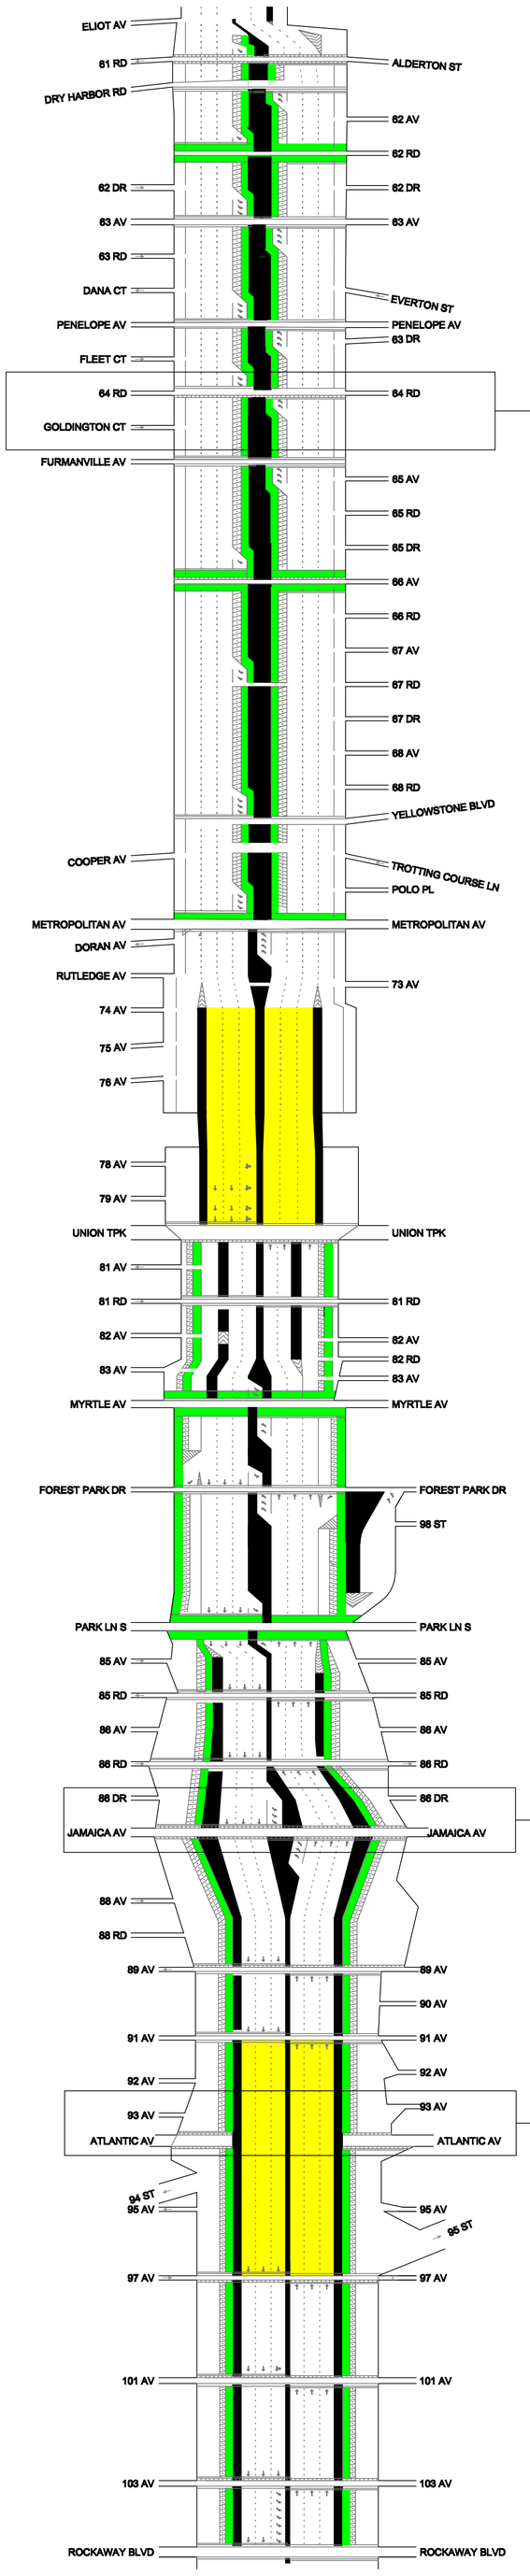

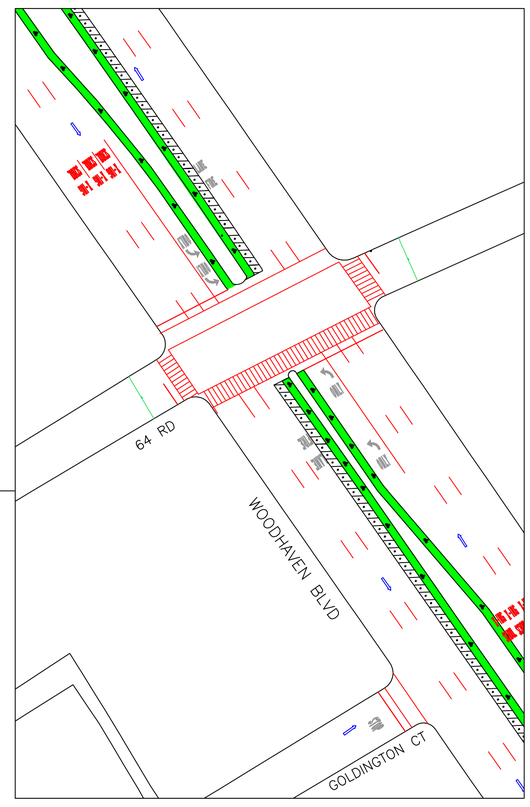

64 RD AND WOODHAVEN BLVD

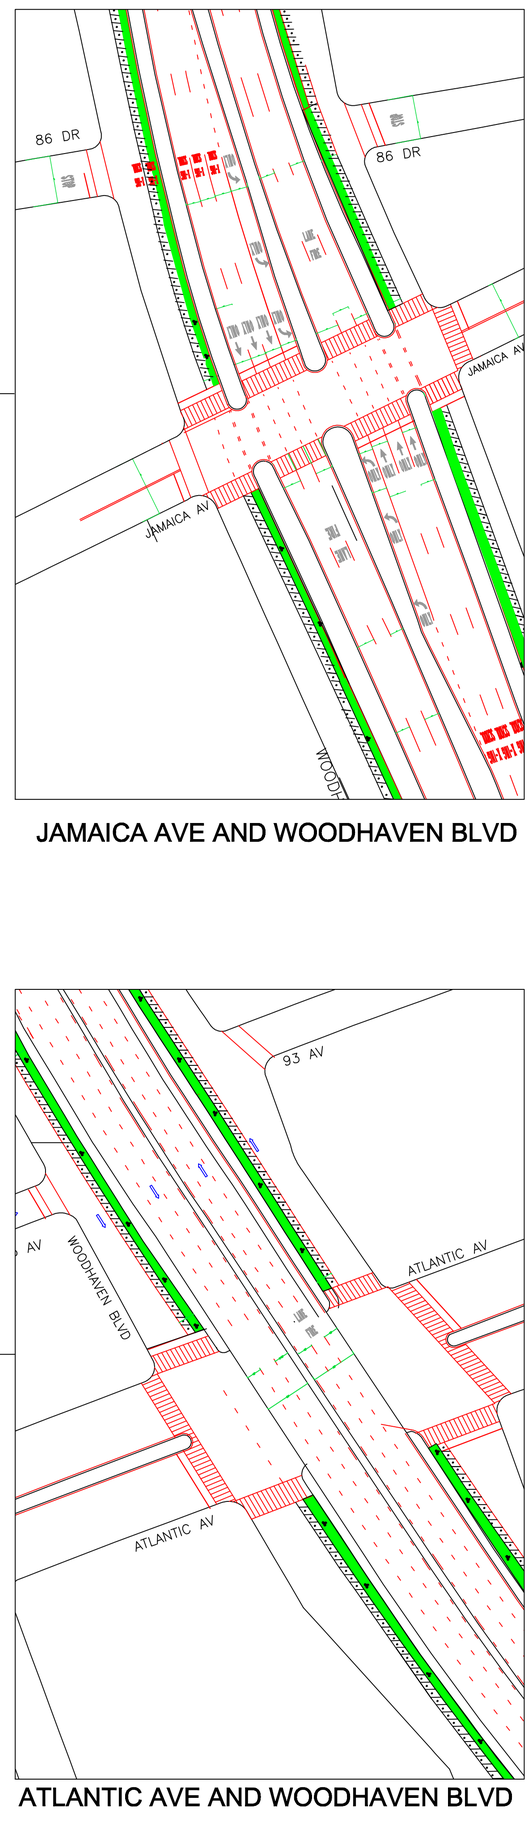

JAMAICA AVE AND WOODHAVEN BLVD

ATLANTIC AVE AND WOODHAVEN BLVD

NEW YORK CITY DOT Department of Transportation

JANETTE SADIK-KHAN, Commissioner

EXISTING MALL | MALL EXTENSION | OVERPASS | BIKE WAY | BUFFER LANE