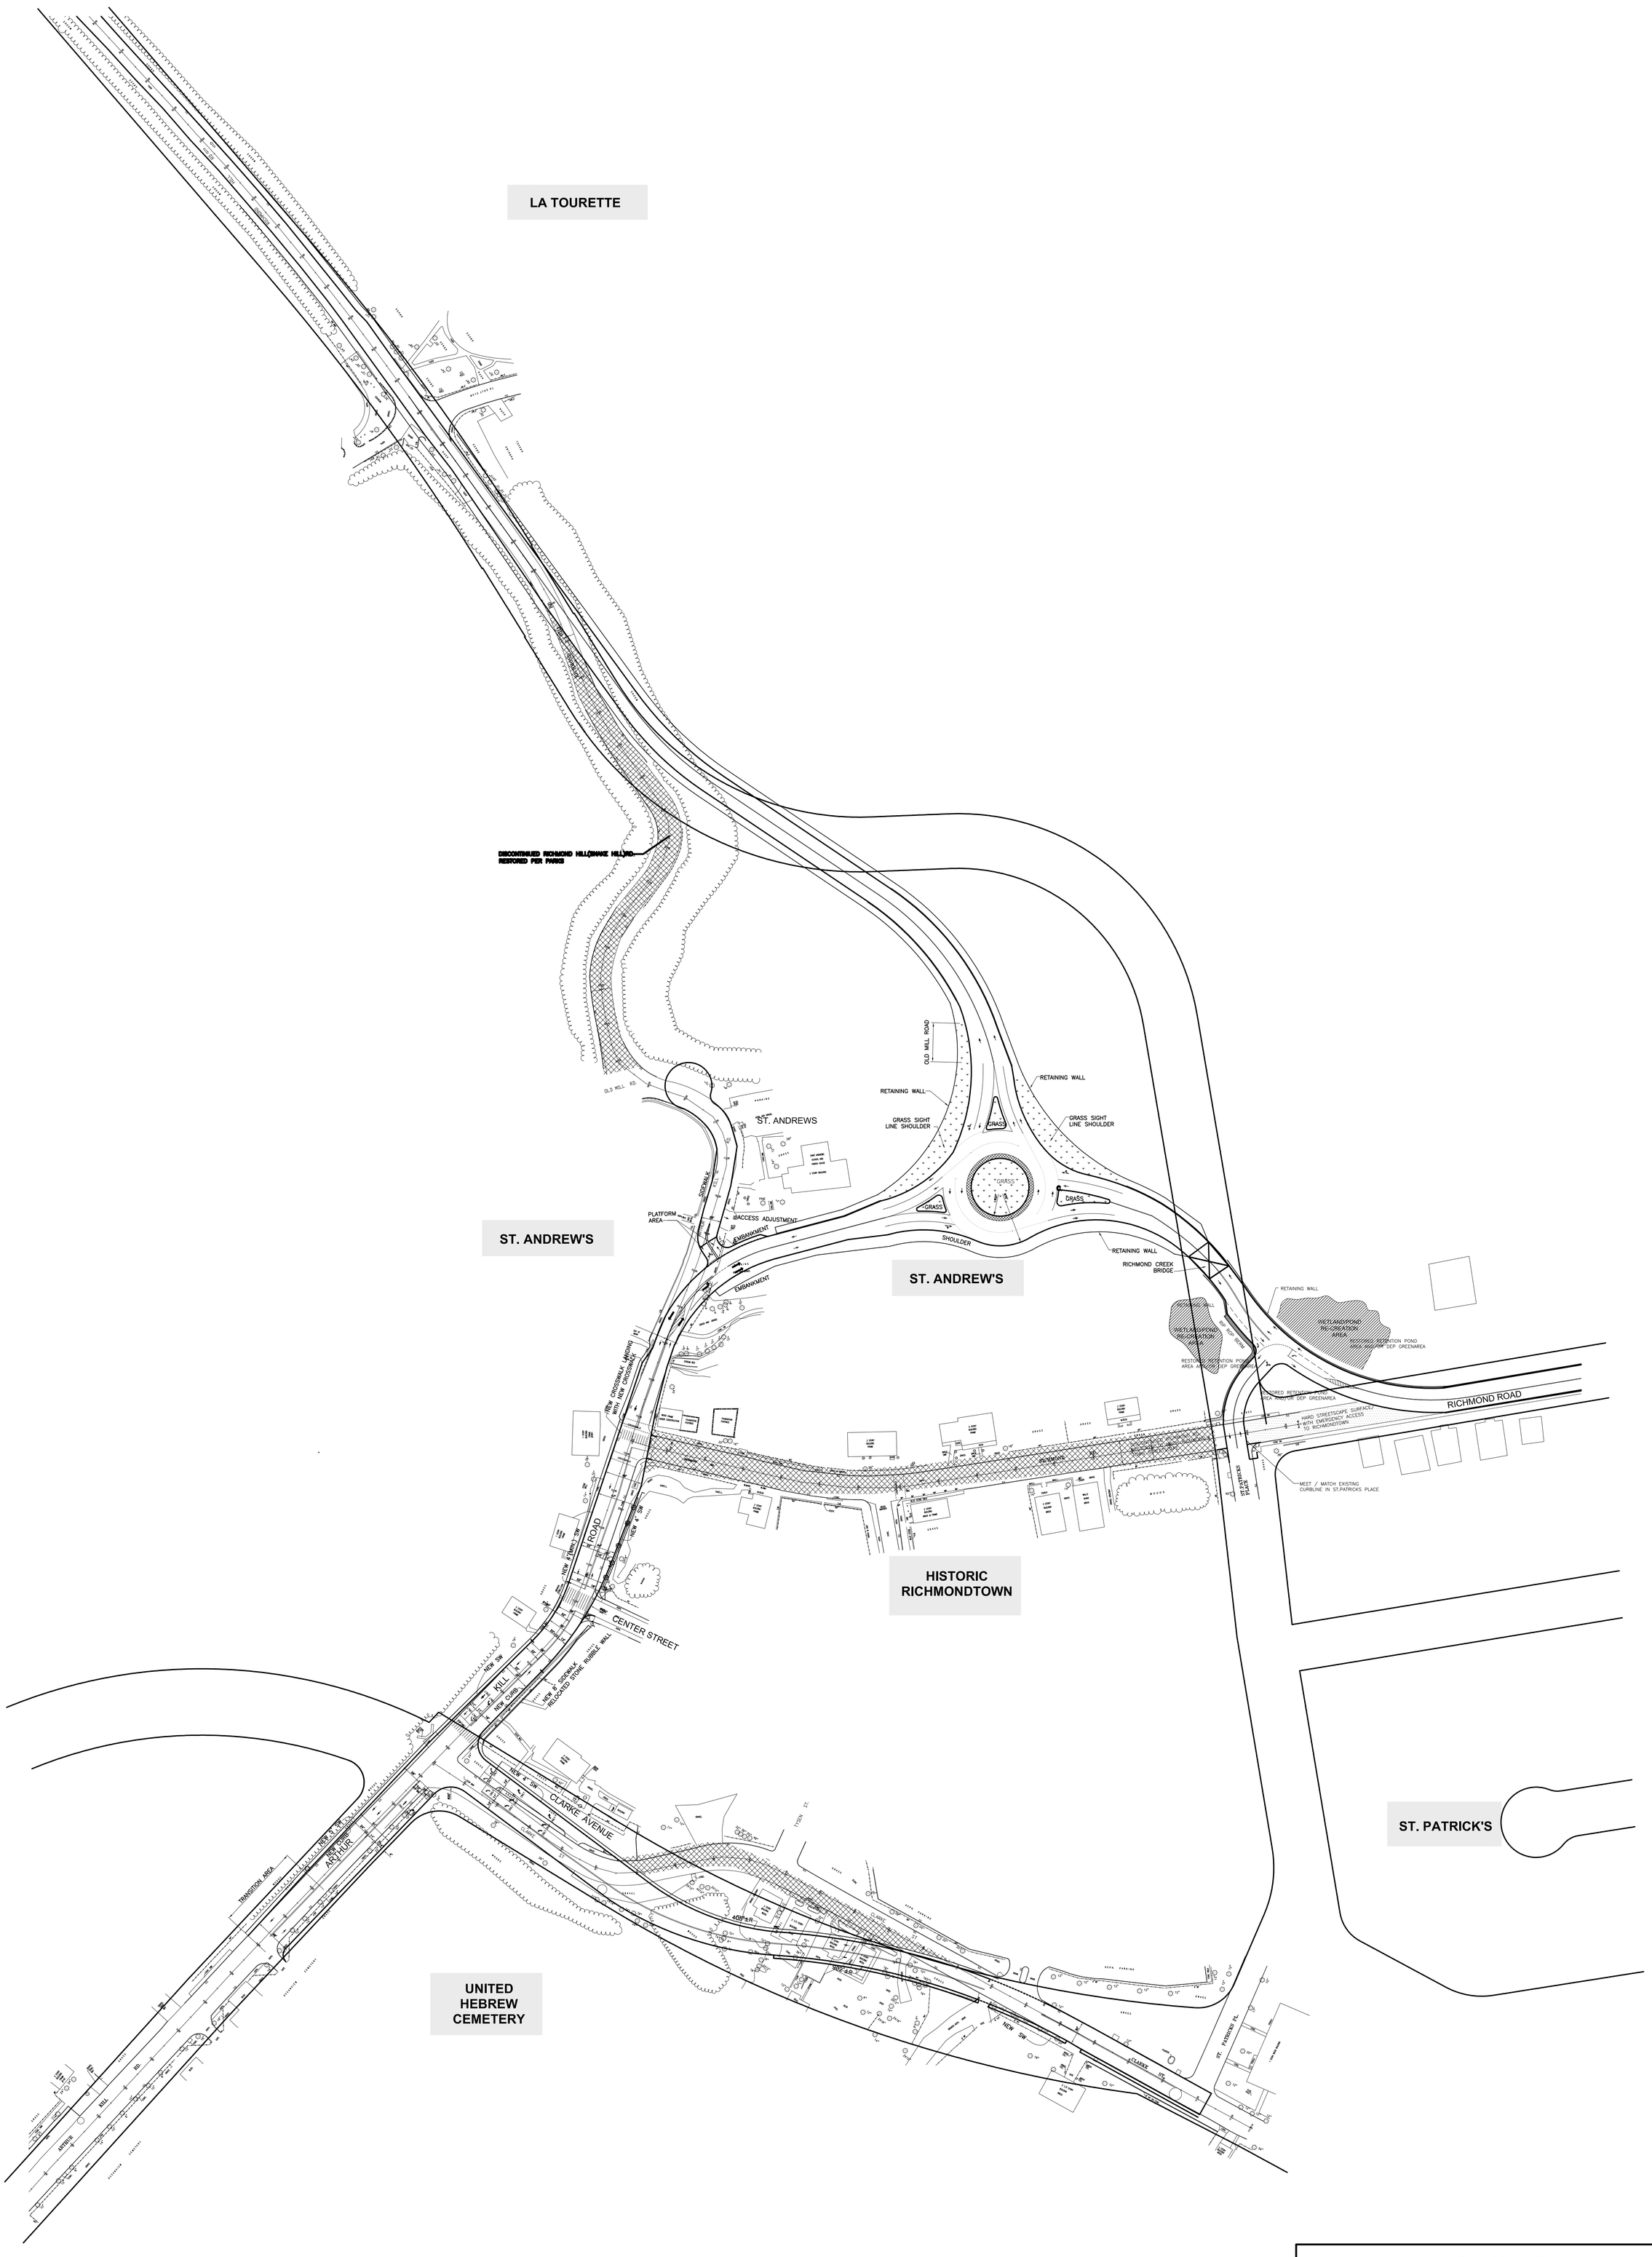

http://home2.nyc.gov/html/dot/html/motorist/richmondtown.shtml

HDR | DANIEL FRANKFURT
HENNINGSON DURHAM & RICHARDSON ARCHITECTURE AND ENGINEERING PC

PARSONS

0 80FT 160FT 240FT 320FT
ORIGINAL SIZE IN INCHES

NEW YORK CITY
DEPARTMENT OF TRANSPORTATION

CONTRACT NO. HWR299B

RICHMONDTOWN
ROADWAY/COMMUNITY IMPROVEMENT PROJECT
BOROUGH OF STATEN ISLAND

RELOCATED RICHMOND HILL RD. – ROUNDABOUT ALTERNATIVE

DWG. NO.	SCALE	DATE	SHEET
A-4	1"=80'	NOVEMBER 2007	1 OF 1