FACADE RESTORATION AND BUILDING ADDITION AT 29 GREENE STREET

PRESENTED BY

GERTLER & WENTE ARCHITECTS

TO

LANDMARKS PRESERVATION COMMISSION

JANUARY 10TH, 2015

29 GREENE STREET

HISTORIC PHOTO- LOCATION 1
(PHOTO OF ORIGINAL 4 STORY BUILDING)

HISTORIC PHOTO- LOCATION 2
(PHOTO TAKEN AFTER FIRE REDUUCED
BUILDING TO TWO STORIES)

29 GREENE STREET

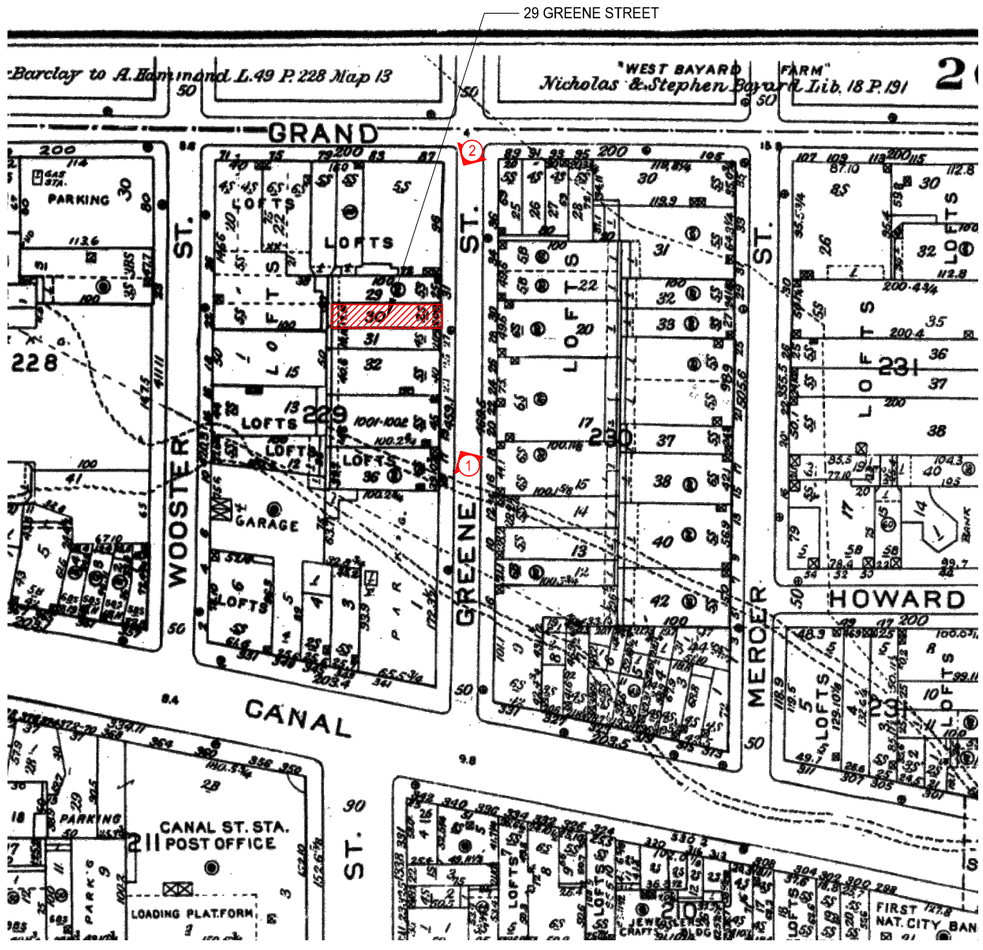

29 GREENE STREET

CURRENT PHOTO- LOCATION 1

CURRENT PHOTO- LOCATION 2

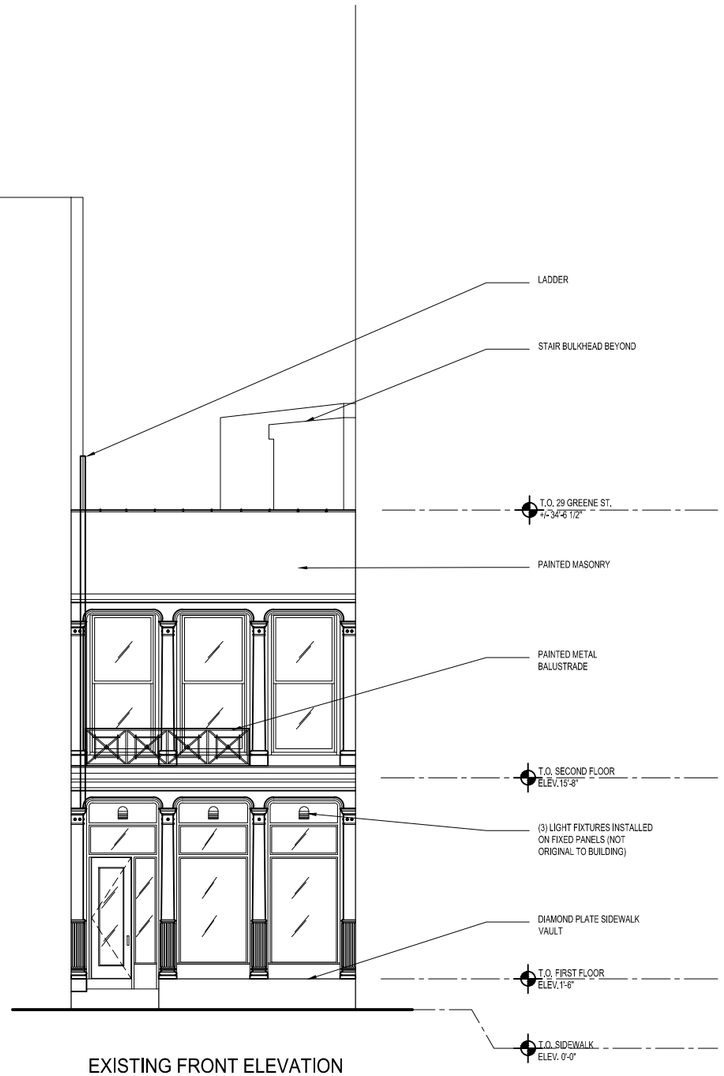

EXISTING FRONT ELEVATION

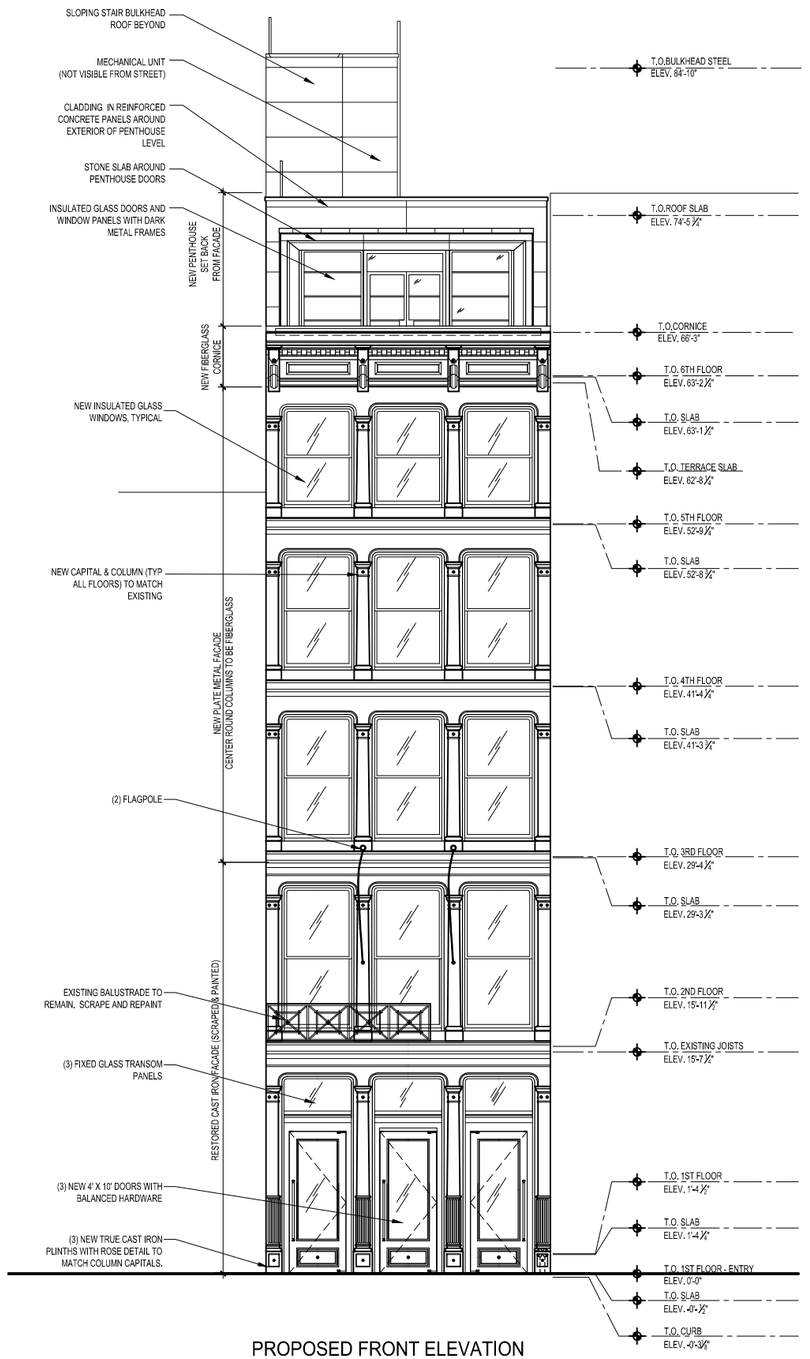

PROPOSED FRONT ELEVATION

Gertler & Wente ARCHITECTS LLP

29 GREENE STREET, NY, NY
EXISTING AND PROPOSED ELEVATIONS

SCALE: 3/16"=1'-0"

DOCKET # 16-5900
LANDMARKS PRESERVATIONIST
GABRIELA GUTOWSKI

PANEL 02
JANUARY 10TH, 2015

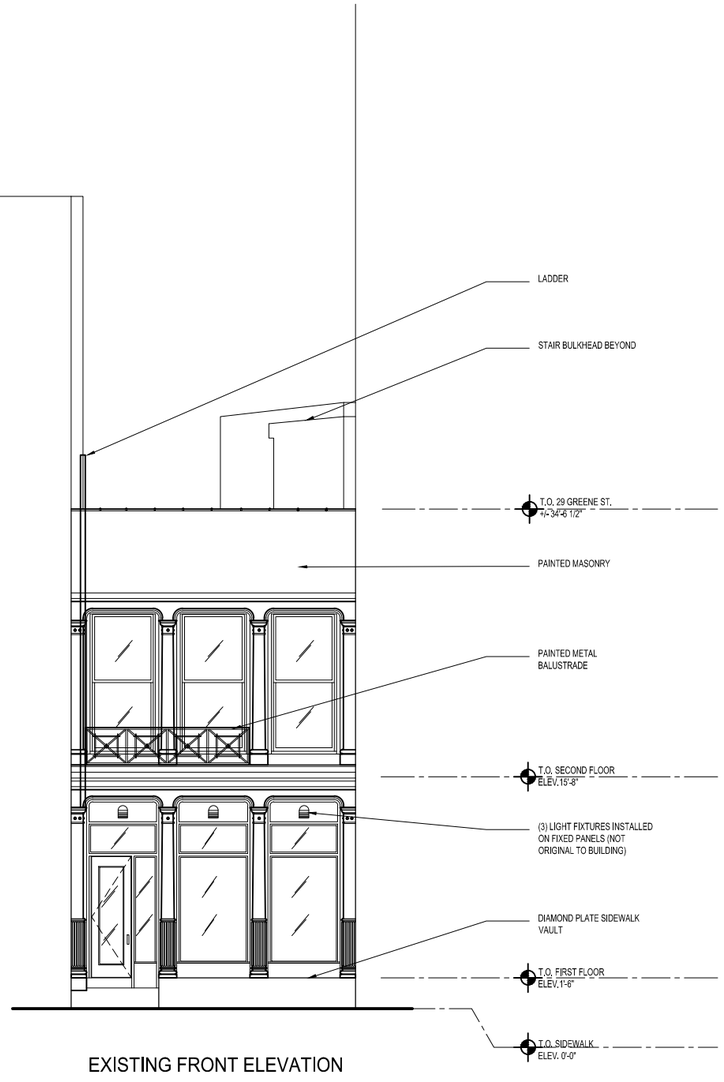

EXISTING FRONT ELEVATION

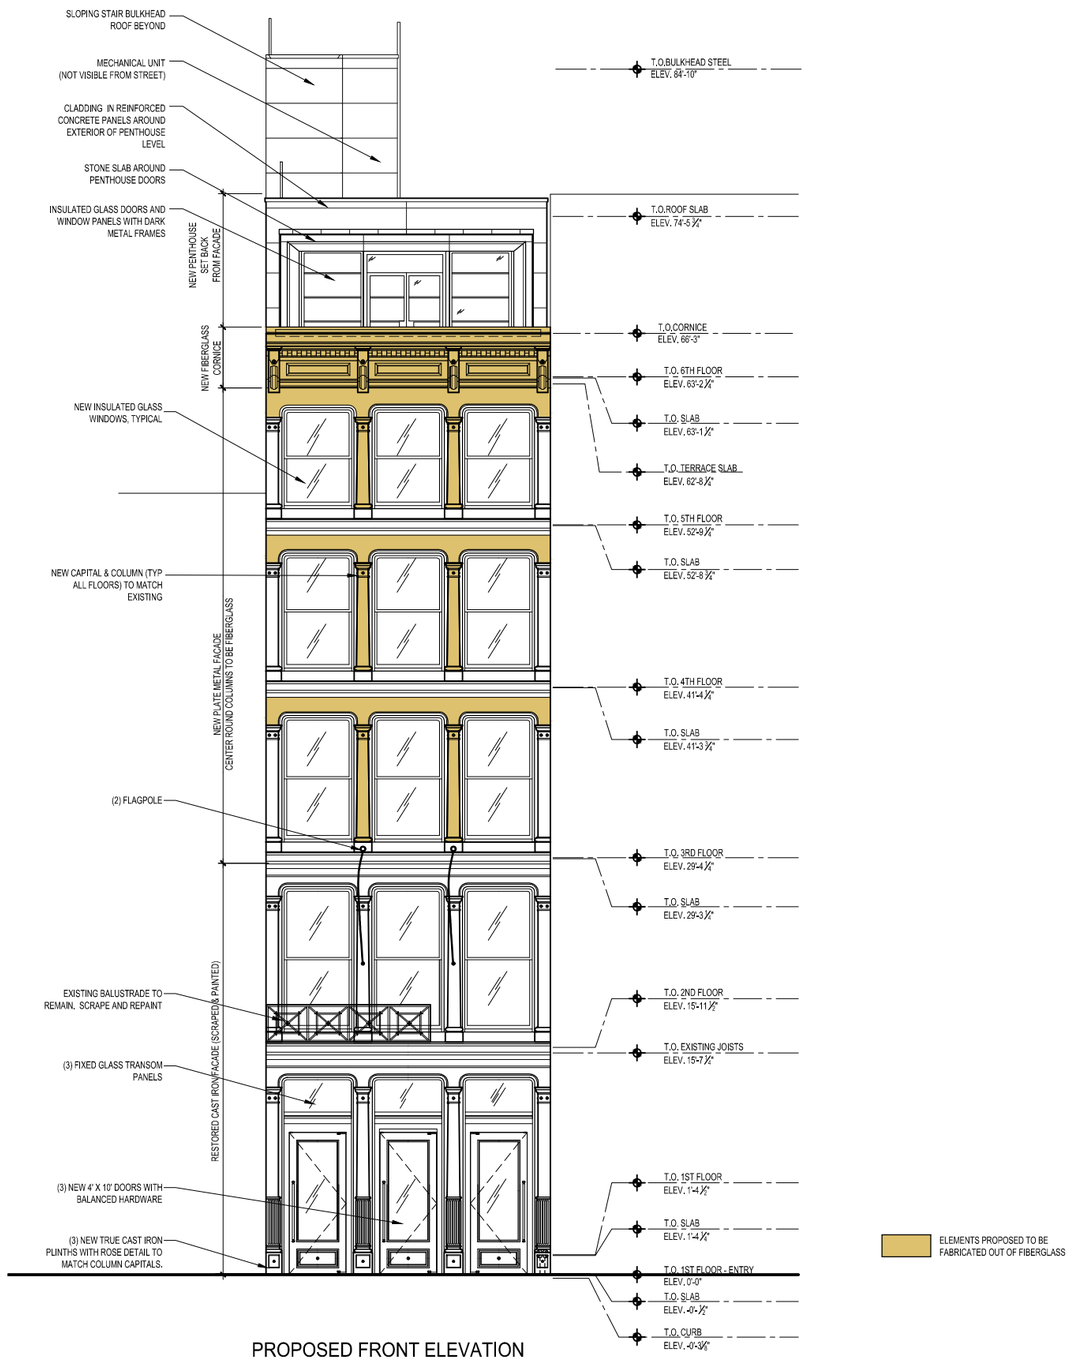

PROPOSED FRONT ELEVATION

Gertler & Wente ARCHITECTS LLP

29 GREENE STREET, NY, NY
EXISTING AND PROPOSED ELEVATIONS

SCALE: 3/32"=1'-0"

DOCKET # 16-5900
LANDMARKS PRESERVATIONIST
GABRIELA GUTOWSKI

PANEL 03
JANUARY 10TH, 2015

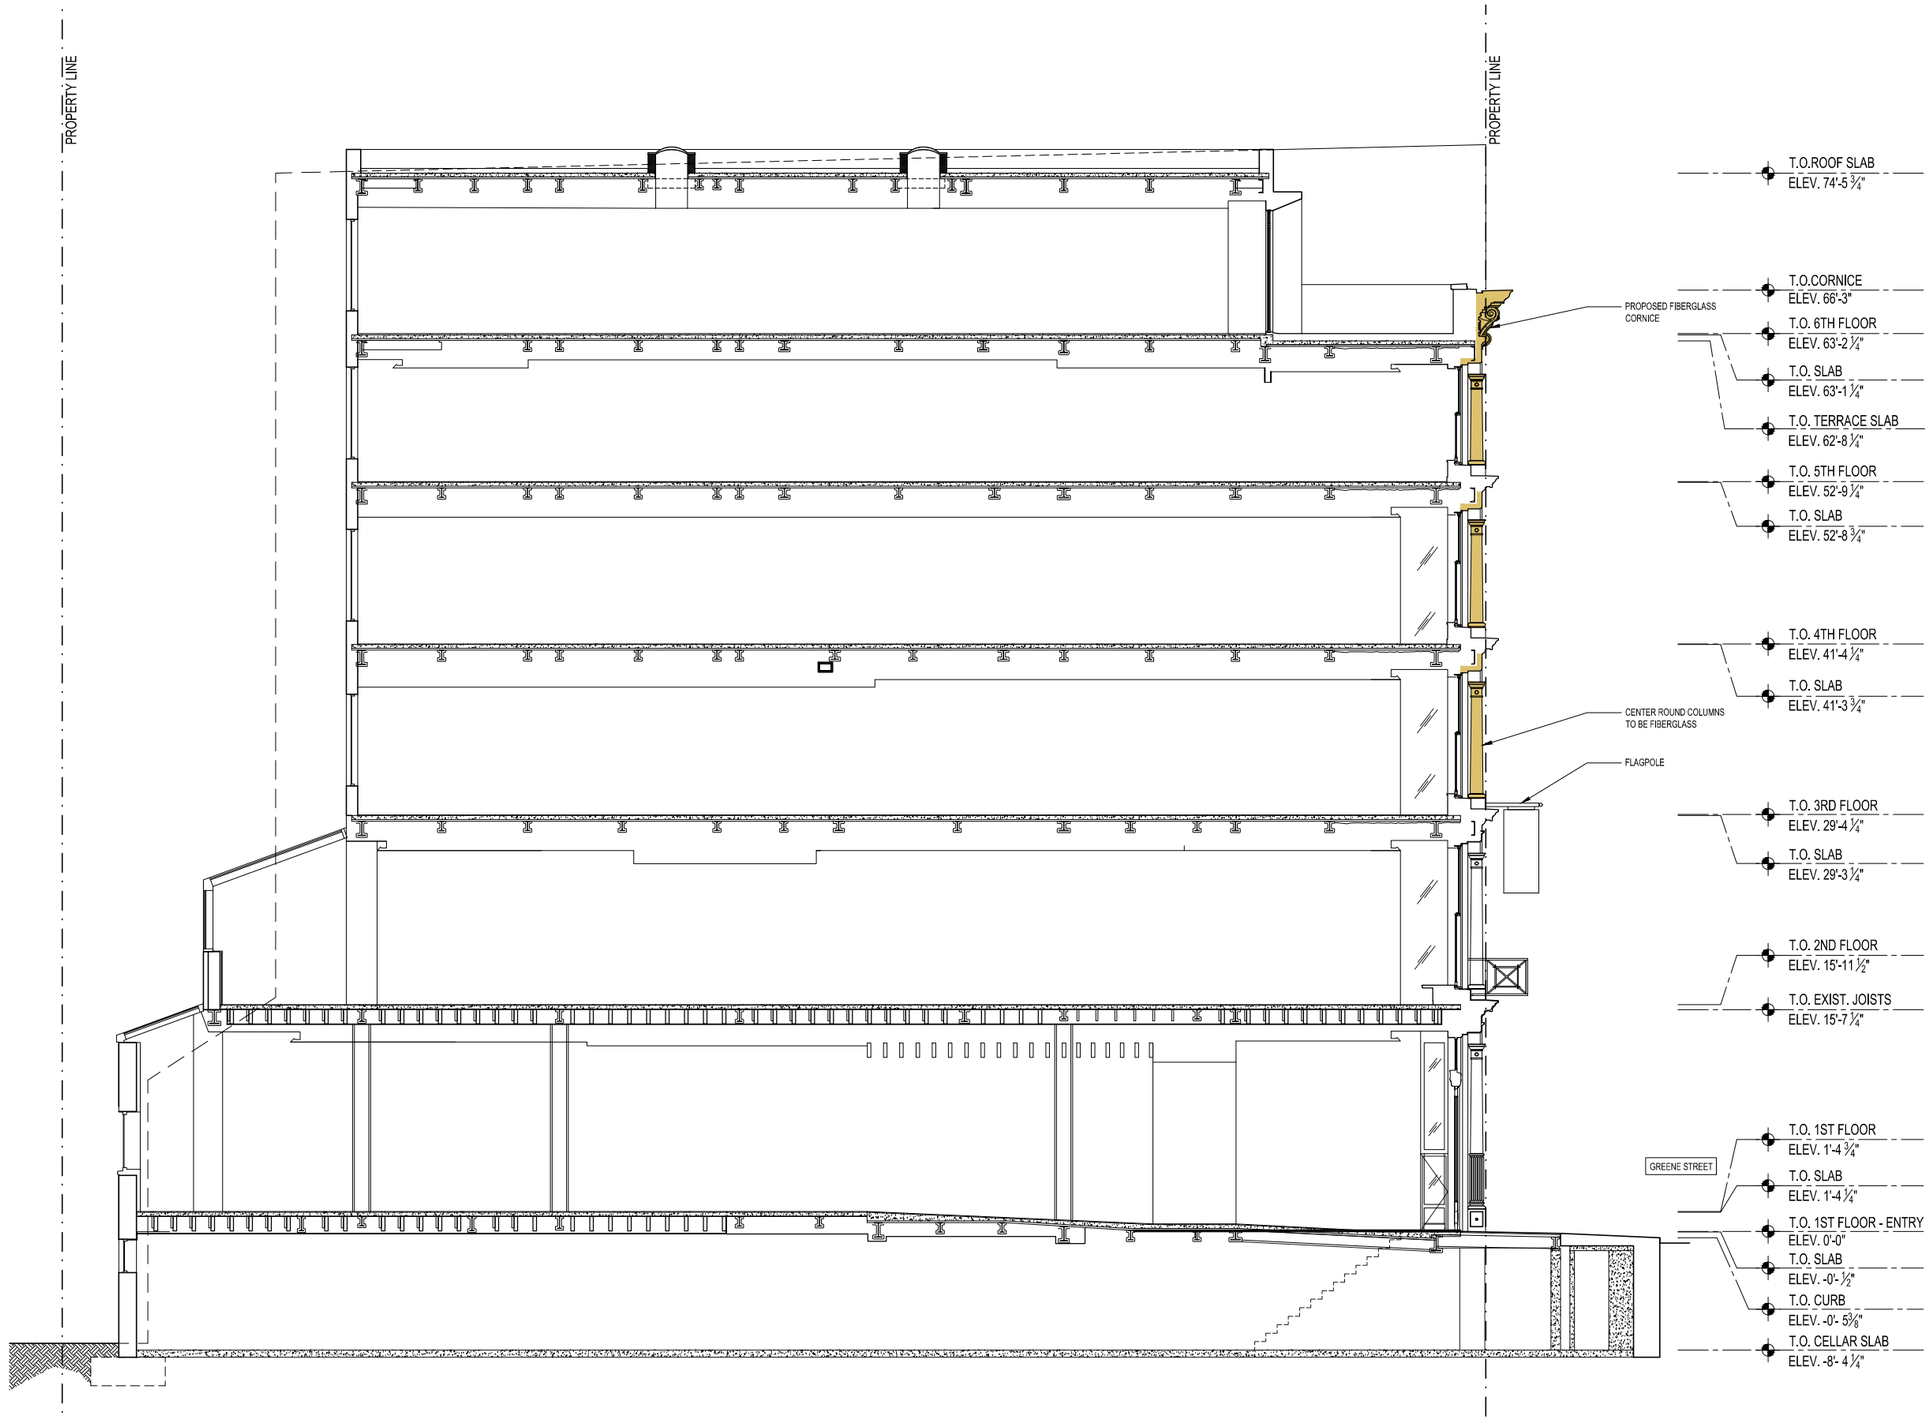

Gertler & Wente ARCHITECTS LLP

29 GREENE STREET, NY, NY
PROPOSED BUILDING SECTION LOOKING NORTH

SCALE: 3/32"=1'-0"

DOCKET # 16-5900
LANDMARKS PRESERVATIONIST
GABRIELA GUTOWSKI

PANEL 4
JANUARY 10TH, 2015

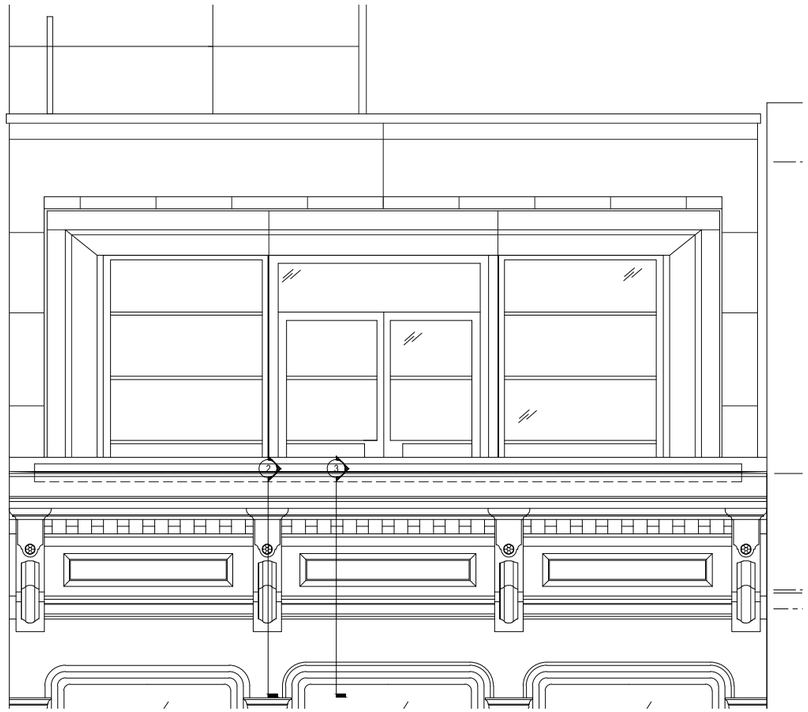

1 ELEVATION @ CORNICE AND PENTHOUSE
1/2"=1'-0"

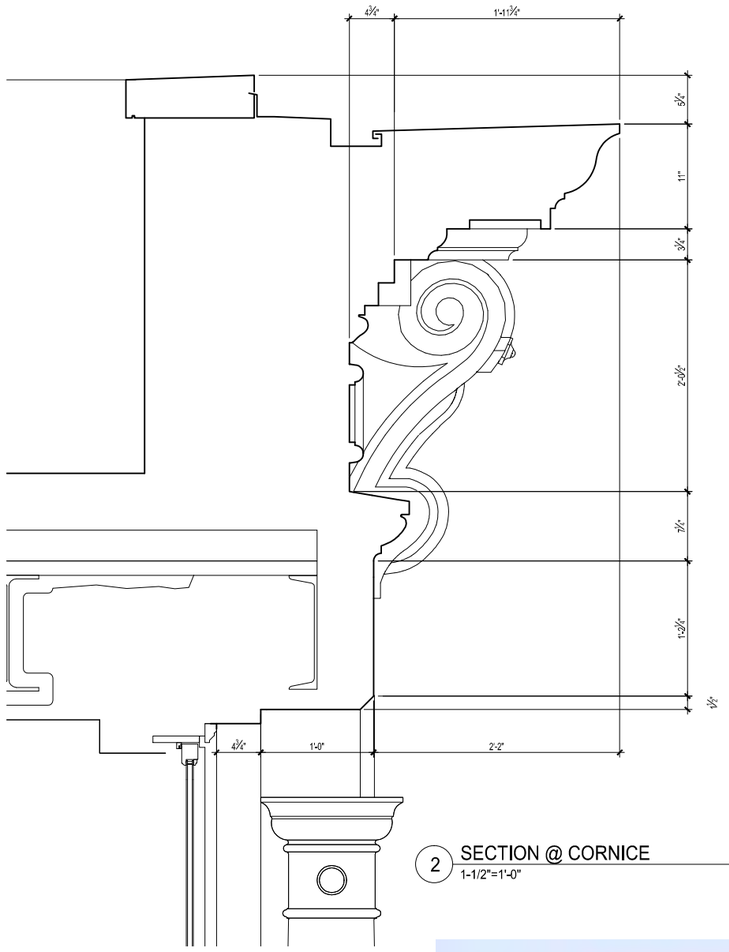

2 SECTION @ CORNICE
1-1/2"=1'-0"

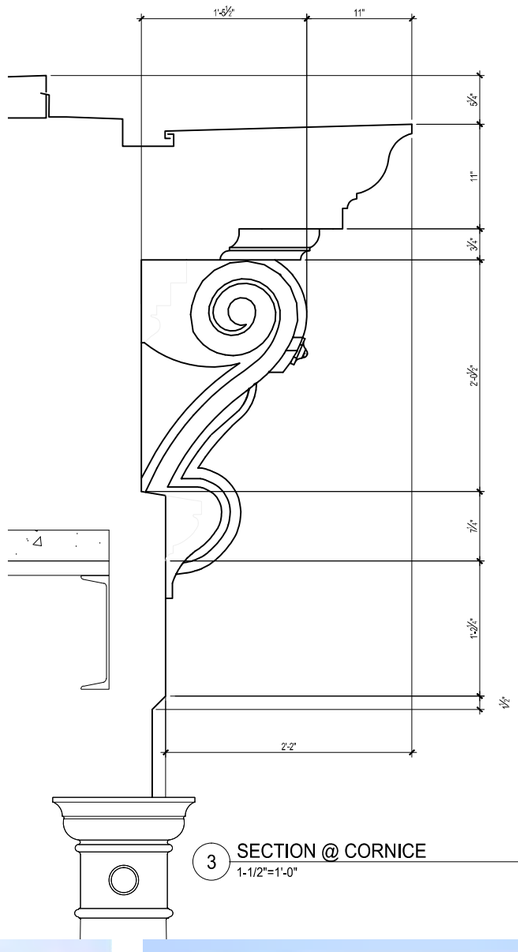

3 SECTION @ CORNICE
1-1/2"=1'-0"

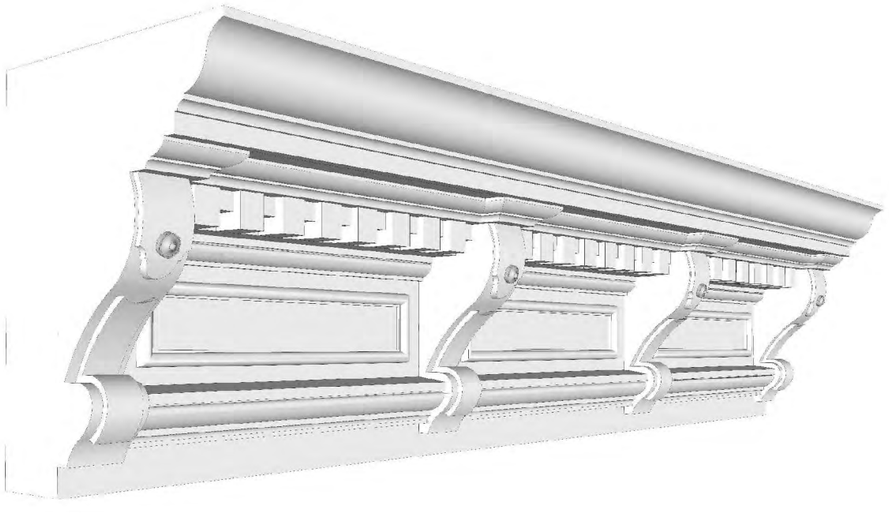

4 CORNICE
N.T.S.

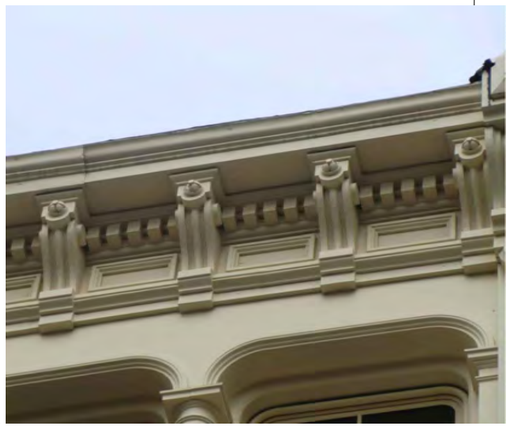

PHOTOS OF SIMILAR CORNICES ON GREENE STREET

5

Gertler & Wente ARCHITECTS LLP

29 GREENE STREET, NY, NY
PROPOSED BUILDING DETAILS: CORNICE

SCALE: AS NOTED

DOCKET # 16-5900
LANDMARKS PRESERVATIONIST
GABRIELA GUTOWSKI

PANEL 5
JANUARY 10TH, 2015

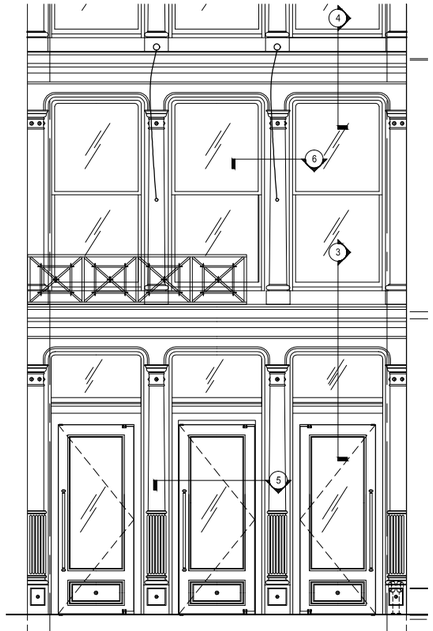

1 ELEVATION @ CORNICE AND PENTHOUSE
1/4"=1'-0"

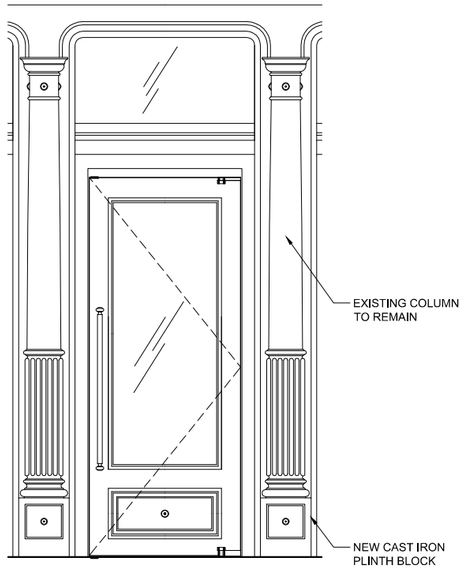

2 FRONT DOOR ELEVATION
1/2"=1'-0"

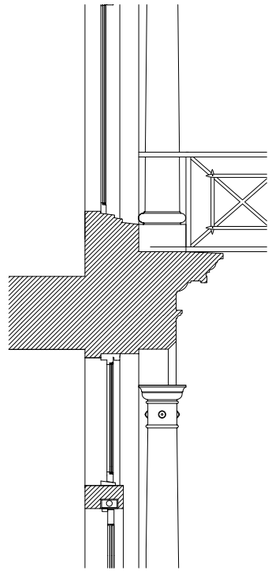

3 FRONT DOOR SECTION
1/2"=1'-0"

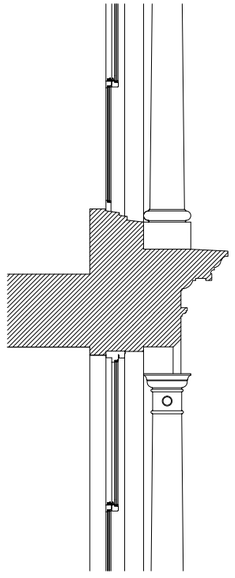

4 2ND FLOOR WINDOW SECTION (EXISTING)
1/2"=1'-0"

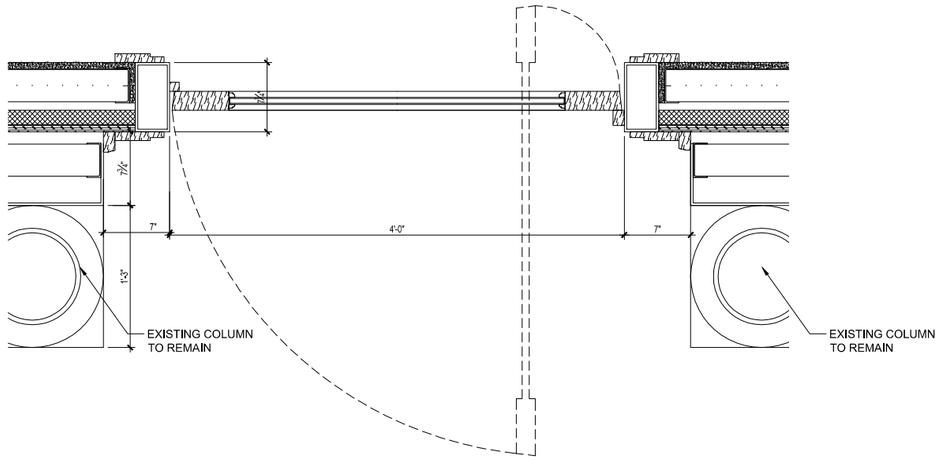

5 FRONT DOOR PLAN
1"=1'-0"

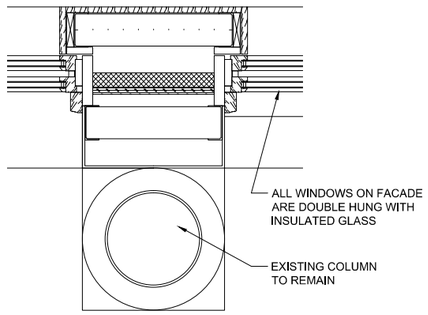

6 2ND FLOOR WINDOW PLAN
1"=1'-0"

Gertler & Wente ARCHITECTS LLP

29 GREENE STREET, NY, NY
PROPOSED BUILDING DETAILS: FACADE

SCALE: AS NOTED

DOCKET # 16-5900
LANDMARKS PRESERVATIONIST
GABRIELA GUTOWSKI

PANEL 6
JANUARY 10TH, 2015