SAINT LAURENT
PARIS

NEW YORK FLAGSHIP STORE
3 East 57th Street
New York, NY 10022

LANDMARKS PRESENTATION

ATMOSPHERE
DESIGN & ARCHITECTURE, PLLC
465 Columbus Ave. Suite 305
Valhalla NY 10595
(T) 914-747-2344
www.atmosphere-dg.com

SAINT LAURENT
PARIS
NEW YORK FLAGSHIP STORE
3 East 57th Street
New York, NY 10022

DRAWING LIST

LM-000.00 COVER SHEET
LM-020.00 HISTORICAL PHOTO'S
LM-030.00 EXISTING FACADE PHOTO'S
LM-031.00 ORIGINAL PROPOSED FACADE
LM-040.00 PROPOSED FACADE ELEVATION & STOREFRONT PLAN
LM-041.00 PROPOSED FACADE RENDERINGS
LM-042.00 PROPOSED FACADE RENDERINGS
LM-043.00 PROPOSED FACADE RENDERINGS
LM-044.00 PROPOSED STREET ELEVATION
LM-045.00 PROPOSED BUILDING ELEVATION
LM-050.00 PROPOSED MATERIALS BOARD

Date: 03.09.2015

LM-000.00

1 HISTORICAL PHOTO - 1931 (Tax photo from the NYC Municipal Archive)
N.T.S.

2 HISTORICAL PHOTO - 1940 (Tax photo from the NYC Municipal Archive)
N.T.S.

3 HISTORICAL PHOTO - 1980 (Tax photo from the NYC Municipal Archive)
N.T.S.

ATMOSPHERE
DESIGN & ARCHITECTURE, PLLC
465 Columbus Ave. Suite 305
Valhalla NY 10595
(T) 914-747-2344
www.atmosphere-dg.com

SAINT LAURENT
PARIS

NEW YORK FLAGSHIP STORE
3 East 57th Street
New York, NY 10022

HISTORICAL PHOTO'S

Date: 03.09.2015
LM-020.00

1 EXISTING BUILDING FACADE PHOTO
N.T.S.

2 EXISTING STOREFRONT PHOTO
N.T.S.

ATMOSPHERE
DESIGN & ARCHITECTURE, PLLC
465 Columbus Ave. Suite 305
Valhalla NY 10595
(T) 914-747-2344
www.atmosphere-dg.com

SAINT LAURENT
PARIS

NEW YORK FLAGSHIP STORE
3 East 57th Street
New York, NY 10022

EXISTING FACADE PHOTO'S

Date: 03.09.2015
LM-030.00

1 PROPOSED FACADE RENDERING
N.T.S.

ATMOSPHERE
DESIGN & ARCHITECTURE, PLLC
465 Columbus Ave. Suite 305
Valhalla NY 10595
(T) 914-747-2344
www.atmosphere-dg.com

SAINT LAURENT
PARIS

NEW YORK FLAGSHIP STORE
3 East 57th Street
New York, NY 10022

FACADE RENDERING
ORIGINAL LPC PROPOSAL

Date: 03.09.2015
LM-031.00

1 PROPOSED FACADE ELEVATION
N.T.S.

4 PROPOSED STOREFRONT PLAN AT SECOND FLOOR
N.T.S.

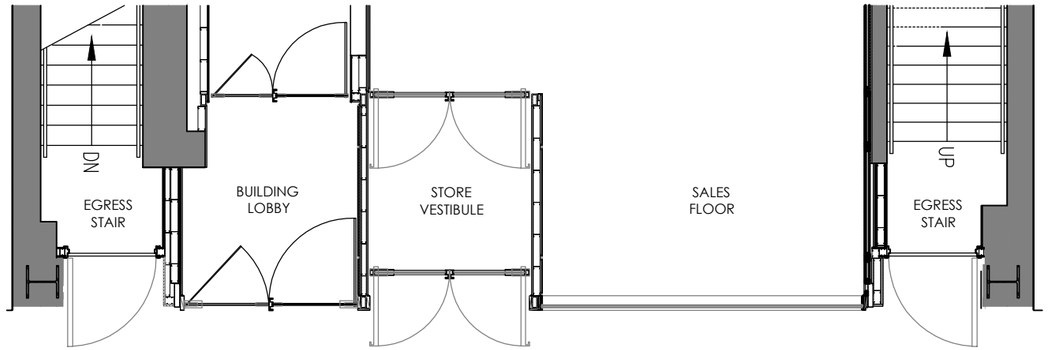

3 PROPOSED STOREFRONT PLAN AT FIRST FLOOR
N.T.S.

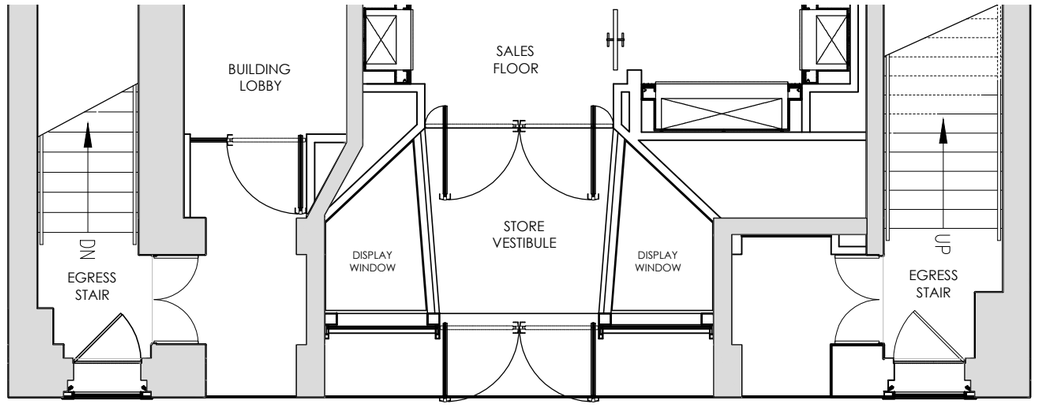

2 EXISTING STOREFRONT PLAN AT FIRST FLOOR
N.T.S.

ATMOSPHERE
DESIGN & ARCHITECTURE, PLLC
465 Columbus Ave. Suite 305
Valhalla NY 10595
(T) 914-747-2344
www.atmosphere-dg.com

SAINT LAURENT
PARIS

NEW YORK FLAGSHIP STORE
3 East 57th Street
New York, NY 10022

PROPOSED FACADE ELEVATION &
STOREFRONT FLOOR PLANS

Date: 03.09.2015

LM-040.00

1 PROPOSED FACADE RENDERING
N.T.S.

ATMOSPHERE
DESIGN & ARCHITECTURE, PLLC
465 Columbus Ave. Suite 305
Valhalla NY 10595
(T) 914-747-2344
www.atmosphere-dg.com

SAINT LAURENT
PARIS

NEW YORK FLAGSHIP STORE
3 East 57th Street
New York, NY 10022

PROPOSED FACADE RENDERING

Date: 03.09.2015

LM-041.00

1 PROPOSED FACADE RENDERING
N.T.S.

ATMOSPHERE
DESIGN & ARCHITECTURE, PLLC
465 Columbus Ave. Suite 305
Valhalla NY 10595
(T) 914-747-2344
www.atmosphere-dg.com

SAINT LAURENT
PARIS

NEW YORK FLAGSHIP STORE
3 East 57th Street
New York, NY 10022

PROPOSED FACADE RENDERING

Date: 03.09.2015

LM-042.00

1 PROPOSED FACADE RENDERING
N.T.S.

2 PROPOSED FACADE RENDERING
N.T.S.

ATMOSPHERE
DESIGN & ARCHITECTURE, PLLC
465 Columbus Ave. Suite 305
Valhalla NY 10595
(T) 914-747-2344
www.atmosphere-dg.com

SAINT LAURENT
PARIS

NEW YORK FLAGSHIP STORE
3 East 57th Street
New York, NY 10022

PROPOSED FACADE RENDERING

Date: 03.09.2015

LM-043.00

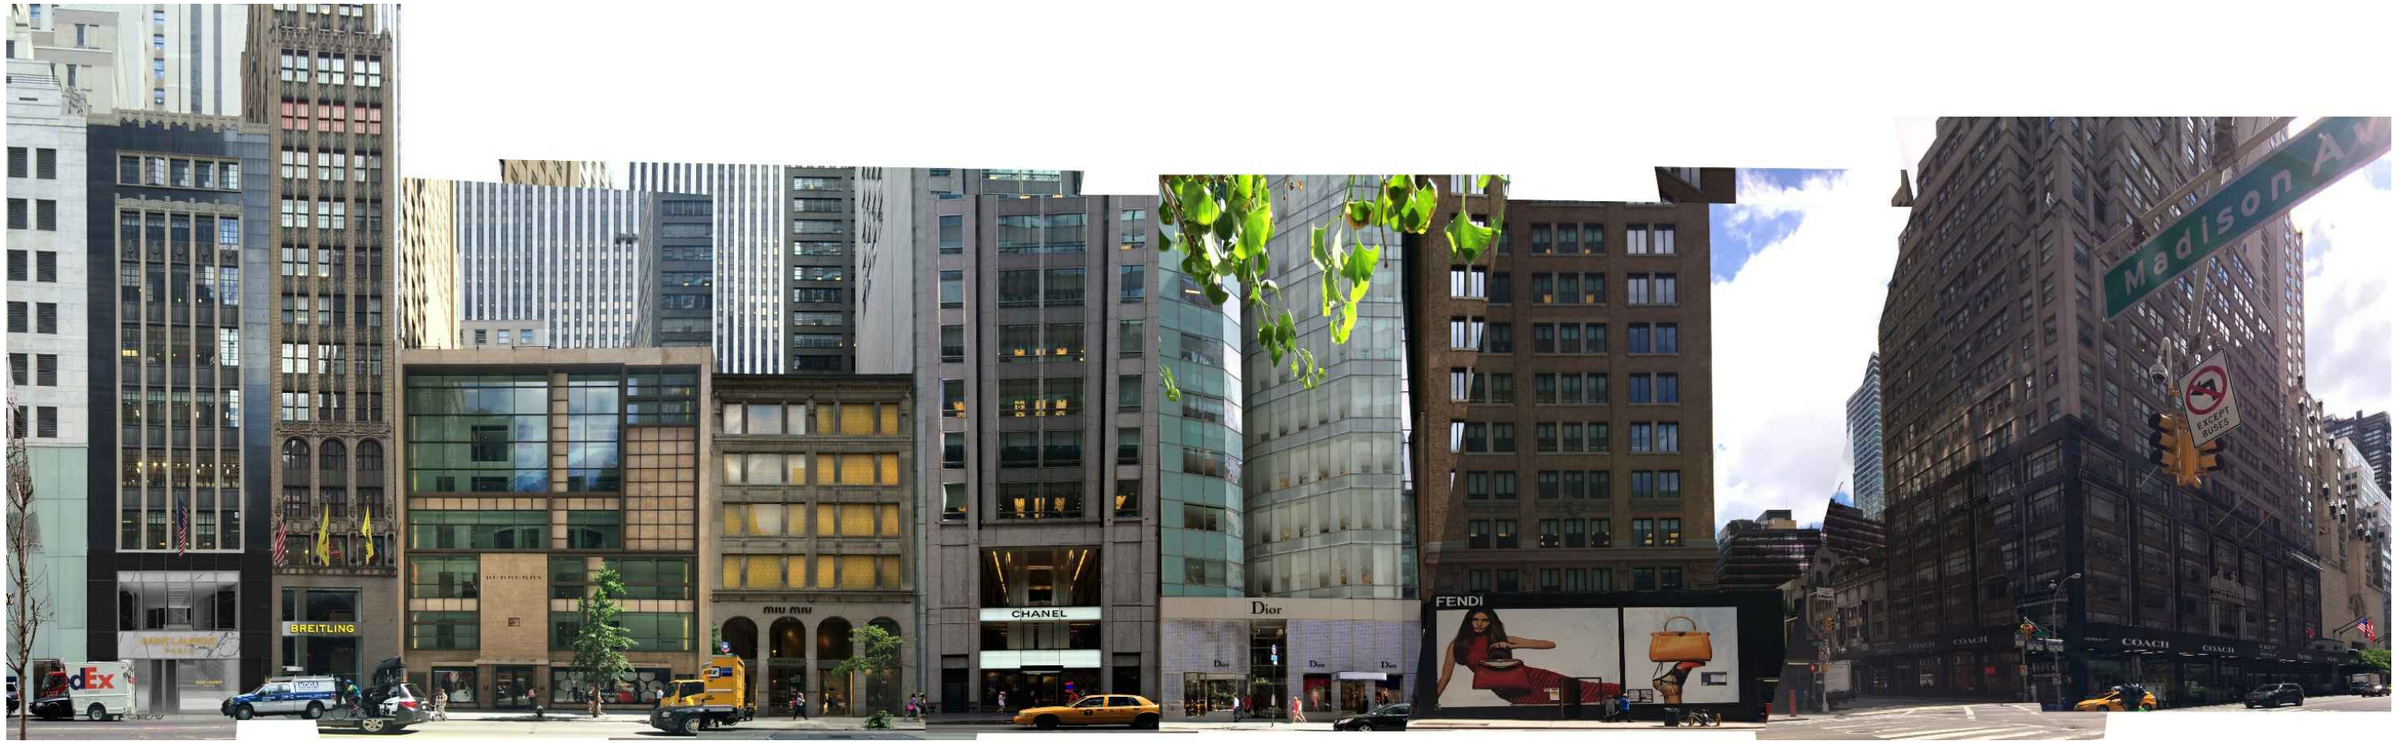

1 PROPOSED STREET ELEVATION
N.T.S.

ATMOSPHERE
DESIGN & ARCHITECTURE, PLLC
465 Columbus Ave. Suite 305
Valhalla NY 10595
(T) 914-747-2344
www.atmosphere-dg.com

SAINT LAURENT
PARIS

NEW YORK FLAGSHIP STORE
3 East 57th Street
New York, NY 10022

PROPOSED STREET ELEVATION

Date: 03.09.2015

LM-044.00

1 PROPOSED STREET ELEVATION
N.T.S.

ATMOSPHERE
DESIGN & ARCHITECTURE, PLLC
465 Columbus Ave. Suite 305
Valhalla NY 10595
(T) 914-747-2344
www.atmosphere-dg.com

SAINT LAURENT
PARIS

NEW YORK FLAGSHIP STORE
3 East 57th Street
New York, NY 10022

PROPOSED BUILDING ELEVATION

Date: 03.09.2015

LM-045.00

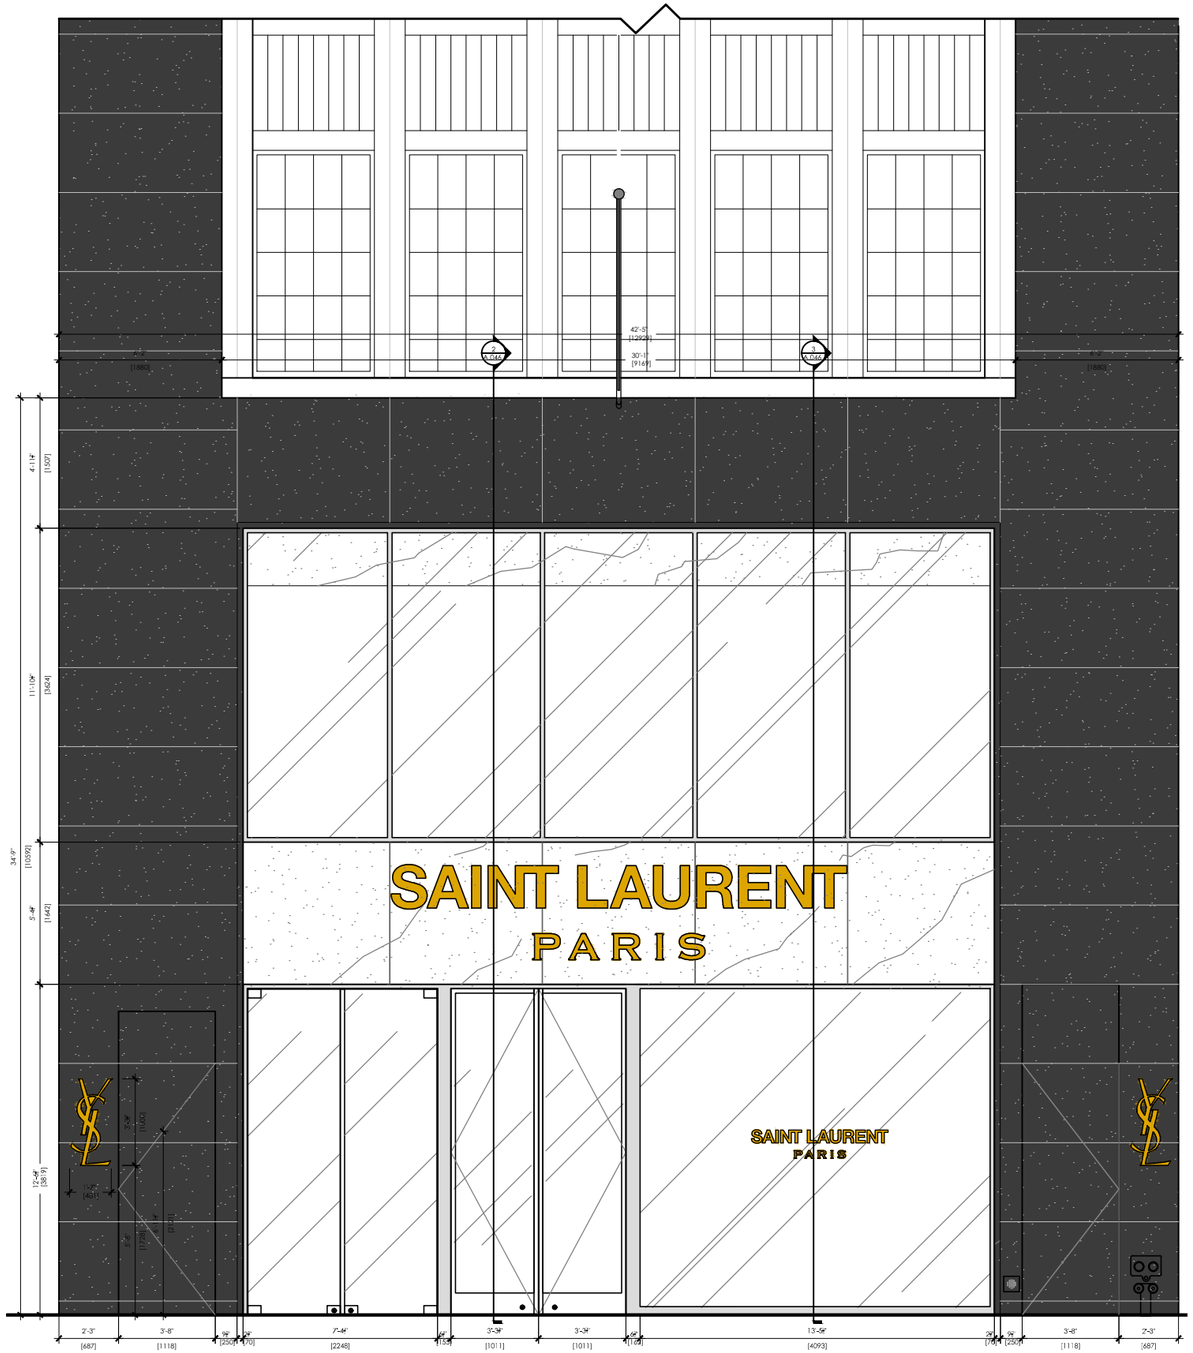

1 PROPOSED STOREFRONT ELEVATION
N.T.S.

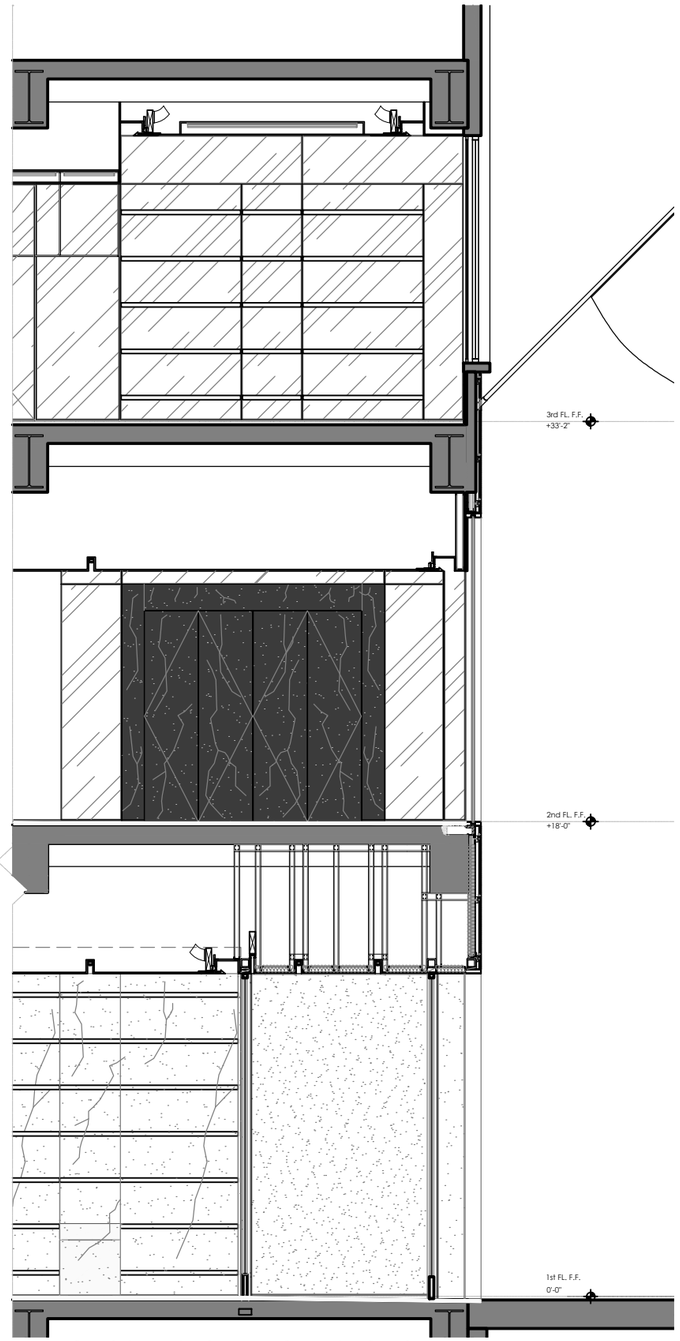

2 PROPOSED STOREFRONT SECTION
N.T.S.

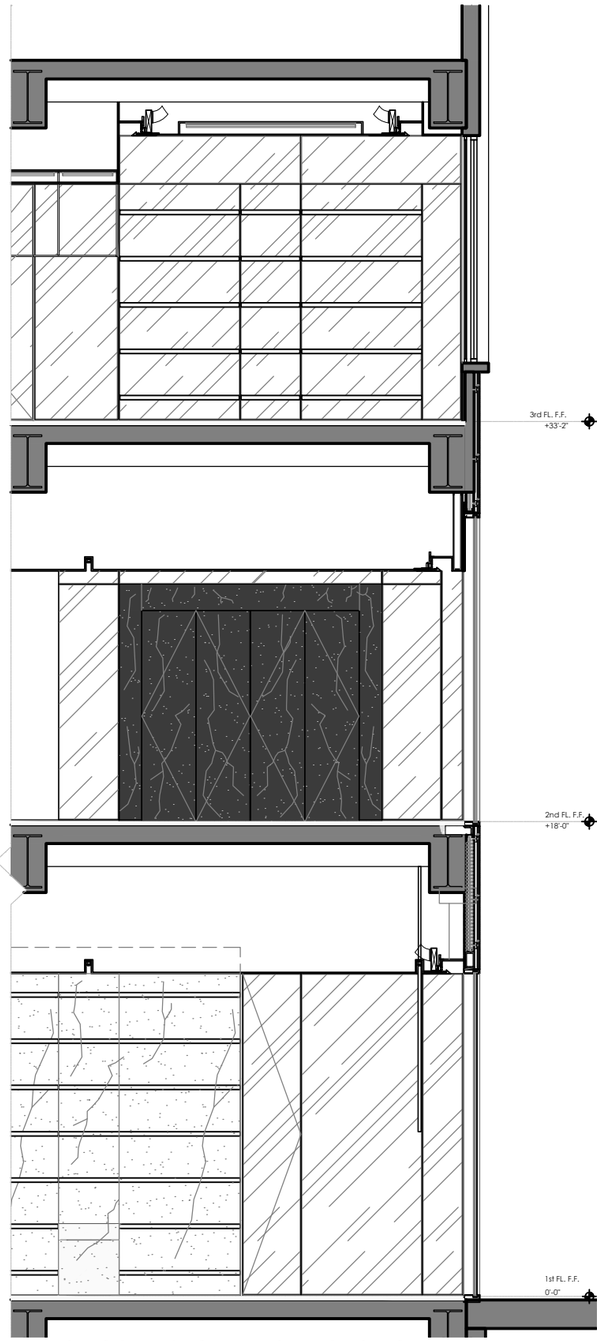

3 PROPOSED STOREFRONT SECTION
N.T.S.

ATMOSPHERE
DESIGN & ARCHITECTURE, PLLC
465 Columbus Ave. Suite 305
Valhalla NY 10595
(T) 914-747-2344
www.atmosphere-dg.com

SAINT LAURENT
PARIS

NEW YORK FLAGSHIP STORE
3 East 57th Street
New York, NY 10022

PROPOSED STOREFRONT
ELEVATION & SECTIONS

Date: 03.09.2015

LM-046.00

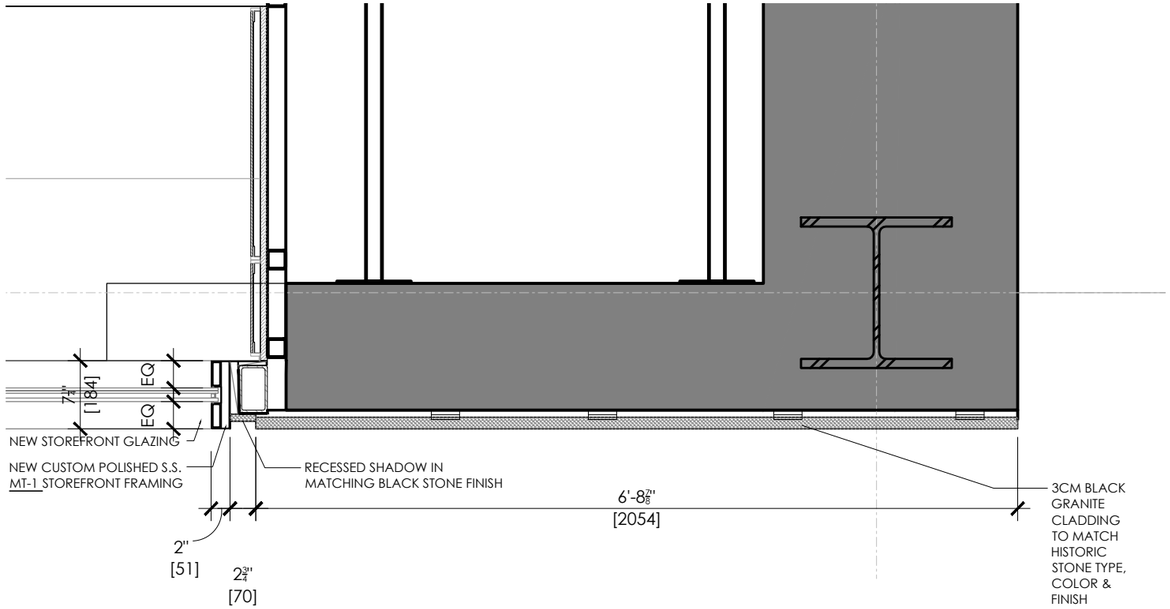

1 PROPOSED STOREFRONT DETAIL AT SECOND FLOOR
SCALE: 1/4" = 1'-0"

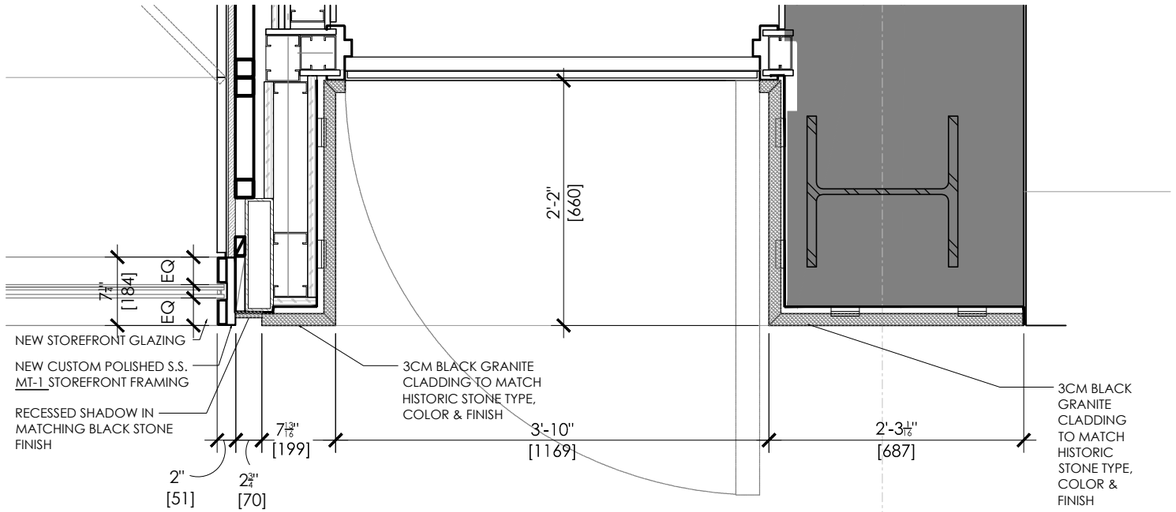

2 PROPOSED STOREFRONT DETAIL AT FIRST FLOOR EGRESS DOOR
SCALE: 1/4" = 1'-0"

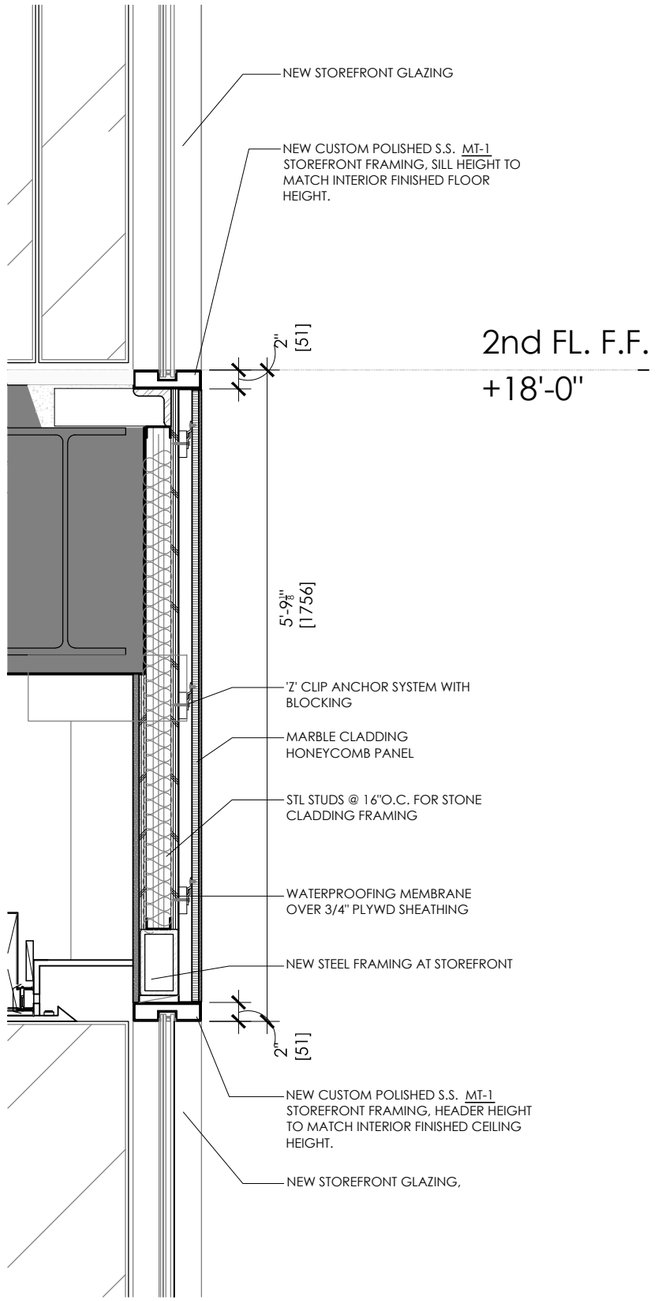

3 PROPOSED STOREFRONT DETAIL AT SECOND FLOOR
SCALE: 1/4" = 1'-0"

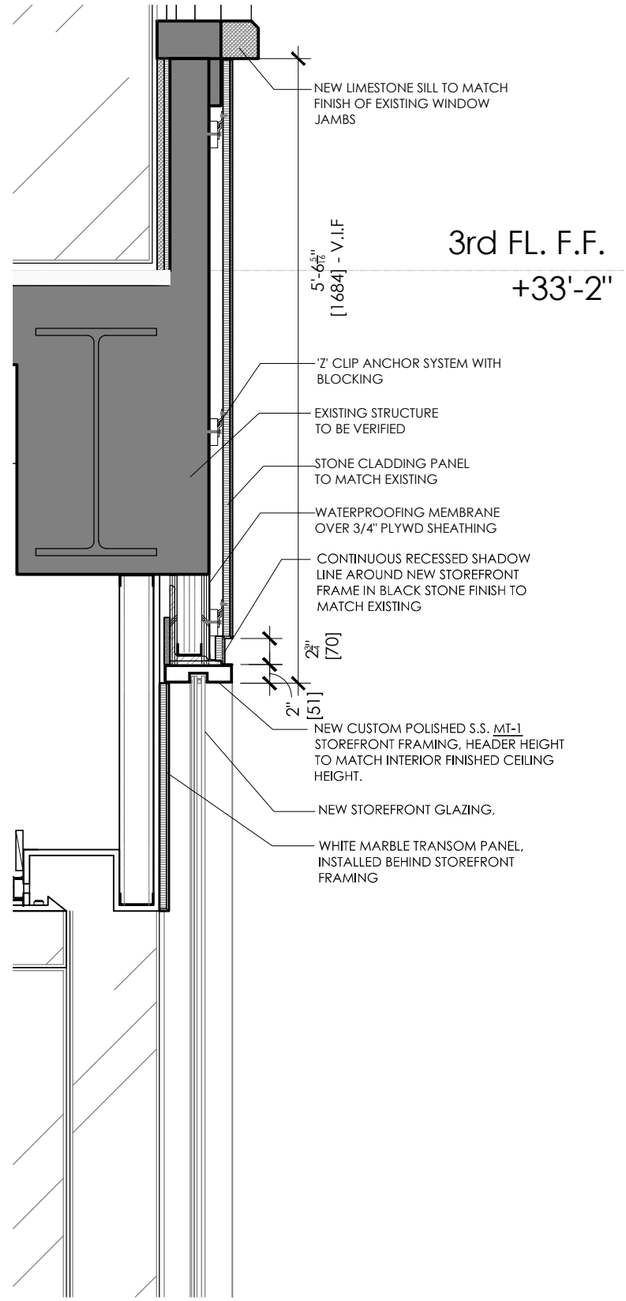

4 PROPOSED STOREFRONT DETAIL AT THIRD FLOOR
SCALE: 1/4" = 1'-0"

ATMOSPHERE
DESIGN & ARCHITECTURE, PLLC
465 Columbus Ave. Suite 305
Valhalla NY 10595
(T) 914-747-2344
www.atmosphere-dg.com

SAINT LAURENT
PARIS

NEW YORK FLAGSHIP STORE
3 East 57th Street
New York, NY 10022

PROPOSED STOREFRONT DETAILS

Date: 03.19.2015

LM-047.00

1 PROPOSED MATERIALS
N.T.S.

ATMOSPHERE
DESIGN & ARCHITECTURE, PLLC
465 Columbus Ave. Suite 305
Valhalla NY 10595
(T) 914-747-2344
www.atmosphere-dg.com

SAINT LAURENT
PARIS

NEW YORK FLAGSHIP STORE
3 East 57th Street
New York, NY 10022

PROPOSED MATERIALS BOARD

Date: 03.09.2015

LM-050.00