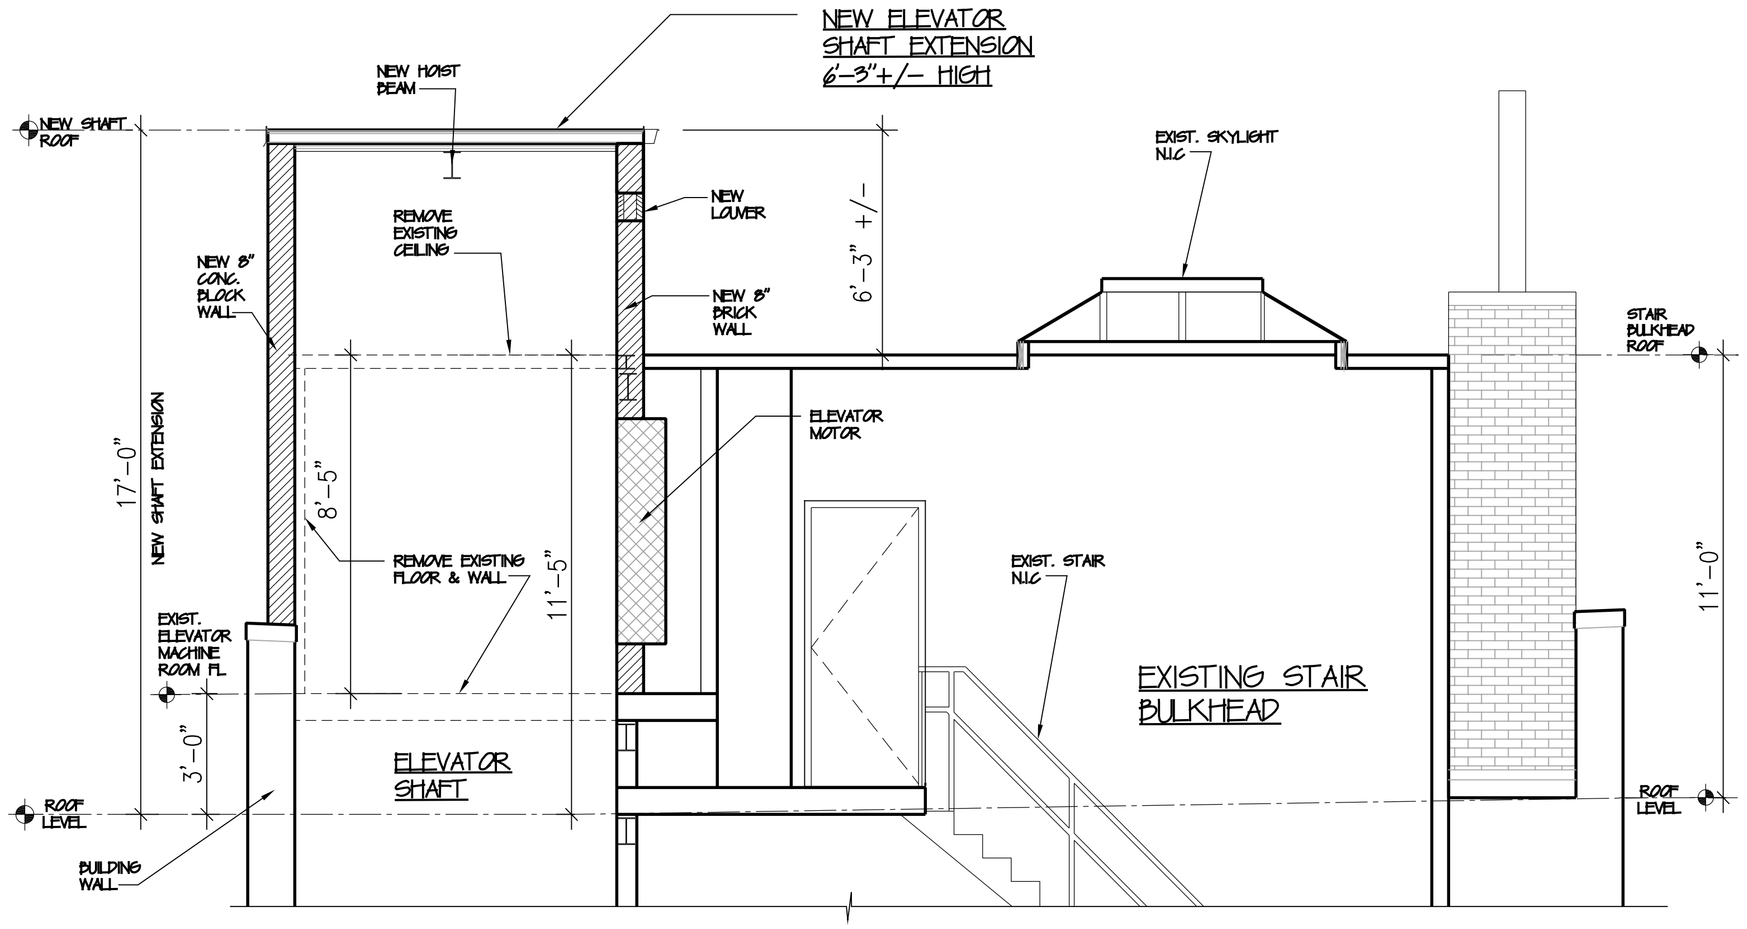

1 ELEVATOR SHAFT SECTION THRU A - A

SCALE: 3/8" = 1'-0"

ROOF PLAN ELEVATOR BULKHEAD

SCALE: 3/32" = 1'-0"

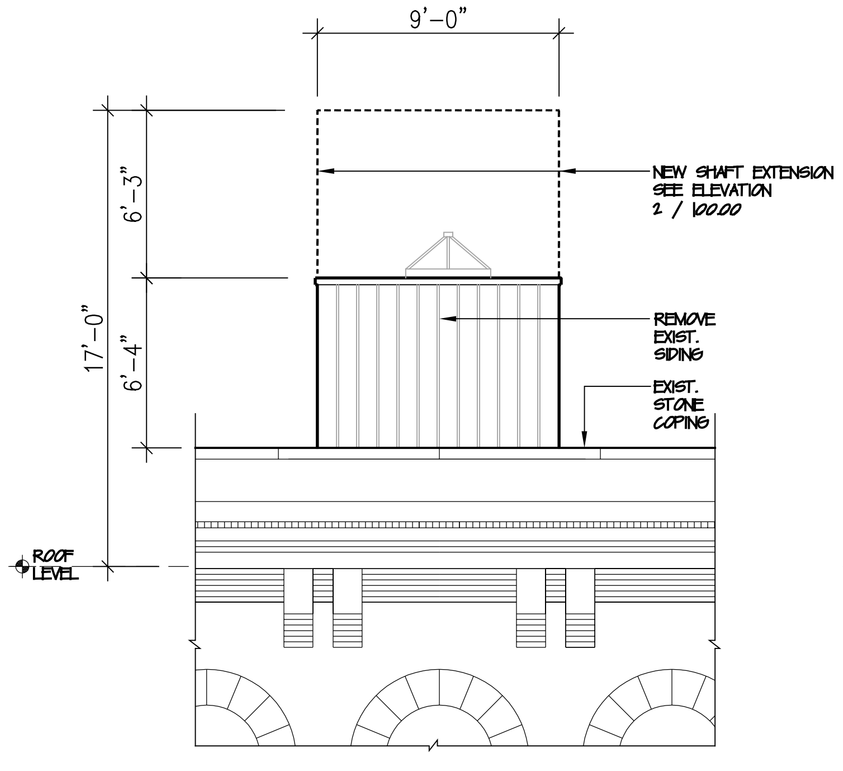

EXISTING ELEVATOR PENTHOUSE

SCALE: 1/4" = 1'-0"

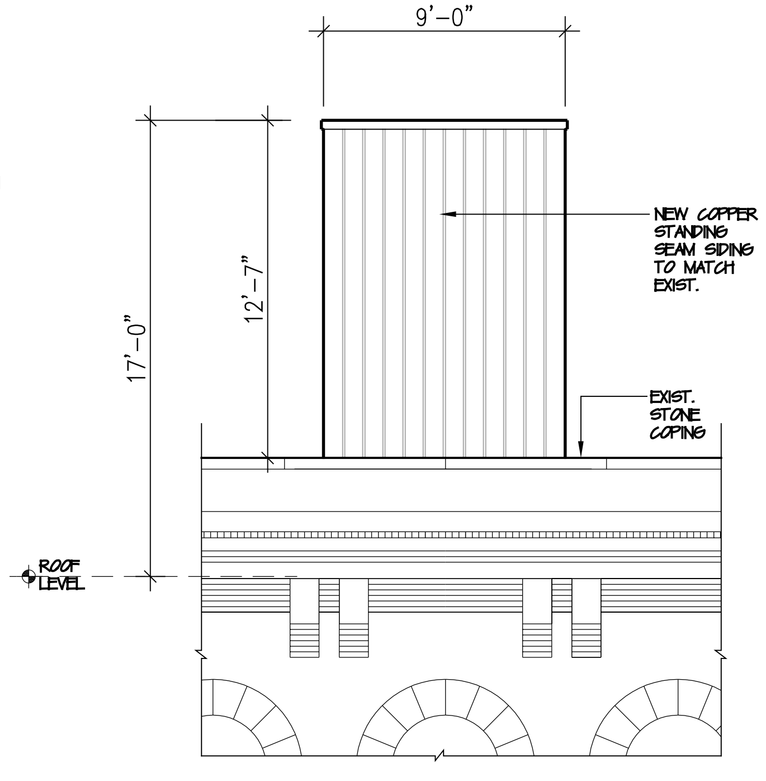

2 PROPOSED WEST ELEVATION

SCALE: 1/4" = 1'-0"

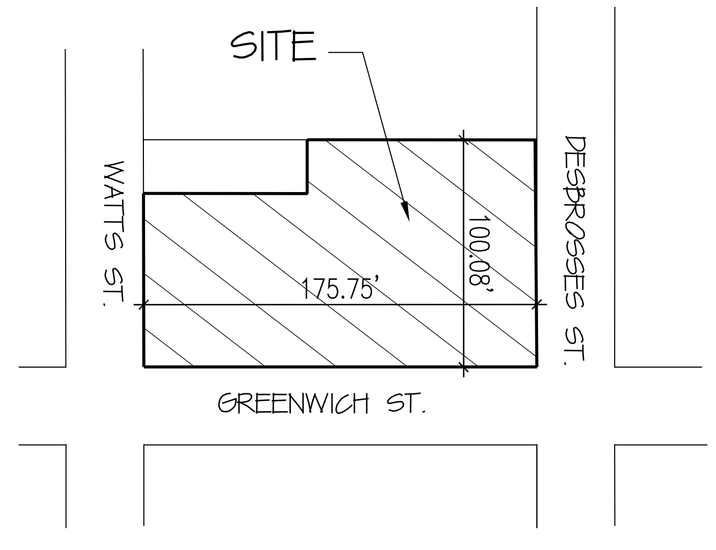

LOCATION PLAN

SCALE: N.T.S.

N

NO.	DATE	REVISION	BY
	01-12-15	COMMUNITY BOARD HEARING / LPC PUBLIC HEARING	RL

ALFRED KARMAN, ARCHITECT
121 W. 27th ST., SUITE #1103
NEW YORK, NY 10001
TEL. (212) 941-1112
alfredkarman@gmail.com

PROJECT

ELEVATOR UPGRADE
463 GREENWICH ST.
NEW YORK, N.Y.

LOCATION PLAN, ROOF PLAN, ELEVATOR SHAFT SECTION & BULKHEAD ELEVATIONS

SEAL & SIGNATURE

DATE: 02-04-14
PROJECT No.:
DRAWING BY: R.L.
CHK BY: A.K.
DWG. No.:

A - 100.00

CADD FILE No: 0000000000000000

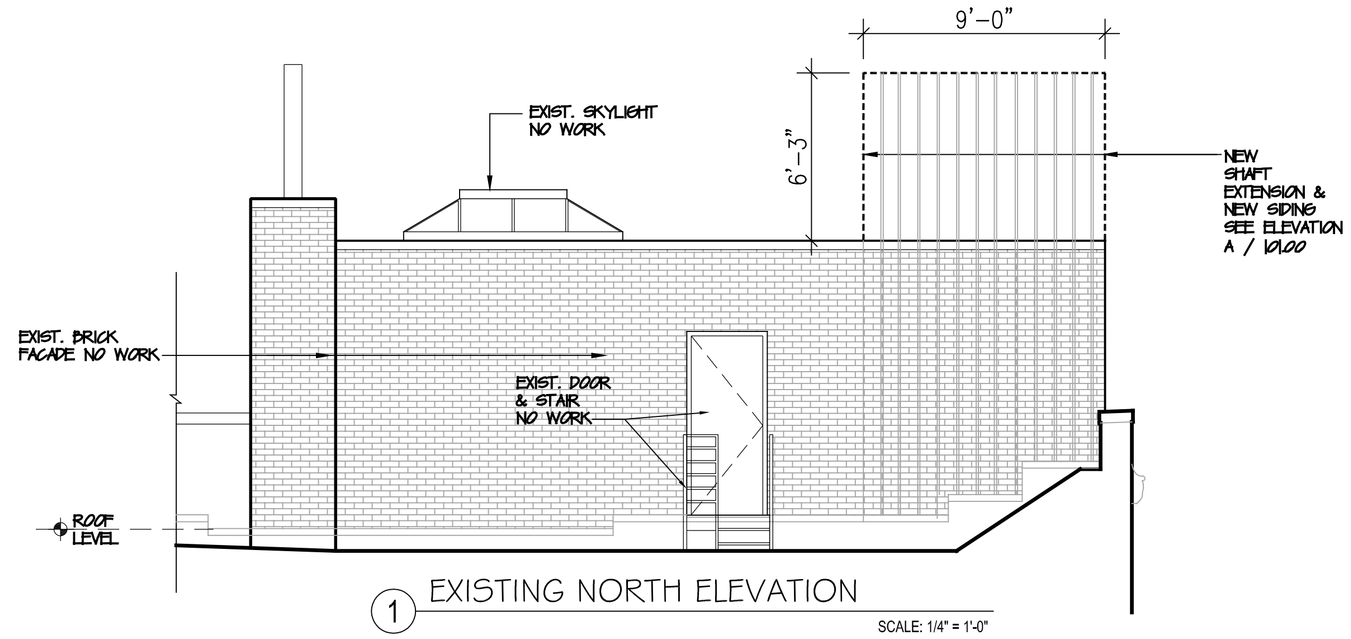

1 EXISTING NORTH ELEVATION

SCALE: 1/4" = 1'-0"

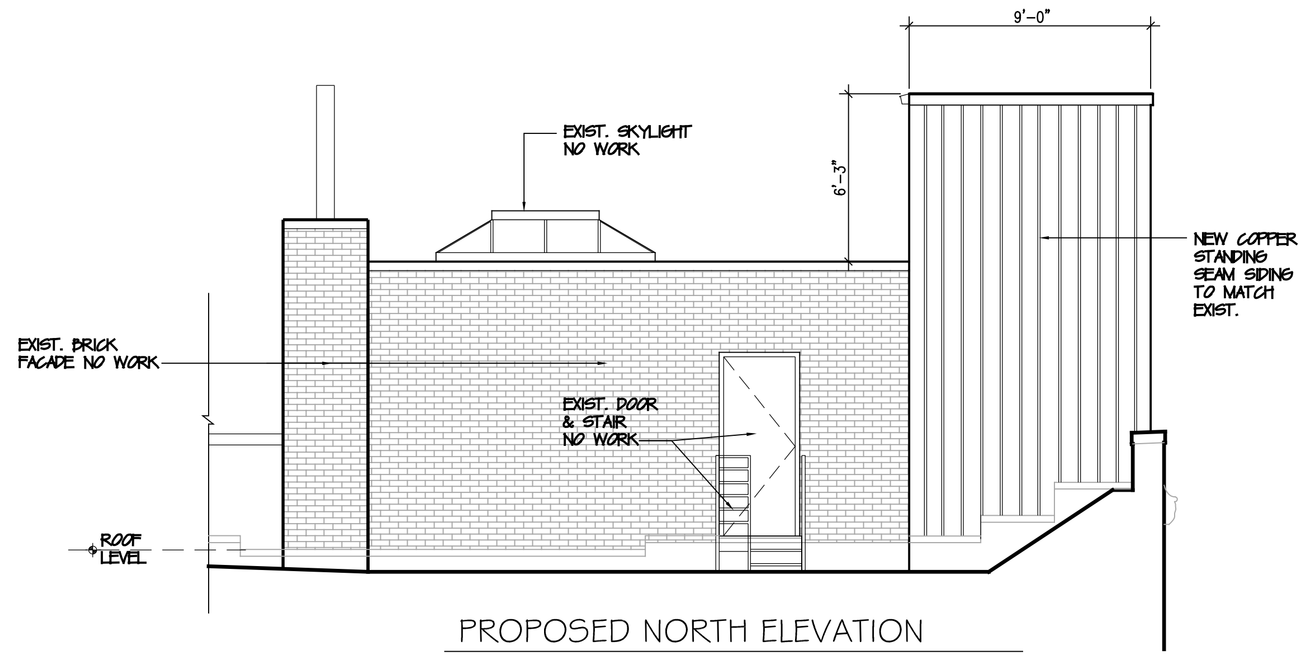

PROPOSED NORTH ELEVATION

SCALE: 1/4" = 1'-0"

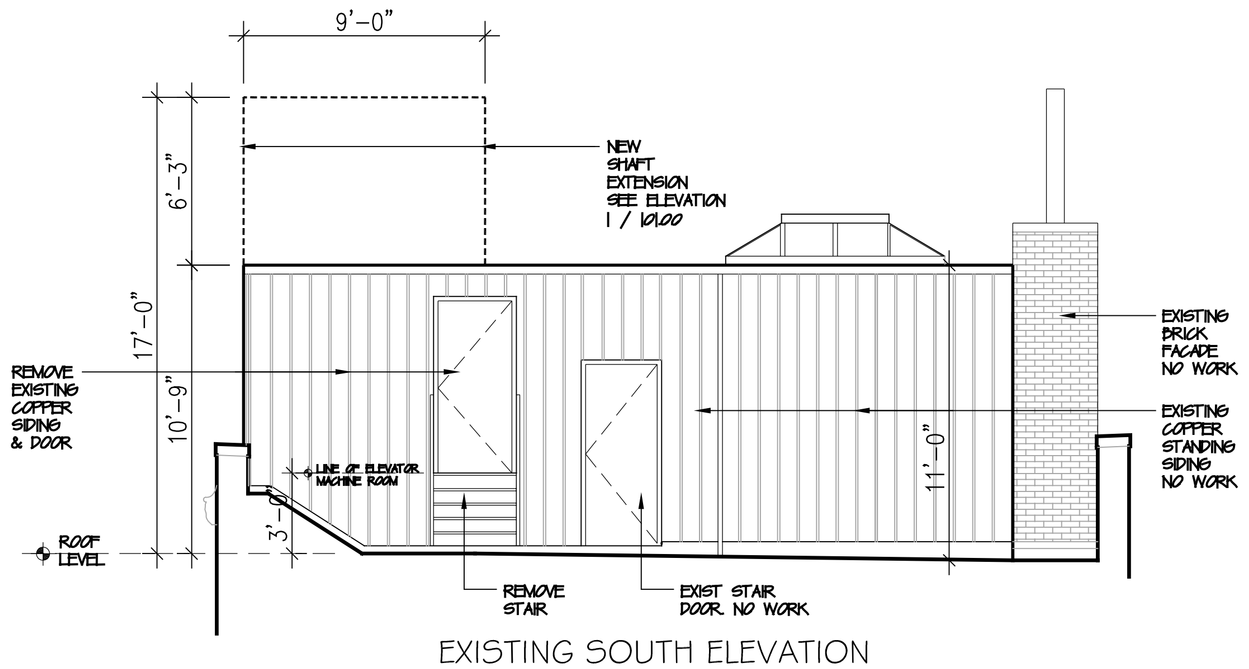

EXISTING SOUTH ELEVATION

SCALE: 1/4" = 1'-0"

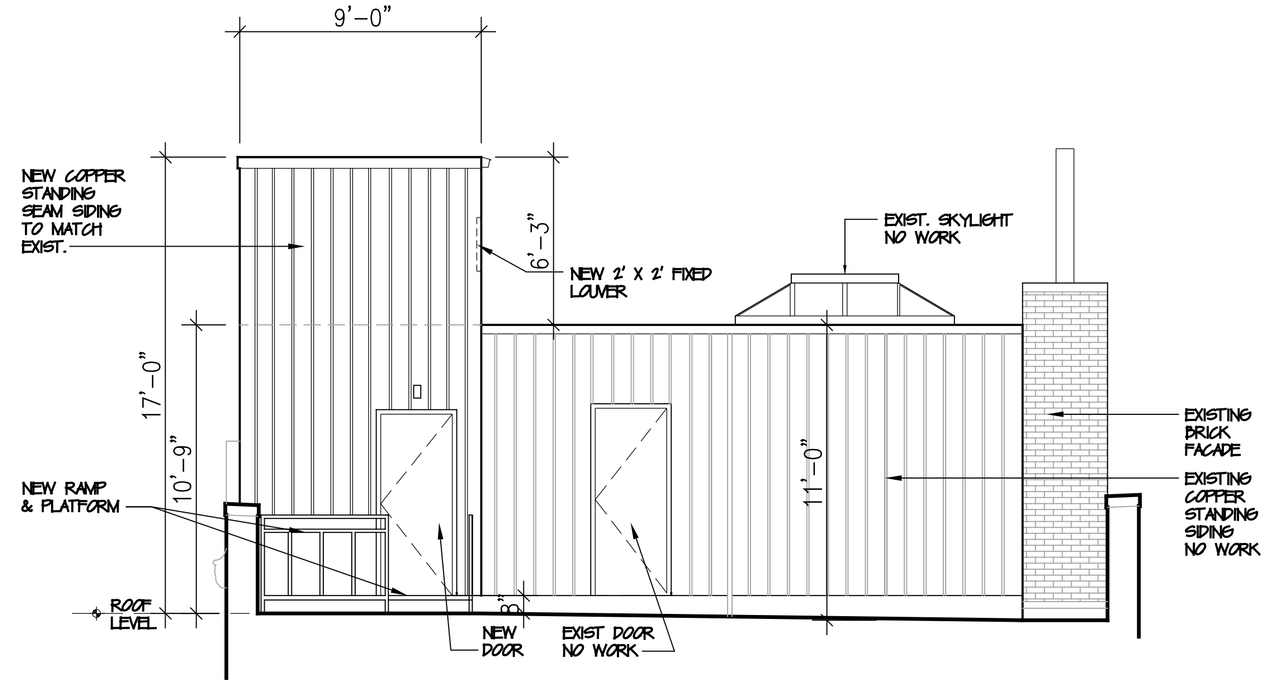

PROPOSED SOUTH ELEVATION

SCALE: 1/4" = 1'-0"

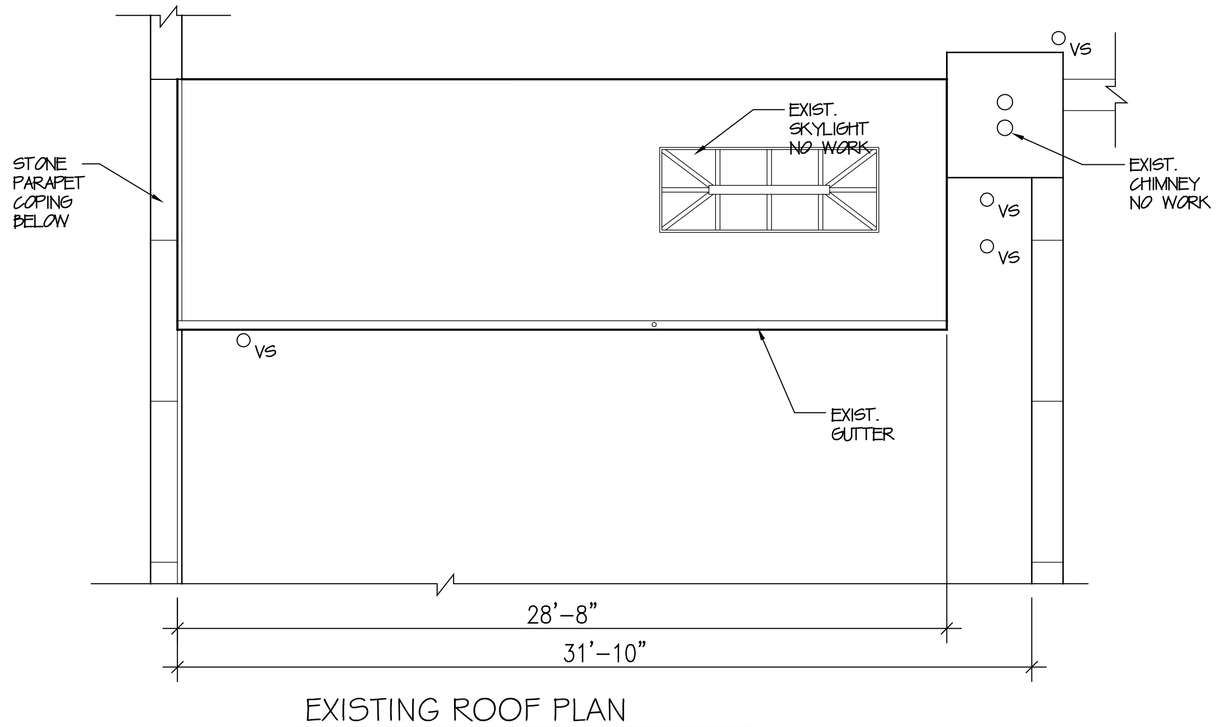

EXISTING ROOF PLAN

SCALE: 1/4" = 1'-0"

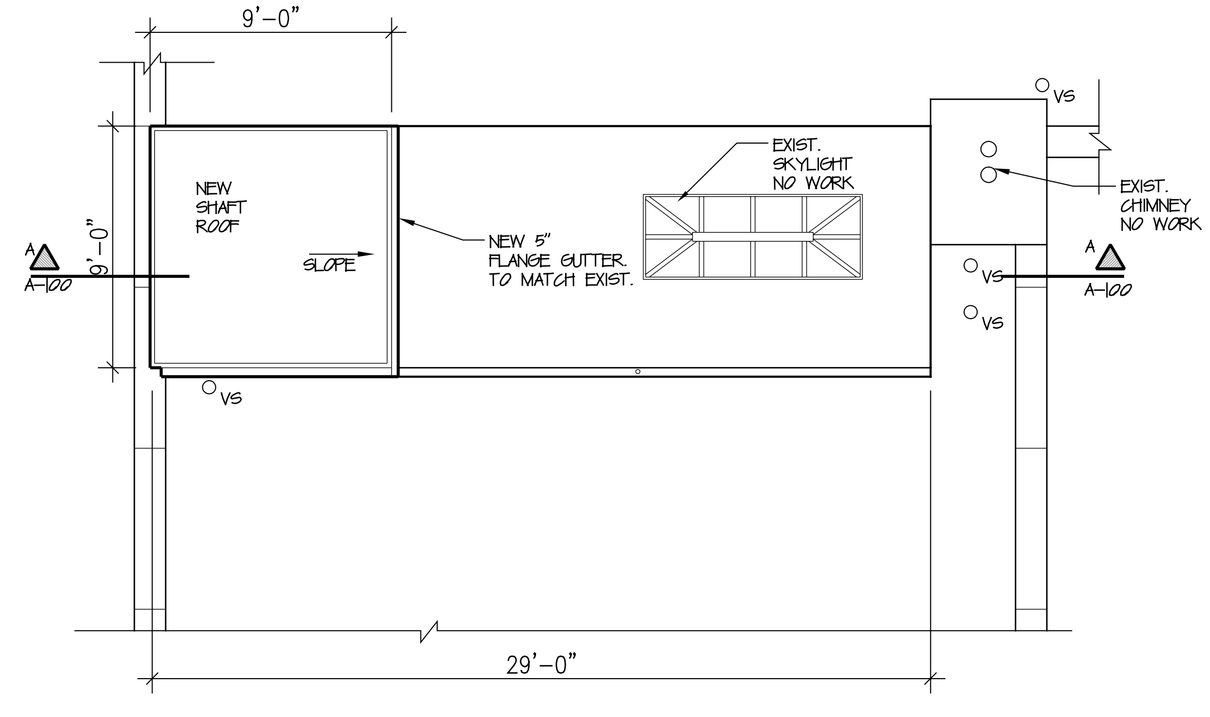

PROPOSED ROOF PLAN

SCALE: 1/4" = 1'-0"

NO.	DATE	REVISION	BY
	01–12–15	COMMUNITY BOARD HEARING / LPC PUBLIC HEARING	RL

ALFRED KARMAN, ARCHITECT
121 W. 27th ST., SUITE #1103
NEW YORK, NY 10001
TEL. (212) 941–1112
alfredkarman@gmail.com

PROJECT

ELEVATOR UPGRADE
463 GREENWICH ST.
NEW YORK, N.Y.

EXISTING & PROPOSED
ROOF PLAN & BULKHEAD
ELEVATIONS

SEAL & SIGNATURE

DATE: 02-04-14
PROJECT No.:
DRAWING BY: R.L.
CHK BY: A.K.
DWG. No.:

A - 101.00

CADD FILE No:
000000000000000

WATTS STREET

EXISTING NORTHWEST ELEVATION

GREENWICH STREET

WATTS STREET

PROPOSED NORTHWEST ELEVATION

GREENWICH STREET

GREENWICH STREET

EXISTING SOUTHWEST ELEVATION

DESBROSSES STREET

GREENWICH STREET

PROPOSED SOUTHWEST ELEVATION

DESBROSSES STREET

NO.	DATE	REVISION	BY
	01-12-15	COMMUNITY BOARD HEARING / LPC PUBLIC HEARING	RL

ALFRED KARMAN, ARCHITECT
121 W. 27th ST., SUITE #1103
NEW YORK, NY 10001
TEL. (212) 941-1112
alfredkarman@gmail.com

PROJECT

ELEVATOR UPGRADE
463 GREENWICH ST.
NEW YORK, N.Y.

NORTHWEST & SOUTH WEST ELEVATIONS

SEAL & SIGNATURE

DATE: 02-04-14
PROJECT No.:
DRAWING BY: R.L.
CHK BY: A.K.
DWG. No.:

A - 102.00

CADO FILE No:

EXISTING WEST ELEVATION @
463 GREENWICH STREET

PROPOSED WEST ELEVATION
@ # 463 GREENWICH STREET

NO.	DATE	REVISION	BY
	01-12-15	COMMUNITY BOARD HEARING / LPC PUBLIC HEARING	RL

ALFRED KARMAN, ARCHITECT
121 W. 27th ST., SUITE #1103
NEW YORK, NY 10001
TEL. (212) 941-1112
alfredkarman@gmail.com

PROJECT

ELEVATOR UPGRADE
463 GREENWICH ST.
NEW YORK, N.Y.

WEST ELEVATION @
GREENWICH STREET

SEAL & SIGNATURE

DATE: 02-04-14
PROJECT No.:
DRAWING BY: R.L.
CHK BY: A.K.
DWG. No.:

A - 103.00

CADO FILE No:
0000000000000000