574 Columbus Ave, New York, NY 10024

Block:1218 **Lot:**36

Project location

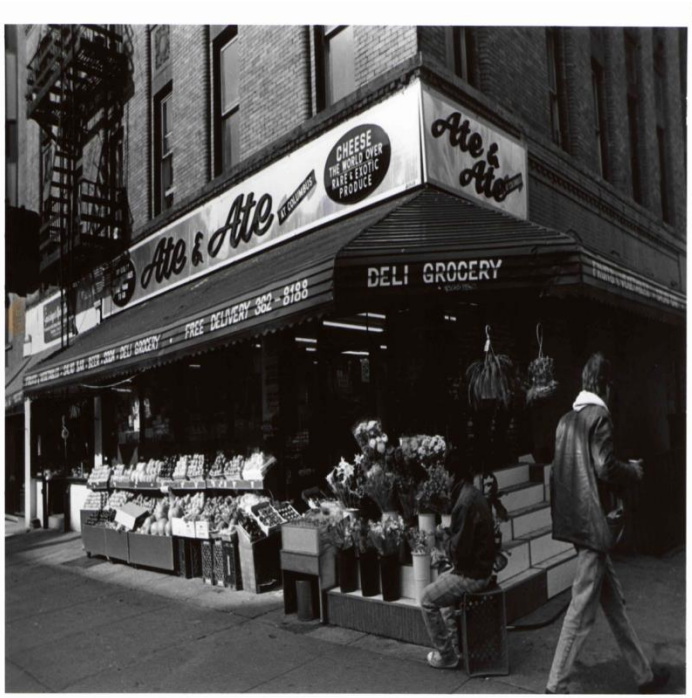

DESIGNATION PHOTOS

THE SECRET GARDEN
574
THE SECRET GARDEN

574
THE SECRET GARDEN
570
The New York Times

Common Cents
creators of the Penny Harvest
The New York Times
570
www.CommonCents.org

THE SECRET GARDEN
212-362-8188
574
574
THE SECRET GARDEN

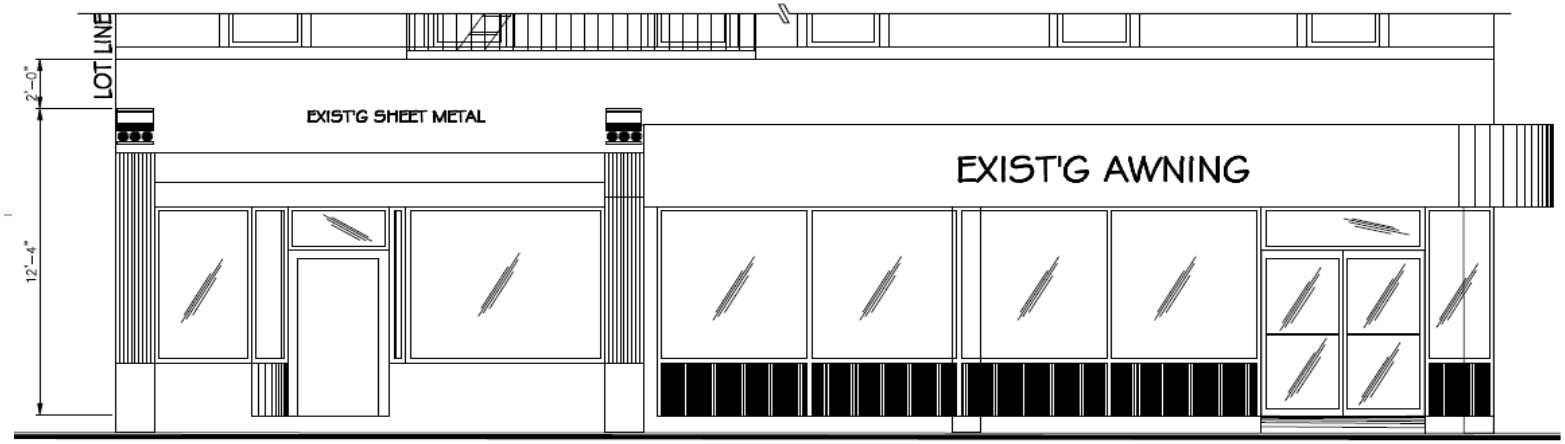

EX. ELEVATION FACING COLUMBUS AVENUE

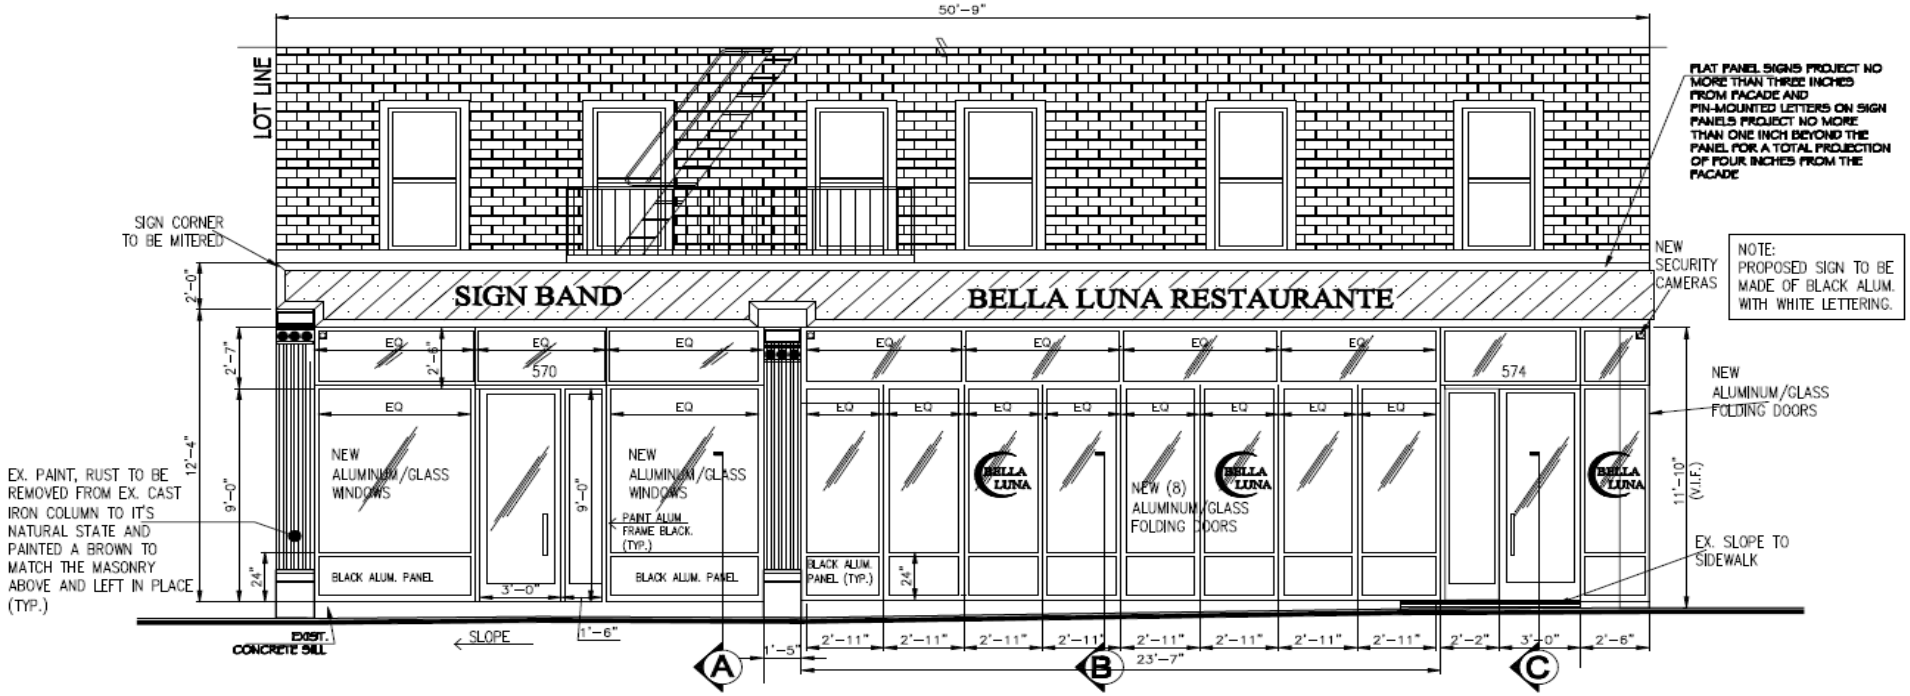

PROPOSED ELEVATION FACING COLUMBUS AVENUE

574 Columbus Ave, New York, NY 10024

LEDER - LUIS ARCHITECTURAL DESIGN PLLC
66 MAIN STREET SUITE # 913
YONKERS, NEW YORK 10701
914 423 9778 FAX. 914 423 9781

EX. ELEVATION FACING W 88th STREET

PROPOSED ELEVATION FACING W 88th STREET

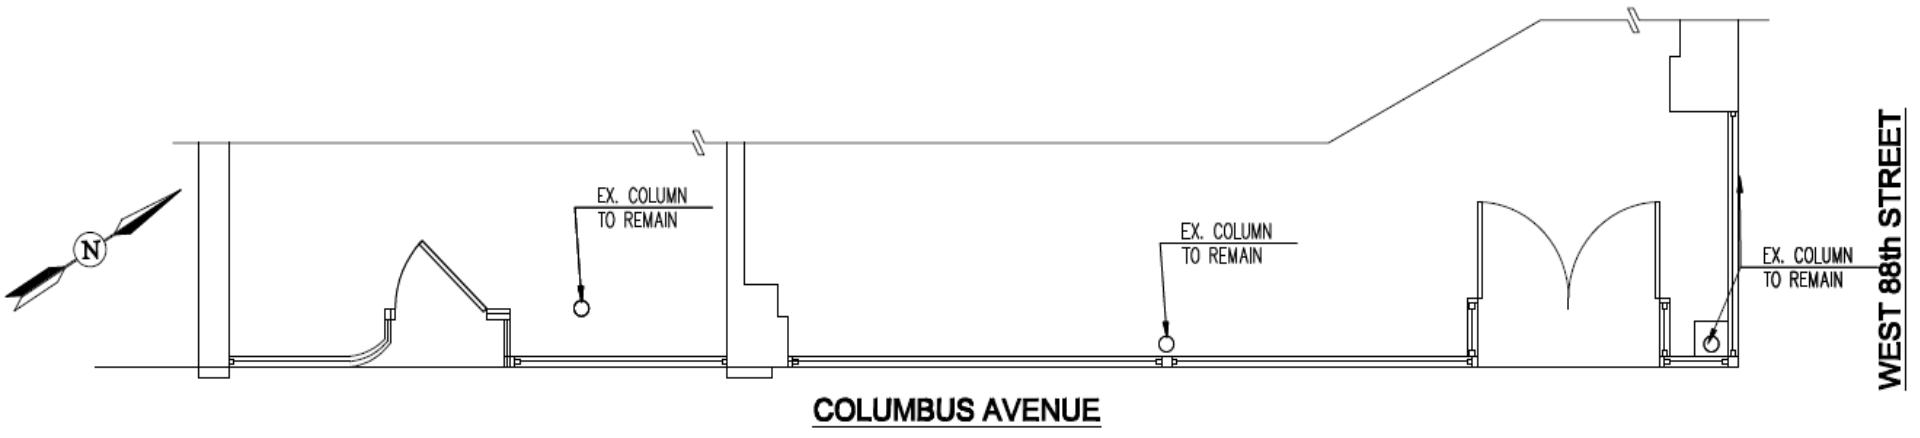

EXISTING STORE FRONT PLAN VIEW

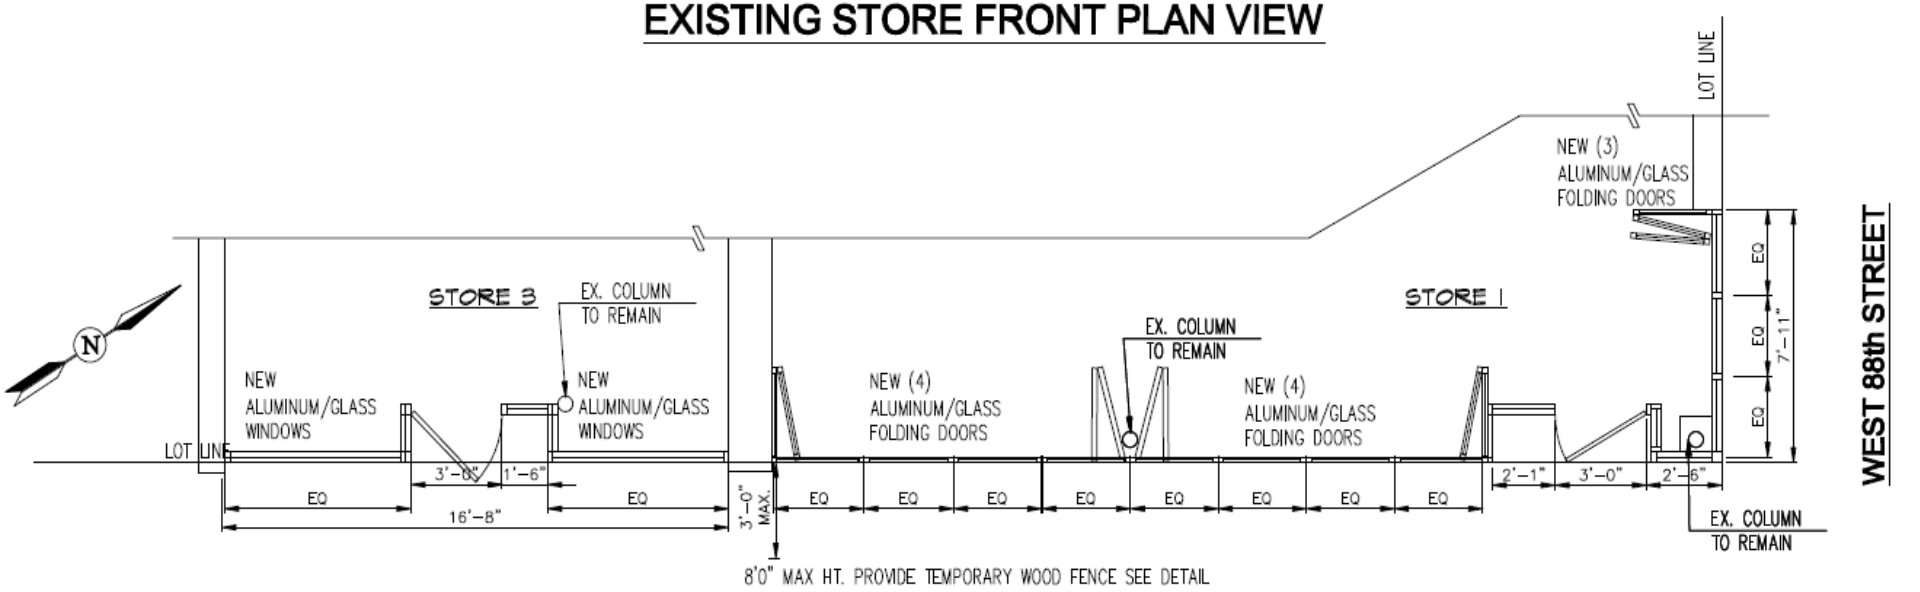

PROPOSED NEW STORE FRONT PLAN VIEW

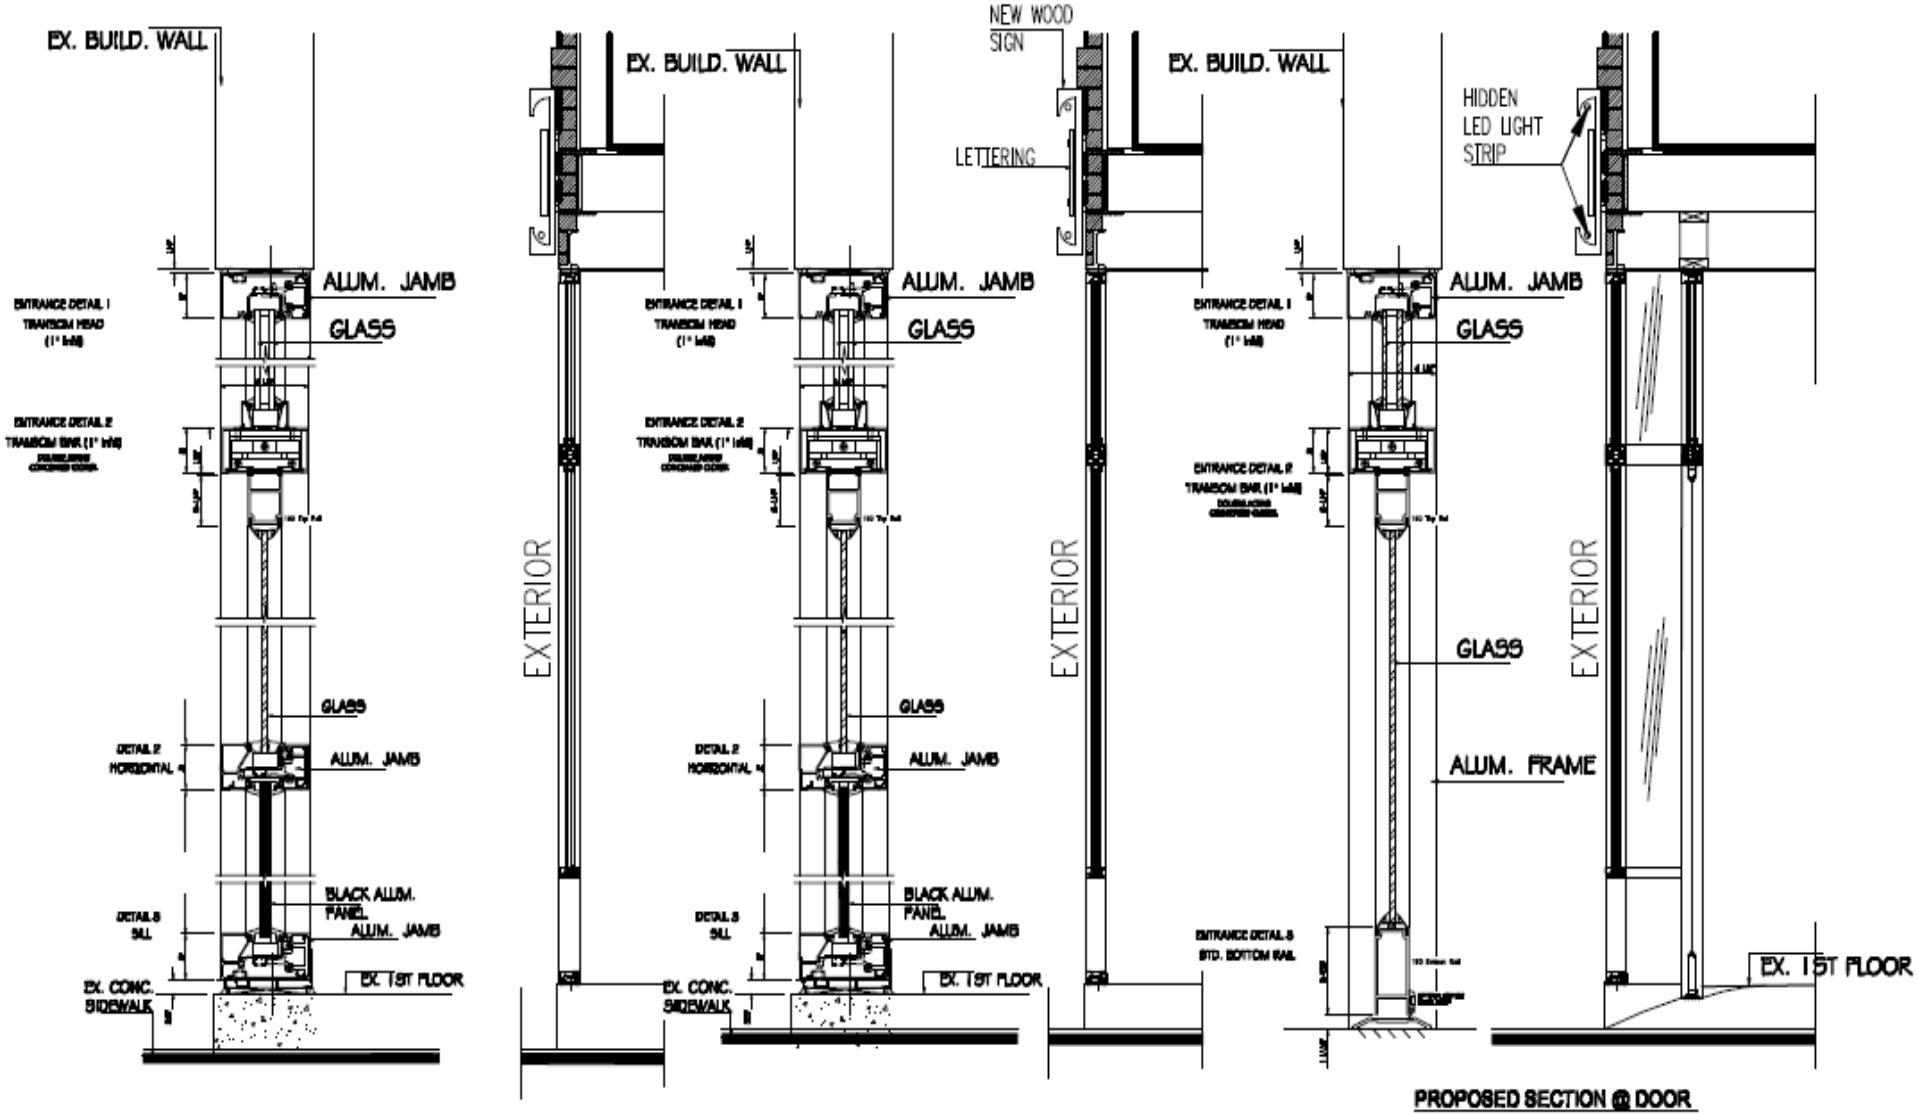

PROPOSED STORE FRONT SECTION

SECTION - A

PROPOSED STORE FRONT SECTION

SECTION - B

PROPOSED SECTION @ DOOR

SECTION - C

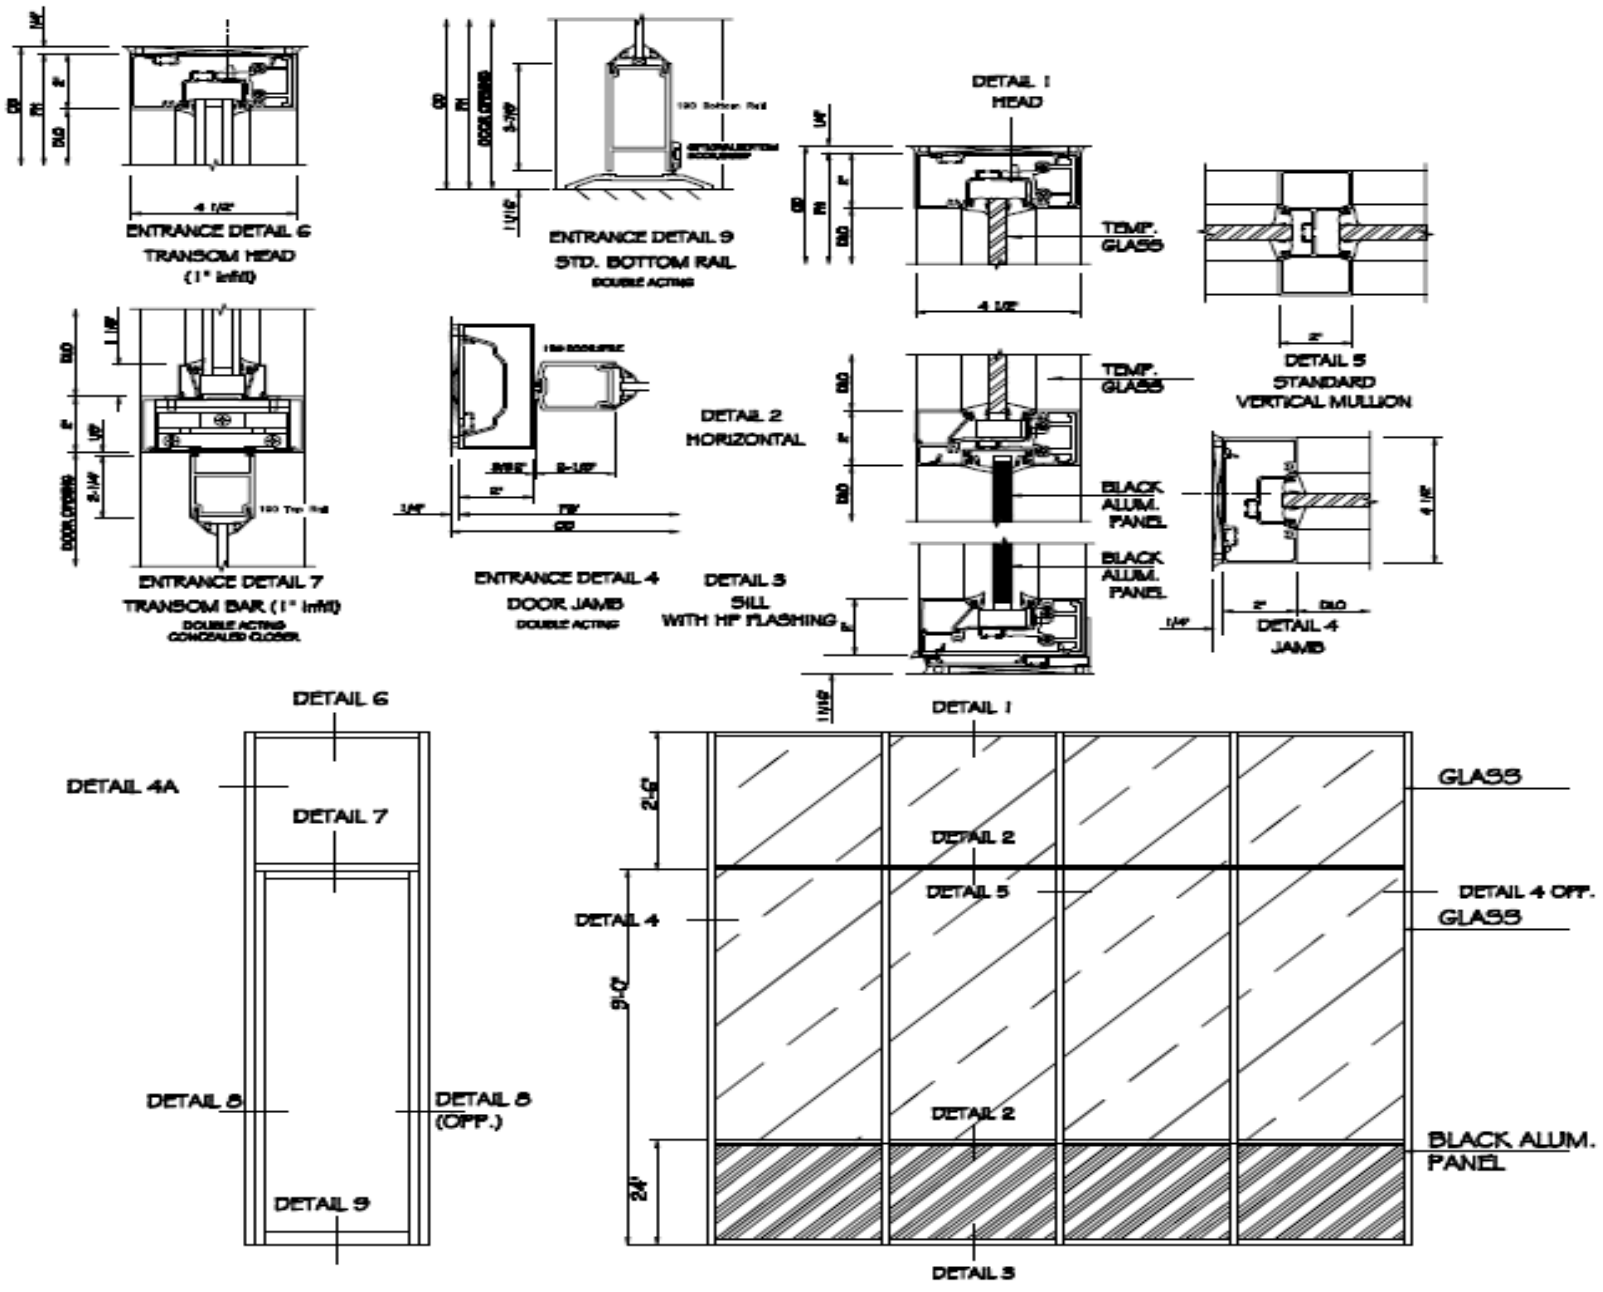

NEW DOOR NEW STORE FRONT DETAILS

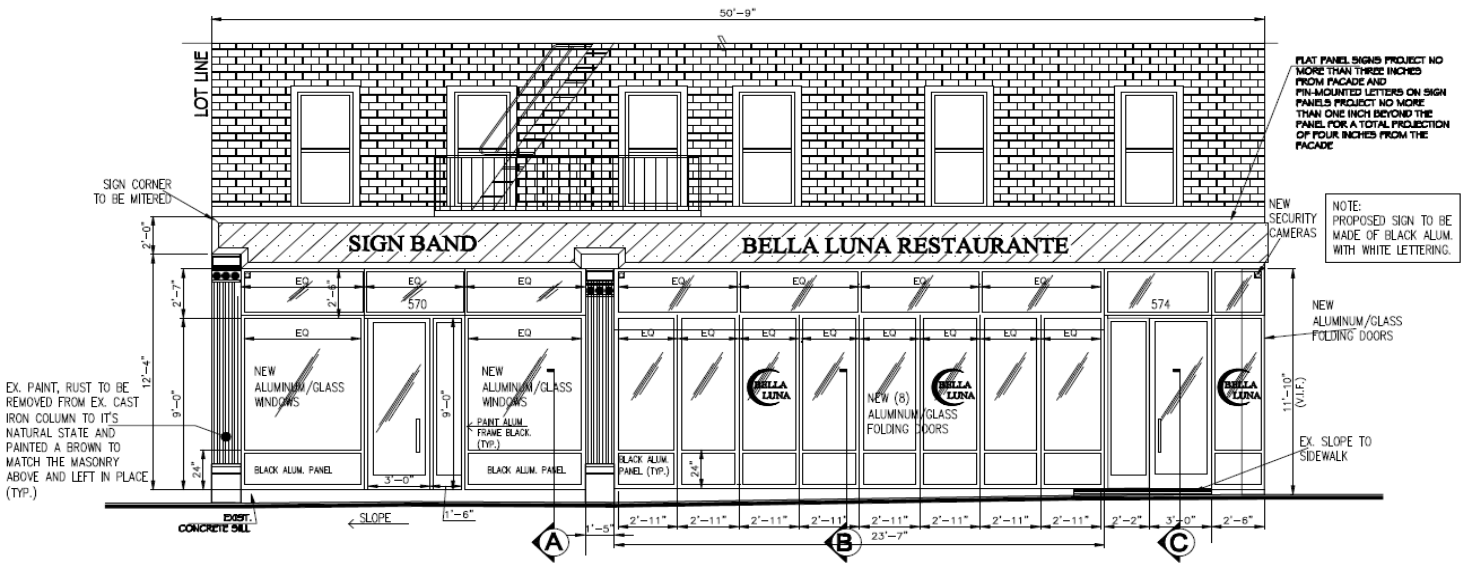

PROPOSED ELEVATION FACING COLUMBUS AVENUE

BLACK PAINT ON ALUMINUM STOREFRONT

2119-10
Space Black

COLOR FOR SIGN BANDS

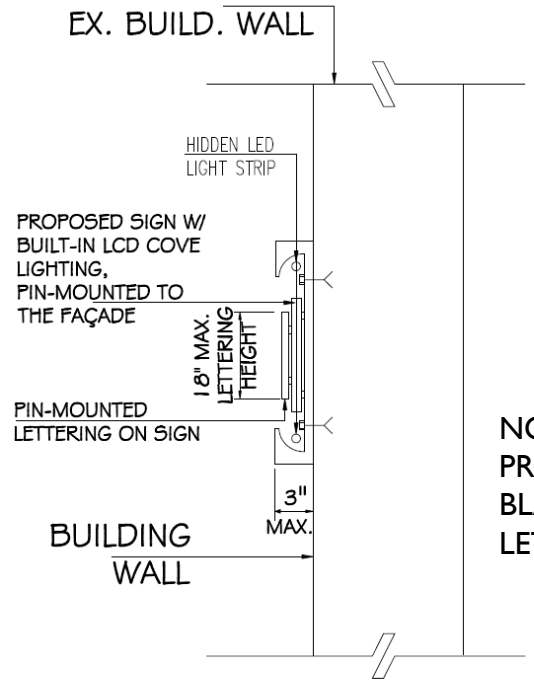

SECTION OF PROPOSED SIGN

NOTE:
PROPOSED SIGN TO BE MADE OF BLACK ALUM. WITH WHITE LETTERING.

8 Black Dome IR Camera
Model # MAX-A960H-IR-B
or Equal.

PROPOSED FINISHES ON ELEVATION

584 COLUMBUS AVENUE

568 COLUMBUS AVENUE

355 Amsterdam Ave

517 Columbus Ave

EXISTING STORE FRONTS IN VICINITY

574 Columbus Ave,
New York, NY 10024