© YUNSTUDIO ARCHITECTURE 2014
ALL RIGHTS RESERVED. THE ABOVE DRAWINGS, DESIGNS, AND IDEAS EMBODIED THEREIN ARE THE PROPERTY OF YUNSTUDIO ARCHITECTURE AND SHALL NOT BE COPIED, REPRODUCED, DISCLOSED TO OTHERS, OR USED IN CONNECTION WITH ANY WORK OTHER THAN THE SPECIFIED PROJECT FOR WHICH THEY HAVE BEEN PRODUCED, IN WHOLE OR IN PART WITHOUT THE PRIOR WRITTEN AUTHORIZATION OF YUNSTUDIO ARCHITECTURE.

#	DATE	DESCRIPTION	CHK
1	01.20.2016	LPC PRE-REVIEW PORCH	SY
2	04.14.2016	PORCH LEGALIZATION	SY

-
-
-
-
TEL: -
FAX: -
CONTACT: -

MEPS

HANGINGTON ENGINEERING
1 GOLD MINE ROAD
FLANDERS, NJ 07836
TEL: 973 691 0602
FAX: 973 961 0131
CONTACT: CAMERON HURST

KEY PLAN

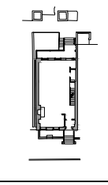

SEAL & SIGNATURE

37 HARRISON STREET

NEW YORK, NY 10013

LANDMARKS PRESERVATION COMMISSION SUBMISSION

YUNStudio Architecture
1000 DEAN STREET, SUITE 400
BROOKLYN NY 11238
PHONE:347.648.8453

37 HARRISON ST.
NEW YORK, NY 10013

TITLE PAGE

PROJECT NO.	
1408MJ	**LPC-000**
DRAWN BY	
SY, GR	
SCALE (22x34)	
NTS	

© YUNSTUDIO ARCHITECTURE 2014
ALL RIGHTS RESERVED. THE ABOVE DRAWINGS, DESIGNS, AND IDEAS EMBODIED THEREIN ARE THE PROPERTY OF YUNSTUDIO ARCHITECTURE AND SHALL NOT BE COPIED, REPRODUCED, DISCLOSED TO OTHERS, OR USED IN CONNECTION WITH ANY WORK OTHER THAN THE SPECIFIED PROJECT FOR WHICH THEY HAVE BEEN PRODUCED, IN WHOLE OR IN PART WITHOUT THE PRIOR WRITTEN AUTHORIZATION OF YUNSTUDIO ARCHITECTURE.

#	DATE	DESCRIPTION	CHK
1	01.20.2016	LPC PRE-REVIEW PORCH	SY
2	04.14.2016	PORCH LEGALIZATION	SY

3 37 HARRISON STREET – FRONT FACADE
NTS

2 37 HARRISON STREET – BACK FACADE
NTS

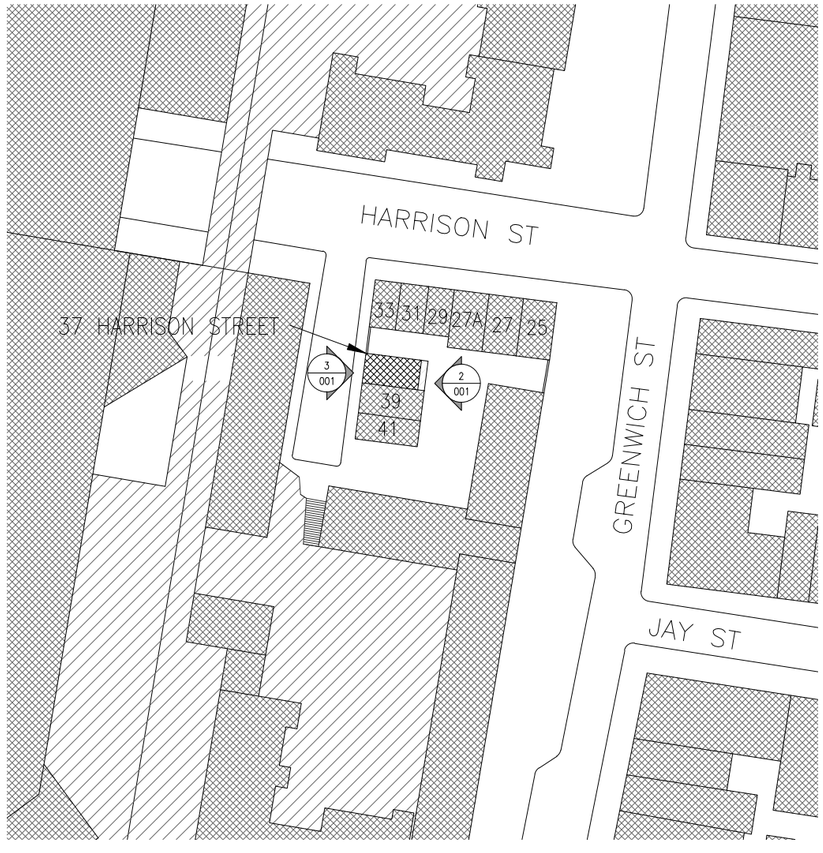

1 SITE MAP
NTS

PROJECT INFO

37 HARRISON STREET
NEW YORK, NY 10013

BLOCK: 142
LOT: 17
ZONING DISTRICT: C6 4
ZONING MAP: 12A
COMMUNITY BOARD: 101

FLOOR AREA (GROSS): 2334 SF
CELLAR AREA (GROSS): 759 SF
TERRACE AREA: 106 SF
LANDMARK
NO CHANGE OF USE, OR OCCUPANCY

-
-
-
-
TEL: -
FAX: -
CONTACT: -

MEPS

HANGINGTON ENGINEERING
1 GOLD MINE ROAD
FLANDERS, NJ 07836
TEL: 973 691 0602
FAX: 973 961 0131
CONTACT: CAMERON HURST

KEY PLAN

SEAL & SIGNATURE

YUNStudio Architecture
1000 DEAN STREET, SUITE 400
BROOKLYN NY 11238
PHONE:347.646.8463

37 HARRISON ST.
NEW YORK, NY 10013

EXTERIOR VIEWS AND SITE PLAN

PROJECT NO. 1408MJ
DRAWN BY SY, GR
SCALE (22x34) NTS

LPC-001

8 EXISTING PORCH ROOF
NTS

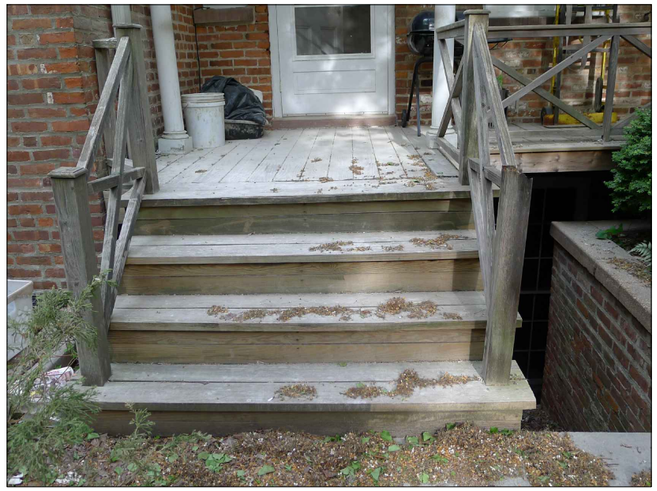

7 EXISTING PORCH STAIRS
NTS

6 EXISTING PORCH ROOF SHINGLES
NTS

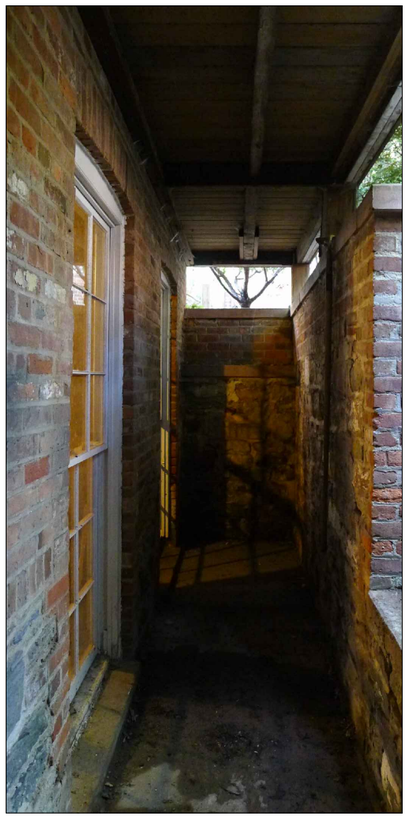

4 EXISTING UNDERSIDE OF PORCH – LOOKING NORTH
NTS

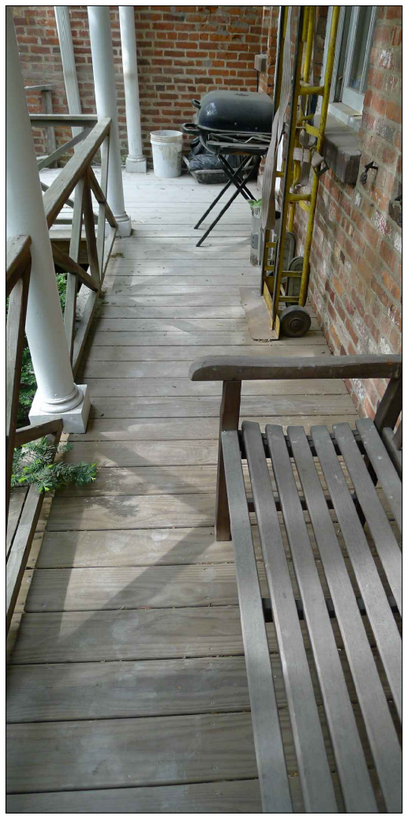

3 EXISTING FLOOR BOARDS – LOOKING SOUTH
NTS

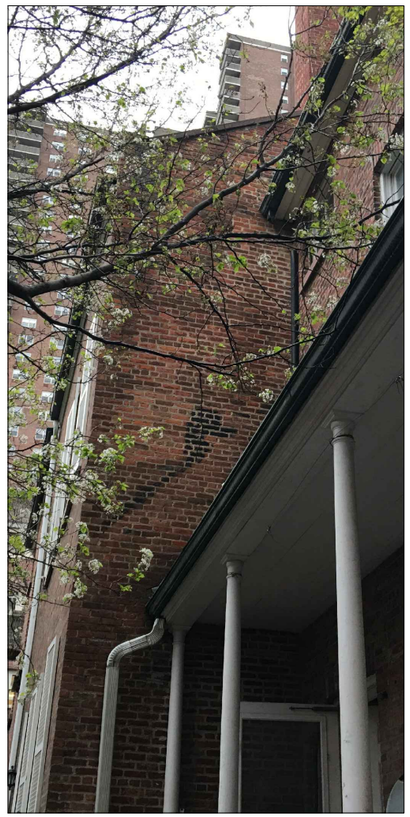

2 EXISTING TAR ON SOUTH NEIGHBORING WALL
NTS

5 EXISTING PORCH CAPITOL
NTS

1 EXISTING PORCH STAIR
NTS

© YUNSTUDIO ARCHITECTURE 2014
ALL RIGHTS RESERVED. THE ABOVE DRAWINGS, DESIGNS, AND IDEAS EMBODIED THEREIN ARE THE PROPERTY OF YUNSTUDIO ARCHITECTURE AND SHALL NOT BE COPIED, REPRODUCED, DISCLOSED TO OTHERS, OR USED IN CONNECTION WITH ANY WORK OTHER THAN THE SPECIFIED PROJECT FOR WHICH THEY HAVE BEEN PRODUCED, IN WHOLE OR IN PART WITHOUT THE PRIOR WRITTEN AUTHORIZATION OF YUNSTUDIO ARCHITECTURE.

#	DATE	DESCRIPTION	CHK
1	01.20.2016	LPC PRE-REVIEW PORCH	SY
2	04.14.2016	PORCH LEGALIZATION	SY

-
-
-
-
TEL: -
FAX: -
CONTACT: -

MEPS

HANGINGTON ENGINEERING
1 GOLD MINE ROAD
FLANDERS, NJ 07836
TEL: 973 691 0602
FAX: 973 961 0131
CONTACT: CAMERON HURST

KEY PLAN

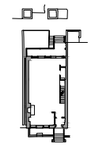

SEAL & SIGNATURE

YUNStudio Architecture
1000 DEAN STREET, SUITE 400
BROOKLYN NY 11238
PHONE:347.645.8453

37 HARRISON ST.
NEW YORK, NY 10013

EXISTING PORCH CONDITIONS

PROJECT NO. 1408MJ
DRAWN BY SY, GR
SCALE (22x34) NTS

LPC-002

© YUNSTUDIO ARCHITECTURE 2014
ALL RIGHTS RESERVED. THE ABOVE DRAWINGS, DESIGNS, AND IDEAS EMBODIED THEREIN ARE THE PROPERTY OF YUNSTUDIO ARCHITECTURE AND SHALL NOT BE COPIED, REPRODUCED, DISCLOSED TO OTHERS, OR USED IN CONNECTION WITH ANY WORK OTHER THAN THE SPECIFIED PROJECT FOR WHICH THEY HAVE BEEN PRODUCED, IN WHOLE OR IN PART WITHOUT THE PRIOR WRITTEN AUTHORIZATION OF YUNSTUDIO ARCHITECTURE.

#	DATE	DESCRIPTION	CHK
1	01.20.2016	LPC PRE-REVIEW PORCH	SY
2	04.14.2016	PORCH LEGALIZATION	SY

-
-
-
-
TEL: -
FAX: -
CONTACT: -

MEPS

HANGINGTON ENGINEERING
1 GOLD MINE ROAD
FLANDERS, NJ 07836
TEL: 973 691 0602
FAX: 973 961 0131
CONTACT: CAMERON HURST

KEY PLAN

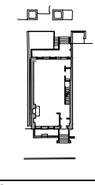

SEAL & SIGNATURE

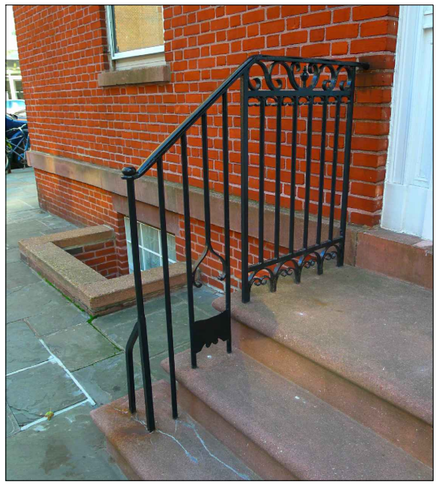

7 33 HARRISON STREET – FRONT STOOP IRONWORK
NTS

6 27A HARRISON STREET – FRONT STOOP IRONWORK
NTS

5 EXISTING FRONT FACADE IRONWORK DETAIL
NTS

4 EXISTING FRONT FACADE IRON WORK
NTS

3 EXISTING FRONT STOOP IRON WORK
NTS

2 EXISTING FRONT STOOP IRON WORK
NTS

1 EXISTING FRONT FACADE IRON WORK
NTS

YUNStudio Architecture
1000 DEAN STREET, SUITE 400
BROOKLYN NY 11238
PHONE:347.648.8453

37 HARRISON ST.
NEW YORK, NY 10013

EXISTING CONTEXT FRONT IRON WORK

PROJECT NO.	1408MJ
DRAWN BY	SY, GR
SCALE (22x34)	NTS

LPC-003

6 1972 WASHINGTON STREET
NTS

5 1972 WASHINGTON STREET
NTS

4 1950S WASHINGTON STREET
NTS

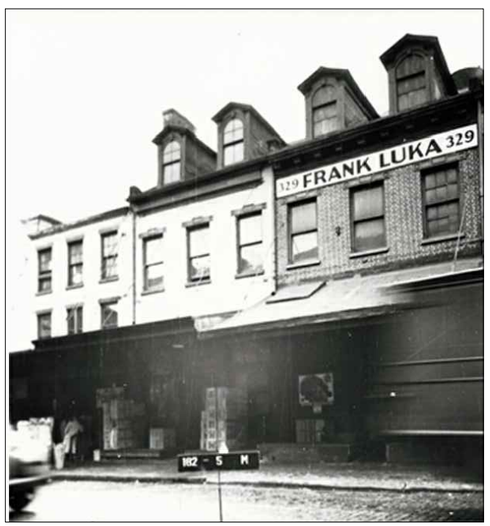

3 1940 WASHINGTON STREET
NTS

2 WILLIAM B. NICHOLS HOUSE 311 WASHINGTON STREET
NTS

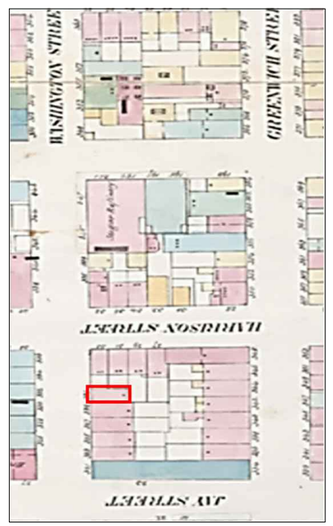

1 1857 PERRIS MAP
NTS

© YUNSTUDIO ARCHITECTURE 2014
ALL RIGHTS RESERVED. THE ABOVE DRAWINGS, DESIGNS, AND IDEAS EMBODIED THEREIN ARE THE PROPERTY OF YUNSTUDIO ARCHITECTURE AND SHALL NOT BE COPIED, REPRODUCED, DISCLOSED TO OTHERS, OR USED IN CONNECTION WITH ANY WORK OTHER THAN THE SPECIFIED PROJECT FOR WHICH THEY HAVE BEEN PRODUCED, IN WHOLE OR IN PART WITHOUT THE PRIOR WRITTEN AUTHORIZATION OF YUNSTUDIO ARCHITECTURE.

#	DATE	DESCRIPTION	CHK
1	01.20.2016	LPC PRE-REVIEW PORCH	SY
2	04.14.2016	PORCH LEGALIZATION	SY

-
-
-
-
TEL: -
FAX: -
CONTACT: -

MEPS
HANGINGTON ENGINEERING
1 GOLD MINE ROAD
FLANDERS, NJ 07836
TEL: 973 691 0602
FAX: 973 961 0131
CONTACT: CAMERON HURST

KEY PLAN

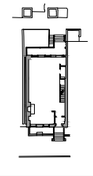

SEAL & SIGNATURE

YUNStudio Architecture
1000 DEAN STREET, SUITE 400
BROOKLYN NY 11238
PHONE:347.645.8453

37 HARRISON ST.
NEW YORK, NY 10013

HISTORIC MAPS AND PHOTOS

PROJECT NO. 1408MJ
DRAWN BY SY, GR
SCALE (22x34) NTS

LPC-004

9 1972 GREENWICH & HARRISON STREET VIEW
NTS

8 1972 GREENWICH & HARRISON STREET VIEW (CLOSE-UP)
NTS

7 1972 HARRISON STREET VIEW (NORTHWEST CORNER)
NTS

6 1972 37 WASHINGTON STREET VIEW (WEST)
NTS

5 HARRISON STREET VIEW (WEST)
NTS

4 1972 AERIAL VIEW OF REAR YARD FACING WEST
NTS

3 1972 HARRISON STREET BACKYARD FACING NORTH
NTS

2 37 HARRISON STREET
FRONT FACADE AT TIME OF DESIGNATION
NTS

1 37 HARRISON STREET
BACK FACADE AT TIME OF DESIGNATION
NTS

© YUNSTUDIO ARCHITECTURE 2014
ALL RIGHTS RESERVED. THE ABOVE DRAWINGS, DESIGNS, AND IDEAS EMBODIED THEREIN ARE THE PROPERTY OF YUNSTUDIO ARCHITECTURE AND SHALL NOT BE COPIED, REPRODUCED, DISCLOSED TO OTHERS, OR USED IN CONNECTION WITH ANY WORK OTHER THAN THE SPECIFIED PROJECT FOR WHICH THEY HAVE BEEN PRODUCED, IN WHOLE OR IN PART WITHOUT THE PRIOR WRITTEN AUTHORIZATION OF YUNSTUDIO ARCHITECTURE.

#	DATE	DESCRIPTION	CHK
1	01.20.2016	LPC PRE-REVIEW PORCH	SY
2	04.14.2016	PORCH LEGALIZATION	SY

-
-
-
-
TEL: -
FAX: -
CONTACT: -

MEPS
HANGINGTON ENGINEERING
1 GOLD MINE ROAD
FLANDERS, NJ 07836
TEL: 973 691 0602
FAX: 973 961 0131
CONTACT: CAMERON HURST

KEY PLAN

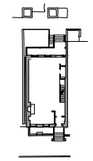

SEAL & SIGNATURE

YUNStudio Architecture
1000 DEAN STREET, SUITE 400
BROOKLYN NY 11238
PHONE:347.645.8453

37 HARRISON ST.
NEW YORK, NY 10013

HISTORIC PHOTOS

PROJECT NO. 1408MJ
DRAWN BY SY, GR
SCALE (22x34) NTS

LPC-005

© YUNSTUDIO ARCHITECTURE 2014
ALL RIGHTS RESERVED. THE ABOVE DRAWINGS, DESIGNS, AND IDEAS EMBODIED THEREIN ARE THE PROPERTY OF YUNSTUDIO ARCHITECTURE AND SHALL NOT BE COPIED, REPRODUCED, DISCLOSED TO OTHERS, OR USED IN CONNECTION WITH ANY WORK OTHER THAN THE SPECIFIED PROJECT FOR WHICH THEY HAVE BEEN PRODUCED, IN WHOLE OR IN PART WITHOUT THE PRIOR WRITTEN AUTHORIZATION OF YUNSTUDIO ARCHITECTURE.

#	DATE	DESCRIPTION	CHK
1	01.20.2016	LPC PRE-REVIEW PORCH	SY
2	04.14.2016	PORCH LEGALIZATION	SY

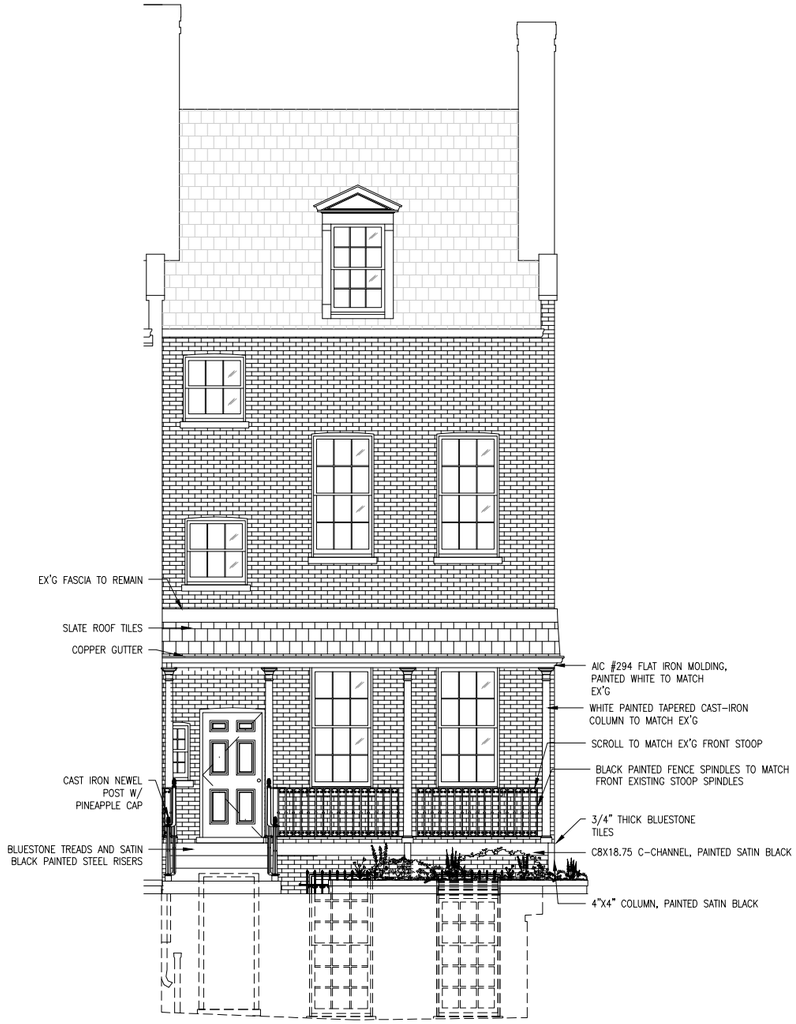

2 PROPOSED BACK FACADE
1/4"=1'-0"

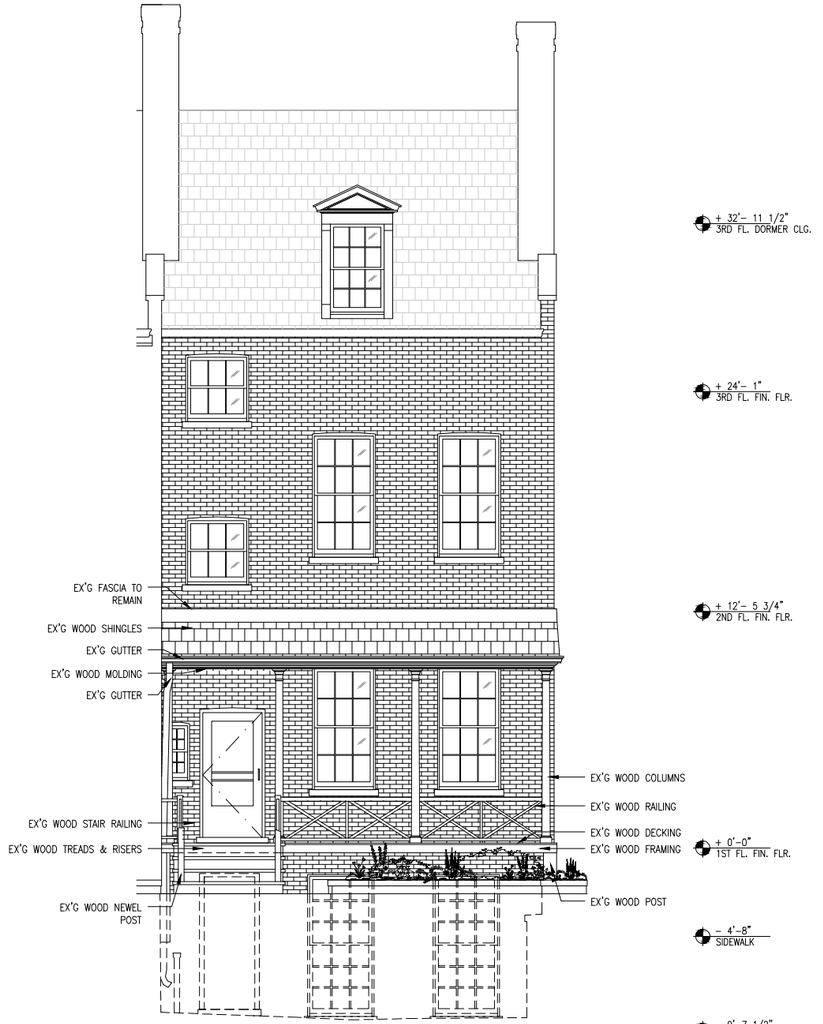

1 EXISTING BACK FACADE
1/4"=1'-0"

-
-
-
-
TEL: -
FAX: -
CONTACT: -

MEPS

HANGINGTON ENGINEERING
1 GOLD MINE ROAD
FLANDERS, NJ 07836
TEL: 973 691 0602
FAX: 973 961 0131
CONTACT: CAMERON HURST

KEY PLAN

SEAL & SIGNATURE

YUNStudio Architecture
1000 DEAN STREET, SUITE 400
BROOKLYN NY 11238
PHONE:347.645.8453

37 HARRISON ST.
NEW YORK, NY 10013

EXISTING & PROPOSED PORCH ELEVATIONS

PROJECT NO. 1408MJ
DRAWN BY SY, GR
SCALE (22x34) 1/4"=1'-0"

LPC-006

© YUNSTUDIO ARCHITECTURE 2014
ALL RIGHTS RESERVED. THE ABOVE DRAWINGS, DESIGNS, AND IDEAS EMBODIED THEREIN ARE THE PROPERTY OF YUNSTUDIO ARCHITECTURE AND SHALL NOT BE COPIED, REPRODUCED, DISCLOSED TO OTHERS, OR USED IN CONNECTION WITH ANY WORK OTHER THAN THE SPECIFIED PROJECT FOR WHICH THEY HAVE BEEN PRODUCED, IN WHOLE OR IN PART WITHOUT THE PRIOR WRITTEN AUTHORIZATION OF YUNSTUDIO ARCHITECTURE.

#	DATE	DESCRIPTION	CHK
1	01.20.2016	LPC PRE-REVIEW PORCH	SY
2	04.14.2016	PORCH LEGALIZATION	SY

-
-
-
-
TEL: -
FAX: -
CONTACT: -

MEPS

HANGINGTON ENGINEERING
1 GOLD MINE ROAD
FLANDERS, NJ 07836
TEL: 973 691 0602
FAX: 973 961 0131
CONTACT: CAMERON HURST

KEY PLAN

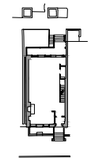

SEAL & SIGNATURE

YUNStudio Architecture
1000 DEAN STREET, SUITE 400
BROOKLYN NY 11238
PHONE:347.645.8453

37 HARRISON ST.
NEW YORK, NY 10013

EXISTING & PROPOSED PORCH PLANS

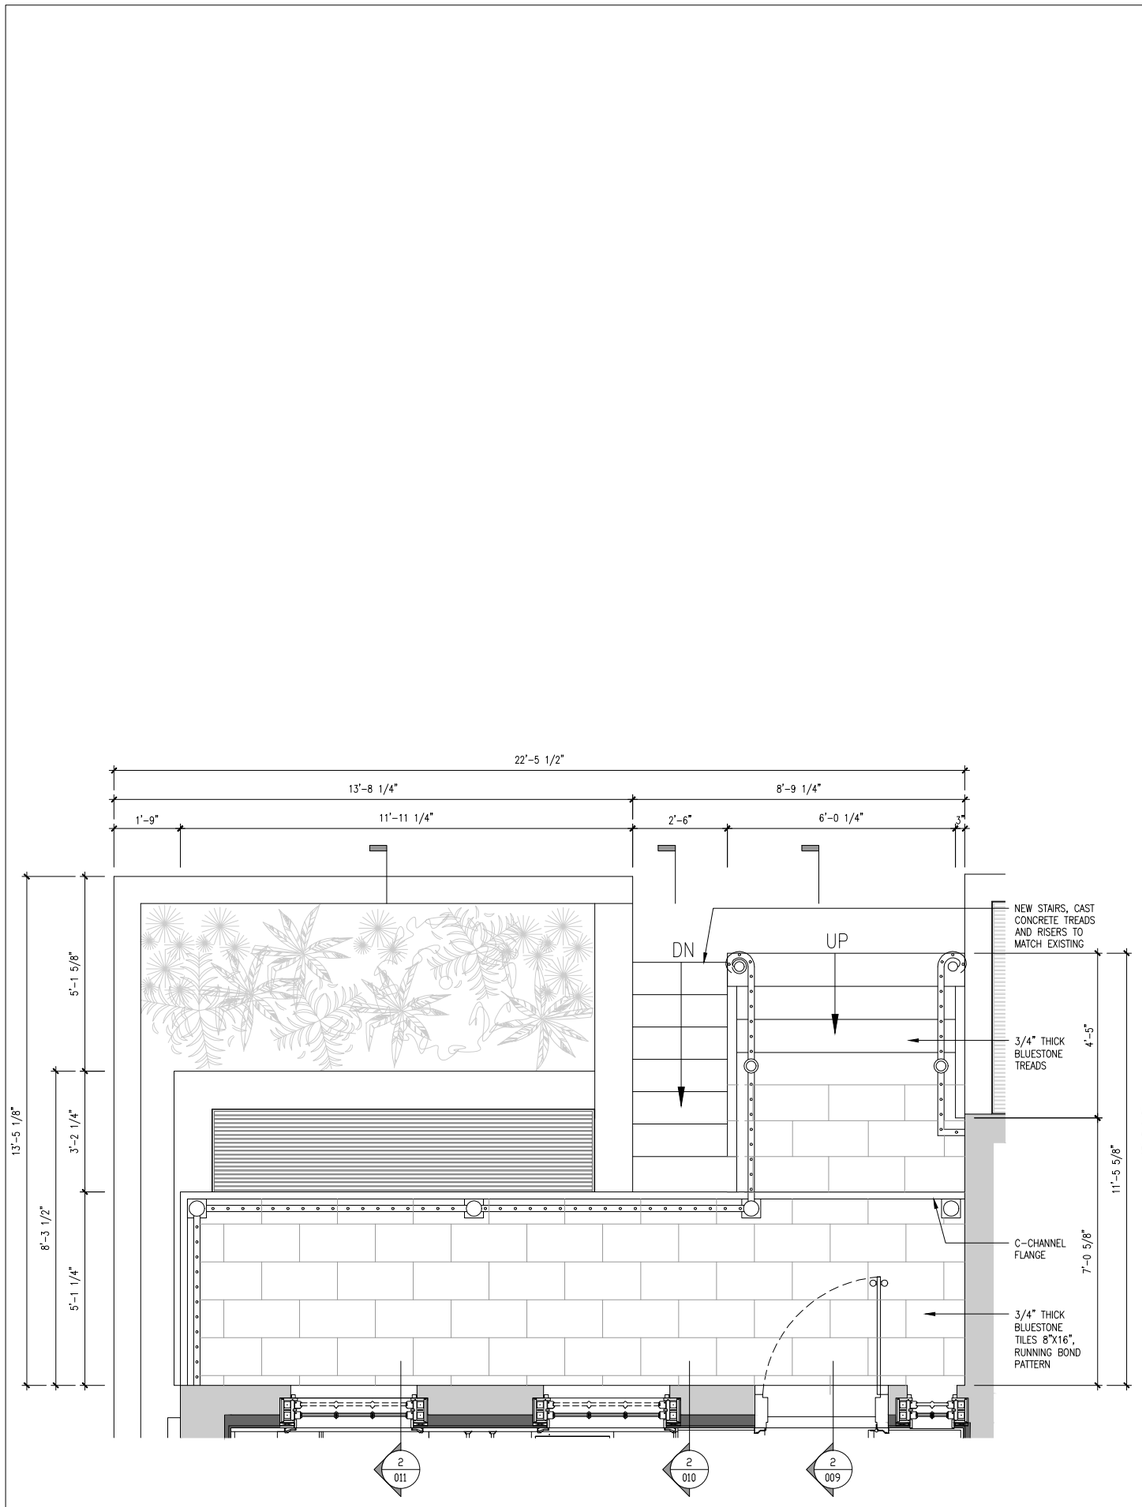

2 PROPOSED PORCH PLAN
1/2" = 1'-0"

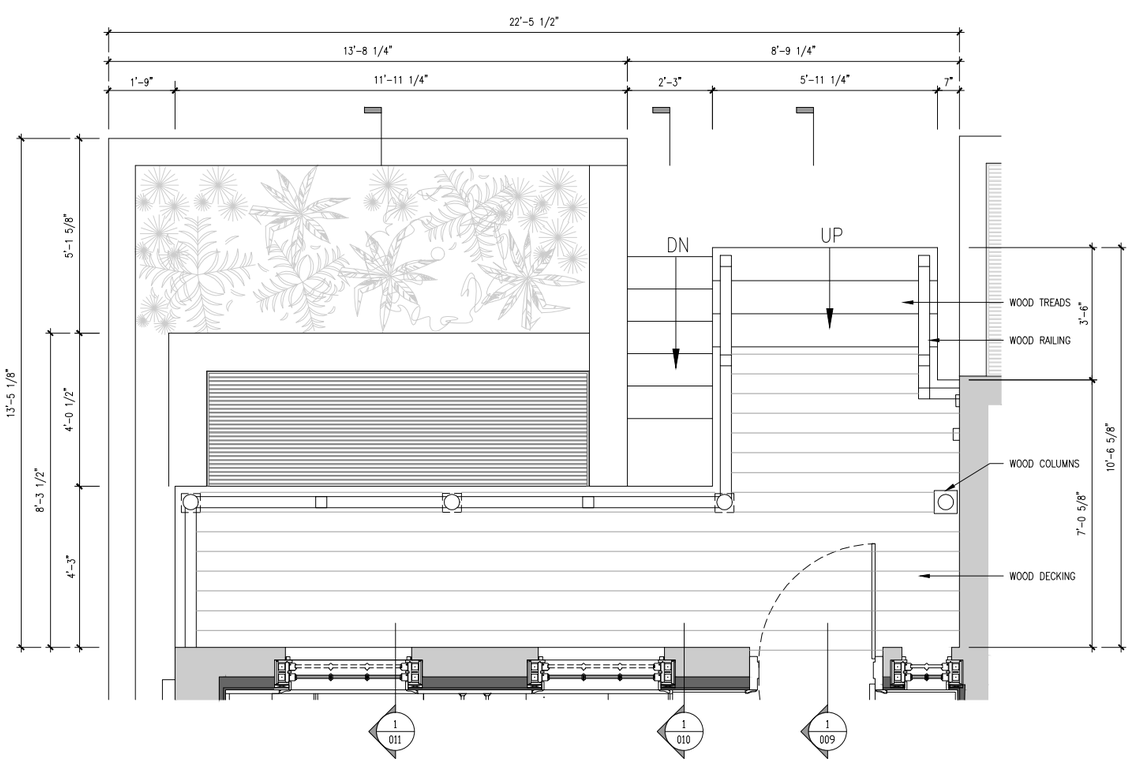

1 EXISTING PORCH PLAN
1/2" = 1'-0"

PROJECT NO. 1408MJ	**LPC-007**
DRAWN BY SY, GR	
SCALE (22x34) 1/2"=1'-0"	PAGE NO. 7 OF 12

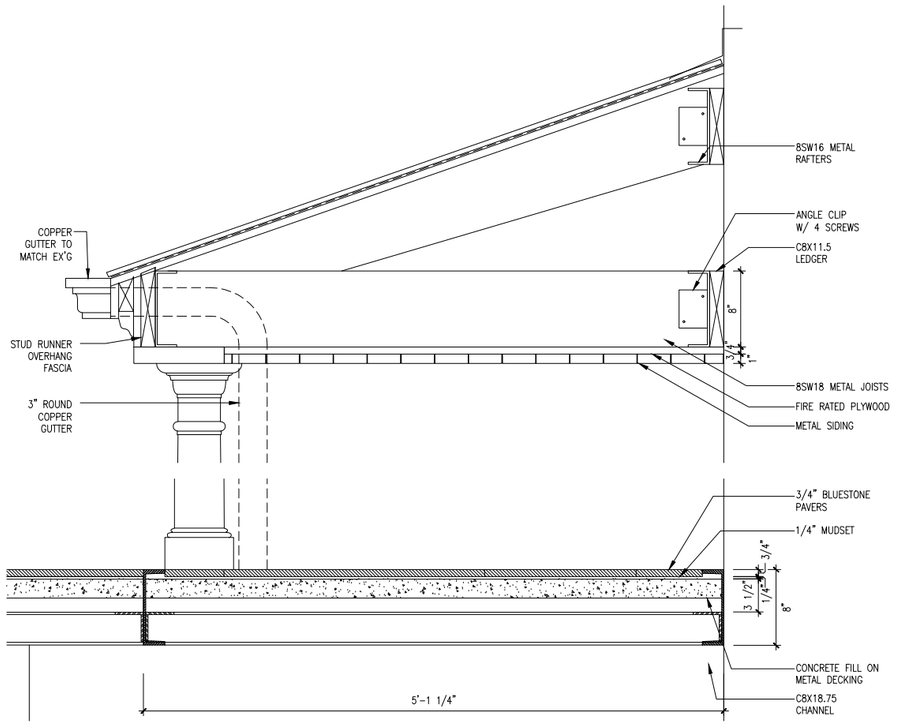

4 PROPOSED PORCH – SECTION
1-1/2" = 1'=0"

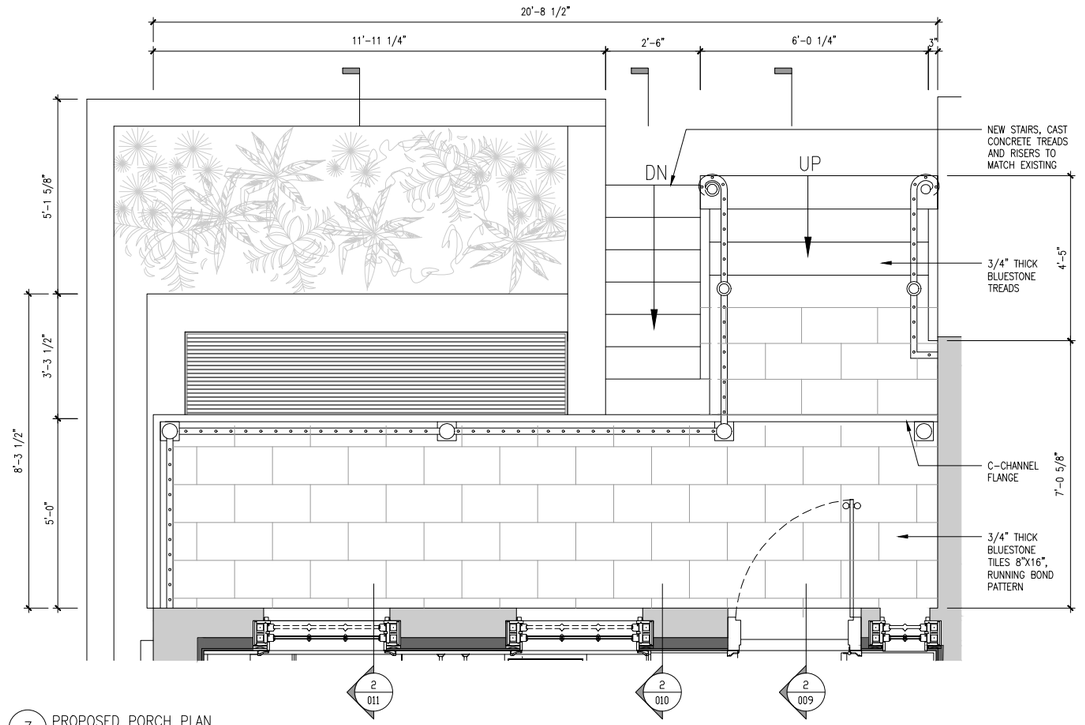

3 PROPOSED PORCH PLAN
1/2" = 1'-0"

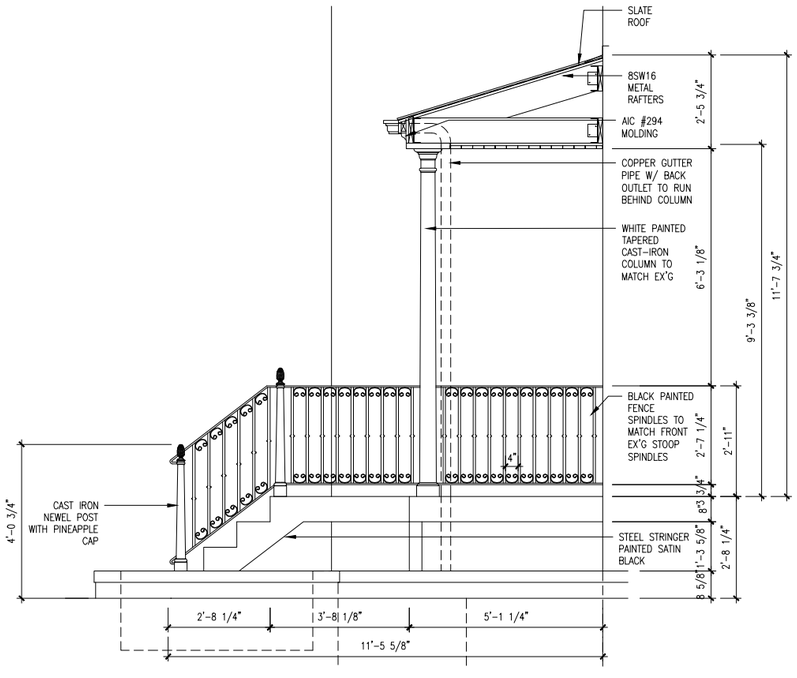

2 PROPOSED PORCH – SOUTH ELEVATION
1/2" = 1'=0"

1 PROPOSED PORCH – WEST ELEVATION
1/2" = 1'-0"

© YUNSTUDIO ARCHITECTURE 2014
ALL RIGHTS RESERVED. THE ABOVE DRAWINGS, DESIGNS, AND IDEAS EMBODIED THEREIN ARE THE PROPERTY OF YUNSTUDIO ARCHITECTURE AND SHALL NOT BE COPIED, REPRODUCED, DISCLOSED TO OTHERS, OR USED IN CONNECTION WITH ANY WORK OTHER THAN THE SPECIFIED PROJECT FOR WHICH THEY HAVE BEEN PRODUCED, IN WHOLE OR IN PART WITHOUT THE PRIOR WRITTEN AUTHORIZATION OF YUNSTUDIO ARCHITECTURE.

#	DATE	DESCRIPTION	CHK
1	01.20.2016	LPC PRE-REVIEW PORCH	SY
2	04.05.2016	PORCH LEGALIZATION	SY

-
-
-
-
TEL: -
FAX: -
CONTACT: -

MEPS
HANGINGTON ENGINEERING
1 GOLD MINE ROAD
FLANDERS, NJ 07836
TEL: 973 691 0602
FAX: 973 961 0131
CONTACT: CAMERON HURST

KEY PLAN

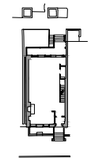

SEAL & SIGNATURE

YUNStudio Architecture
1000 DEAN STREET, SUITE 400
BROOKLYN NY 11238
PHONE:347.646.8463

37 HARRISON ST.
NEW YORK, NY 10013

PROPSED PORCH DETAILS

PROJECT NO. 1408MJ
DRAWN BY SY, GR
SCALE (22x34) AS NOTED

LPC-008

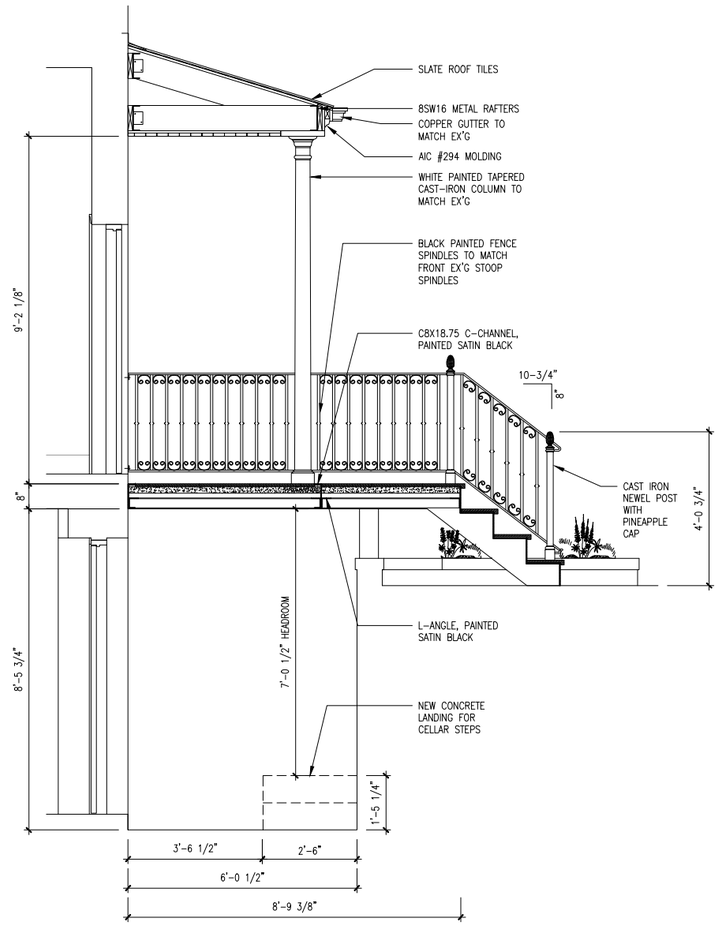

2 PROPOSED SECTION AT PORCH STAIRS
1/2" = 1'-0"

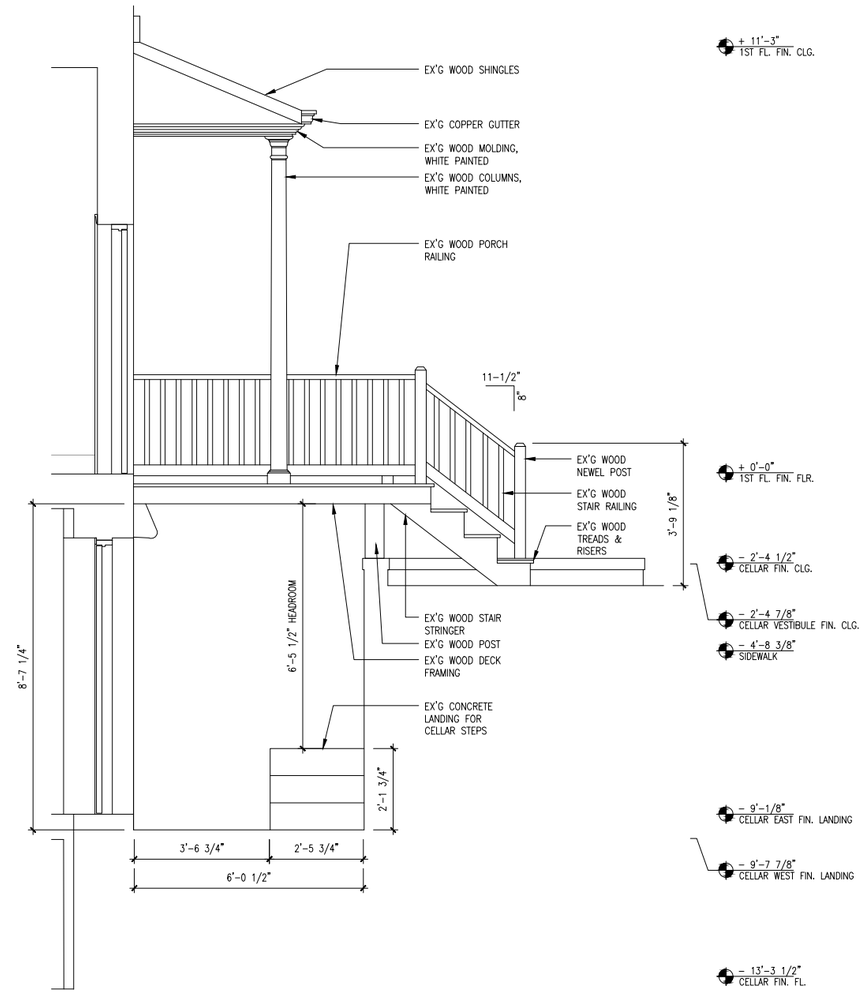

1 EXISTING SECTION AT PORCH STAIRS
1/2" = 1'-0"

© YUNSTUDIO ARCHITECTURE 2014
ALL RIGHTS RESERVED. THE ABOVE DRAWINGS, DESIGNS, AND IDEAS EMBODIED THEREIN ARE THE PROPERTY OF YUNSTUDIO ARCHITECTURE AND SHALL NOT BE COPIED, REPRODUCED, DISCLOSED TO OTHERS, OR USED IN CONNECTION WITH ANY WORK OTHER THAN THE SPECIFIED PROJECT FOR WHICH THEY HAVE BEEN PRODUCED, IN WHOLE OR IN PART WITHOUT THE PRIOR WRITTEN AUTHORIZATION OF YUNSTUDIO ARCHITECTURE.

#	DATE	DESCRIPTION	CHK
1	01.20.2016	LPC PRE-REVIEW PORCH	SY
2	04.14.2016	PORCH LEGALIZATION	SY

-
-
-
-
TEL: -
FAX: -
CONTACT: -

MEPS
HANGINGTON ENGINEERING
1 GOLD MINE ROAD
FLANDERS, NJ 07836
TEL: 973 691 0602
FAX: 973 961 0131
CONTACT: CAMERON HURST

KEY PLAN

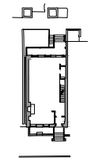

SEAL & SIGNATURE

YUNStudio Architecture
1000 DEAN STREET, SUITE 400
BROOKLYN NY 11238
PHONE:347.645.8453

37 HARRISON ST.
NEW YORK, NY 10013

EXISTING & PROPOSED PORCH SECTIONS

PROJECT NO. 1408MJ
DRAWN BY SY, GR
SCALE (22x34) 1/2"=1'-0"

LPC-009

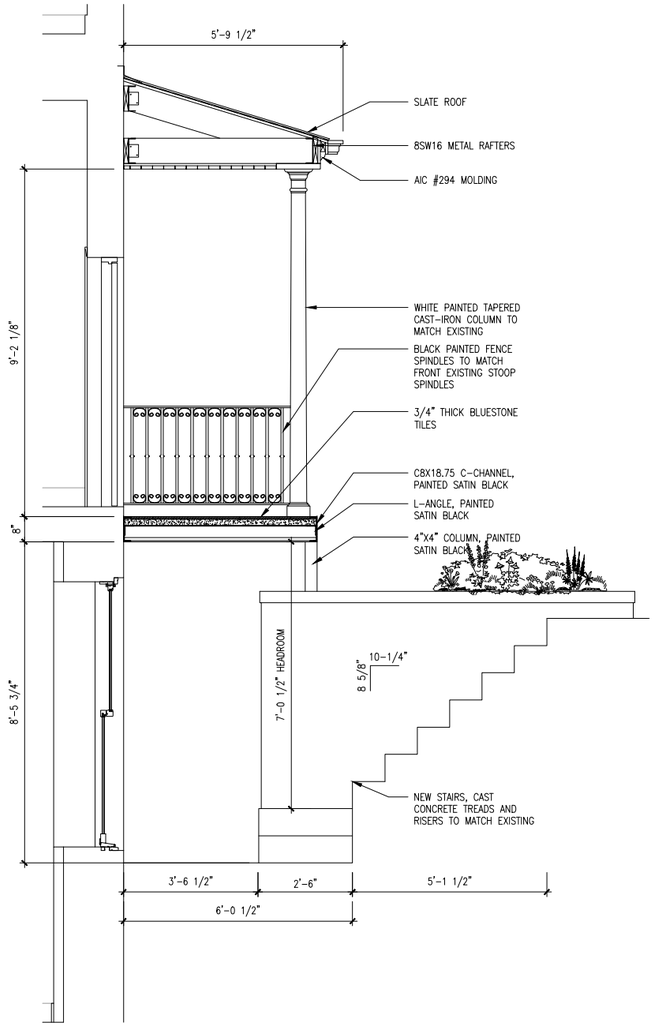

2 PROPOSED SECTION AT STONE STEPS TO CELLAR
1/2" = 1'-0"

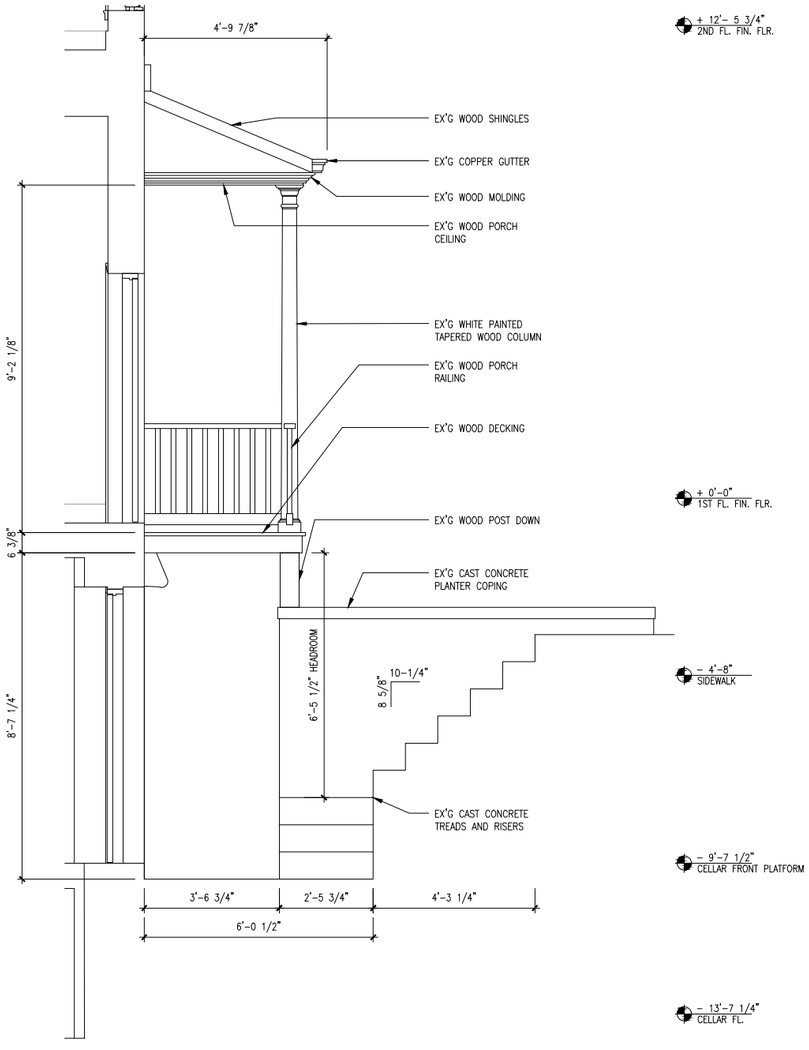

1 EXISTING SECTION AT STONE STEPS TO CELLAR
1/2" = 1'-0"

© YUNSTUDIO ARCHITECTURE 2014
ALL RIGHTS RESERVED. THE ABOVE DRAWINGS, DESIGNS, AND IDEAS EMBODIED THEREIN ARE THE PROPERTY OF YUNSTUDIO ARCHITECTURE AND SHALL NOT BE COPIED, REPRODUCED, DISCLOSED TO OTHERS, OR USED IN CONNECTION WITH ANY WORK OTHER THAN THE SPECIFIED PROJECT FOR WHICH THEY HAVE BEEN PRODUCED, IN WHOLE OR IN PART WITHOUT THE PRIOR WRITTEN AUTHORIZATION OF YUNSTUDIO ARCHITECTURE.

#	DATE	DESCRIPTION	CHK
1	01.20.2016	LPC PRE-REVIEW PORCH	SY
2	04.14.2016	PORCH LEGALIZATION	SY

-
-
-
-
TEL: -
FAX: -
CONTACT: -

MEPS
HANGINGTON ENGINEERING
1 GOLD MINE ROAD
FLANDERS, NJ 07836
TEL: 973 691 0602
FAX: 973 961 0131
CONTACT: CAMERON HURST

KEY PLAN

SEAL & SIGNATURE

YUNStudio Architecture
1000 DEAN STREET, SUITE 400
BROOKLYN NY 11238
PHONE:347.645.8453

37 HARRISON ST.
NEW YORK, NY 10013

EXISTING & PROPOSED PORCH SECTIONS

PROJECT NO. 1408MJ
DRAWN BY SY, GR
SCALE (22x34) 1/2"=1'-0"

LPC-010

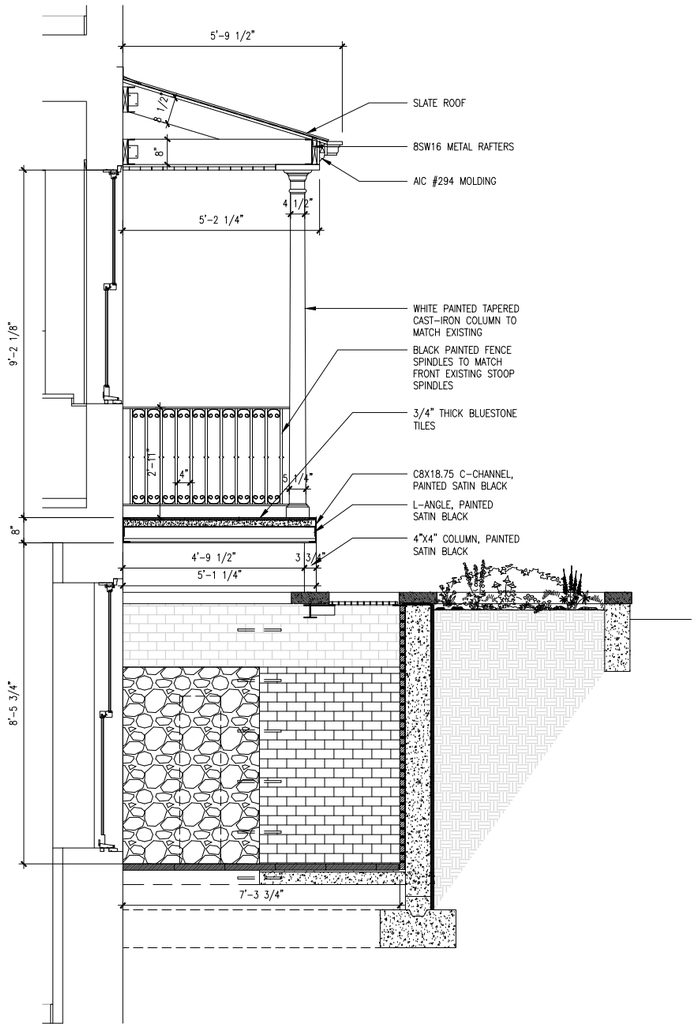

2 PROPOSED SECTION AT STONE STEPS TO CELLAR
1/2" = 1'-0"

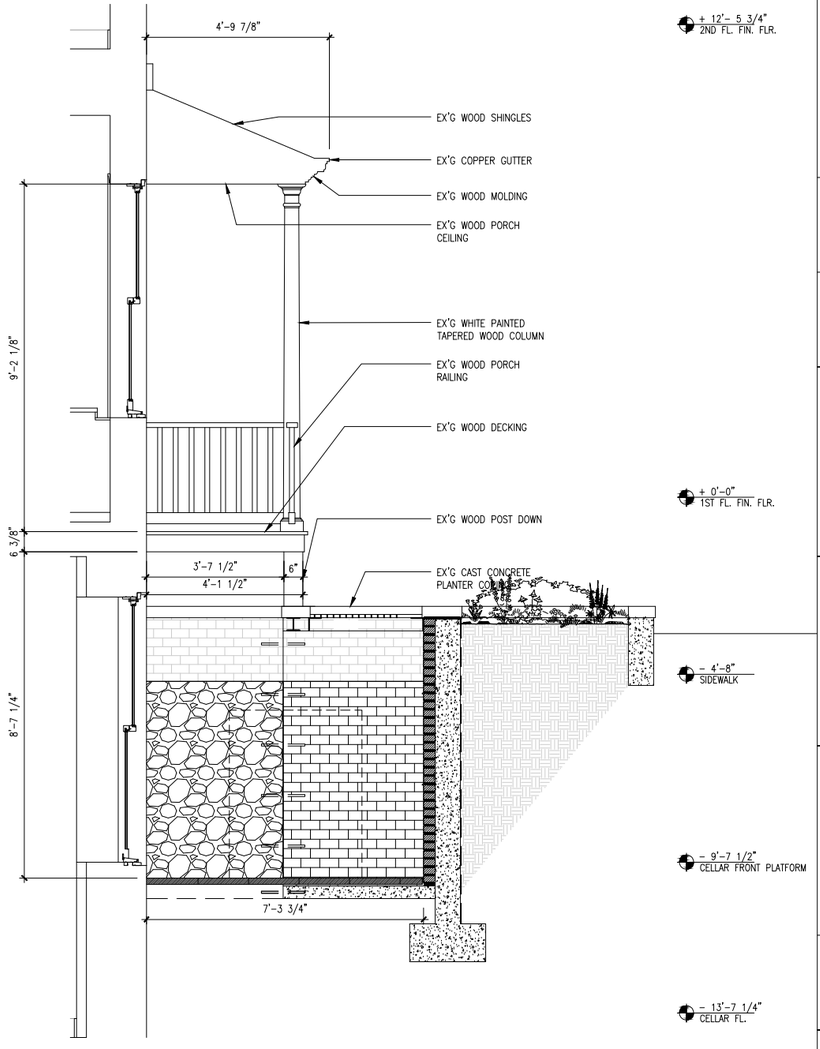

1 EXISTING SECTION AT STONE STEPS TO CELLAR
1/2" = 1'-0"

© YUNSTUDIO ARCHITECTURE 2014
ALL RIGHTS RESERVED. THE ABOVE DRAWINGS, DESIGNS, AND IDEAS EMBODIED THEREIN ARE THE PROPERTY OF YUNSTUDIO ARCHITECTURE AND SHALL NOT BE COPIED, REPRODUCED, DISCLOSED TO OTHERS, OR USED IN CONNECTION WITH ANY WORK OTHER THAN THE SPECIFIED PROJECT FOR WHICH THEY HAVE BEEN PRODUCED, IN WHOLE OR IN PART WITHOUT THE PRIOR WRITTEN AUTHORIZATION OF YUNSTUDIO ARCHITECTURE.

#	DATE	DESCRIPTION	CHK
1	01.20.2016	LPC PRE-REVIEW PORCH	SY
2	04.14.2016	PORCH LEGALIZATION	SY

-
-
-
-
TEL: -
FAX: -
CONTACT: -

MEPS
HANGINGTON ENGINEERING
1 GOLD MINE ROAD
FLANDERS, NJ 07836
TEL: 973 691 0602
FAX: 973 961 0131
CONTACT: CAMERON HURST

KEY PLAN

SEAL & SIGNATURE

YUNStudio Architecture
1000 DEAN STREET, SUITE 400
BROOKLYN NY 11238
PHONE:347.645.8453

37 HARRISON ST.
NEW YORK, NY 10013

EXISTING & PROPOSED PORCH SECTIONS

PROJECT NO. 1408MJ
DRAWN BY SY, GR
SCALE (22x34) 1/2"=1'-0"

LPC-011

© YUNSTUDIO ARCHITECTURE 2014
ALL RIGHTS RESERVED. THE ABOVE DRAWINGS, DESIGNS, AND IDEAS EMBODIED THEREIN ARE THE PROPERTY OF YUNSTUDIO ARCHITECTURE AND SHALL NOT BE COPIED, REPRODUCED, DISCLOSED TO OTHERS, OR USED IN CONNECTION WITH ANY WORK OTHER THAN THE SPECIFIED PROJECT FOR WHICH THEY HAVE BEEN PRODUCED, IN WHOLE OR IN PART WITHOUT THE PRIOR WRITTEN AUTHORIZATION OF YUNSTUDIO ARCHITECTURE.

#	DATE	DESCRIPTION	CHK
1	04.14.2016	PORCH LEGALIZATION	SY

2 VIEW OF PROPOSED BACK PORCH – LOOKING SOUTH WEST
NTS

1 VIEW OF PROPOSED BACK PORCH – LOOKING WEST
NTS

-
-
-
-
TEL: -
FAX: -
CONTACT: -

MEPS

HANGINGTON ENGINEERING
1 GOLD MINE ROAD
FLANDERS, NJ 07836
TEL: 973 691 0602
FAX: 973 961 0131
CONTACT: CAMERON HURST

KEY PLAN

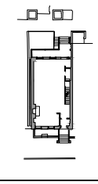

SEAL & SIGNATURE

YUNStudio Architecture
1000 DEAN STREET, SUITE 400
BROOKLYN NY 11238
PHONE:347.645.8453

37 HARRISON ST.
NEW YORK, NY 10013

PORCH RENDERINGS

PROJECT NO. 1408MJ
DRAWN BY SY, GR
SCALE (22x34) NTS

LPC-012

9 BACK FACADE OF #27 HARRISON STREET
NTS

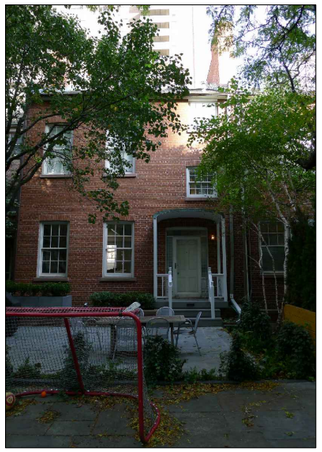

8 BACK FACADE OF #27A HARRISON STREET
NTS

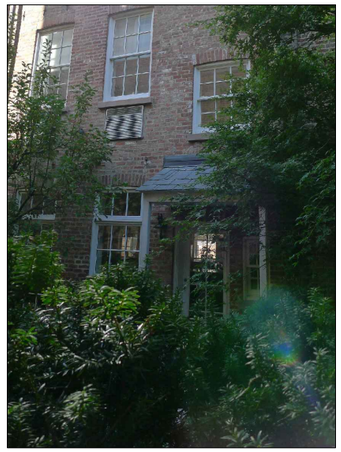

7 BACK FACADE OF # 29 HARRISON STREET
NTS

6 BACK FACADE OF #33 HARRISON STREET
NTS

5 BACK FACADES OF #39 & #41 HARRISON STREET
NTS

4 SHARED REAR YARD – LOOKING WEST
NTS

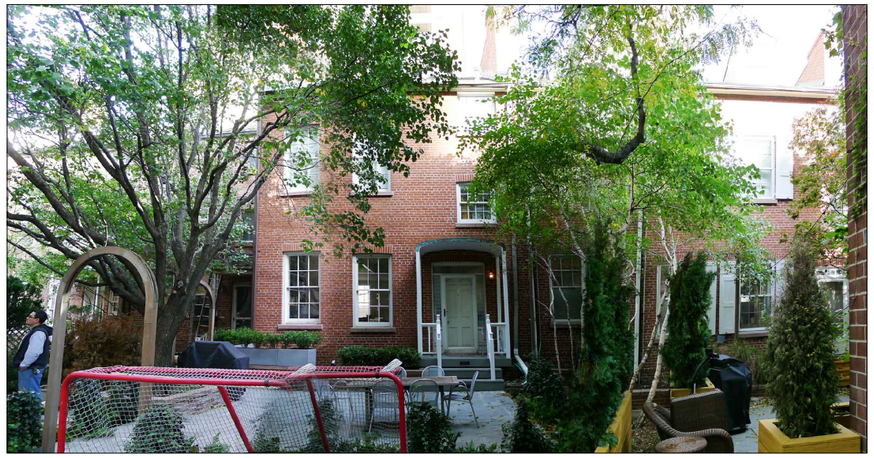

3 SHARED REAR YARD – LOOKING NORTH
NTS

2 SHARED REAR YARD – LOOKING EAST
NTS

1 SHARED REAR YARD – LOOKING SOUTH
NTS

© YUNSTUDIO ARCHITECTURE 2014
ALL RIGHTS RESERVED. THE ABOVE DRAWINGS, DESIGNS, AND IDEAS EMBODIED THEREIN ARE THE PROPERTY OF YUNSTUDIO ARCHITECTURE AND SHALL NOT BE COPIED, REPRODUCED, DISCLOSED TO OTHERS, OR USED IN CONNECTION WITH ANY WORK OTHER THAN THE SPECIFIED PROJECT FOR WHICH THEY HAVE BEEN PRODUCED, IN WHOLE OR IN PART WITHOUT THE PRIOR WRITTEN AUTHORIZATION OF YUNSTUDIO ARCHITECTURE.

#	DATE	DESCRIPTION	CHK
1	04.14.2016	PORCH LEGALIZATION	SY

-
-
-
-
TEL: -
FAX: -
CONTACT: -

MEPS

HANGINGTON ENGINEERING
1 GOLD MINE ROAD
FLANDERS, NJ 07836
TEL: 973 691 0602
FAX: 973 961 0131
CONTACT: CAMERON HURST

KEY PLAN

SEAL & SIGNATURE

YUNStudio Architecture
1000 DEAN STREET, SUITE 400
BROOKLYN NY 11238
PHONE:347.645.8453

37 HARRISON ST.
NEW YORK, NY 10013

BACK FACADE CONTEXT

PROJECT NO. 1408MJ
DRAWN BY SY, GR
SCALE (22x34) NTS

LPC-013