168 BERGEN STREET
FRONT DOOR REPLACEMENT

BOERUM HILL - HISTORIC DISTRICT MAP

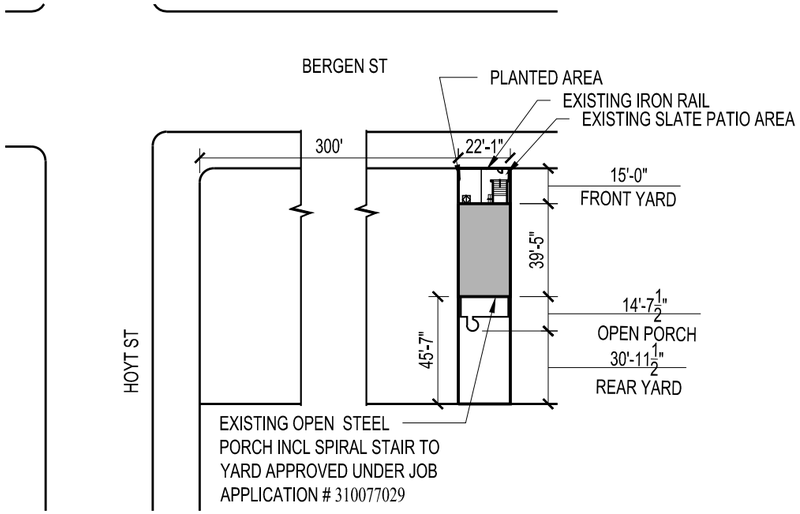

168 BERGEN STREET - PLOT PLAN

168 BERGEN STREET AREA MAP

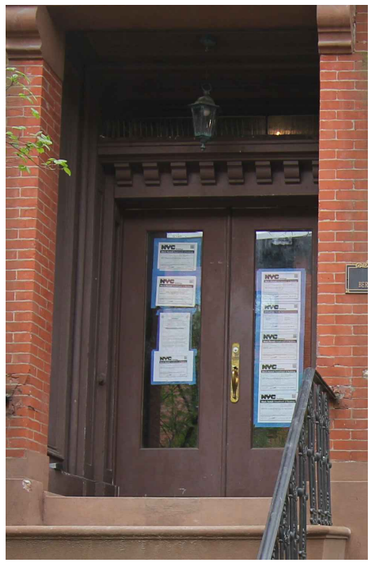

168 BERGEN - EXISTING DOOR

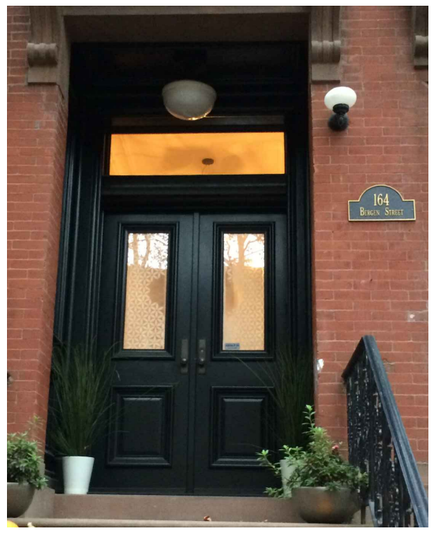

168 BERGEN - PROPOSED DOOR (sim. to 164 Bergen)

LAB ARCHITECTURE, PLLC
270 WEST 25TH ST, UNIT A
NEW YORK, NY 10001
O: 917.475.1545 M: 646.470.4611

OWNER
RACHEL BACHNER & DAVID GODBOUT
168 BERGEN STREET
BROOKLYN, NY 11217

PROJECT
168 BERGEN STREET
TOWNHOUSE ALTERATION
BROOKLYN, NY 11217
ALTERATION TYPE 1

PROPERTY INFO
BLOCK: 386 LOT:23

SHEET TITLE
COVER

DATE: 04/20/2015
PAGE: 1 OF13
A-1

TAX PHOTO FOR BLOCK 386 LOT 23
CIRCA 1940

HISTORIC PHOTO

CURRENT CONDITIONS

LAB ARCHITECTURE, PLLC
270 WEST 25TH ST, UNIT A
NEW YORK, NY 10001
O: 917.475.1545 M: 646.470.4611

OWNER

RACHEL BACHNER & DAVID GODBOUT
168 BERGEN STREET
BROOKLYN, NY 11217

PROJECT

168 BERGEN STREET
TOWNHOUSE ALTERATION
BROOKLYN, NY 11217
ALTERATION TYPE 1

PROPERTY INFO

BLOCK: 386 LOT:23

SHEET TITLE

TAX PHOTO,
HISTORIC PHOTO,
AND EXISTING CONDITIONS

DATE: 04/20/2015
PAGE: 2 OF 13

A-2

144 BERGEN STREET

160 BERGEN STREET

LAB ARCHITECTURE, PLLC
270 WEST 25TH ST, UNIT A
NEW YORK, NY 10001
O: 917.475.1545 M: 646.470.4611

OWNER

RACHEL BACHNER & DAVID GODBOUT
168 BERGEN STREET
BROOKLYN, NY 11217

PROJECT

168 BERGEN STREET
TOWNHOUSE ALTERATION
BROOKLYN, NY 11217
ALTERATION TYPE 1

PROPERTY INFO

BLOCK: 386 LOT:23

SHEET TITLE

CONTEXTUAL PHOTOS

DATE: 5/1/2015
PAGE: 8 of 13

A-8

170 BERGEN STREET

167 BERGEN STREET

LAB ARCHITECTURE, PLLC
270 WEST 25TH ST, UNIT A
NEW YORK, NY 10001
O: 917.475.1545 M: 646.470.4611

OWNER

RACHEL BACHNER & DAVID GODBOUT
168 BERGEN STREET
BROOKLYN, NY 11217

PROJECT

168 BERGEN STREET
TOWNHOUSE ALTERATION
BROOKLYN, NY 11217
ALTERATION TYPE 1

PROPERTY INFO

BLOCK: 386 LOT:23

SHEET TITLE

CONTEXTUAL PHOTOS

DATE: 5/1/2015
PAGE: 9 of 13

A-9

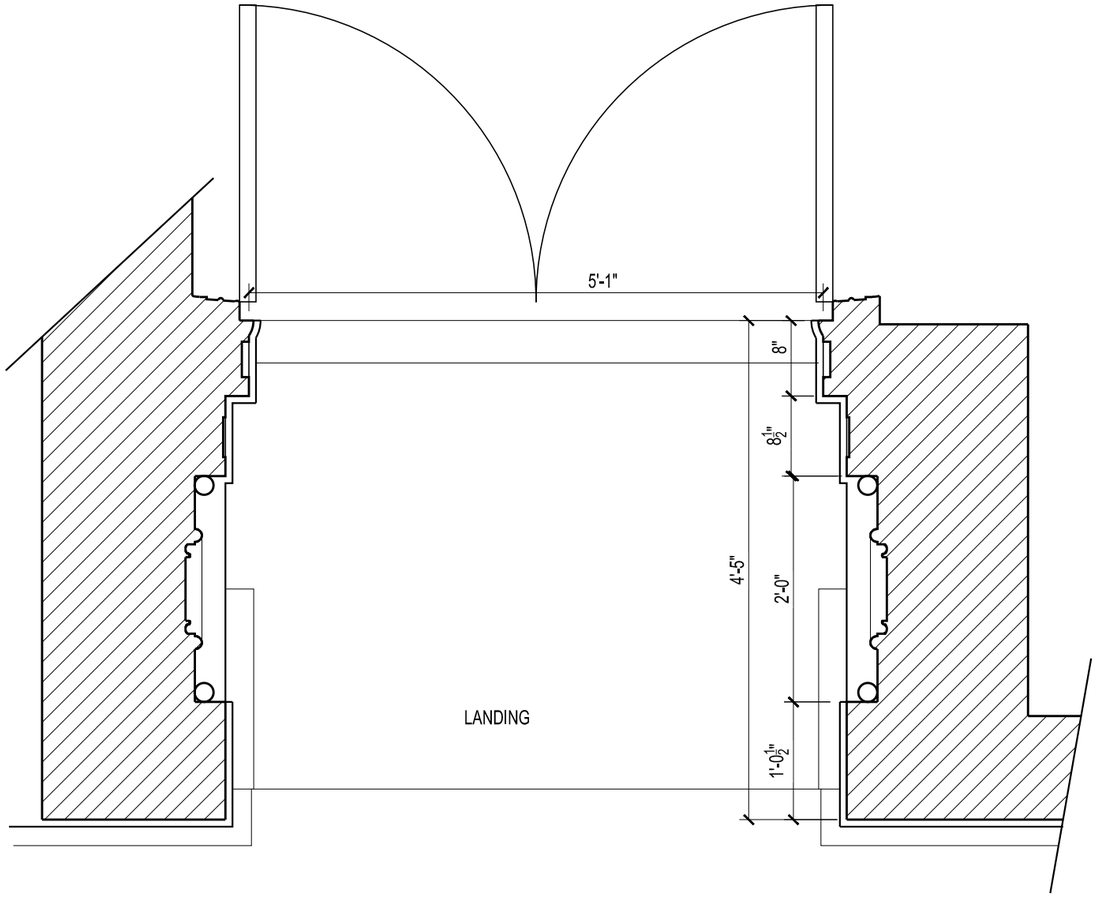

EXISTING FRONT DOOR PLAN. SCALE: ¾" = 1'-0"

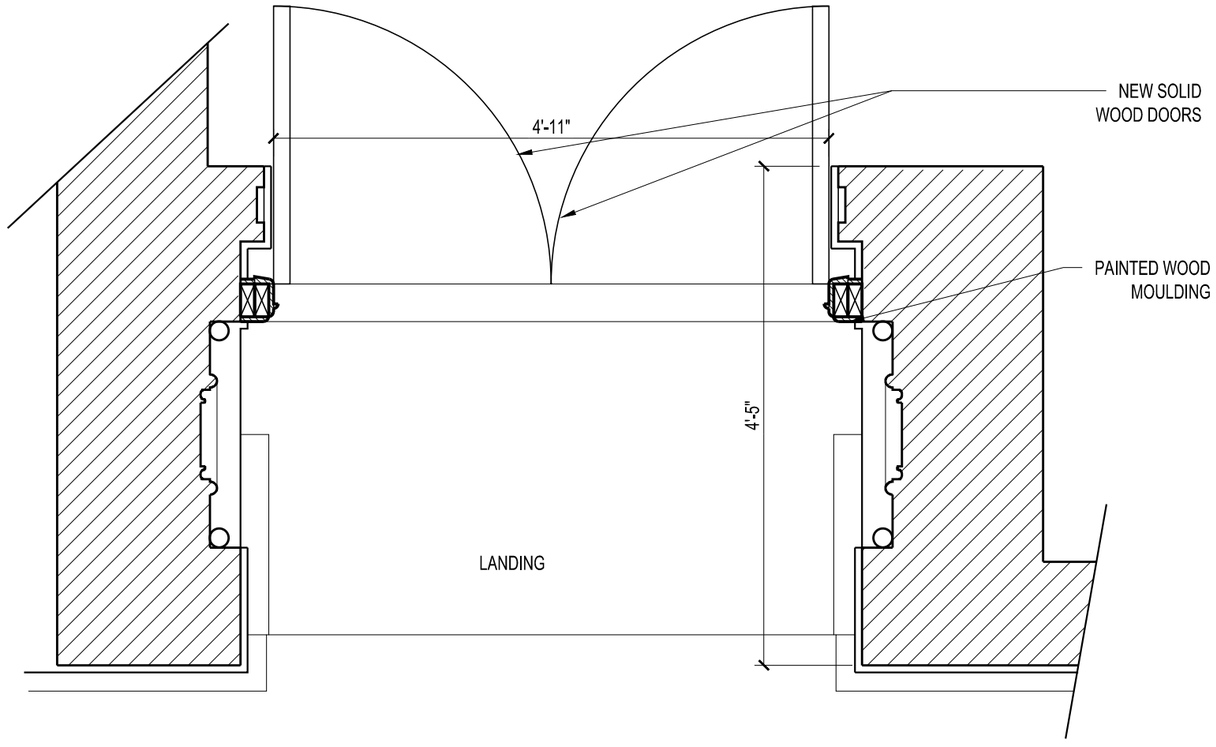

PROPOSED FRONT DOOR PLAN. SCALE: ¾" = 1'-0"

LAB ARCHITECTURE, PLLC
270 WEST 25TH ST, UNIT A
NEW YORK, NY 10001
O: 917.475.1545 M: 646.470.4611

OWNER

RACHEL BACHNER & DAVID GODBOUT
168 BERGEN STREET
BROOKLYN, NY 11217

PROJECT

168 BERGEN STREET
TOWNHOUSE ALTERATION
BROOKLYN, NY 11217
ALTERATION TYPE 1

PROPERTY INFO

BLOCK: 386 LOT:23

SHEET TITLE

EXISTING AND
PROPOSED PLANS

DATE: 05/27/2015
PAGE: 3 OF 13

A-3

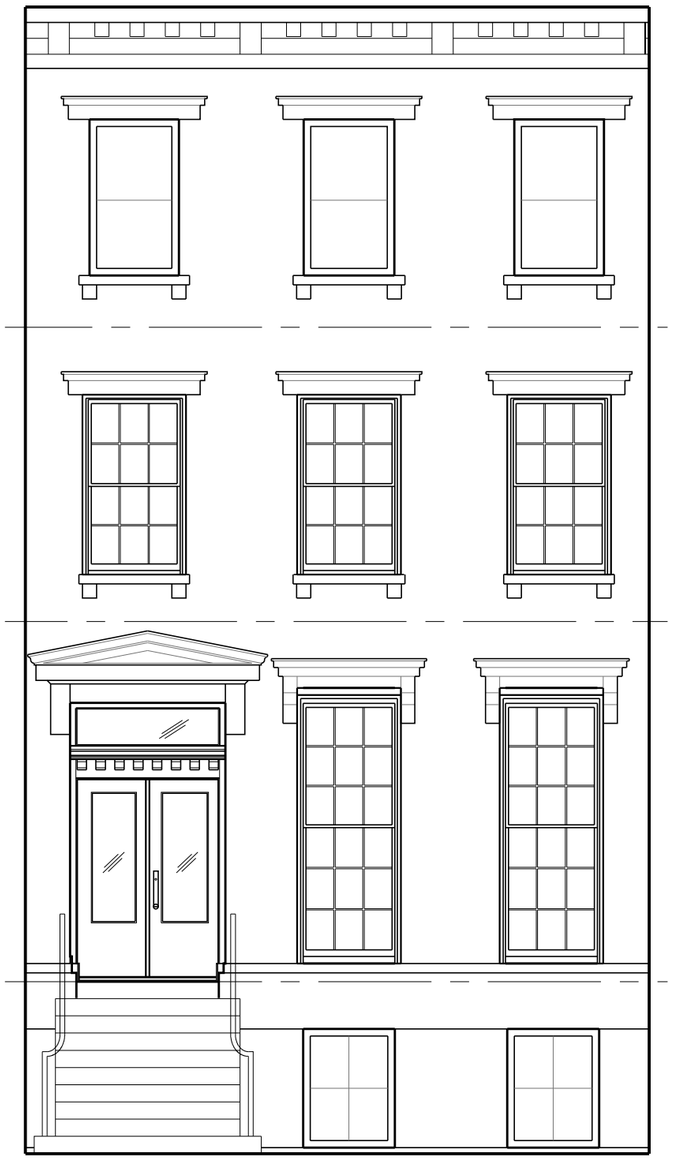

EXISTING FRONT ELEVATION. SCALE: 3/16" = 1'-0"

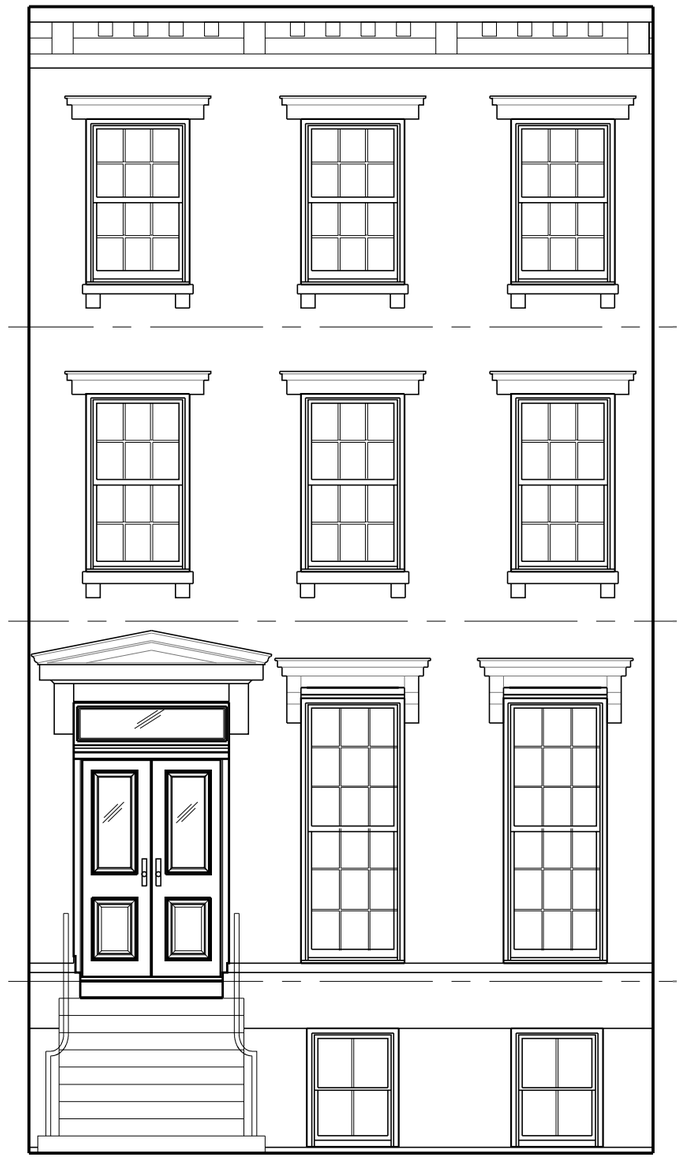

PROPOSED FRONT ELEVATION. SCALE: 3/16" = 1'-0"

LAB ARCHITECTURE, PLLC
270 WEST 25TH ST, UNIT A
NEW YORK, NY 10001
O: 917.475.1545 M: 646.470.4611

OWNER

RACHEL BACHNER & DAVID GODBOUT
168 BERGEN STREET
BROOKLYN, NY 11217

PROJECT

168 BERGEN STREET
TOWNHOUSE ALTERATION
BROOKLYN, NY 11217
ALTERATION TYPE 1

PROPERTY INFO

BLOCK: 386 LOT:23

SHEET TITLE

EXISTING AND
PROPOSED FACADE
ELEVATIONS

DATE: 05/27/2015
PAGE: 4 OF 13

A-4

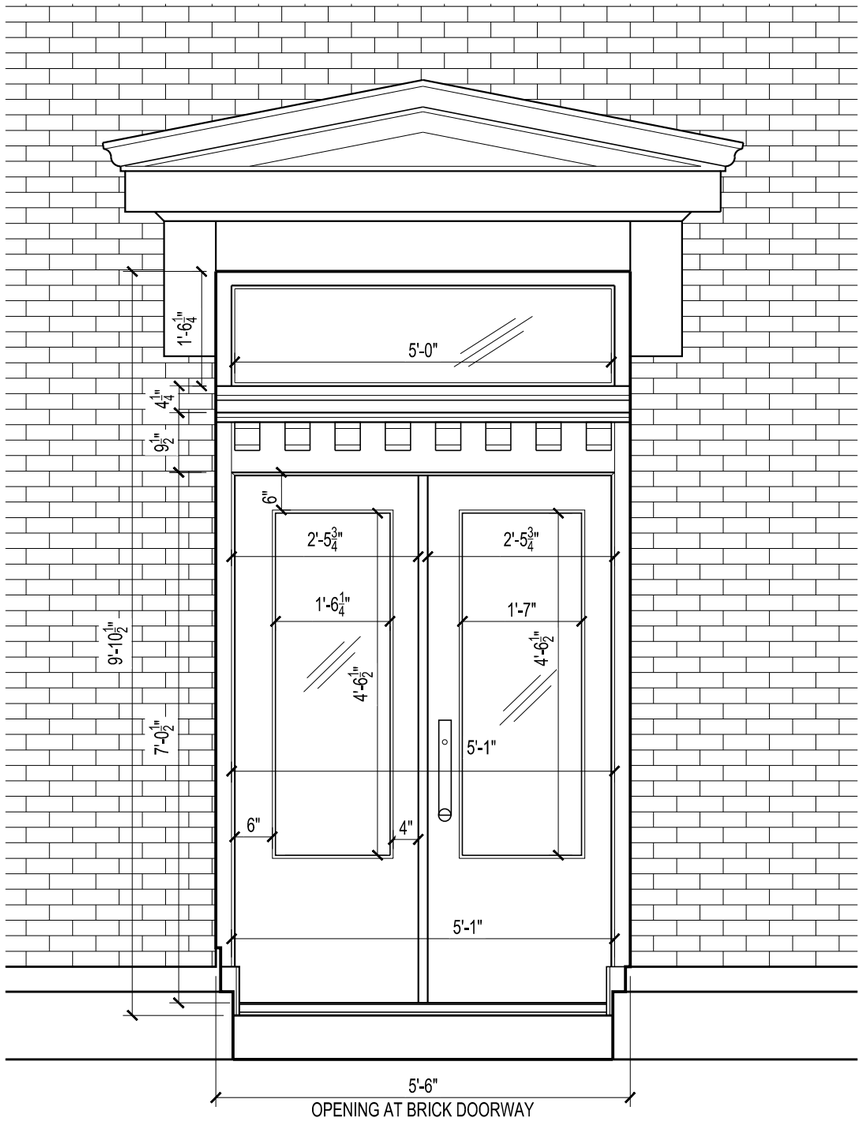

EXISTING FRONT DOOR ELEVATION. SCALE: ½" = 1'-0"

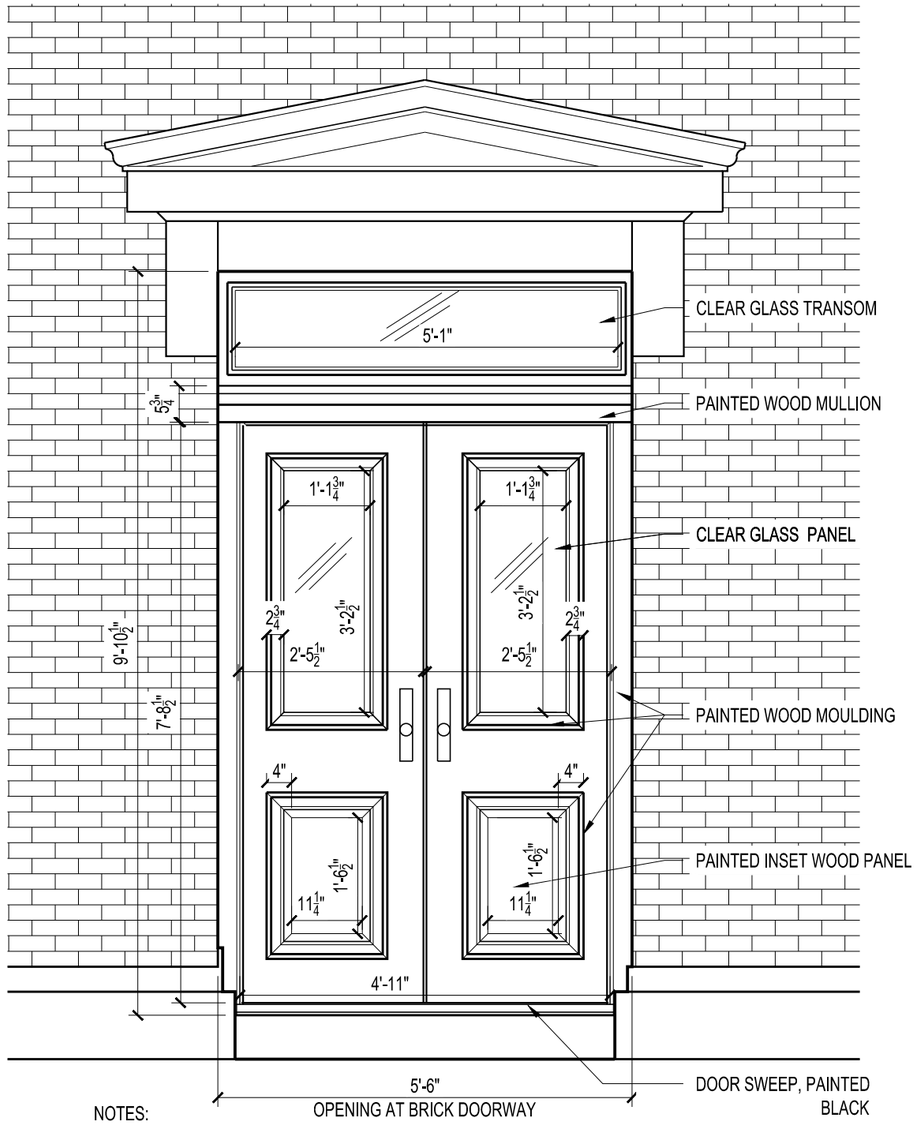

NOTES:
1. ALL WOOD PAINTED BENJAMIN MOORE 'BLACK' #2132-10'
2. DOOR MODELED ON DOOR AT 164 BERGEN ST

PROPOSED FRONT DOOR ELEVATION. SCALE: ½" = 1'-0"

LAB ARCHITECTURE, PLLC
270 WEST 25TH ST, UNIT A
NEW YORK, NY 10001
O: 917.475.1545 M: 646.470.4611

OWNER
RACHEL BACHNER & DAVID GODBOUT
168 BERGEN STREET
BROOKLYN, NY 11217

PROJECT
168 BERGEN STREET
TOWNHOUSE ALTERATION
BROOKLYN, NY 11217
ALTERATION TYPE 1

PROPERTY INFO
BLOCK: 386 LOT:23

SHEET TITLE
EXISTING AND PROPOSED DOOR ELEVATIONS

DATE: 05/27/2015
PAGE: 5 OF 13

A-5

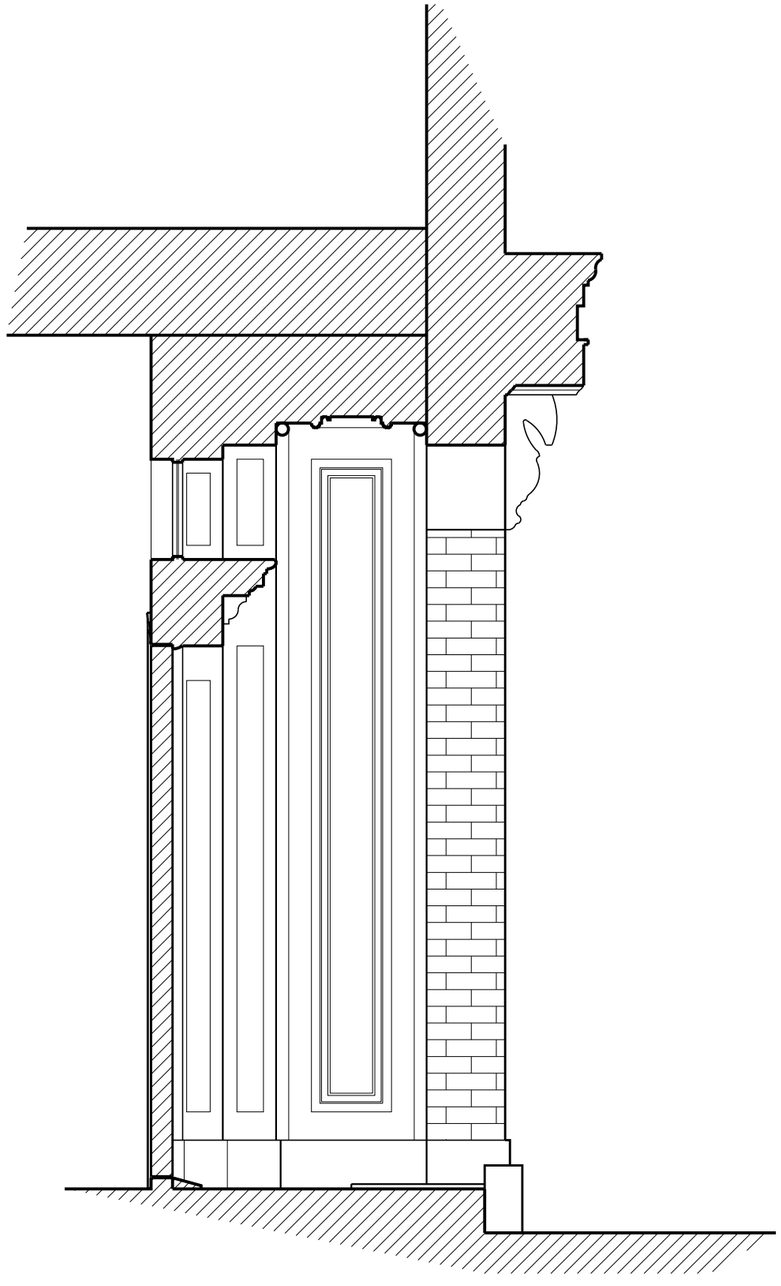

EXISTING SECTION ELEVATION. SCALE: 1/2" = 1'-0"

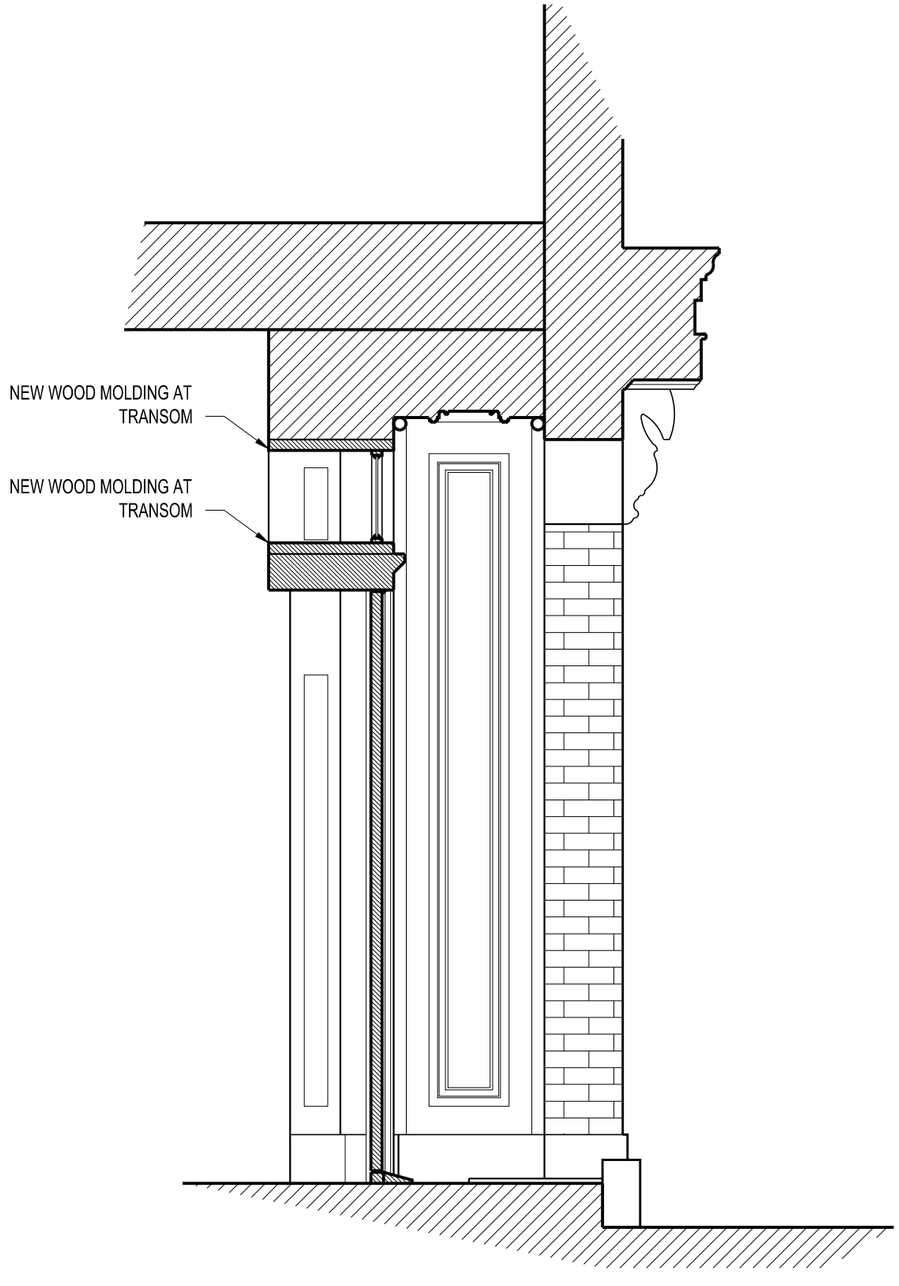

PROPOSED SECTION ELEVATION. SCALE: 1/2" = 1'-0"

LAB ARCHITECTURE, PLLC
270 WEST 25TH ST, UNIT A
NEW YORK, NY 10001
O: 917.475.1545 M: 646.470.4611

OWNER

RACHEL BACHNER & DAVID GODBOUT
168 BERGEN STREET
BROOKLYN, NY 11217

PROJECT

168 BERGEN STREET
TOWNHOUSE ALTERATION
BROOKLYN, NY 11217
ALTERATION TYPE 1

PROPERTY INFO

BLOCK: 386 LOT:23

SHEET TITLE

EXISTING AND PROPOSED SECTION ELEVATIONS

DATE: 05/27/2015
PAGE: 6 of 13

A-6

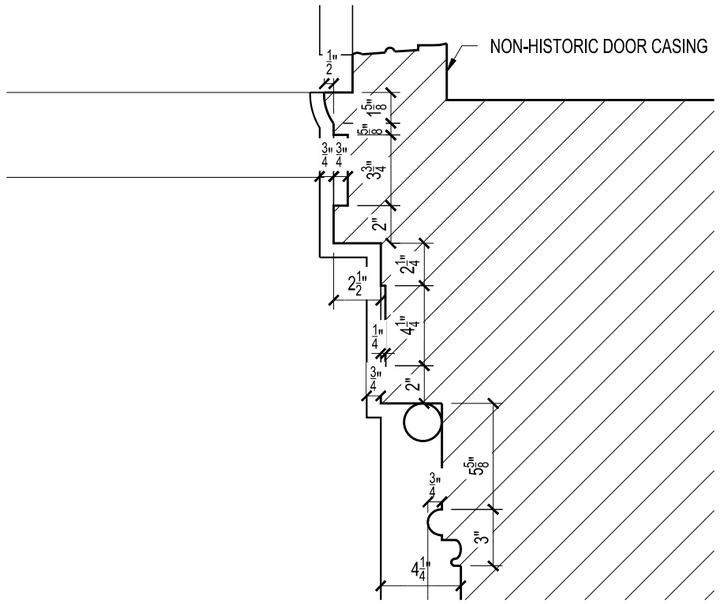

PLAN DETAIL AT EXST'G DOOR JAMB. SCALE: 1-1/2" = 1'-0"

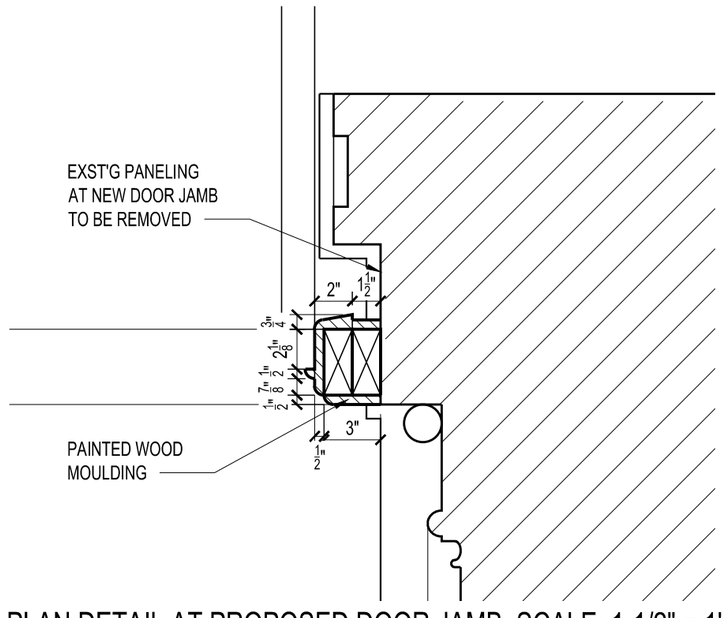

PLAN DETAIL AT PROPOSED DOOR JAMB. SCALE: 1-1/2" = 1'-0"

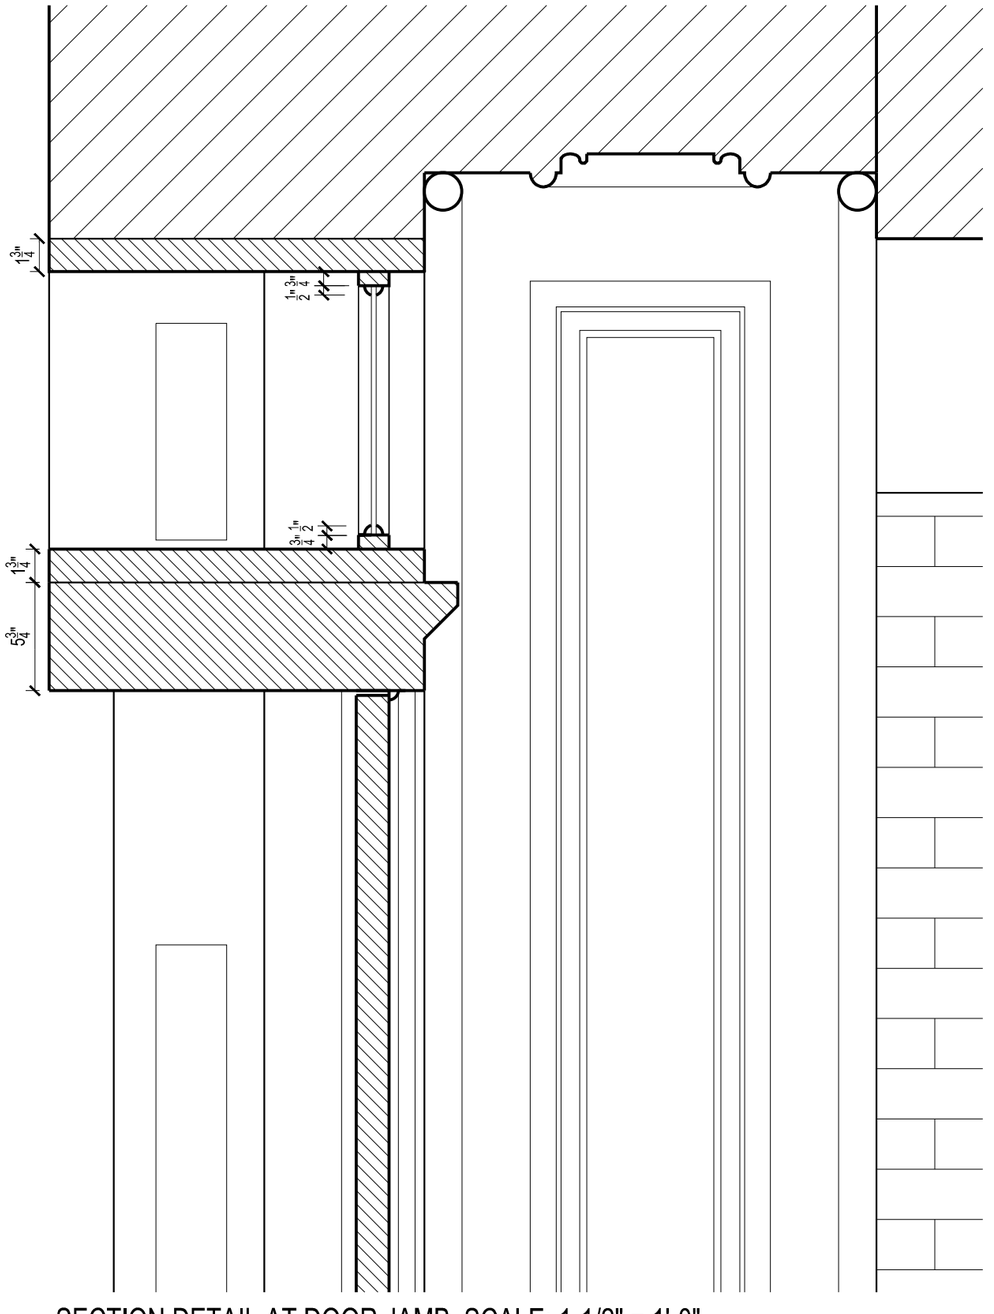

SECTION DETAIL AT DOOR JAMB. SCALE: 1-1/2" = 1'-0"

LAB ARCHITECTURE, PLLC
270 WEST 25TH ST, UNIT A
NEW YORK, NY 10001
O: 917.475.1545 M: 646.470.4611

OWNER

RACHEL BACHNER & DAVID GODBOUT
168 BERGEN STREET
BROOKLYN, NY 11217

PROJECT

168 BERGEN STREET
TOWNHOUSE ALTERATION
BROOKLYN, NY 11217
ALTERATION TYPE 1

PROPERTY INFO

BLOCK: 386 LOT:23

SHEET TITLE

DETAILS

DATE: 05/27/2015
PAGE: 7 of 13

A-7

173 BERGEN STREET

LAB ARCHITECTURE, PLLC
270 WEST 25TH ST, UNIT A
NEW YORK, NY 10001
O: 917.475.1545 M: 646.470.4611

OWNER

RACHEL BACHNER & DAVID GODBOUT
168 BERGEN STREET
BROOKLYN, NY 11217

PROJECT

168 BERGEN STREET
TOWNHOUSE ALTERATION
BROOKLYN, NY 11217
ALTERATION TYPE 1

PROPERTY INFO

BLOCK: 386 LOT:23

SHEET TITLE

CONTEXTUAL PHOTOS

DATE: 5/1/2015
PAGE: 10 of 13

A-10

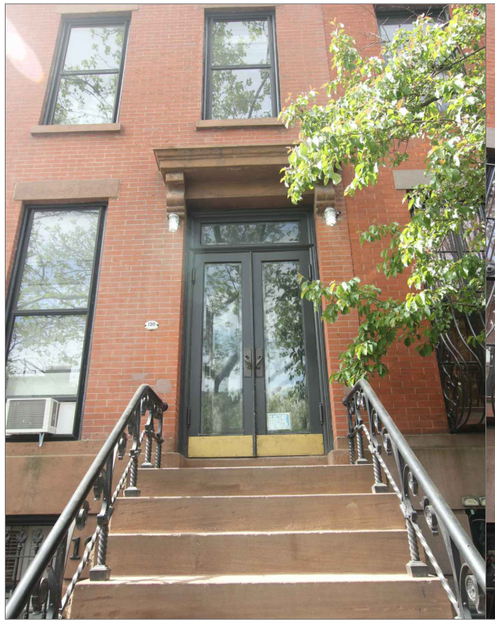

190 BERGEN STREET

188 BERGEN STREET

186.5 BERGEN STREET

186 BERGEN STREET

184.5 BERGEN STREET

184 BERGEN STREET

182 BERGEN STREET

180 BERGEN STREET

178 BERGEN STREET

176 BERGEN STREET

LAB ARCHITECTURE, PLLC
270 WEST 25TH ST, UNIT A
NEW YORK, NY 10001
O: 917.475.1545 M: 646.470.4611

OWNER

RACHEL BACHNER & DAVID GODBOUT
168 BERGEN STREET
BROOKLYN, NY 11217

PROJECT

168 BERGEN STREET
TOWNHOUSE ALTERATION
BROOKLYN, NY 11217
ALTERATION TYPE 1

PROPERTY INFO

BLOCK: 386 LOT:23

SHEET TITLE

CONTEXTUAL PHOTOS

DATE: 5/13/2015
PAGE: 11 of 13

A-11

174 BERGEN STREET

170 BERGEN STREET

168 BERGEN STREET

166 BERGEN STREET

164 BERGEN STREET

ONLY EXAMPLES OF DEEP SET DOORS ON THE BLOCK

162 BERGEN STREET

160 BERGEN STREET

158 BERGEN STREET

156 BERGEN STREET

154 BERGEN STREET

LAB ARCHITECTURE, PLLC
270 WEST 25TH ST, UNIT A
NEW YORK, NY 10001
O: 917.475.1545 M: 646.470.4611

OWNER

RACHEL BACHNER & DAVID GODBOUT
168 BERGEN STREET
BROOKLYN, NY 11217

PROJECT

168 BERGEN STREET
TOWNHOUSE ALTERATION
BROOKLYN, NY 11217
ALTERATION TYPE 1

PROPERTY INFO

BLOCK: 386 LOT:23

SHEET TITLE

CONTEXTUAL PHOTOS

DATE: 5/13/2015
PAGE: 12 of 13

A-12

152 BERGEN STREET

148 BERGEN STREET

146 BERGEN STREET

144 BERGEN STREET

140 BERGEN STREET

LAB ARCHITECTURE, PLLC
270 WEST 25TH ST, UNIT A
NEW YORK, NY 10001
O: 917.475.1545 M: 646.470.4611

OWNER

RACHEL BACHNER & DAVID GODBOUT
168 BERGEN STREET
BROOKLYN, NY 11217

PROJECT

168 BERGEN STREET
TOWNHOUSE ALTERATION
BROOKLYN, NY 11217
ALTERATION TYPE 1

PROPERTY INFO

BLOCK: 386 LOT:23

SHEET TITLE

CONTEXTUAL PHOTOS

DATE: 5/13/2015
PAGE: 13 of 13

A-13