© YUNSTUDIO ARCHITECTURE 2014
ALL RIGHTS RESERVED. THE ABOVE DRAWINGS, DESIGNS, AND IDEAS EMBODIED THEREIN ARE THE PROPERTY OF YUNSTUDIO ARCHITECTURE AND SHALL NOT BE COPIED, REPRODUCED, DISCLOSED TO OTHERS, OR USED IN CONNECTION WITH ANY WORK OTHER THAN THE SPECIFIED PROJECT FOR WHICH THEY HAVE BEEN PRODUCED, IN WHOLE OR IN PART WITHOUT THE PRIOR WRITTEN AUTHORIZATION OF YUNSTUDIO ARCHITECTURE.

#	DATE	DESCRIPTION	CHK
1	03.04.2015	LPC	SY

.
-
-
-
TEL: -
FAX: -
CONTACT: -

.
-
-
-
TEL: -
FAX: -
CONTACT: -

KEY PLAN

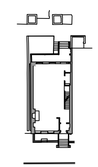

SEAL & SIGNATURE

37 HARRISON STREET

NEW YORK, NY 10013

LANDMARKS PRESERVATION COMMISSION SUBMISSION

YUNStudio Architecture
570 PARK PLACE BROOKLYN NY 11238
PHONE:347.645.6483

37 HARRISON ST.
NEW YORK, NY 10013

TITLE PAGE

PROJECT NO. 1408MJ	**LPC-000**
DRAWN BY SY, SA	
SCALE (22x34) NTS	PAGE NO. 0 OF 15

3/4/2015 12:40 PM
\\OFFICES\USERS\ADMIN OFFICE 01\02 PROJECTS\1408 37 HARRISON STREET\30 DRAWINGS\LPC\REVIEW_BOARD\1408MJ_LPC-000 TITLE PAGE.DWG

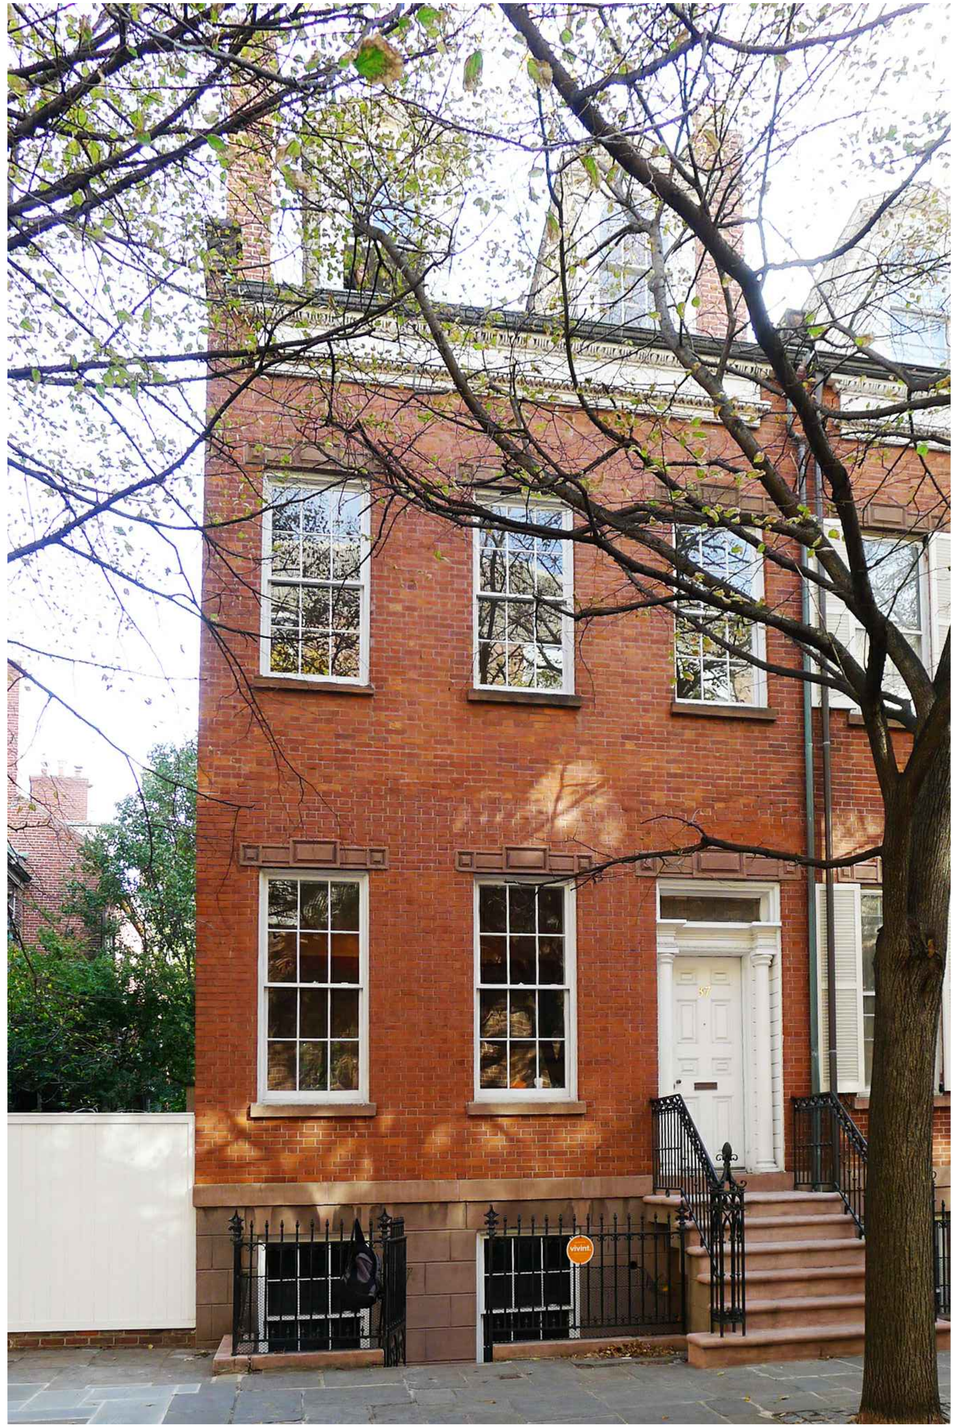

2 37 HARRISON STREET FRONT FACADE
NTS

3 BLOCK OF 37 HARRISON STREET (WEST)
NTS

1 SITE MAP
NTS

PROJECT INFO

37 HARRISON STREET
NEW YORK, NY 10013

BLOCK: 142
LOT: 17
ZONING DISTRICT: C64
ZONING MAP: 12A
COMMUNITY BOARD: 101

FLOOR AREA (GROSS): 2334 SF
CELLAR AREA (GROSS): 759 SF
TERRACE AREA: 106 SF
LANDMARK
NO CHANGE OF USE, OR OCCUPANCY

© YUNSTUDIO ARCHITECTURE 2014
ALL RIGHTS RESERVED. THE ABOVE DRAWINGS, DESIGNS, AND IDEAS EMBODIED THEREIN ARE THE PROPERTY OF YUNSTUDIO ARCHITECTURE AND SHALL NOT BE COPIED, REPRODUCED, DISCLOSED TO OTHERS, OR USED IN CONNECTION WITH ANY WORK OTHER THAN THE SPECIFIED PROJECT FOR WHICH THEY HAVE BEEN PRODUCED, IN WHOLE OR IN PART WITHOUT THE PRIOR WRITTEN AUTHORIZATION OF YUNSTUDIO ARCHITECTURE.

#	DATE	DESCRIPTION	CHK
1	03.04.2015	LPC	SY

-
-
-
TEL: -
FAX: -
CONTACT: -

-
-
-
TEL: -
FAX: -
CONTACT: -

KEY PLAN

SEAL & SIGNATURE

YUNStudio Architecture
570 PARK PLACE BROOKLYN NY 11238
PHONE:347.645.8453

37 HARRISON ST.
NEW YORK, NY 10013

GENERAL NOTES
DRAWINGS LIST

PROJECT NO.	1408MJ
DRAWN BY	SY, SA
SCALE (22x34)	NTS

LPC-001

PAGE NO. 1 OF 15

2/6/2015 2:06 AM
\\OFFICE01\USERS\ADMIN.OFFICE 01\02 PROJECTS\1408 37 HARRISON STREET\30 DRAWINGS\LPC\REVIEW_BOARD\1408MJ_LPC-001 COVER SHEET.DWG

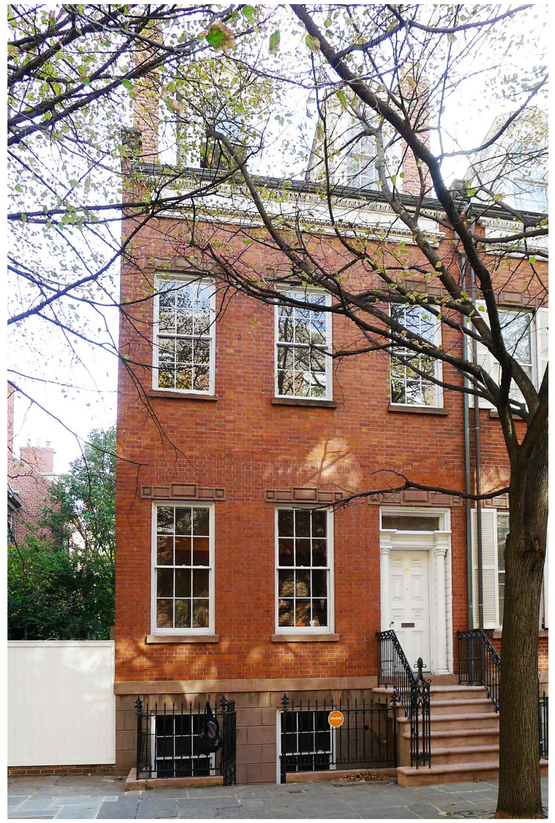

6 37 HARRISON STREET
FRONT FACADE WEST ELEVATION
NTS

5 37, 39, 41 HARRISON STREET
NTS

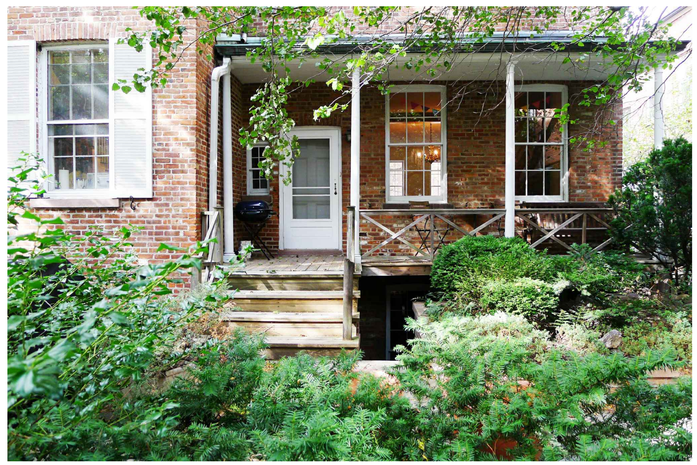

4 37 HARRISON STREET
BACK PORCH
NTS

3 37 HARRISON STREET
BACK FACADE EAST ELEVATION
NTS

2 37 HARRISON STREET
BACK FACADE EAST ELEVATION
NTS

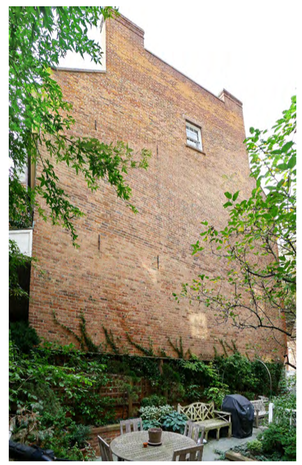

1 37 HARRISON STREET
SIDE FACADE NORTH ELEVATION
NTS

© YUNSTUDIO ARCHITECTURE 2014
ALL RIGHTS RESERVED. THE ABOVE DRAWINGS, DESIGNS, AND IDEAS EMBODIED THEREIN ARE THE PROPERTY OF YUNSTUDIO ARCHITECTURE AND SHALL NOT BE COPIED, REPRODUCED, DISCLOSED TO OTHERS, OR USED IN CONNECTION WITH ANY WORK OTHER THAN THE SPECIFIED PROJECT FOR WHICH THEY HAVE BEEN PRODUCED, IN WHOLE OR IN PART WITHOUT THE PRIOR WRITTEN AUTHORIZATION OF YUNSTUDIO ARCHITECTURE.

#	DATE	DESCRIPTION	CHK
1	03.04.2015	LPC	SY

.
.
.
TEL: -
FAX: -
CONTACT: -

.
.
.
TEL: -
FAX: -
CONTACT: -

KEY PLAN

SEAL & SIGNATURE

YUNStudio Architecture
570 PARK PLACE BROOKLYN NY 11238
PHONE:347.645.8453

37 HARRISON ST.
NEW YORK, NY 10013

EXISTING CONDITIONS

PROJECT NO. 1408MJ	LPC-002
DRAWN BY SY, SA	
SCALE (22x34) NTS	PAGE NO. 2 OF 15

2/5/2015 2:06 AM

\\OFFICE01\USERS\ADMIN OFFICE 01\02 PROJECTS\1408 37 HARRISON STREET\10 DRAWINGS\LPC REVIEW_BOARD\1408MJ_LPC-002 EXISTING CONDITIONS.DWG

6 HARRISON STREET WEST ELEVATION
NTS

5 HARRISON STREET NORTH ELEVATION
NTS

4 SHARED REAR YARD – LOOKING EAST
NTS

3 SHARED REAR YARD – LOOKING SOUTH
NTS

2 SHARED REAR YARD – LOOKING WEST
NTS

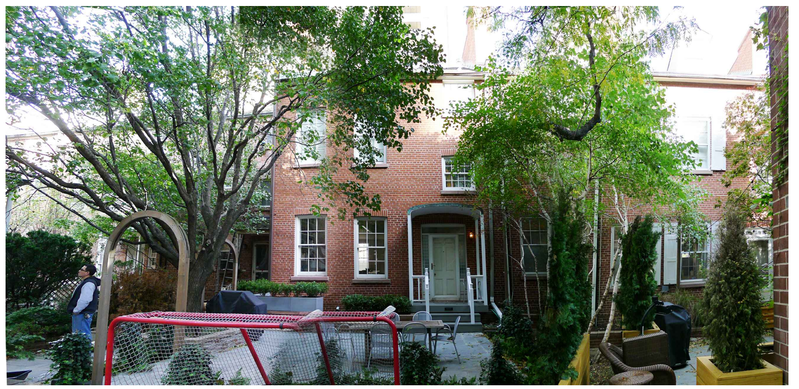

1 SHARED REAR YARD – LOOKING NORTH
NTS

© YUNSTUDIO ARCHITECTURE 2014
ALL RIGHTS RESERVED. THE ABOVE DRAWINGS, DESIGNS, AND IDEAS EMBODIED THEREIN ARE THE PROPERTY OF YUNSTUDIO ARCHITECTURE AND SHALL NOT BE COPIED, REPRODUCED, DISCLOSED TO OTHERS, OR USED IN CONNECTION WITH ANY WORK OTHER THAN THE SPECIFIED PROJECT FOR WHICH THEY HAVE BEEN PRODUCED, IN WHOLE OR IN PART WITHOUT THE PRIOR WRITTEN AUTHORIZATION OF YUNSTUDIO ARCHITECTURE.

#	DATE	DESCRIPTION	CHK
1	03.04.2015	LPC	SY

-
-
-
TEL: -
FAX: -
CONTACT: -

-
-
TEL: -
FAX: -
CONTACT: -

KEY PLAN

SEAL & SIGNATURE

YUNStudio Architecture
570 PARK PLACE BROOKLYN NY 11238
PHONE:347.645.8453

37 HARRISON ST.
NEW YORK, NY 10013

EXISTING CONTEXT

PROJECT NO.	1408MJ
DRAWN BY	SY, SA
SCALE (22x34)	NTS

LPC-003

2/5/2015 2:06 AM
\\OFFICE01\USERS\ADMIN.OFFICE 01\02 PROJECTS\1408 37 HARRISON ST\REET\30 DRAWINGS\LPC\REVIEW_BOARD\1408MJ_LPC-003 EXISTING CONTEXT.DWG

6 1972 WASHINGTON STREET
NTS

5 1972 WASHINGTON STREET
NTS

4 1950S WASHINGTON STREET
NTS

3 1940 WASHINGTON STREET
NTS

2 WILLIAM B. NICHOLS HOUSE 331 WASHINGTON STREET
NTS

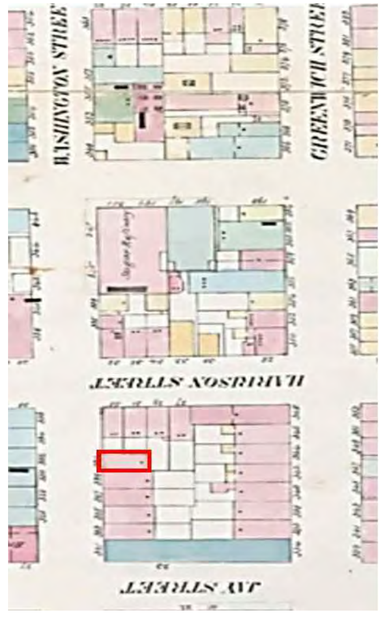

1 1857 PERRIS MAP
NTS

© YUNSTUDIO ARCHITECTURE 2014
ALL RIGHTS RESERVED, THE ABOVE DRAWINGS, DESIGNS, AND IDEAS EMBODIED THEREIN ARE THE PROPERTY OF YUNSTUDIO ARCHITECTURE AND SHALL NOT BE COPIED, REPRODUCED, DISCLOSED TO OTHERS, OR USED IN CONNECTION WITH ANY WORK OTHER THAN THE SPECIFIED PROJECT FOR WHICH THEY HAVE BEEN PRODUCED, IN WHOLE OR IN PART WITHOUT THE PRIOR WRITTEN AUTHORIZATION OF YUNSTUDIO ARCHITECTURE.

#	DATE	DESCRIPTION	CHK
1	03.04.2015	LPC	SY

-
-
-
TEL: -
FAX: -
CONTACT: -

-
-
-
TEL: -
FAX: -
CONTACT: -

KEY PLAN

SEAL & SIGNATURE

YUNStudio Architecture
570 PARK PLACE BROOKLYN NY 11238
PHONE:347.645.8453

37 HARRISON ST.
NEW YORK, NY 10013

HISTORIC MAPS AND PHOTOS

PROJECT NO. 1408MJ
DRAWN BY SY, SA
SCALE (22x34) NTS

LPC-004

9 1972 GREENWICH & HARRISON STREET VIEW
NTS

8 1972 GREENWICH & HARRISON STREET VIEW (CLOSE-UP)
NTS

7 1972 HARRISON STREET VIEW (NORTHWEST CORNER)
NTS

6 1972 37 HARRISON STREET VIEW (WEST)
NTS

5 HARRISON STREET VIEW (WEST)
NTS

4 1972 AERIAL VIEW OF REAR YARD FACING WEST
NTS

3 1972 HARRISON STREET BACKYARD FACING NORTH
NTS

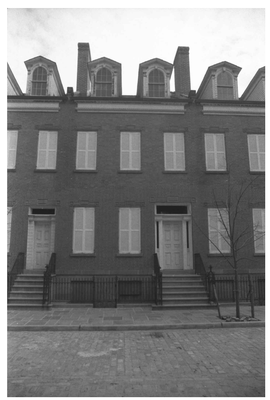

2 37 HARRISON STREET
BACK FACADE AT TIME OF DESIGNATION REPORT
NTS

1 37 HARRISON STREET
FRONT FACADE AT TIME OF DESIGNATION REPORT
NTS

© YUNSTUDIO ARCHITECTURE 2014
ALL RIGHTS RESERVED, THE ABOVE DRAWINGS, DESIGNS, AND IDEAS EMBODIED THEREIN ARE THE PROPERTY OF YUNSTUDIO ARCHITECTURE AND SHALL NOT BE COPIED, REPRODUCED, DISCLOSED TO OTHERS, OR USED IN CONNECTION WITH ANY WORK OTHER THAN THE SPECIFIED PROJECT FOR WHICH THEY HAVE BEEN PRODUCED, IN WHOLE OR IN PART WITHOUT THE PRIOR WRITTEN AUTHORIZATION OF YUNSTUDIO ARCHITECTURE.

#	DATE	DESCRIPTION	CHK
1	03.04.2015	LPC	SY

-
-
-
-
TEL: -
FAX: -
CONTACT: -

-
-
-
-
TEL: -
FAX: -
CONTACT: -

KEY PLAN

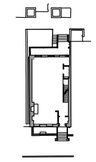

SEAL & SIGNATURE

YUNStudio Architecture
570 PARK PLACE BROOKLYN NY 11238
PHONE:347.645.8453

37 HARRISON ST.
NEW YORK, NY 10013

HISTORIC DRAWINGS AND PHOTOS

PROJECT NO. 1408MJ
DRAWN BY SY, SA
SCALE (22x34) NTS

LPC-005

10 37 HARRISON STREET
EXISTING DORMER CONDITION
NTS

9 37 HARRISON STREET
EXISTING DORMER CONDITION
NTS

8 CONTEXT EXAMPLES–
41 HARRISON
NTS

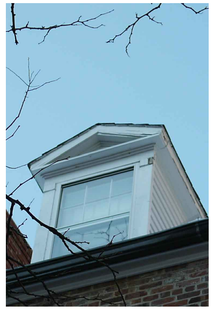

7 CONTEXT EXAMPLES–
39 HARRISON
NTS

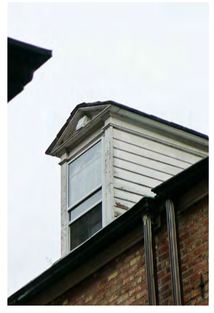

6 CONTEXT EXAMPLES–
33 HARRISON
NTS

5 CONTEXT EXAMPLES–
31 HARRISON
NTS

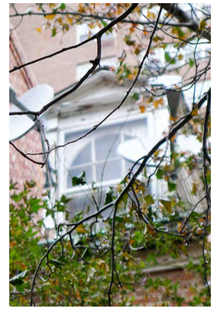

4 CONTEXT EXAMPLES–
29 HARRISON
NTS

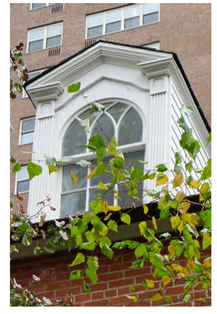

3 CONTEXT EXAMPLES–
27A HARRISON
NTS

2 CONTEXT EXAMPLES–
27 HARRISON ST
NTS

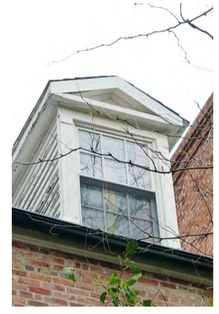

1 CONTEXT EXAMPLES–
25 HARRISON ST
NTS

© YUNSTUDIO ARCHITECTURE 2014
ALL RIGHTS RESERVED. THE ABOVE DRAWINGS, DESIGNS, AND IDEAS EMBODIED THEREIN ARE THE PROPERTY OF YUNSTUDIO ARCHITECTURE AND SHALL NOT BE COPIED, REPRODUCED, DISCLOSED TO OTHERS, OR USED IN CONNECTION WITH ANY WORK OTHER THAN THE SPECIFIED PROJECT FOR WHICH THEY HAVE BEEN PRODUCED, IN WHOLE OR IN PART WITHOUT THE PRIOR WRITTEN AUTHORIZATION OF YUNSTUDIO ARCHITECTURE.

#	DATE	DESCRIPTION	CHK
1	03.04.2015	LPC	SY

-
-
-
-
TEL: -
FAX: -
CONTACT: -

-
-
-
-
TEL: -
FAX: -
CONTACT: -

KEY PLAN

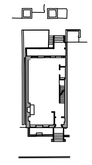

SEAL & SIGNATURE

YUNStudio Architecture
570 PARK PLACE BROOKLYN NY 11238
PHONE:347.645.8453

37 HARRISON ST.
NEW YORK, NY 10013

EXISTING BACK DORMER CONDITIONS & CONTEXT

PROJECT NO. 1408MJ	
DRAWN BY SY, SA	**LPC-006**
SCALE (22x34) 1/2"=1'-0"	PAGE NO. 6 OF 15

2/5/2015 2:06 AM
\\OFFICE01\USERS\ADMIN OFFICE 01\02 PROJECTS\1408.37 HARRISON STREET\100 DRAWINGS\LPC\REVIEW_BOARD\1408MJ_LPC-006 DORMER EXISTING CONTEXT.DWG

10 653 WASHINGTON ST.
DORMER PRECEDENT
NTS

9 108 GREENWICH AVE.
DORMER PRECEDENT
NTS

8 9 VANDAM ST.
DORMER PRECEDENT
NTS

7 20 CHARLTON ST.
DORMER PRECEDENT
NTS

6 22 CHARLTON ST.
DORMER PRECEDENT
NTS

5 24 CHARLTON ST.
DORMER PRECEDENT
NTS

4 42-46 CARMINE ST.
DORMER PRECEDENT
NTS

3 15-17 KING ST. REAR DORMER
DORMER PRECEDENT
NTS

2 262-266 BLEEKER ST.
DORMER PRECEDENT
NTS

1 127-131 MACDOUGAL ST.
DORMER PRECEDENT
NTS

© YUNSTUDIO ARCHITECTURE 2014
ALL RIGHTS RESERVED. THE ABOVE DRAWINGS, DESIGNS, AND IDEAS EMBODIED THEREIN ARE THE PROPERTY OF YUNSTUDIO ARCHITECTURE AND SHALL NOT BE COPIED, REPRODUCED, DISCLOSED TO OTHERS, OR USED IN CONNECTION WITH ANY WORK OTHER THAN THE SPECIFIED PROJECT FOR WHICH THEY HAVE BEEN PRODUCED, IN WHOLE OR IN PART WITHOUT THE PRIOR WRITTEN AUTHORIZATION OF YUNSTUDIO ARCHITECTURE.

#	DATE	DESCRIPTION	CHK
1	03.04.2015	LPC	SY

-
-
-
TEL: -
FAX: -
CONTACT: -

-
-
-
TEL: -
FAX: -
CONTACT: -

KEY PLAN

SEAL & SIGNATURE

YUNStudio Architecture
570 PARK PLACE BROOKLYN NY 11238
PHONE:347.645.8453

37 HARRISON ST.
NEW YORK, NY 10013

HISTORIC DORMER ADDITION PRECEDENTS

PROJECT NO.	1408MJ
DRAWN BY	SY, SA
SCALE (22x34)	1/2"=1'-0"

LPC-007

2/5/2015 2:06 AM
\\OFFICE01\USERS\ADMIN OFFICE 01\02 PROJECTS\1408 37 HARRISON STREET\02 DRAWINGS\LPC REVIEW_BOARD\1408MJ_LPC-007 DORMER PRECEDENTS.DWG

© YUNSTUDIO ARCHITECTURE 2014
ALL RIGHTS RESERVED. THE ABOVE DRAWINGS, DESIGNS, AND IDEAS EMBODIED THEREIN ARE THE PROPERTY OF YUNSTUDIO ARCHITECTURE AND SHALL NOT BE COPIED, REPRODUCED, DISCLOSED TO OTHERS, OR USED IN CONNECTION WITH ANY WORK OTHER THAN THE SPECIFIED PROJECT FOR WHICH THEY HAVE BEEN PRODUCED, IN WHOLE OR IN PART WITHOUT THE PRIOR WRITTEN AUTHORIZATION OF YUNSTUDIO ARCHITECTURE.

#	DATE	DESCRIPTION	CHK
1	03.04.2015	LPC	SY

LEGEND

- EX'G CONSTRUCTION, ITEM OR FINISH TO BE REMOVED
- EX'G CONSTRUCTION TO REMAIN
- NEW CONSTRUCTION

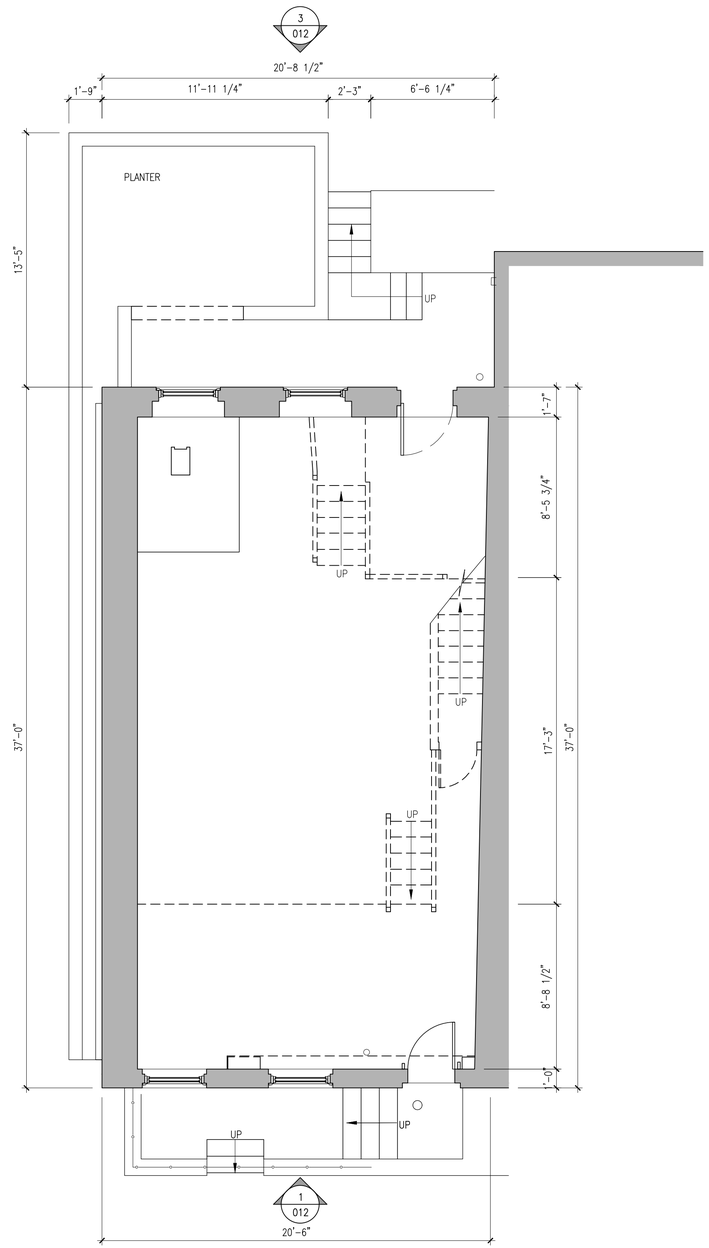

2 EXISTING CELLAR PLAN
1/4"=1'-0"

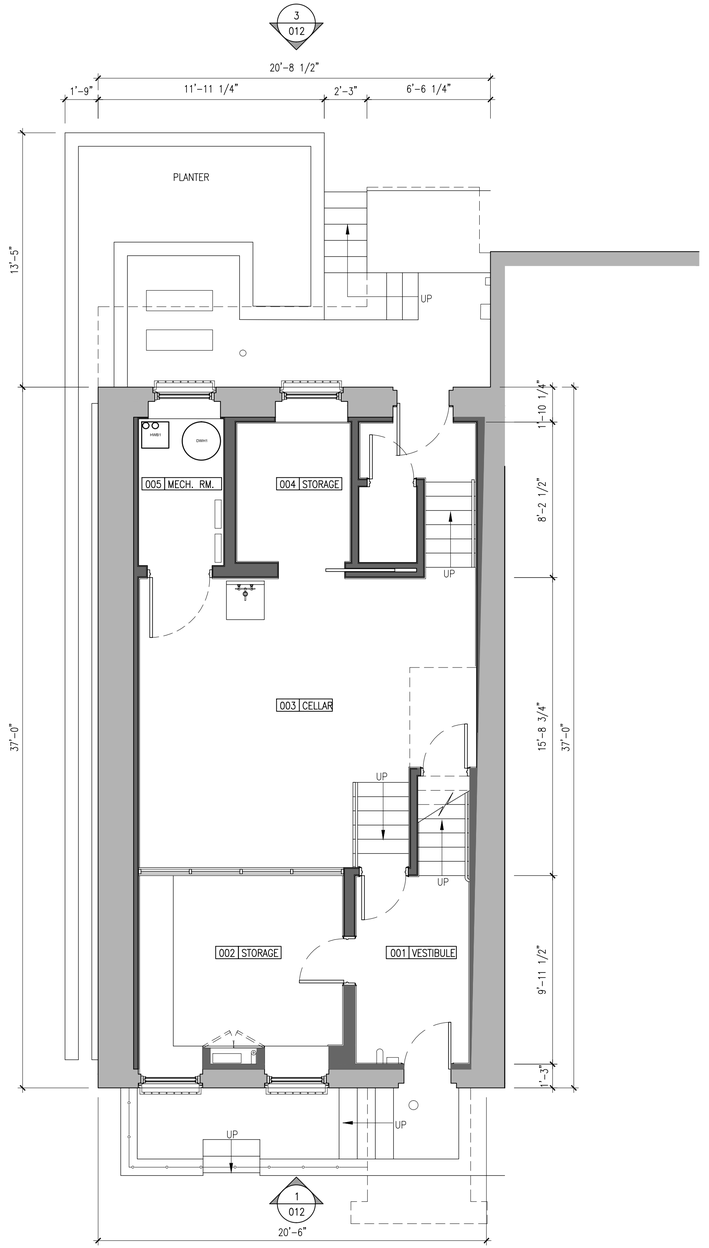

1 PROPOSED CELLAR PLAN
1/4"=1'-0"

-
-
-
TEL: -
FAX: -
CONTACT: -

-
-
-
TEL: -
FAX: -
CONTACT: -

KEY PLAN

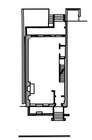

SEAL & SIGNATURE

YUNStudio Architecture
570 PARK PLACE BROOKLYN NY 11238
PHONE:347.645.8453

37 HARRISON ST.
NEW YORK, NY 10013

EXISTING & PROPOSED CELLAR PLANS

PROJECT NO.	
1408MJ	
DRAWN BY	
SY, SA	**LPC-008**
SCALE (22x34)	
1/4"=1'-0"	PAGE NO. 8 OF 15

2/5/2015 2:06 AM
\\OFFICE01\USERS\ADMIN.OFFICE 01\02 PROJECTS\1408 37 HARRISON STREET\00 DRAWINGS\LPC\REVIEW_BOARD\1408MJ_LPC-008 BASEMENT PLAN.DWG

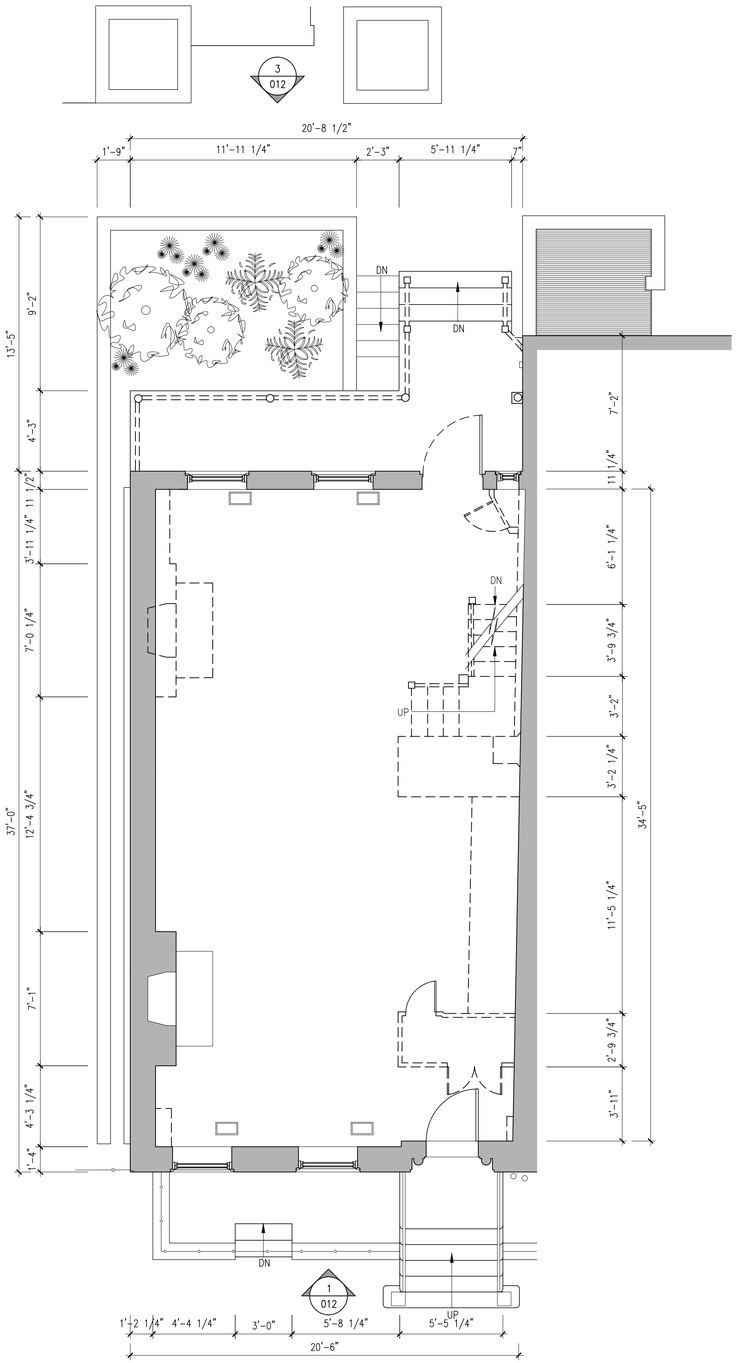

2 EXISTING FIRST FLOOR PLAN
1/4"=1'-0"

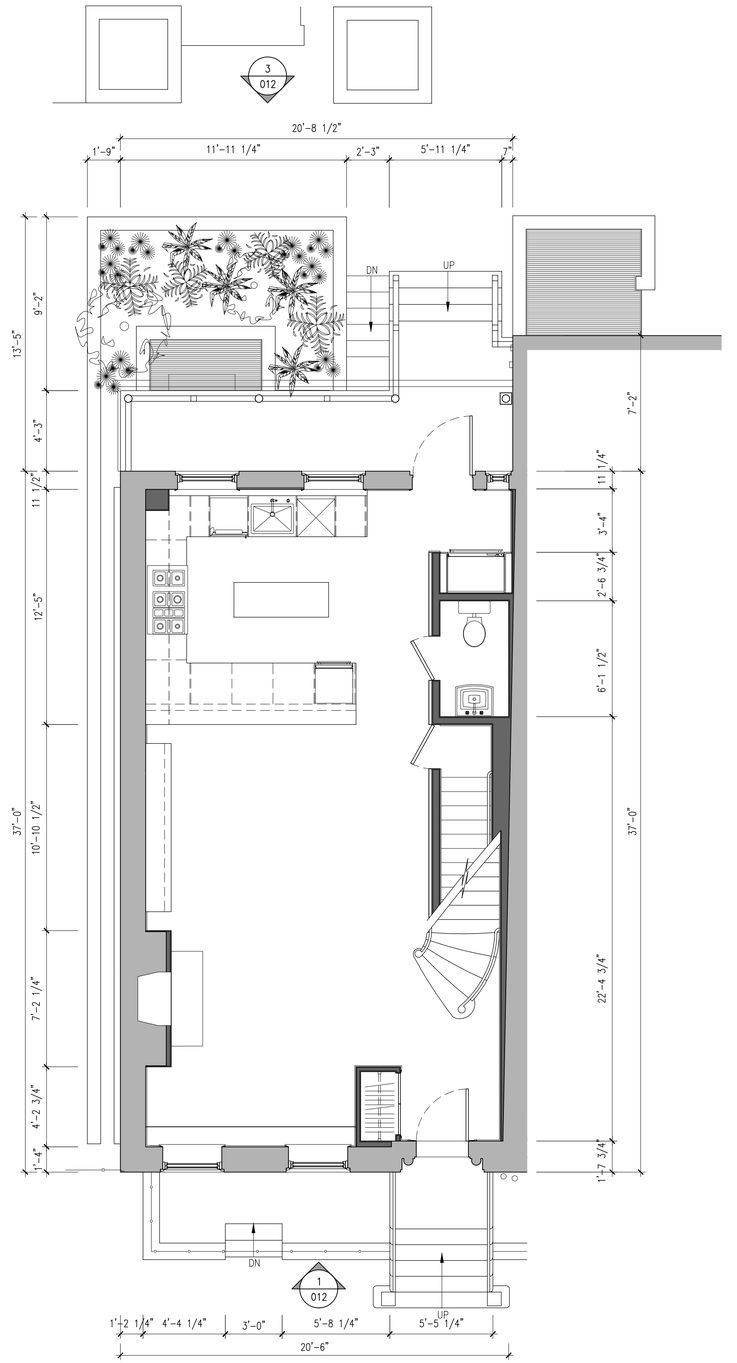

1 PROPOSED FIRST FLOOR PLAN
1/4"=1'-0"

LEGEND

- EX'G CONSTRUCTION, ITEM OR FINISH TO BE REMOVED
- EX'G CONSTRUCTION TO REMAIN
- NEW CONSTRUCTION

© YUNSTUDIO ARCHITECTURE 2014
ALL RIGHTS RESERVED, THE ABOVE DRAWINGS, DESIGNS, AND IDEAS EMBODIED THEREIN ARE THE PROPERTY OF YUNSTUDIO ARCHITECTURE AND SHALL NOT BE COPIED, REPRODUCED, DISCLOSED TO OTHERS, OR USED IN CONNECTION WITH ANY WORK OTHER THAN THE SPECIFIED PROJECT FOR WHICH THEY HAVE BEEN PRODUCED, IN WHOLE OR IN PART, WITHOUT THE PRIOR WRITTEN AUTHORIZATION OF YUNSTUDIO ARCHITECTURE.

#	DATE	DESCRIPTION	CHK
1	03.04.2015	LPC	SY

-
-
-
TEL: -
FAX: -
CONTACT: -

-
-
-
TEL: -
FAX: -
CONTACT: -

KEY PLAN

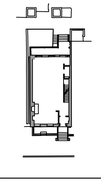

SEAL & SIGNATURE

YUNStudio Architecture
570 PARK PLACE BROOKLYN NY 11238
PHONE:347.645.8453

37 HARRISON ST.
NEW YORK, NY 10013

EXISTING & PROPOSED FIRST FLOOR PLANS

PROJECT NO.	1408MJ
DRAWN BY	SY, SA
SCALE (22x34)	1/4"=1'-0"

LPC-009

PAGE NO. 9 OF 15

2/6/2015 2:06 AM

\\OFFICE01\USERS\ADMIN OFFICE 01\02 PROJECTS\1408 37 HARRISON STREET\00 DRAWINGS\LPC\REVIEW_SD\ARD\1408MJ_LPC-009 FIRST FLOOR PLANS.DWG

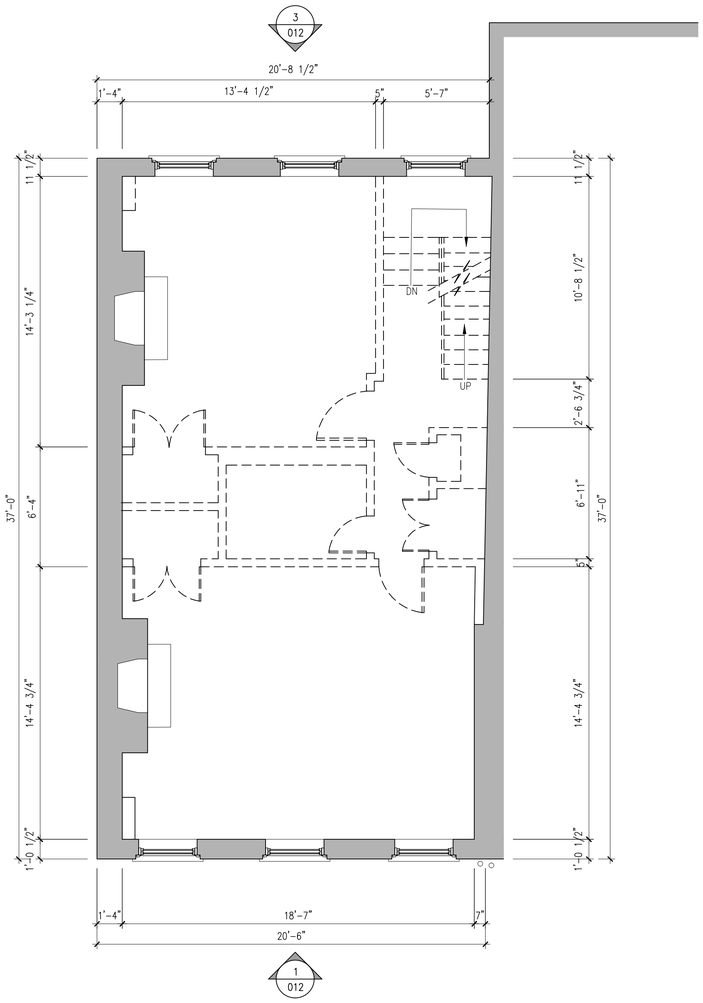

2 EXISTING SECOND FLOOR PLAN
1/4"=1'-0"

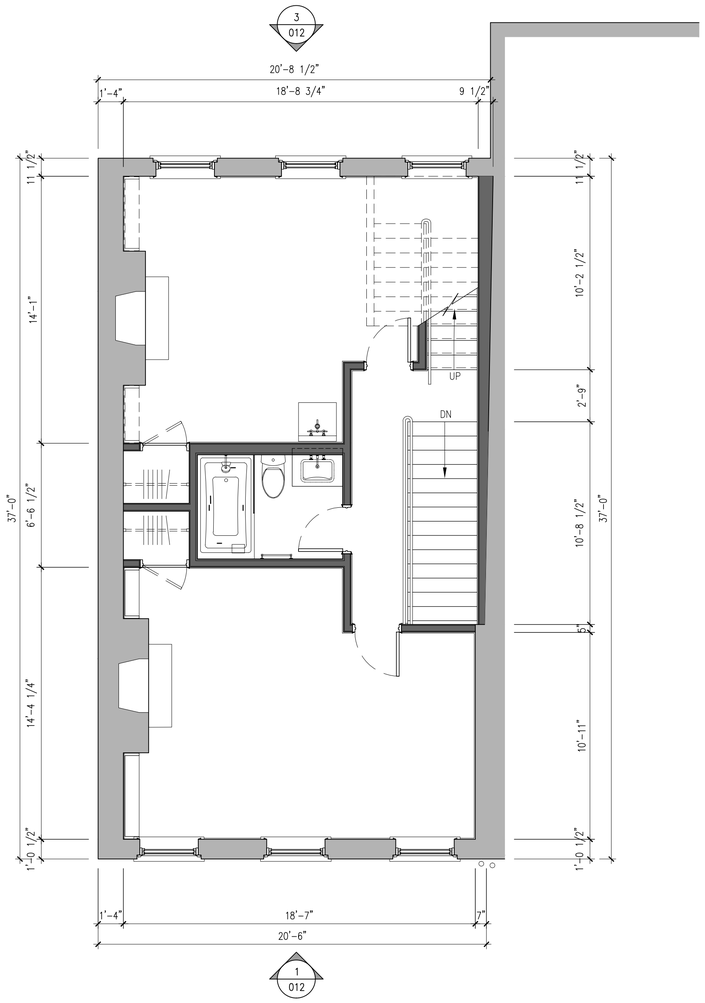

1 PROPOSED SECOND FLOOR PLAN
1/4"=1'-0"

LEGEND

- EX'G CONSTRUCTION, ITEM OR FINISH TO BE REMOVED
- EX'G CONSTRUCTION TO REMAIN
- NEW CONSTRUCTION

© YUNSTUDIO ARCHITECTURE 2014
ALL RIGHTS RESERVED, THE ABOVE DRAWINGS, DESIGNS, AND IDEAS EMBODIED THEREIN ARE THE PROPERTY OF YUNSTUDIO ARCHITECTURE AND SHALL NOT BE COPIED, REPRODUCED, DISCLOSED TO OTHERS, OR USED IN CONNECTION WITH ANY WORK OTHER THAN THE SPECIFIED PROJECT FOR WHICH THEY HAVE BEEN PRODUCED, IN WHOLE OR IN PART WITHOUT THE PRIOR WRITTEN AUTHORIZATION OF YUNSTUDIO ARCHITECTURE.

#	DATE	DESCRIPTION	CHK
1	03.04.2015	LPC	SY

-
-
-
TEL: -
FAX: -
CONTACT: -

-
-
-
TEL: -
FAX: -
CONTACT: -

KEY PLAN

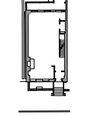

SEAL & SIGNATURE

YUNStudio Architecture
570 PARK PLACE BROOKLYN NY 11238
PHONE:347.645.8453

37 HARRISON ST.
NEW YORK, NY 10013

EXISTING & PROPOSED SECOND FLOOR PLANS

PROJECT NO. 1408MJ
DRAWN BY SY, SA
SCALE (22x34) 1/4"=1'-0"

LPC-010

2/6/2015 2:06 AM
\\OFFICE01\USERS\ADMIN.OFFICE 01\02 PROJECTS\1408 37 HARRISON STREET\00 DRAWINGS\LPC\REVIEW_BOARD\1408MJ_LPC-010 SECOND FLOOR PLANS.DWG

\\OFFICEDIVUSERS\ADMIN OFFICE 01\02 PROJECTS\1408 37 HARRISON, STREET\30 DRAWINGS\LPC\REVIEW_BOARD\1408MJ_LPC-011 THIRD FLOOR PLANS.DWG
2/5/2015 2:06 AM

LEGEND

- EX'G CONSTRUCTION, ITEM OR FINISH TO BE REMOVED
- EX'G CONSTRUCTION TO REMAIN
- NEW CONSTRUCTION

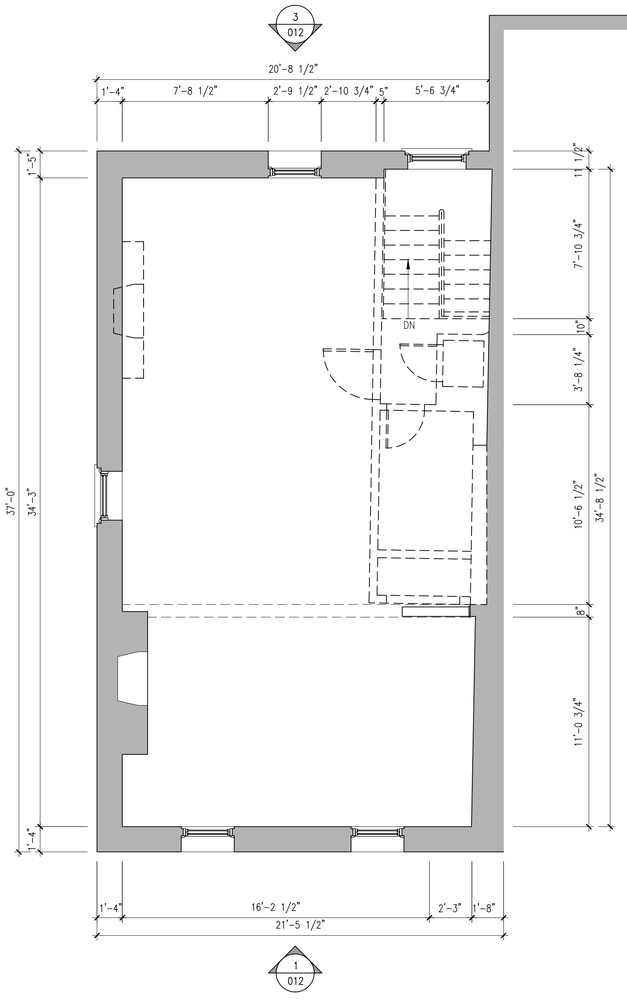

2 EXISTING THIRD FLOOR PLAN
1/4"=1'-0"

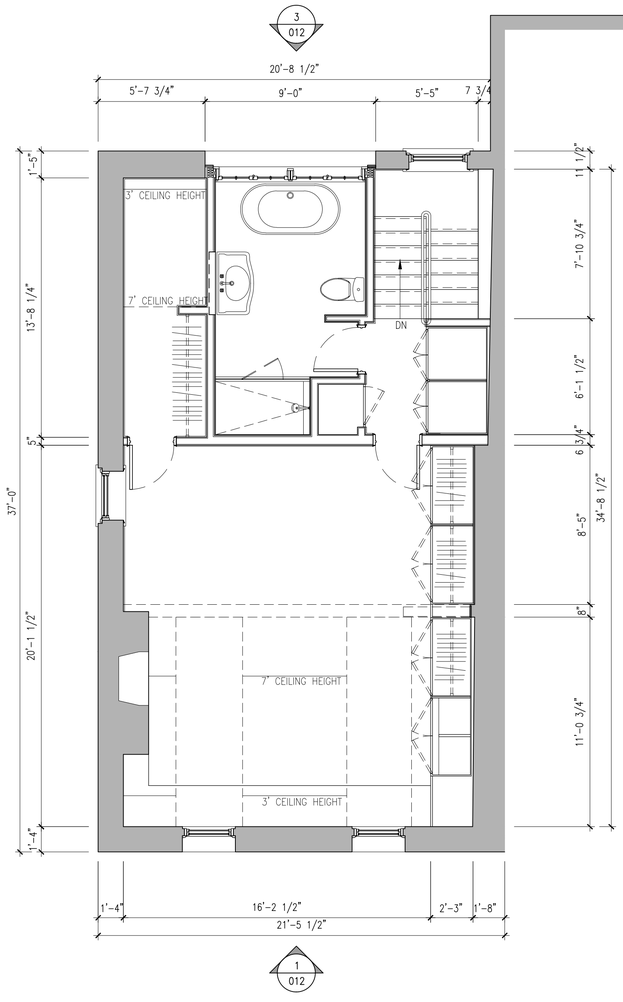

1 PROPOSED THIRD FLOOR PLAN
1/4"=1'-0"

© YUNSTUDIO ARCHITECTURE 2014
ALL RIGHTS RESERVED. THE ABOVE DRAWINGS, DESIGNS, AND IDEAS EMBODIED THEREIN ARE THE PROPERTY OF YUNSTUDIO ARCHITECTURE AND SHALL NOT BE COPIED, REPRODUCED, DISCLOSED TO OTHERS, OR USED IN CONNECTION WITH ANY WORK OTHER THAN THE SPECIFIED PROJECT FOR WHICH THEY HAVE BEEN PRODUCED, IN WHOLE OR IN PART WITHOUT THE PRIOR WRITTEN AUTHORIZATION OF YUNSTUDIO ARCHITECTURE.

#	DATE	DESCRIPTION	CHK
1	03.04.2015	LPC	SY

-
-
-
-
TEL: -
FAX: -
CONTACT: -

-
-
-
-
TEL: -
FAX: -
CONTACT: -

KEY PLAN

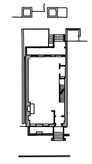

SEAL & SIGNATURE

YUNStudio Architecture
570 PARK PLACE BROOKLYN NY 11238
PHONE:347.645.8453

37 HARRISON ST.
NEW YORK, NY 10013

EXISTING & PROPOSED THIRD FLOOR PLANS

PROJECT NO.
1408MJ

DRAWN BY
SY, SA

SCALE (22x34)
1/4"=1'-0"

LPC-011

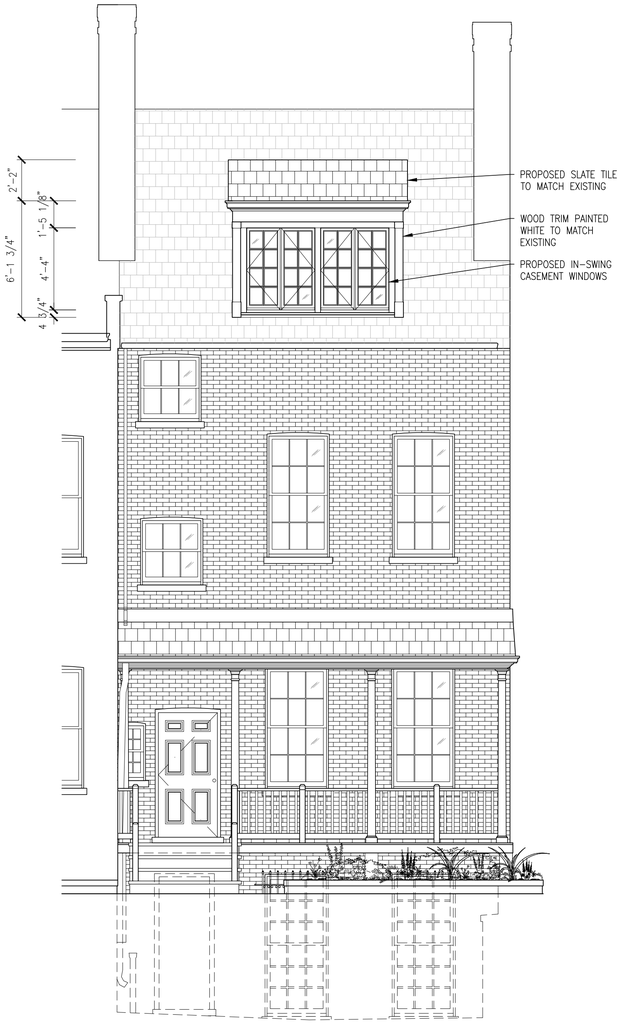

3 PROPOSED BACK ELEVATION W/ DORMER ENLARGEMENT
1/4"=1'-0"

2 EXISTING BACK ELEVATION
1/4"=1'-0"

1 EXISTING FRONT ELEVATION
1/4"=1'-0"

© YUNSTUDIO ARCHITECTURE 2014
ALL RIGHTS RESERVED. THE ABOVE DRAWINGS, DESIGNS, AND IDEAS EMBODIED THEREIN ARE THE PROPERTY OF YUNSTUDIO ARCHITECTURE AND SHALL NOT BE COPIED, REPRODUCED, DISCLOSED TO OTHERS, OR USED IN CONNECTION WITH ANY WORK OTHER THAN THE SPECIFIED PROJECT FOR WHICH THEY HAVE BEEN PRODUCED, IN WHOLE OR IN PART WITHOUT THE PRIOR WRITTEN AUTHORIZATION OF YUNSTUDIO ARCHITECTURE.

#	DATE	DESCRIPTION	CHK
1	03.04.2015	LPC	SY

-
-
-
TEL: -
FAX: -
CONTACT: -

-
-
-
TEL: -
FAX: -
CONTACT: -

KEY PLAN

SEAL & SIGNATURE

YUNStudio Architecture
570 PARK PLACE BROOKLYN NY 11238
PHONE:347.645.8453

37 HARRISON ST.
NEW YORK, NY 10013

EXISTING + PROPOSED FRONT + BACK ELEVATIONS

PROJECT NO.: 1408MJ
DRAWN BY: SY, SA
SCALE (22x34): 1/4"=1'-0"

LPC-012

2/5/2015 2:06 AM
\\OFFICE01\USERS\ADMIN OFFICE 01\02 PROJECTS\1408 37 HARRISON STREET\00 DRAWINGS\LPC\REVIEW_BOARD\1408MJ_LPC-012 FRONT ELEVATIONS.DWG

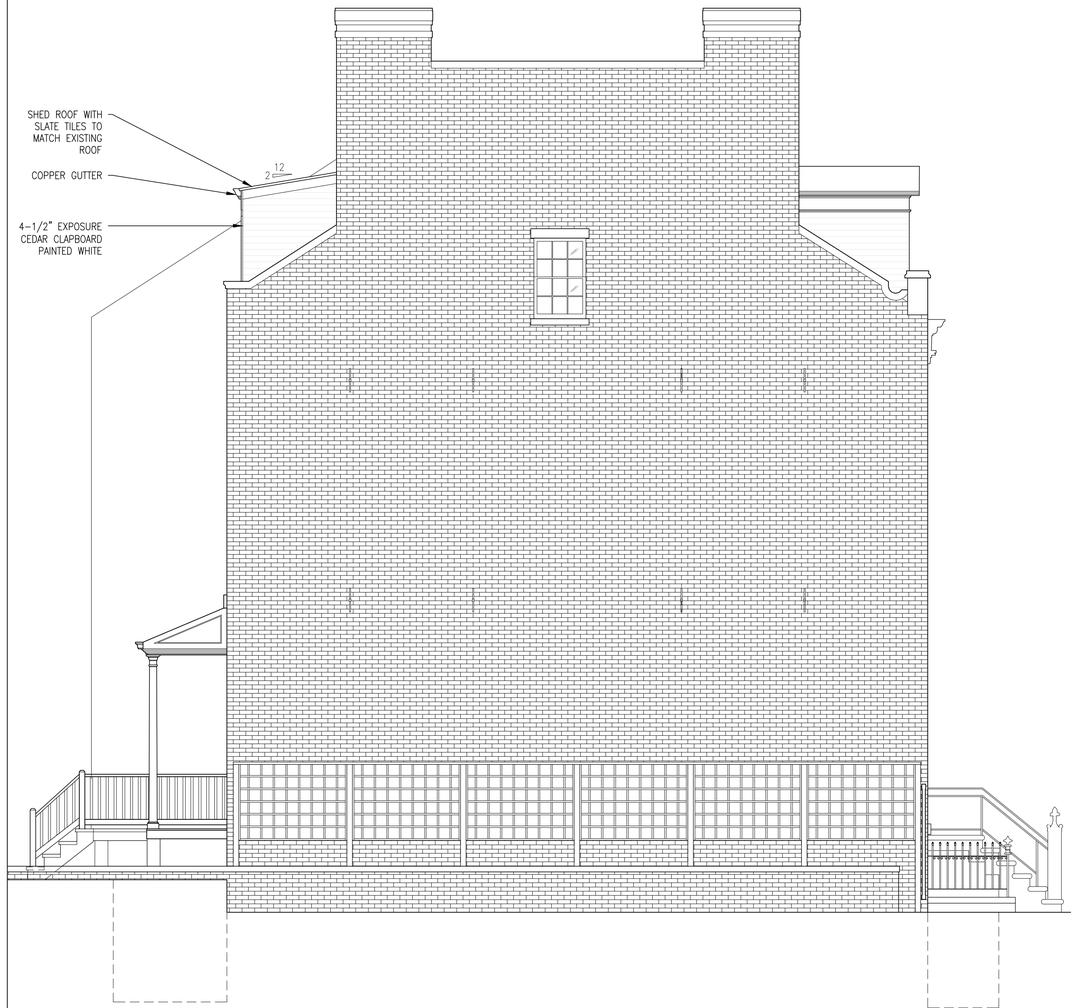

2 PROPSED NORTH ELEVATION
1/4"=1'-0"

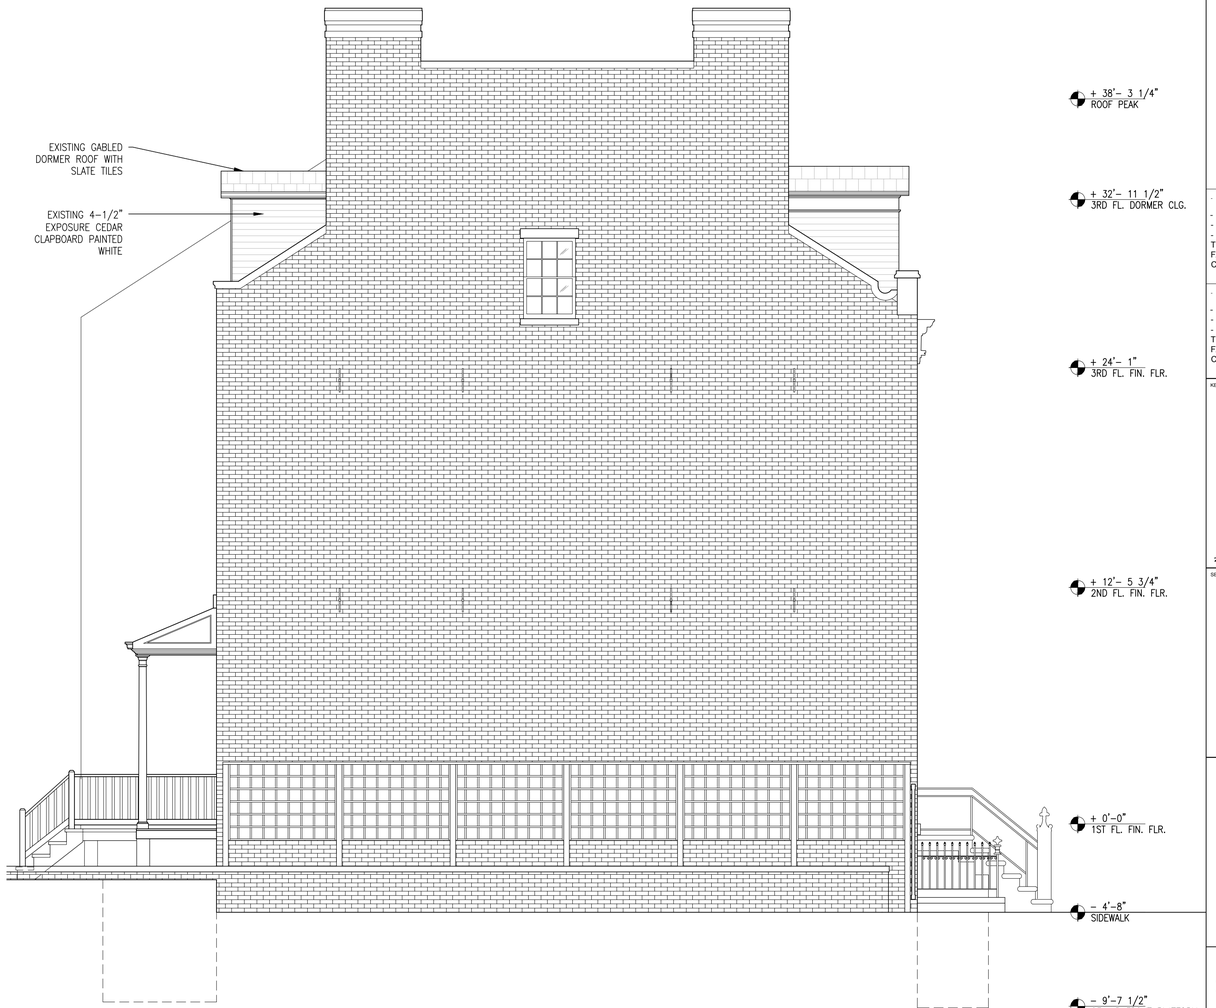

1 EXISTING NORTH ELEVATION
1/4"=1'-0"

© YUNSTUDIO ARCHITECTURE 2014
ALL RIGHTS RESERVED, THE ABOVE DRAWINGS, DESIGNS, AND IDEAS EMBODIED THEREIN ARE THE PROPERTY OF YUNSTUDIO ARCHITECTURE AND SHALL NOT BE COPIED, REPRODUCED, DISCLOSED TO OTHERS, OR USED IN CONNECTION WITH ANY WORK OTHER THAN THE SPECIFIED PROJECT FOR WHICH THEY HAVE BEEN PRODUCED, IN WHOLE OR IN PART WITHOUT THE PRIOR WRITTEN AUTHORIZATION OF YUNSTUDIO ARCHITECTURE.

#	DATE	DESCRIPTION	CHK
1	03.04.2015	LPC	SY

-
-
-
-
TEL: -
FAX: -
CONTACT: -

-
-
-
-
TEL: -
FAX: -
CONTACT: -

KEY PLAN

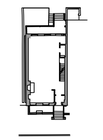

SEAL & SIGNATURE

YUNStudio Architecture
570 PARK PLACE BROOKLYN NY 11238
PHONE:347.645.8453

37 HARRISON ST.
NEW YORK, NY 10013

PROPOSED & EXISTING NORTH ELVATIONS

PROJECT NO.	1408MJ
DRAWN BY	SY, SA
SCALE (22x34)	1/4"=1'-0"

LPC-013

PAGE NO. 13 OF 15

2/5/2015 2:06 AM
\\OFFICE01\USERS\ADMIN OFFICE 01\02 PROJECTS\1408 37 HARRISON STREET\10 DRAWINGS\LPC REVIEW_BOARD\1408MJ_LPC-013 SIDE ELEVATIONS.DWG

© YUNSTUDIO ARCHITECTURE 2014
ALL RIGHTS RESERVED. THE ABOVE DRAWINGS, DESIGNS, AND IDEAS EMBODIED THEREIN ARE THE PROPERTY OF YUNSTUDIO ARCHITECTURE AND SHALL NOT BE COPIED, REPRODUCED, DISCLOSED TO OTHERS, OR USED IN CONNECTION WITH ANY WORK OTHER THAN THE SPECIFIED PROJECT FOR WHICH THEY HAVE BEEN PRODUCED, IN WHOLE OR IN PART WITHOUT THE PRIOR WRITTEN AUTHORIZATION OF YUNSTUDIO ARCHITECTURE.

#	DATE	DESCRIPTION	CHK
1	03.04.2015	LPC	SY

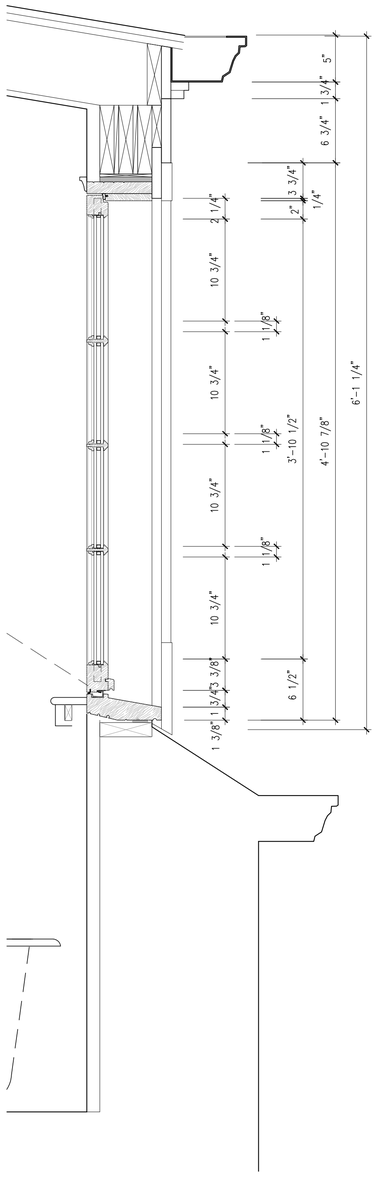

2 DORMER CASEMENT WINDOW DETAIL – SECTION
1 1/2"=1'-0"

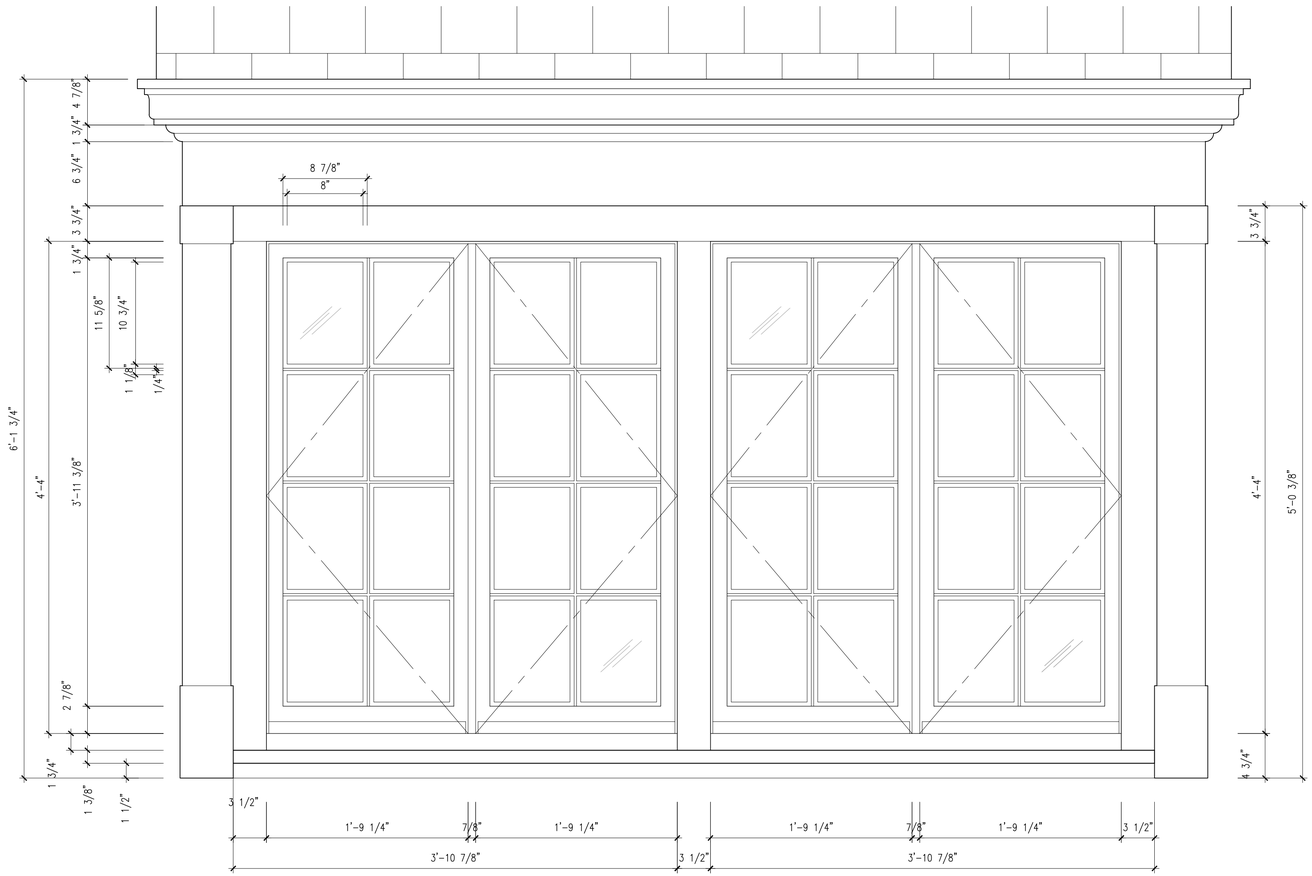

3 DORMER CASEMENT ELEVATION
1 1/2"=1'-0"

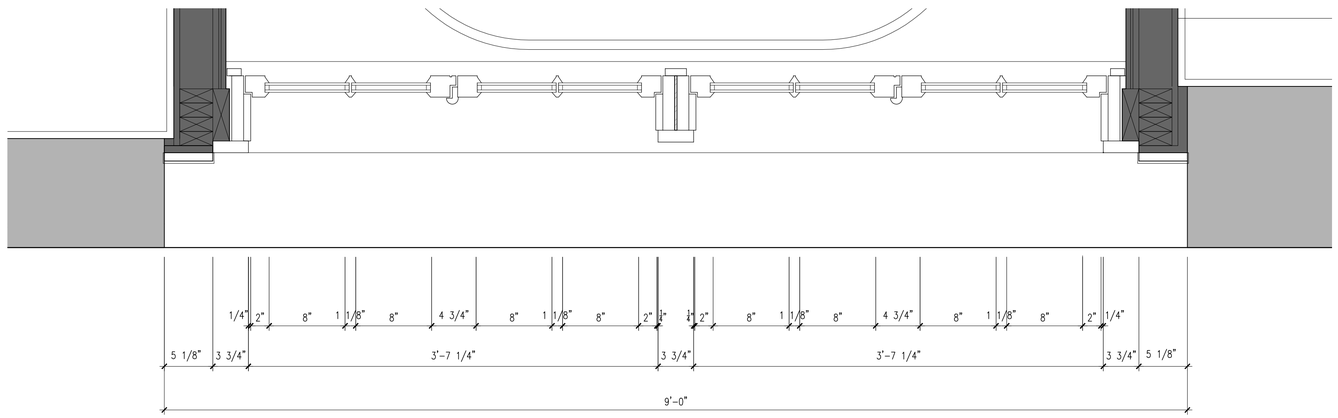

1 DORMER CASEMENT WINDOW DETAIL – PLAN
1 1/2"=1'-0"

-
-
-
-
TEL: -
FAX: -
CONTACT: -

-
-
-
-
TEL: -
FAX: -
CONTACT: -

KEY PLAN

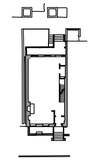

SEAL & SIGNATURE

YUNStudio Architecture
570 PARK PLACE BROOKLYN NY 11238
PHONE:347.645.5483

37 HARRISON ST.
NEW YORK, NY 10013

PROPOSED WINDOW DORMER DETAILS

PROJECT NO.	1408MJ
DRAWN BY	SY, SA
SCALE (22x34)	1 1/2"=1'-0"
PAGE NO.	14 OF 15

LPC-014

2/5/2015 2:06 AM

C:\USERS\ADMIN OFFICE 01\02 PROJECTS\1408 37 HARRISON STREET\30 DRAWINGS\LPC\REVIEW_BOARD\1408MJ_LPC-014 PROPOSED DORMER WINDOW DETAILS.DWG

2 PROPOSED DORMER ELEVATION
NTS

1 PROPOSED DORMER ELEVATION OBLIQUE VIEW
NTS

© YUNSTUDIO ARCHITECTURE 2014
ALL RIGHTS RESERVED. THE ABOVE DRAWINGS, DESIGNS, AND IDEAS EMBODIED THEREIN ARE THE PROPERTY OF YUNSTUDIO ARCHITECTURE AND SHALL NOT BE COPIED, REPRODUCED, DISCLOSED TO OTHERS, OR USED IN CONNECTION WITH ANY WORK OTHER THAN THE SPECIFIED PROJECT FOR WHICH THEY HAVE BEEN PRODUCED, IN WHOLE OR IN PART WITHOUT THE PRIOR WRITTEN AUTHORIZATION OF YUNSTUDIO ARCHITECTURE.

#	DATE	DESCRIPTION	CHK
1	03.04.2015	LPC	SY

-
-
-
TEL: -
FAX: -
CONTACT: -

-
-
-
TEL: -
FAX: -
CONTACT: -

KEY PLAN

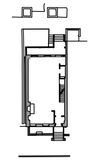

SEAL & SIGNATURE

YUNStudio Architecture
570 PARK PLACE BROOKLYN NY 11238
PHONE:347.645.8453

37 HARRISON ST.
NEW YORK, NY 10013

PROPOSED DORMER RENDERINGS

PROJECT NO.
1408MJ

DRAWN BY
SY, SA

SCALE (22x34)
NTS

LPC-015

3/4/2015 9:31 AM
\\OFFICE01\USERS\ADMIN OFFICE 01\02 PROJECTS\1408 37 HARRISON, STREET\00 DRAWINGS\LPC\REVIEW_BOARD\1408MJ_LPC-015 PROPOSED WINDOW DORMER DETAILS.DWG